
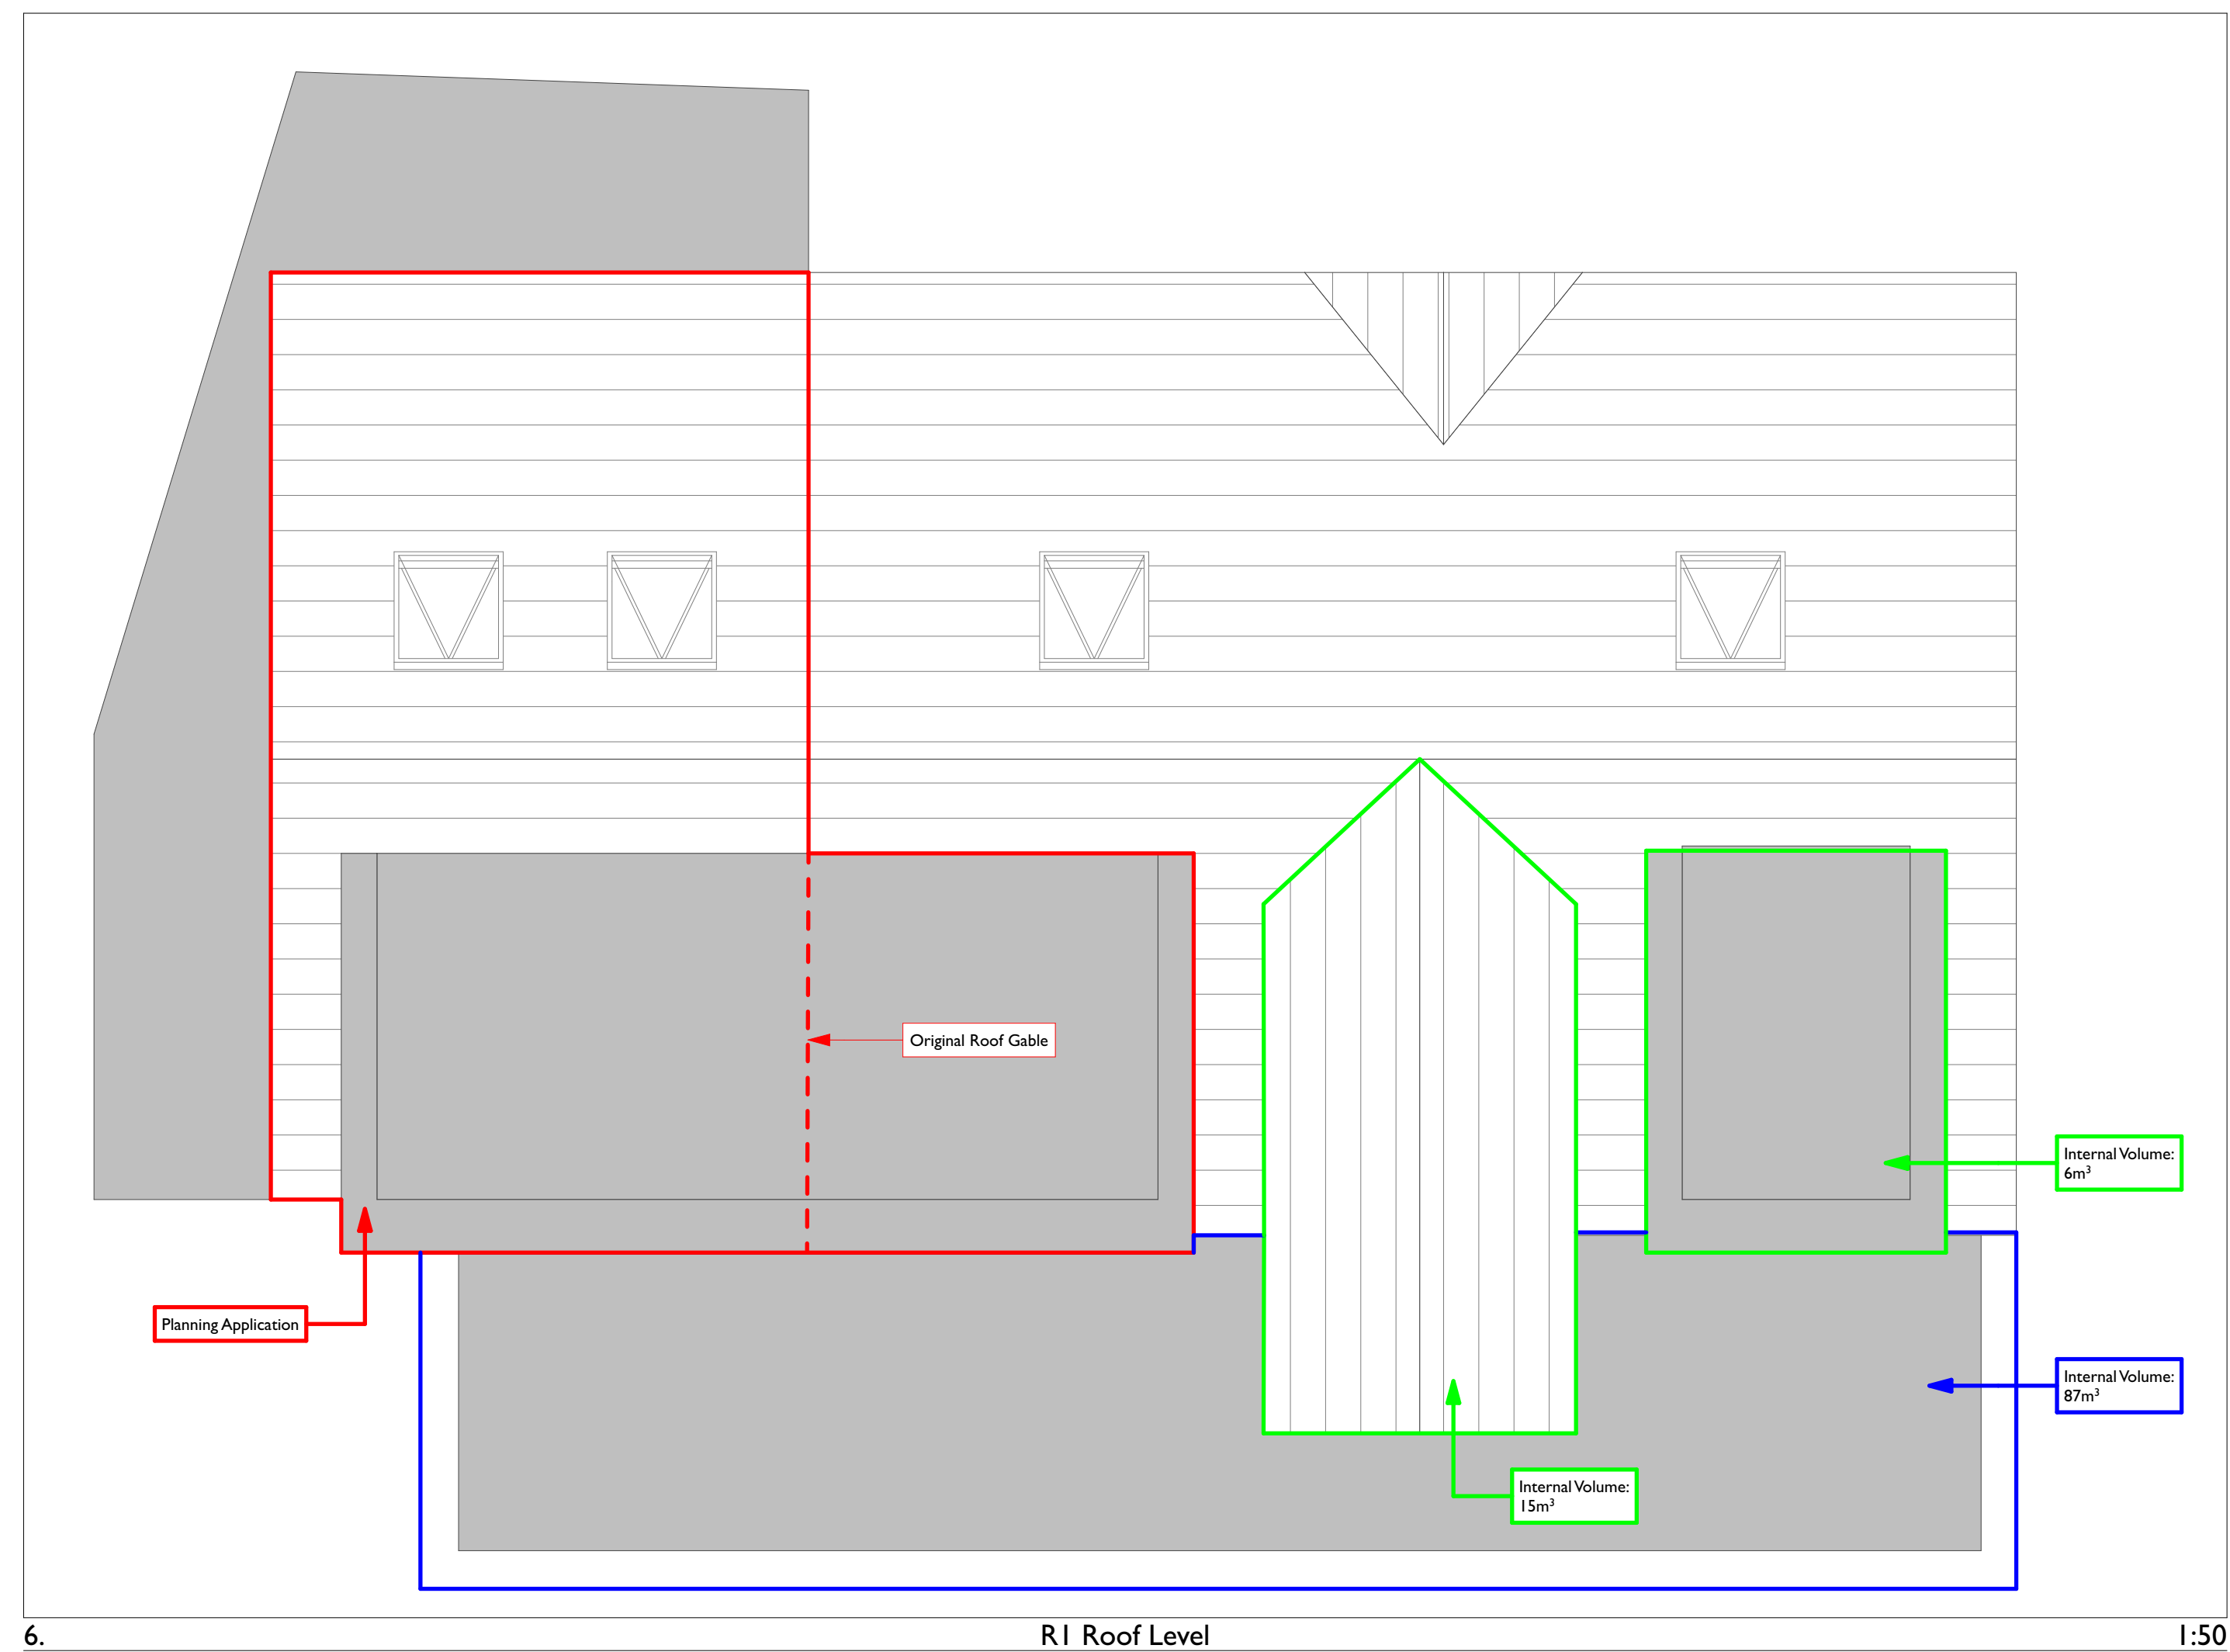
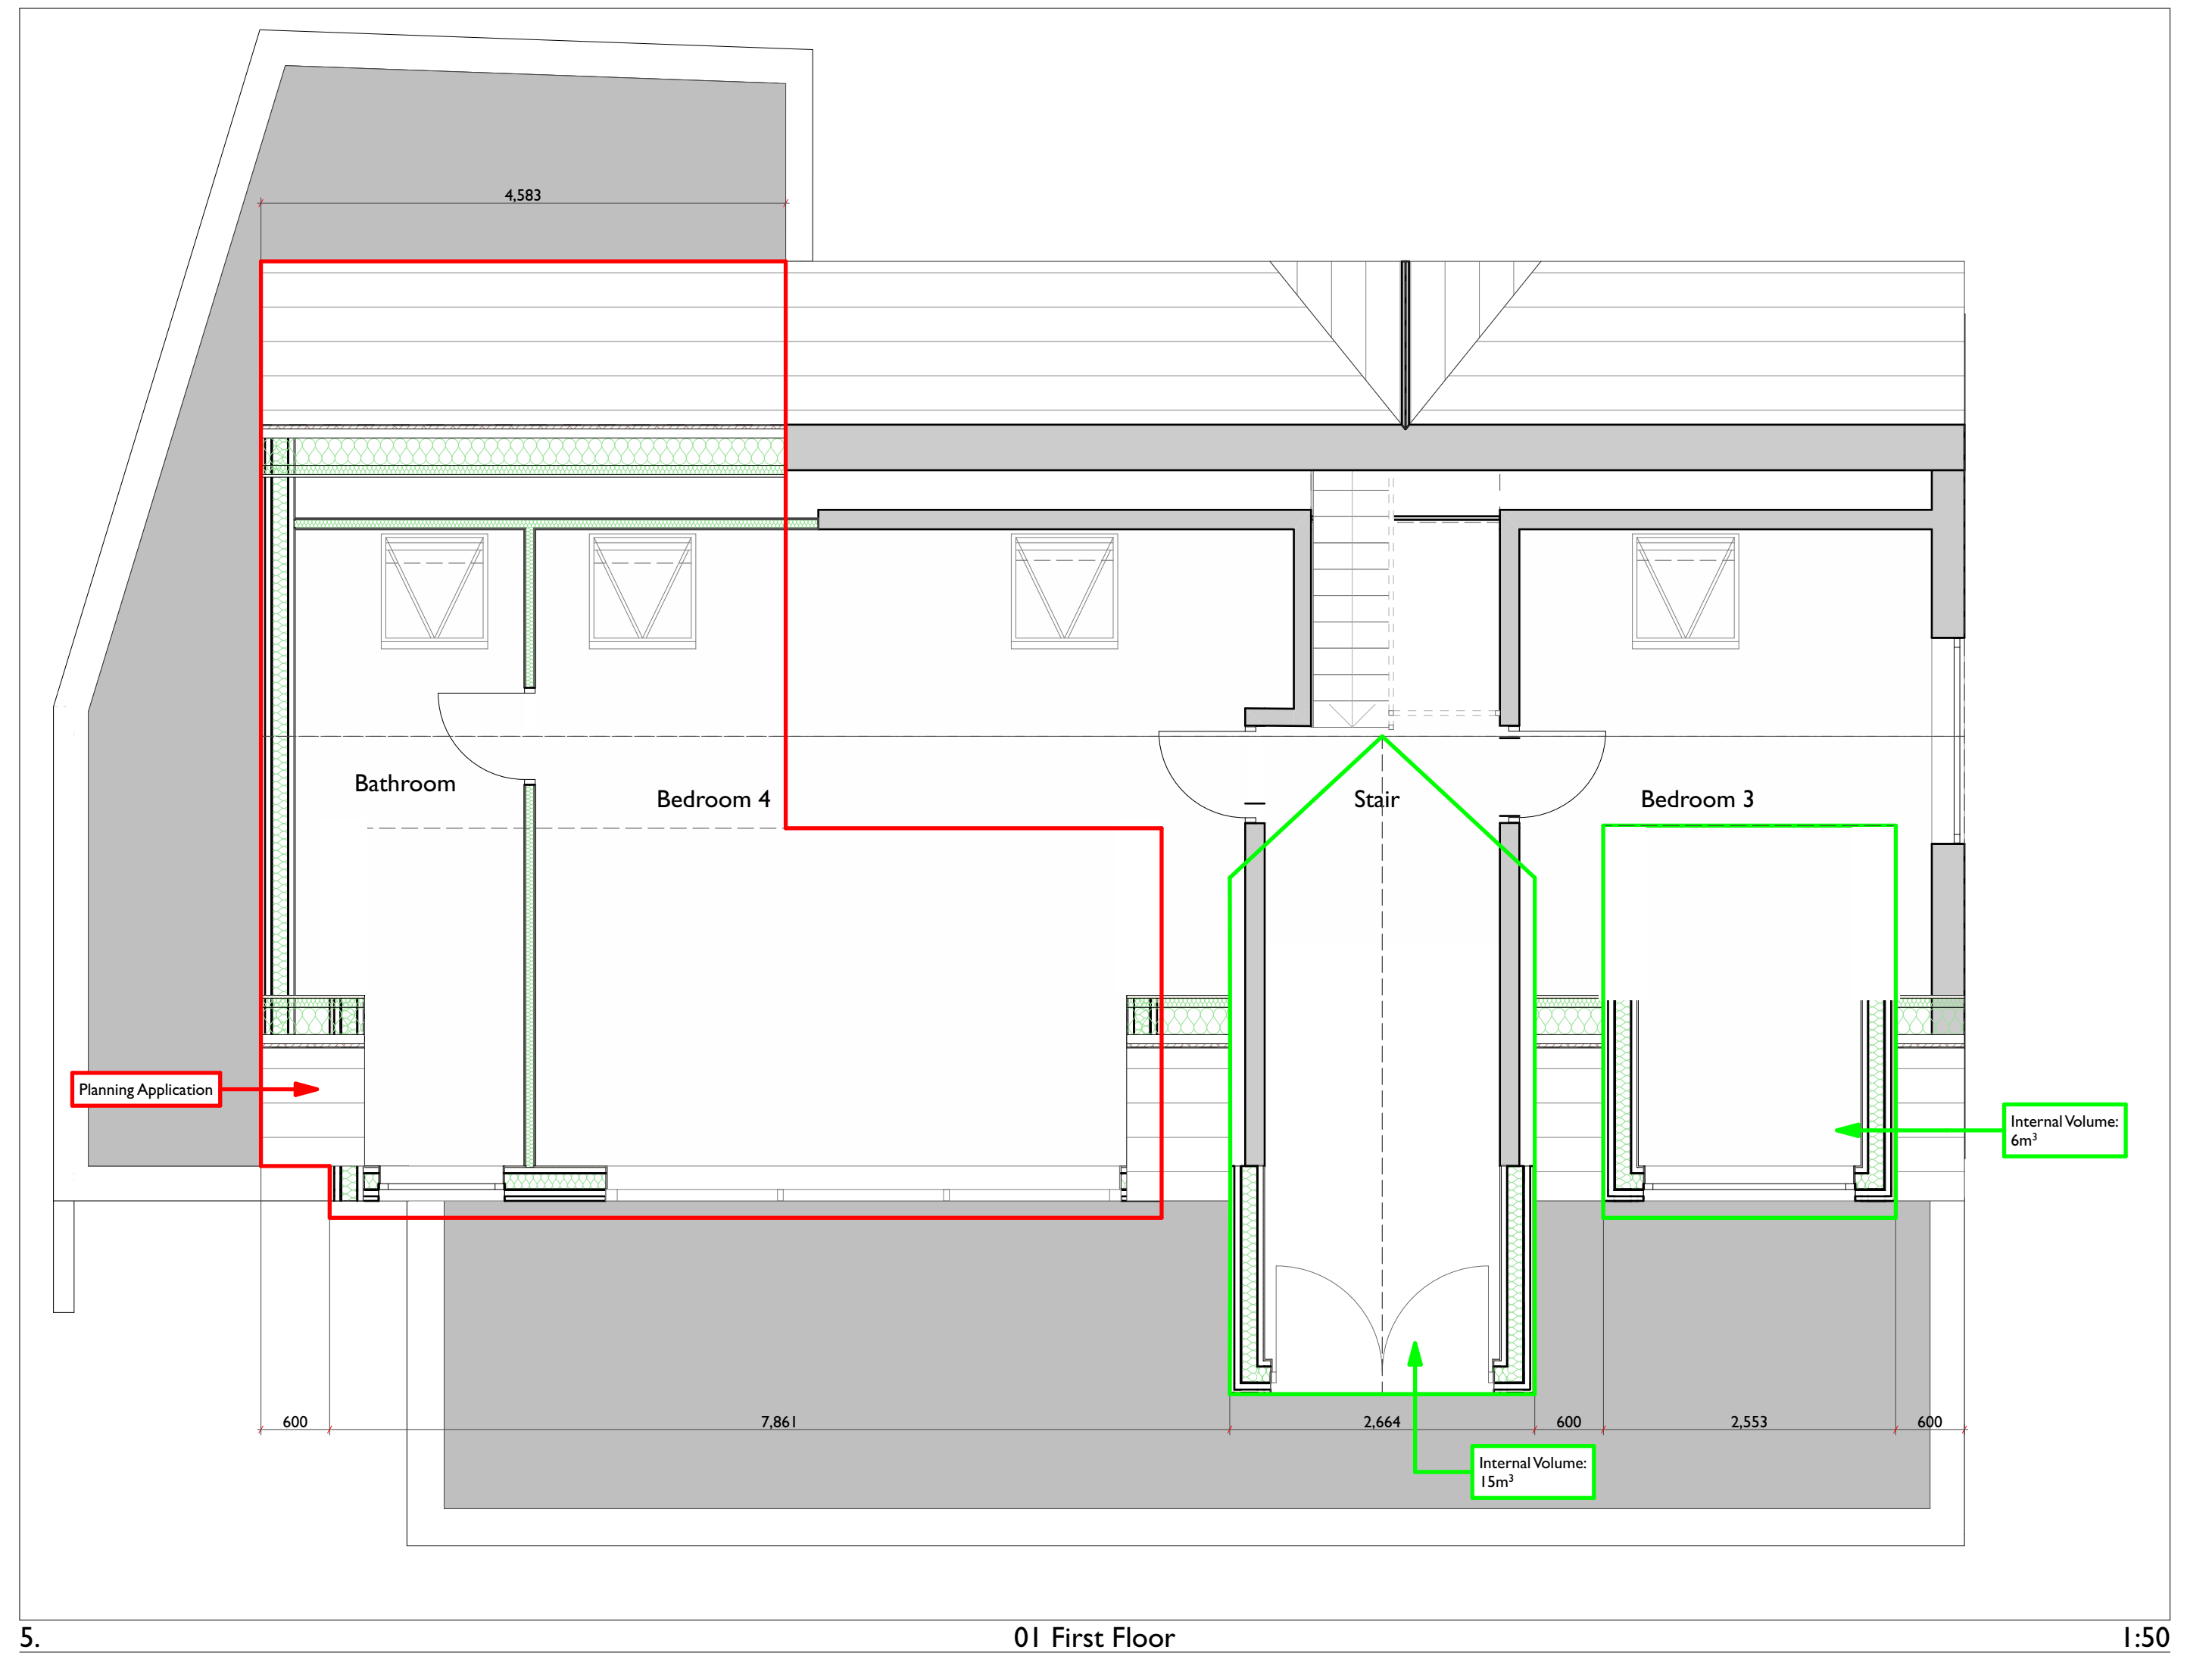


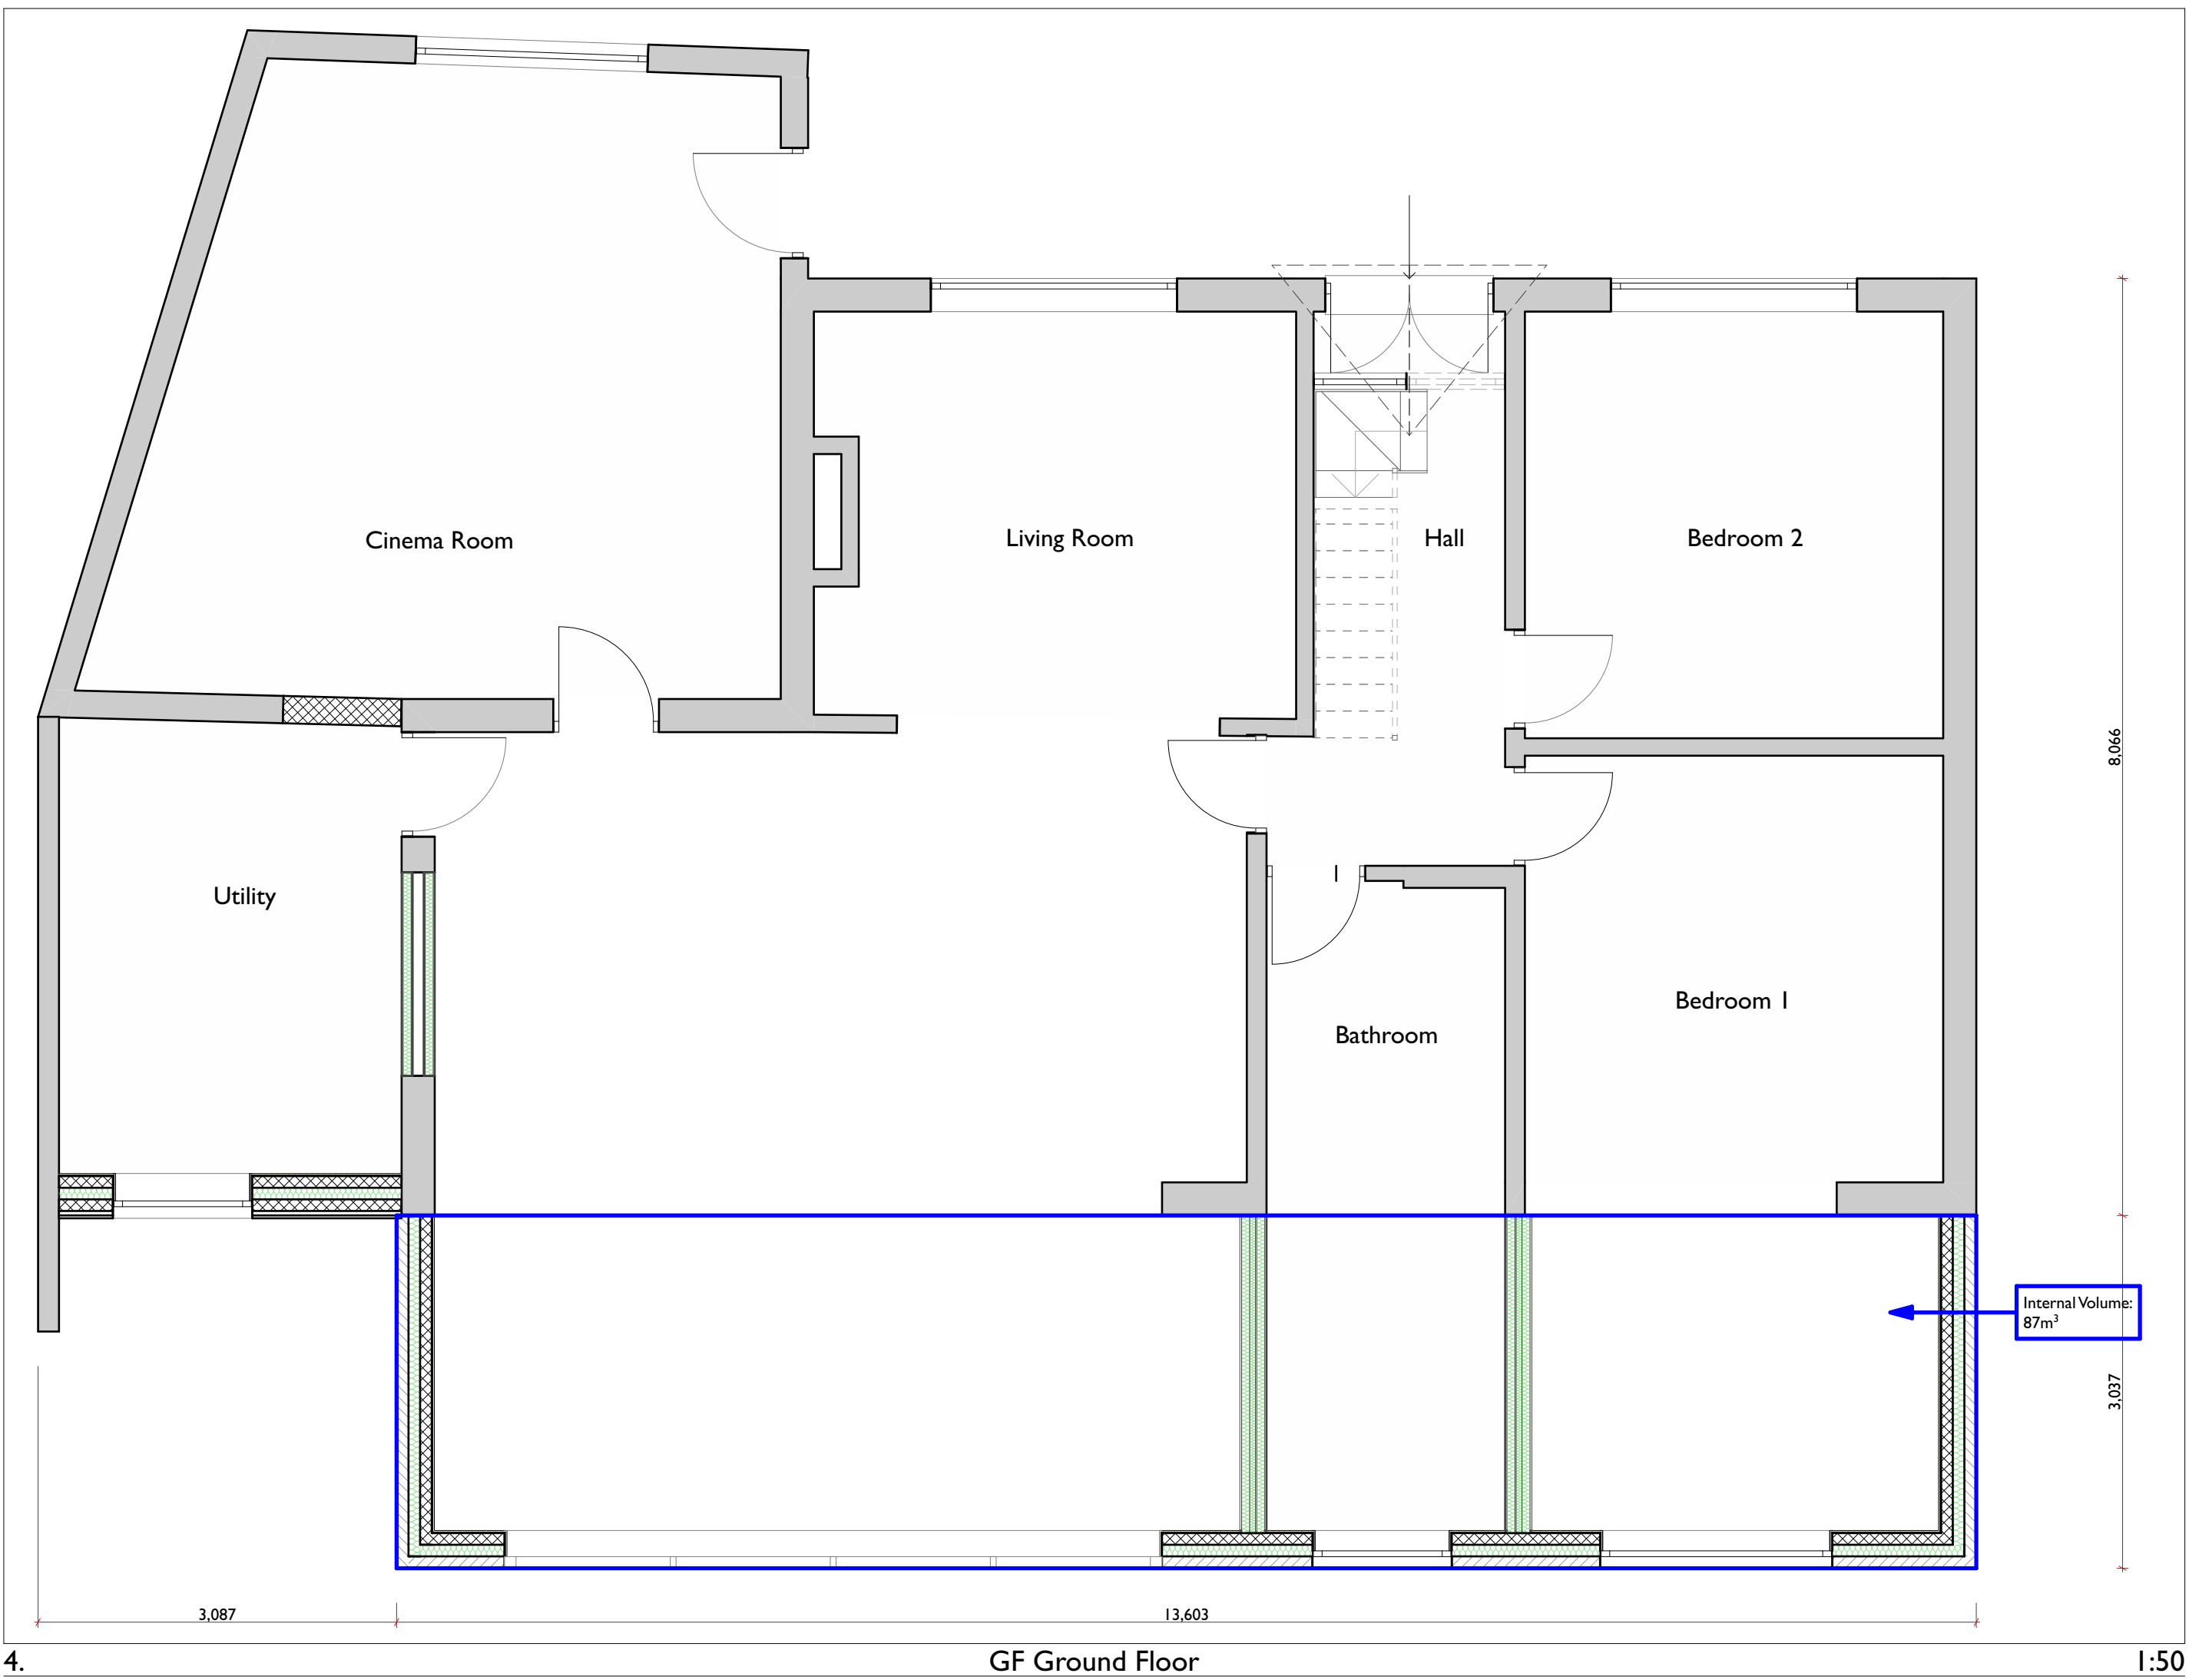

Key

Total Class A PD - 87m³

Total Class B PD - 21m³

Planning Application



CONSTRUCTIVE
THINKING

Constructive Thinking Studio Ltd www.constructivethinking.co.uk
Liverpool Science Park IC 1 t: +44 (0) 151 705 343;
131 Mount Pleasant
L3 5TF e: bim@constructivethinking.co.uk

Client John Morgan

Project 21 Alt Road L36

PD and Planning Volumes - Floor Plans

Status Suitable for Stage Approval - S4 - Issued

Drawings Scale Bar, GF Ground Floor, 01 First Floor, R1 Roof Level

Paper Size

AI

Scales 1:50

Drawing Number

Revision

2148	CTS	01	Zz	Dr	A	5206
------	-----	----	----	----	---	------

P03