
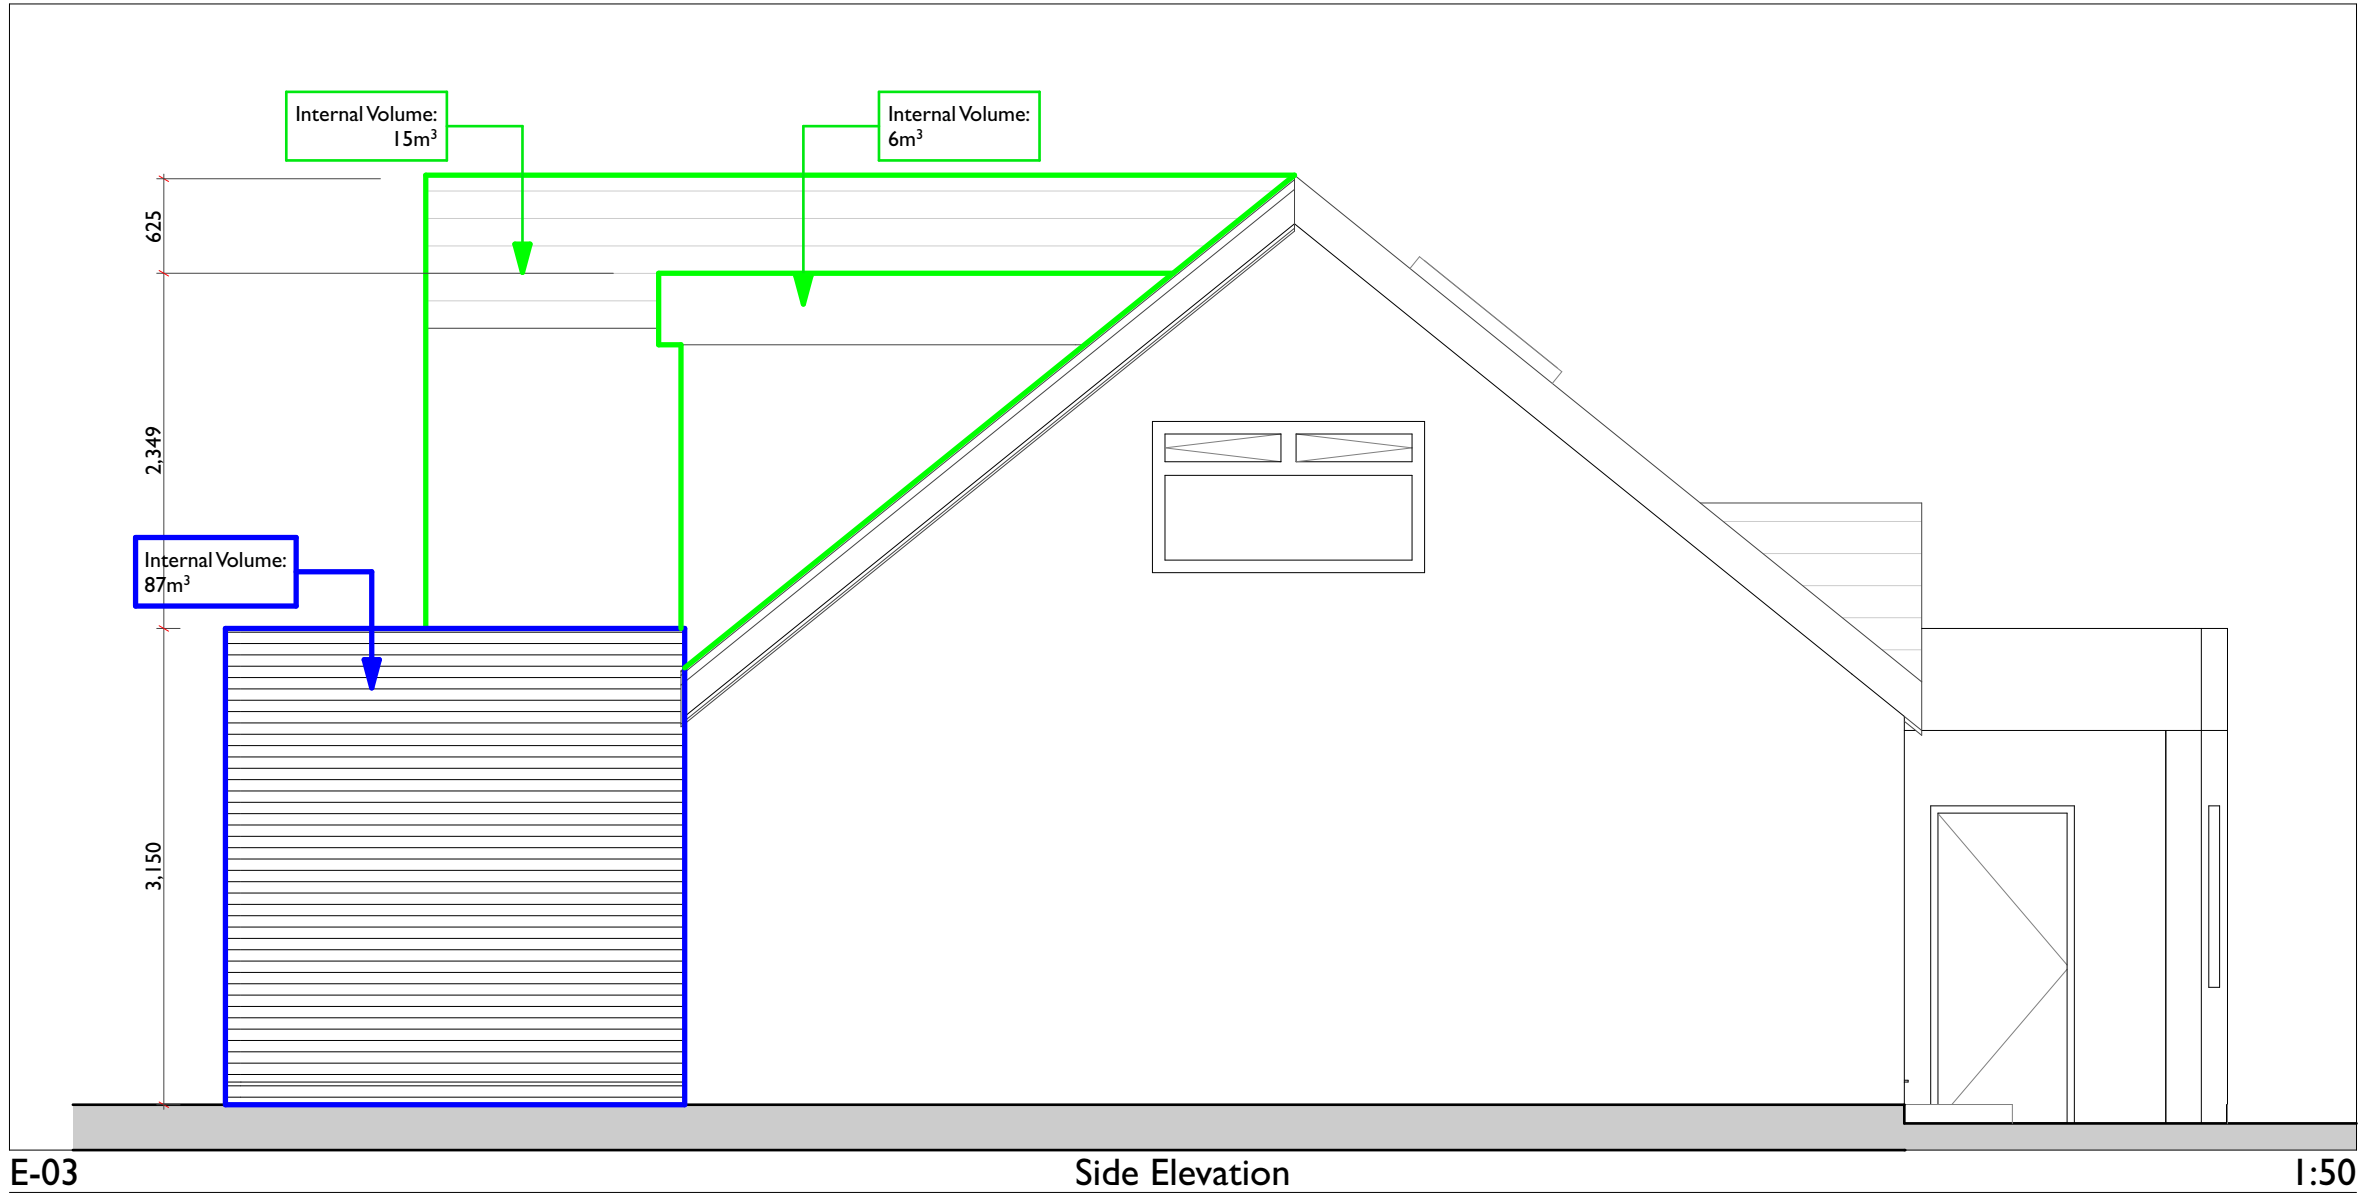
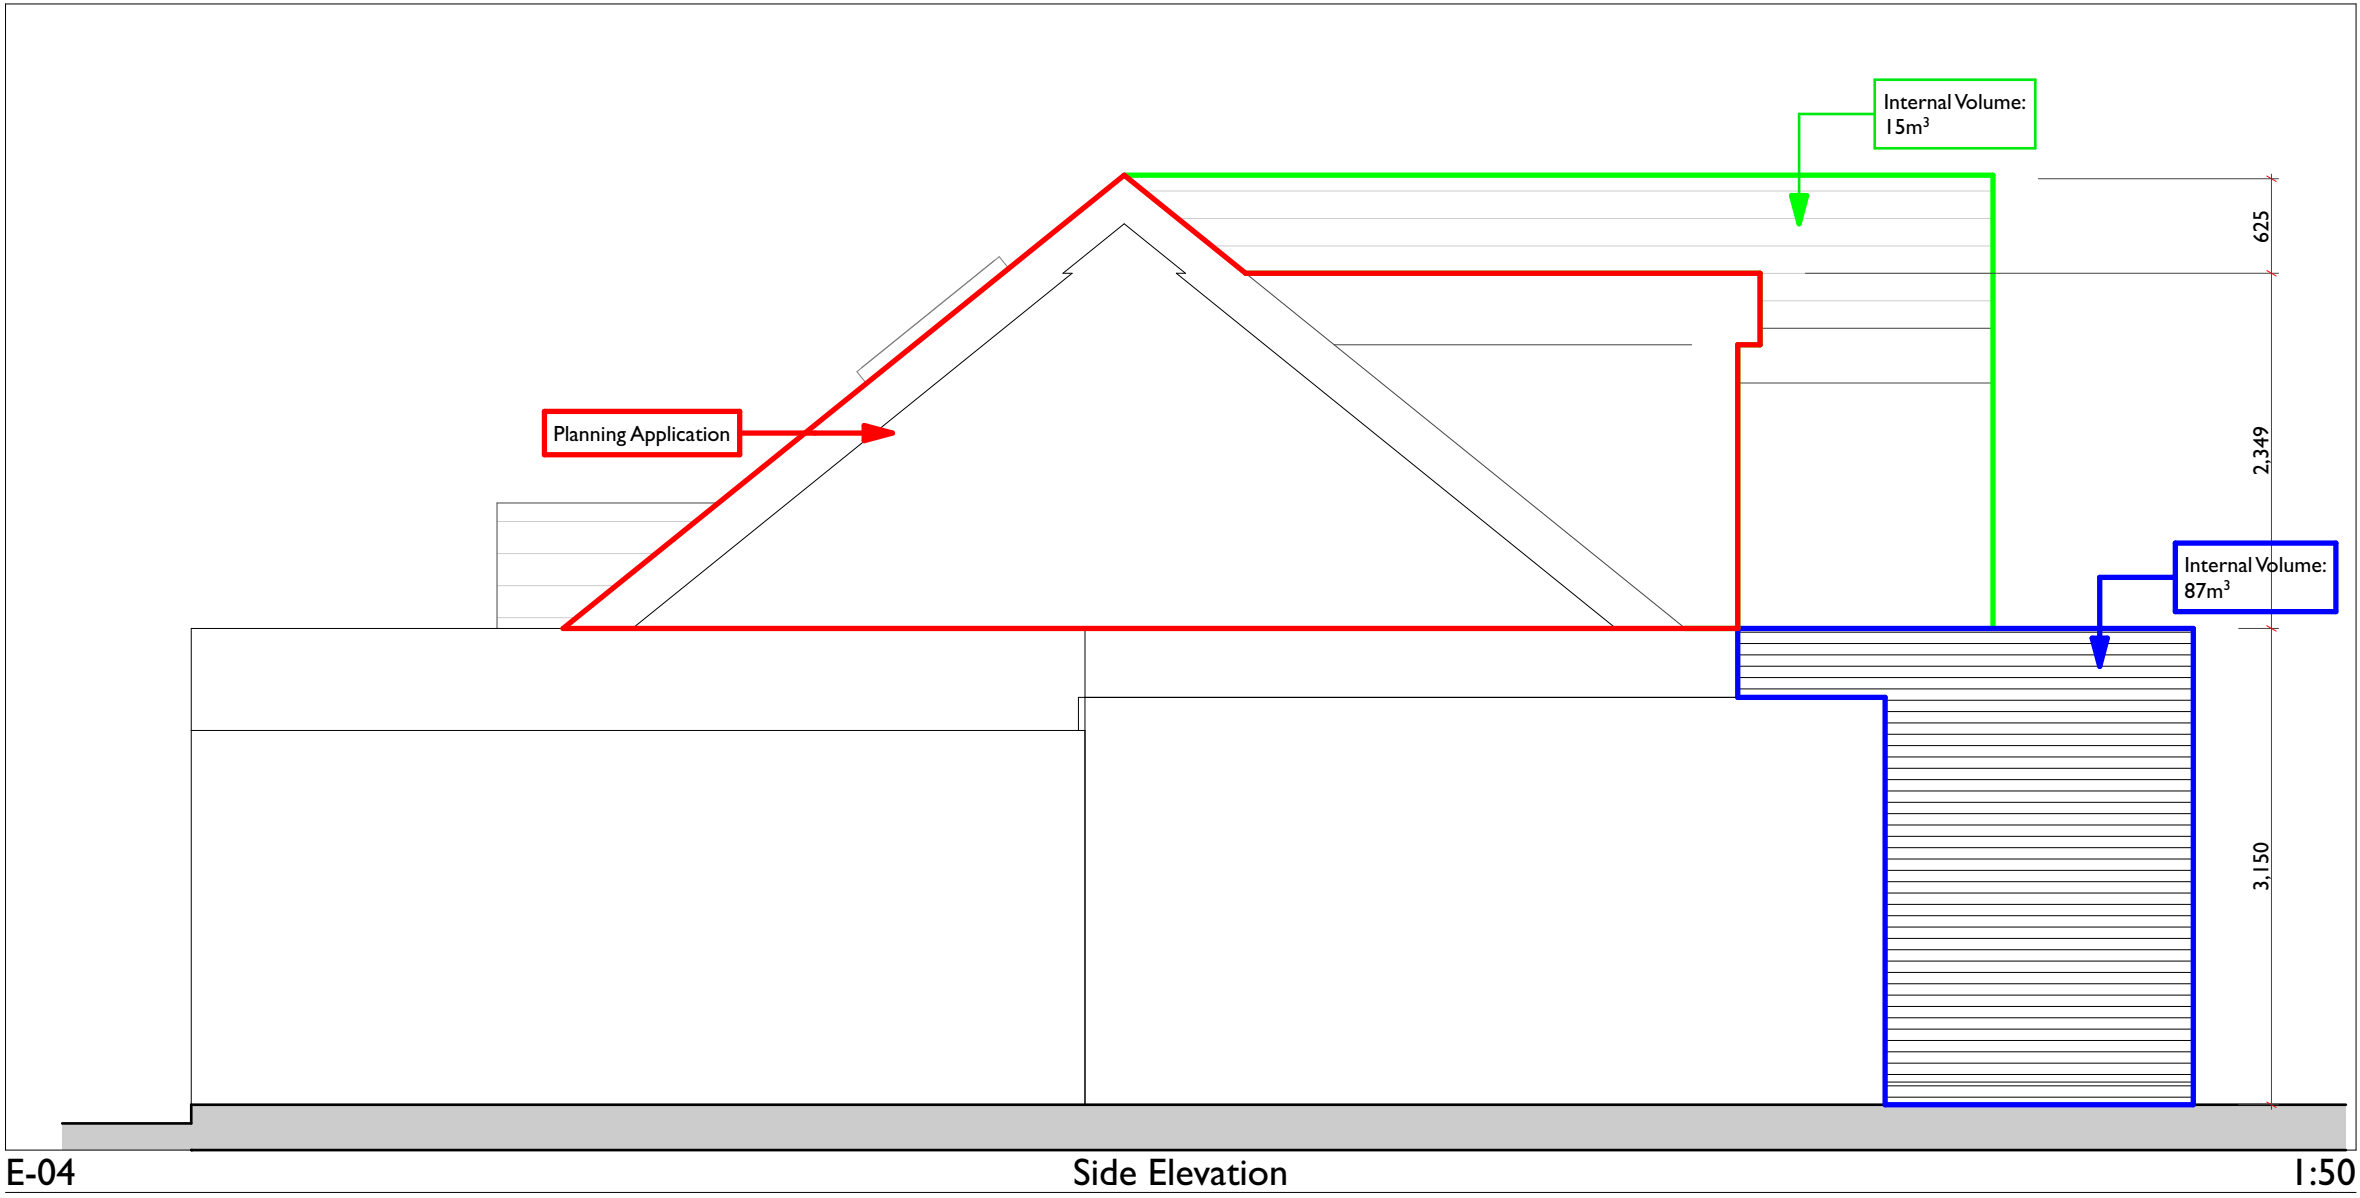
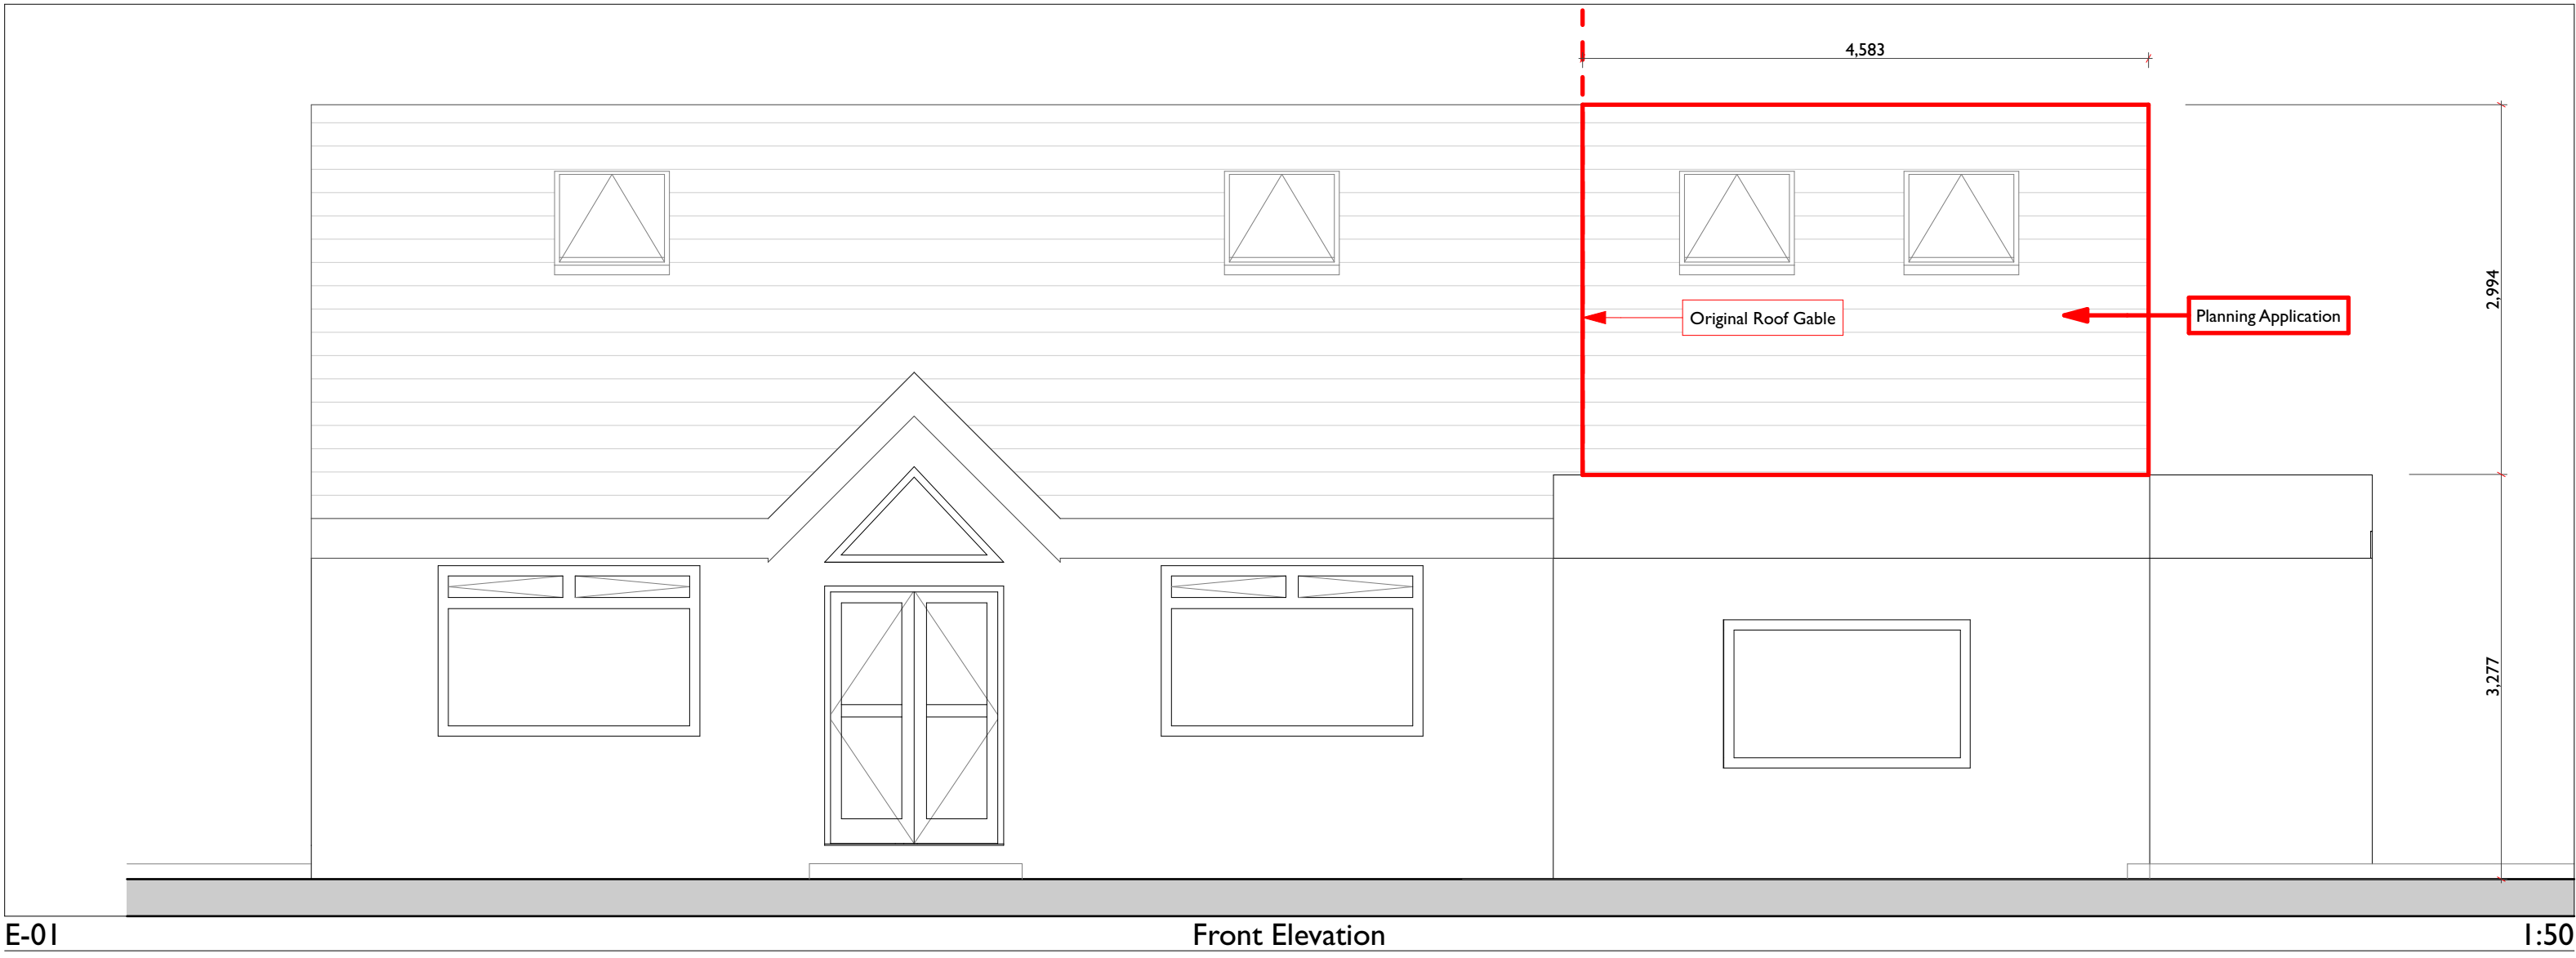


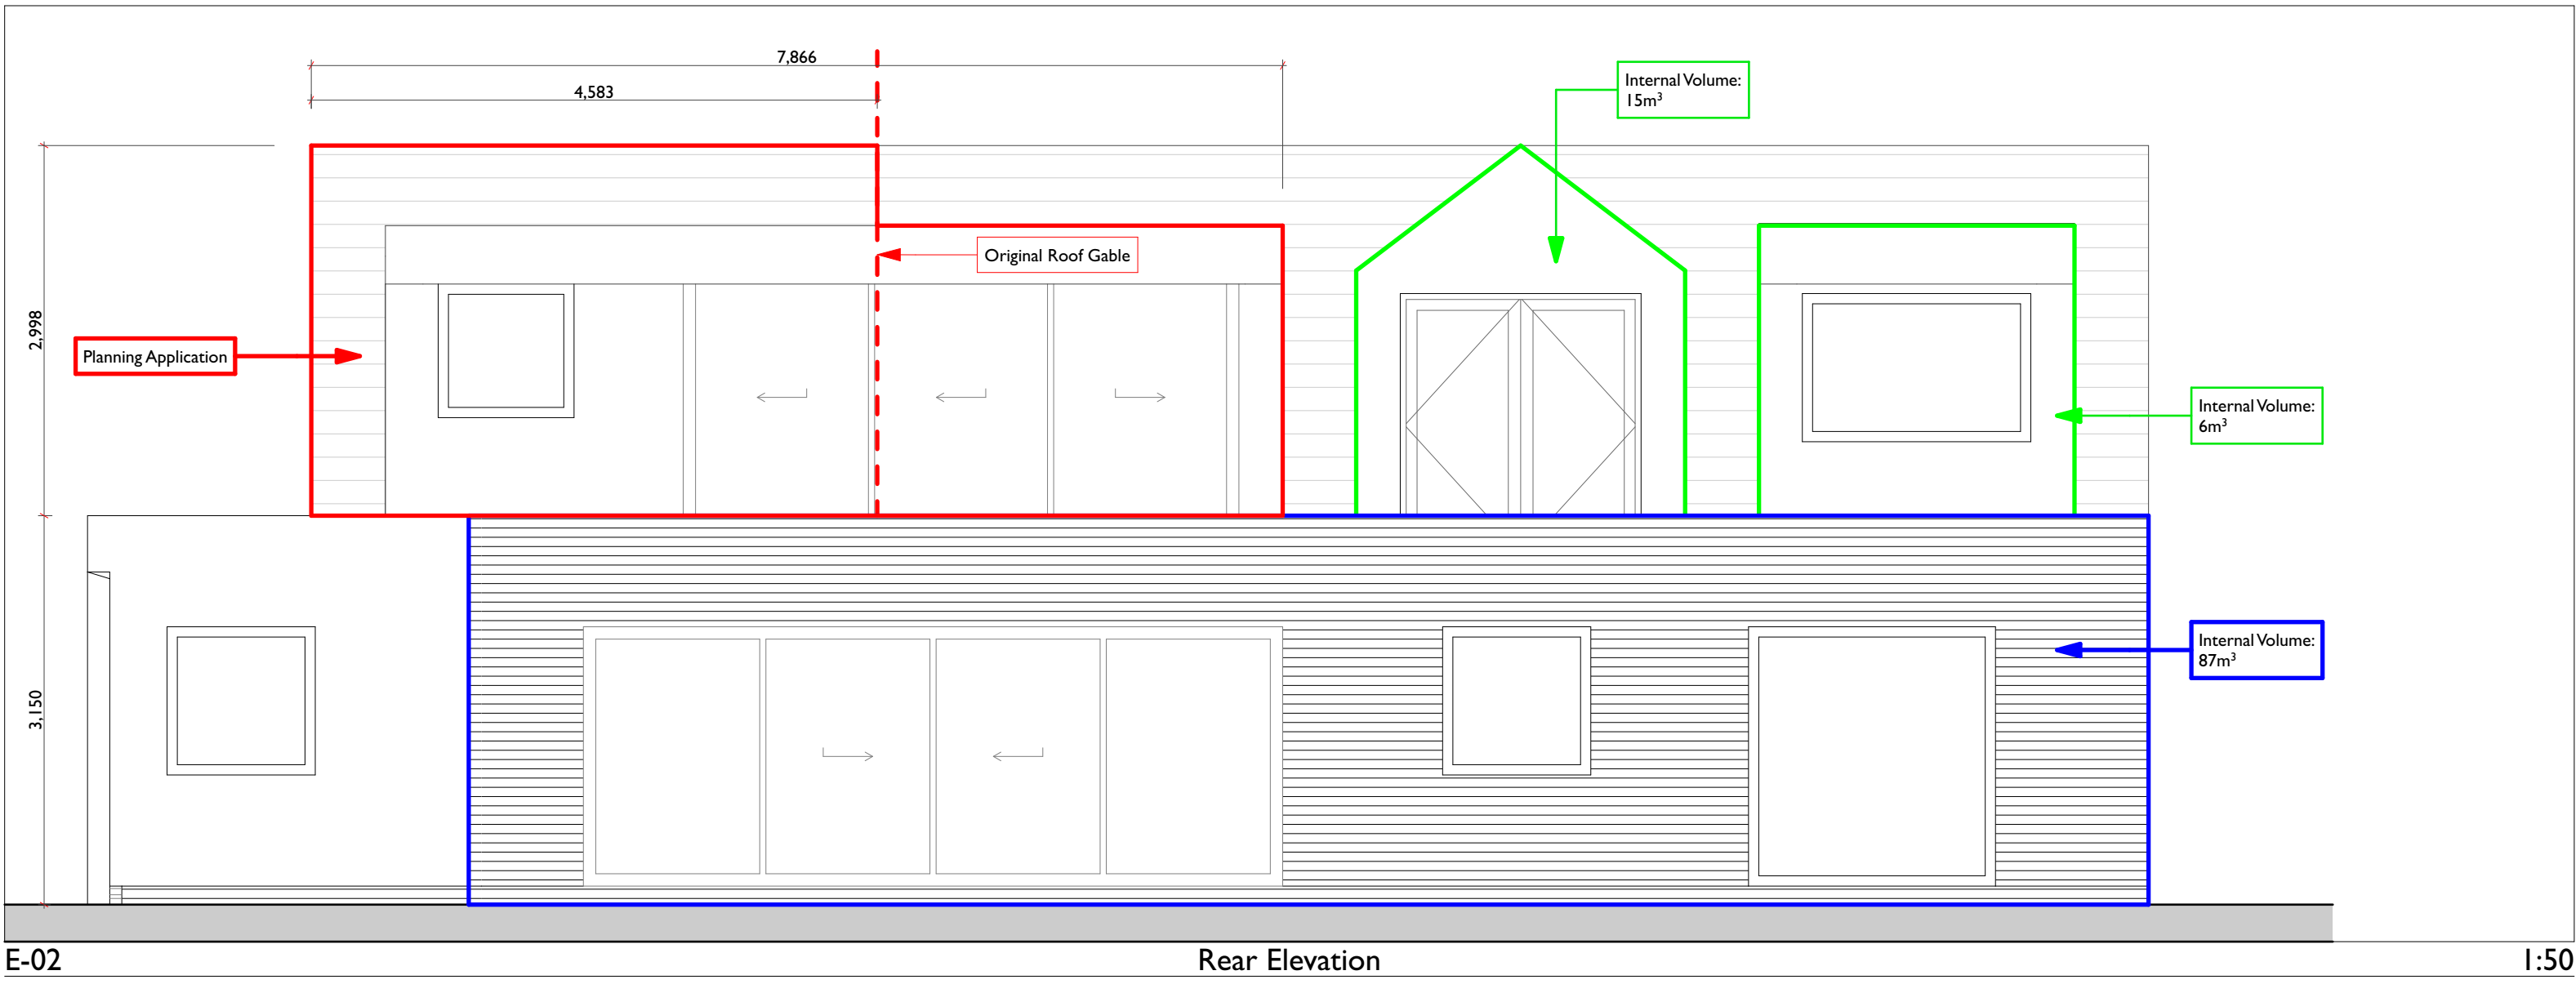

Key

Total Class A PD - 87m³

Total Class B PD - 21m³

Planning Application



Constructive Thinking Studio Ltd
Liverpool Science Park IC 1
131 Mount Pleasant
L3 5TF

Client John Morgan

Project 21 Alt Road L36

PD and Planning Volumes - Elevations

Status Suitable for Stage Approval - S4 - Issued

Drawings: Scale Bar: Front Elevation, Rear Elevation, Side Elevation

Scales 1:50

Drawing Number

2148 CTS 01 Zz Dr A 5207 P03

Paper Size
A1

Revision