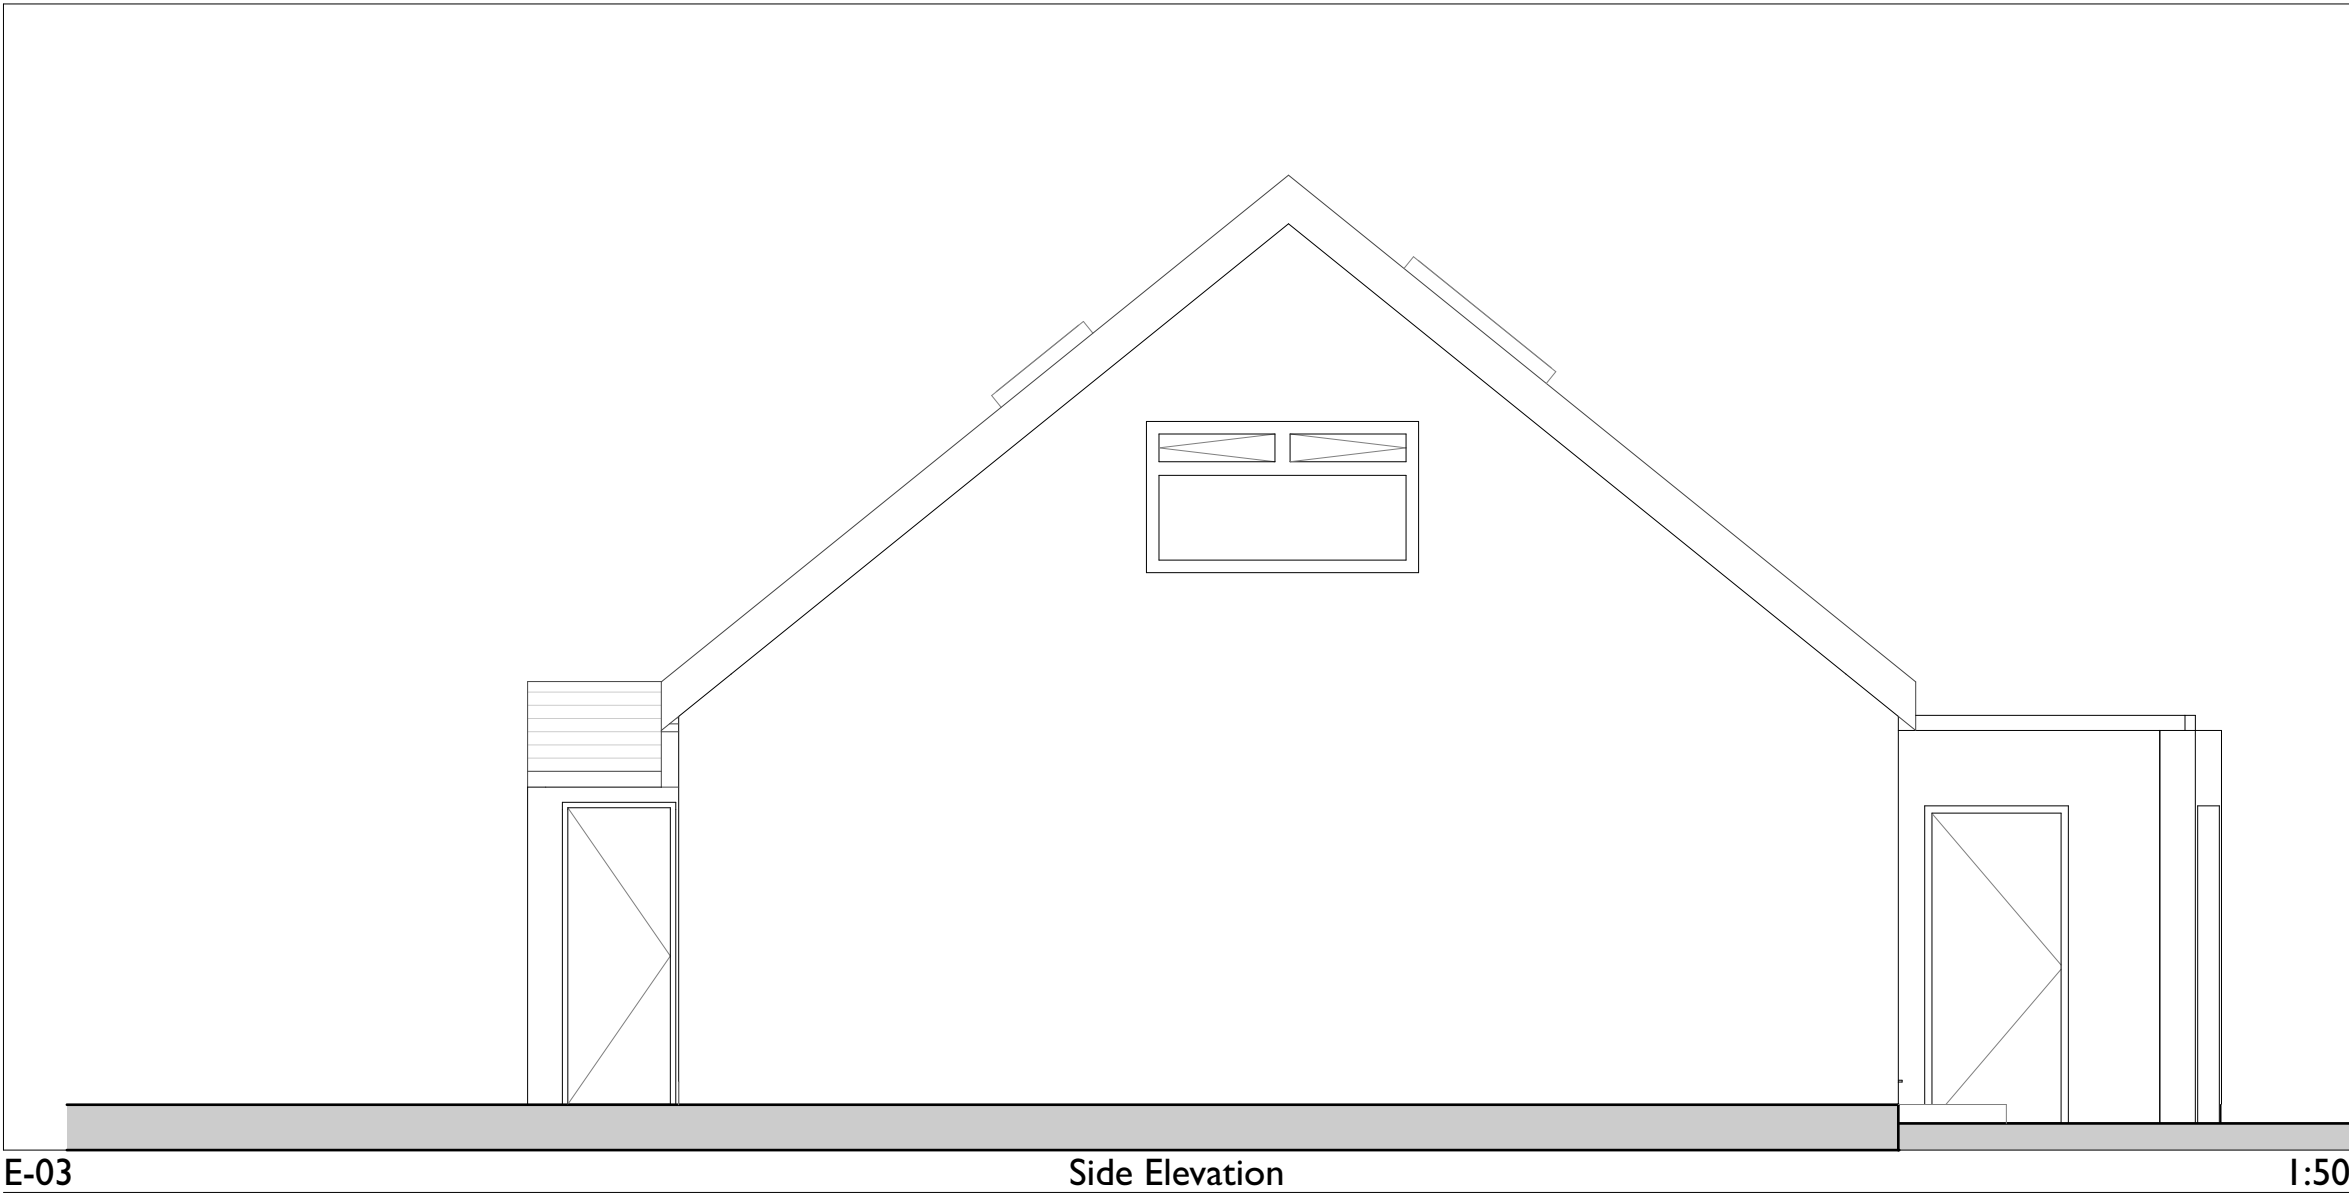
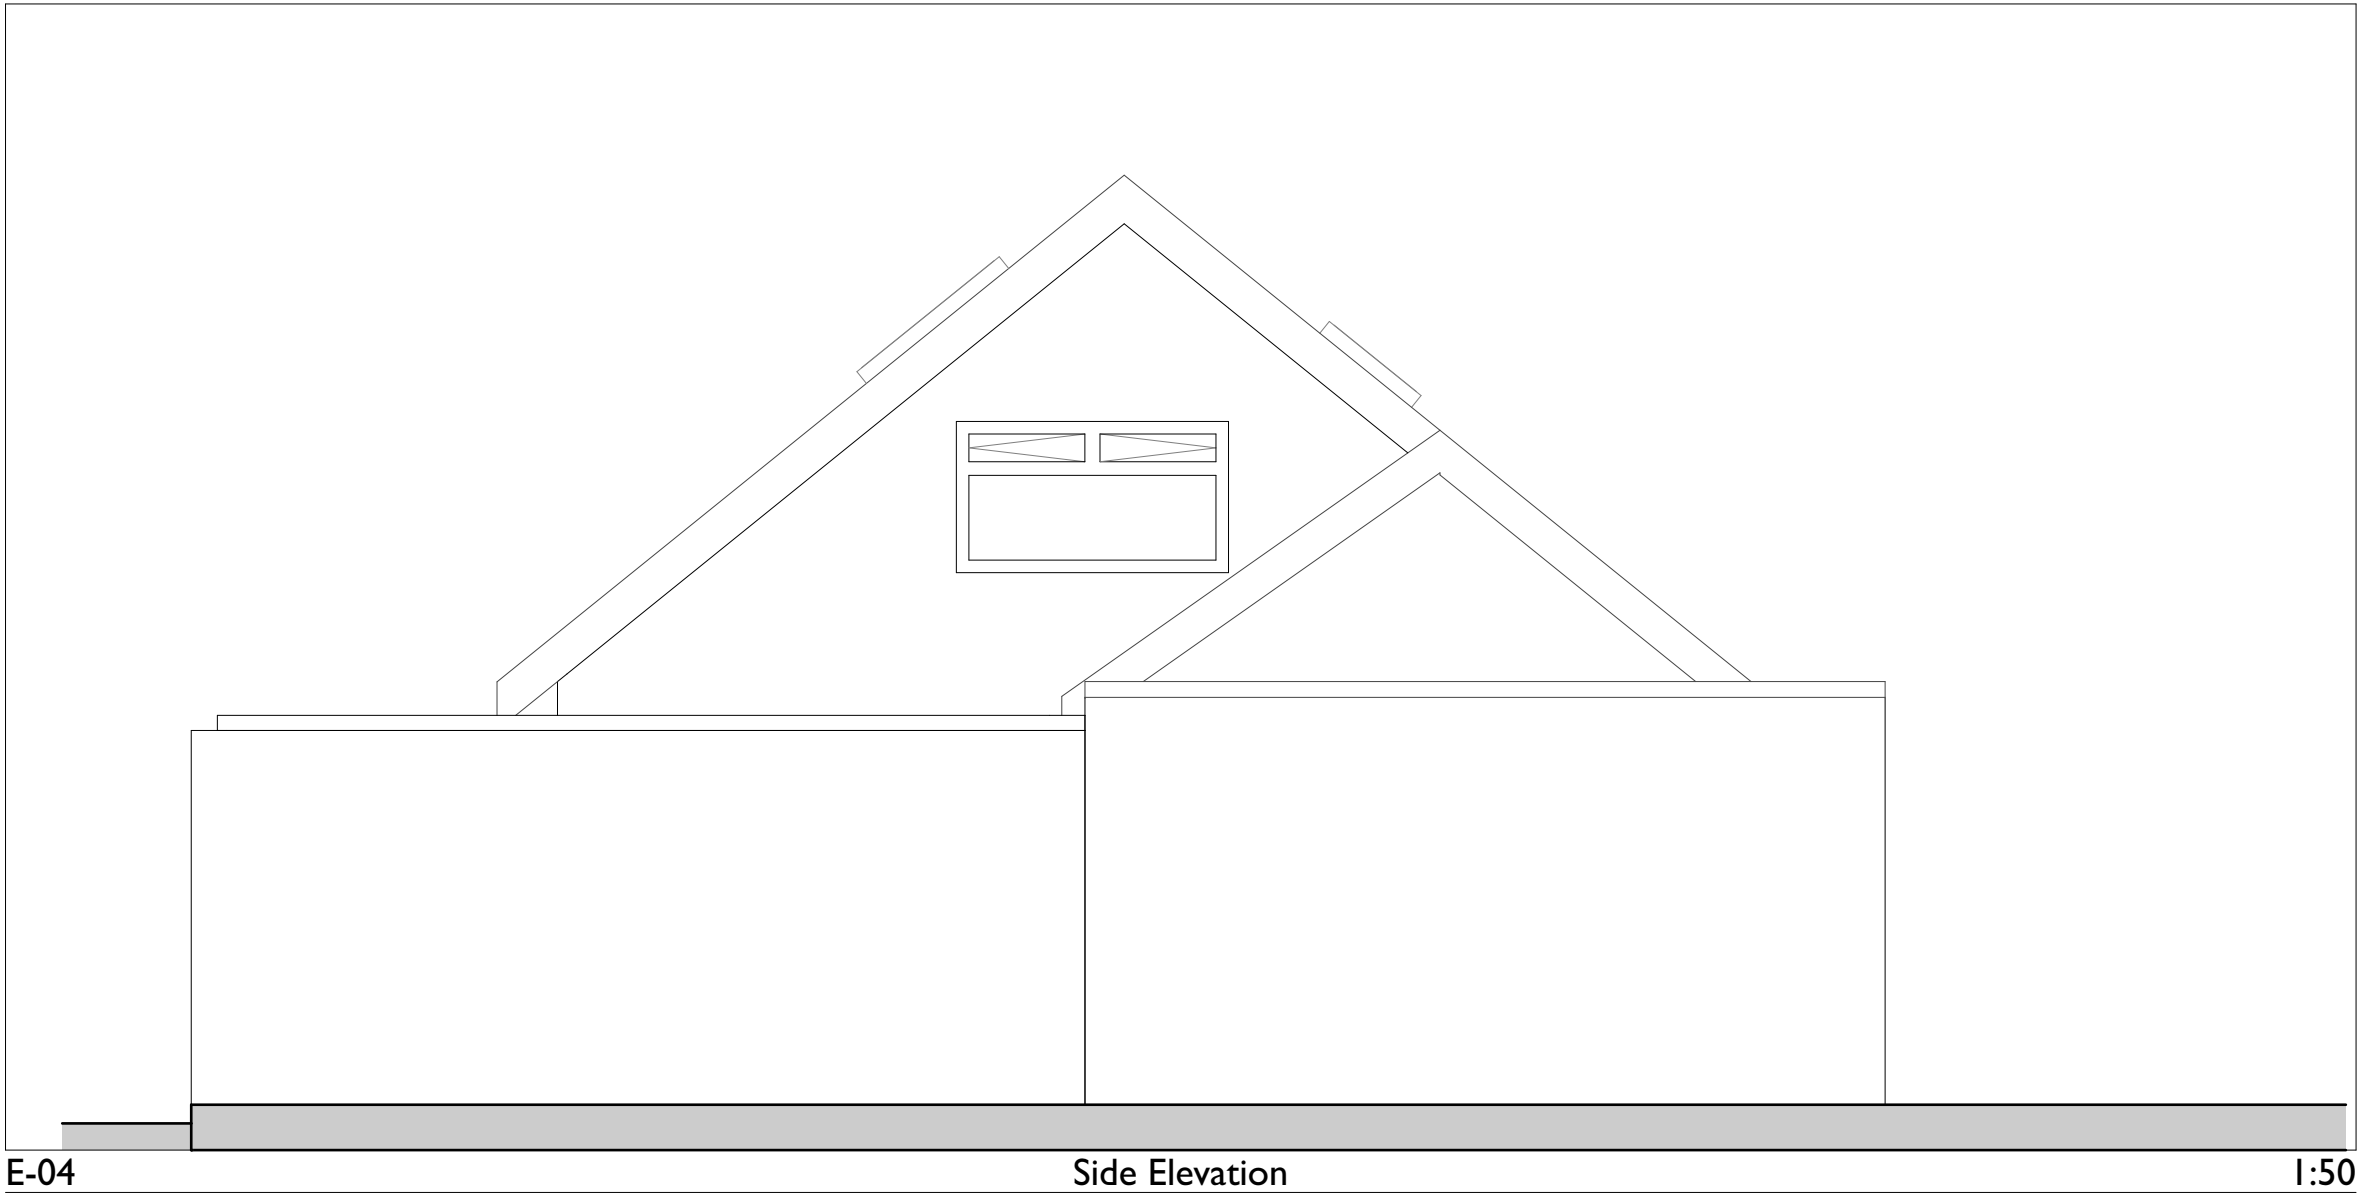
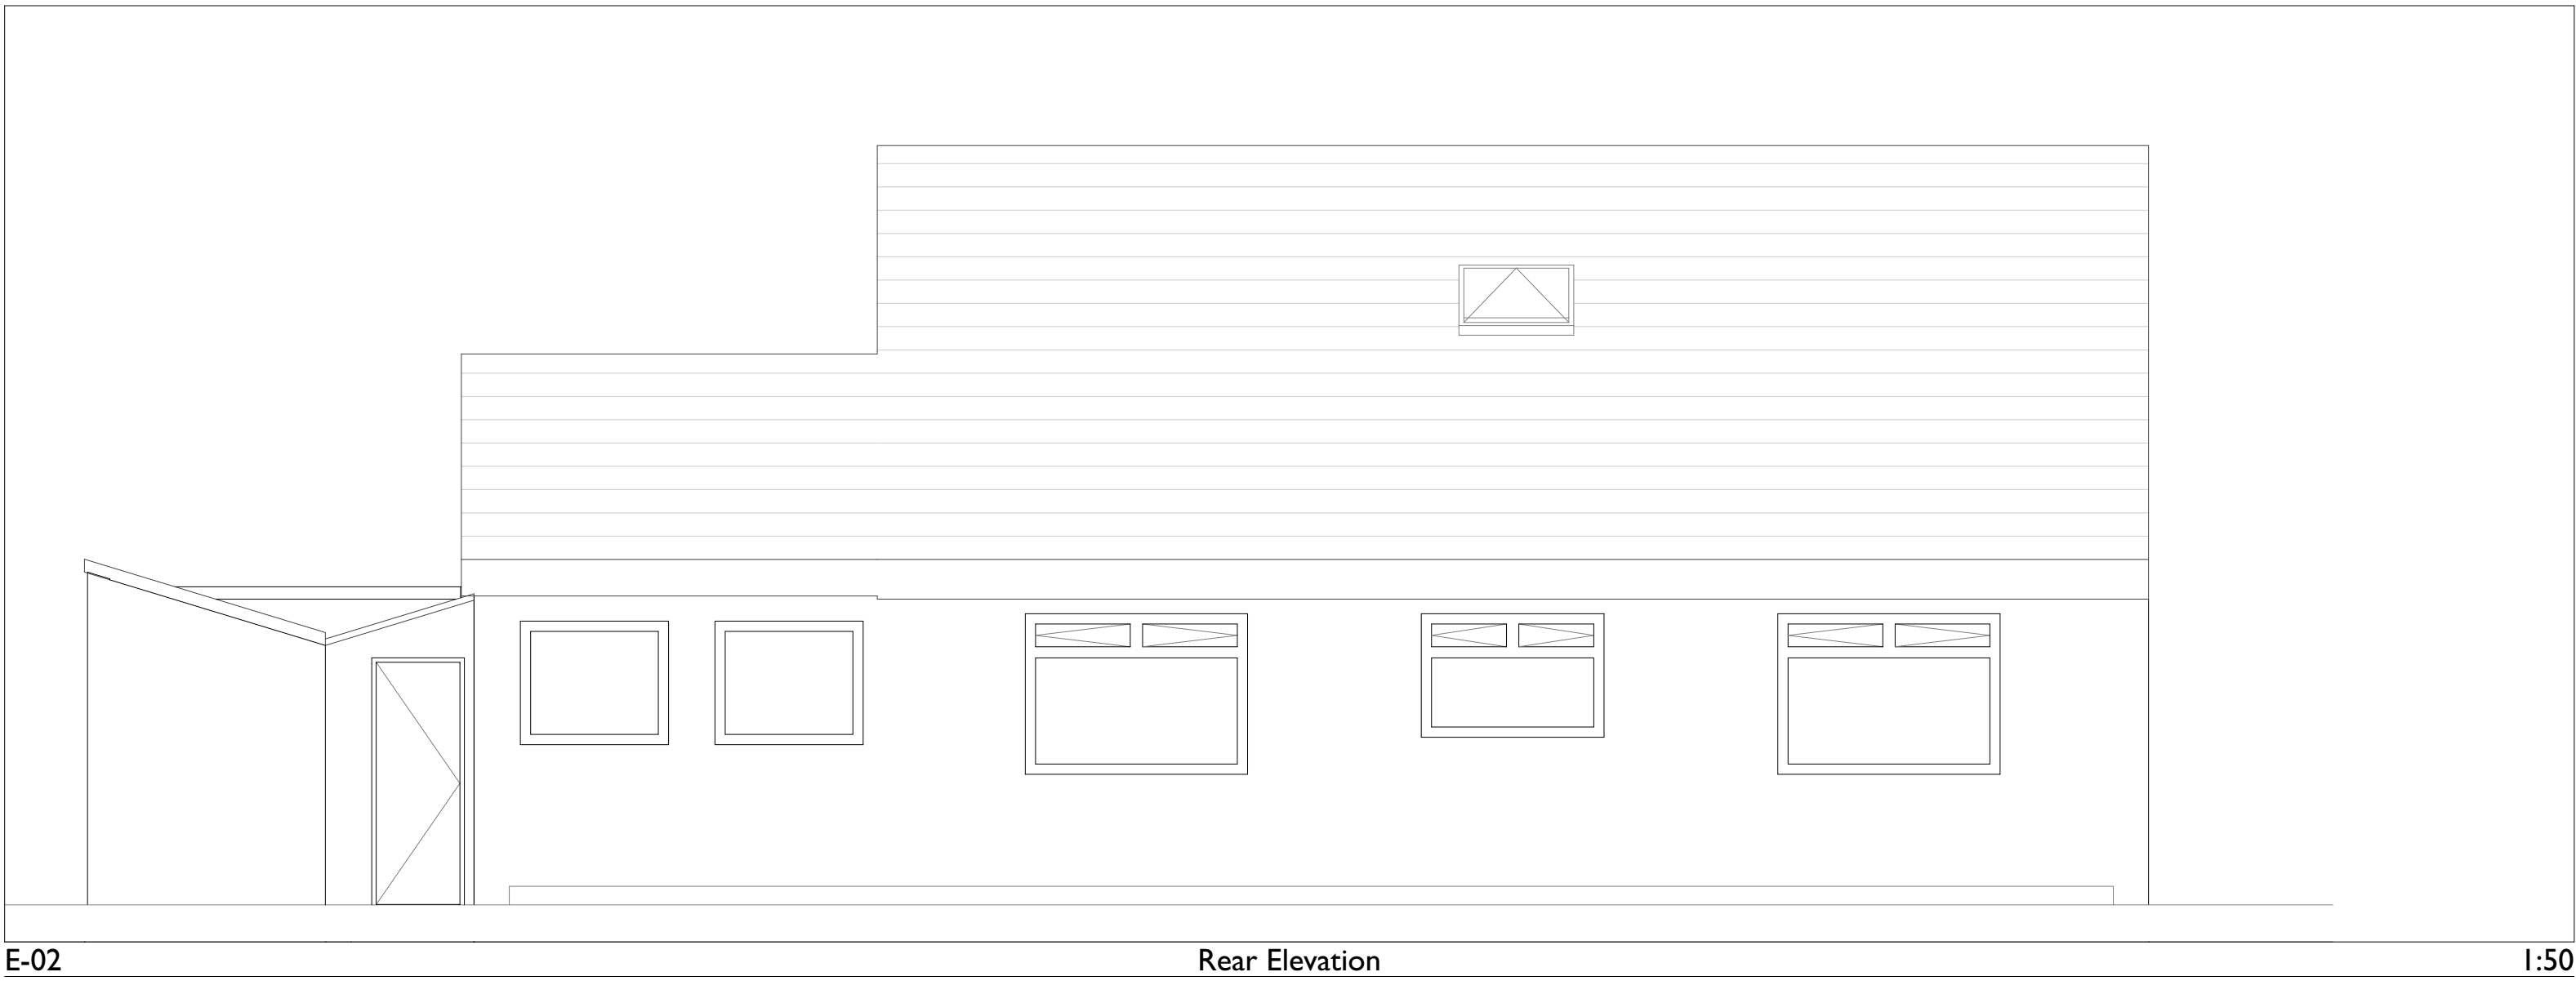


Constructive Thinking Studio Ltd
Liverpool Science Park IC 1
131 Mount Pleasant
L3 5TF

www.constructivethinking.co.uk
t: +44 (0) 151 705 3433
e: bim@constructivethinking.co.uk

Client John Morgan

Project 21 Alt Road L36

Existing - Elevations

Status Suitable for Stage Approval - S4 - Issued

Drawings: Scale Bar, Front Elevation, Rear Elevation, Side Elevation

Paper Size
A1

Scales 1:50

Drawing Number Revision

2148 CTS 01 Zz Dr A 5202 P03