




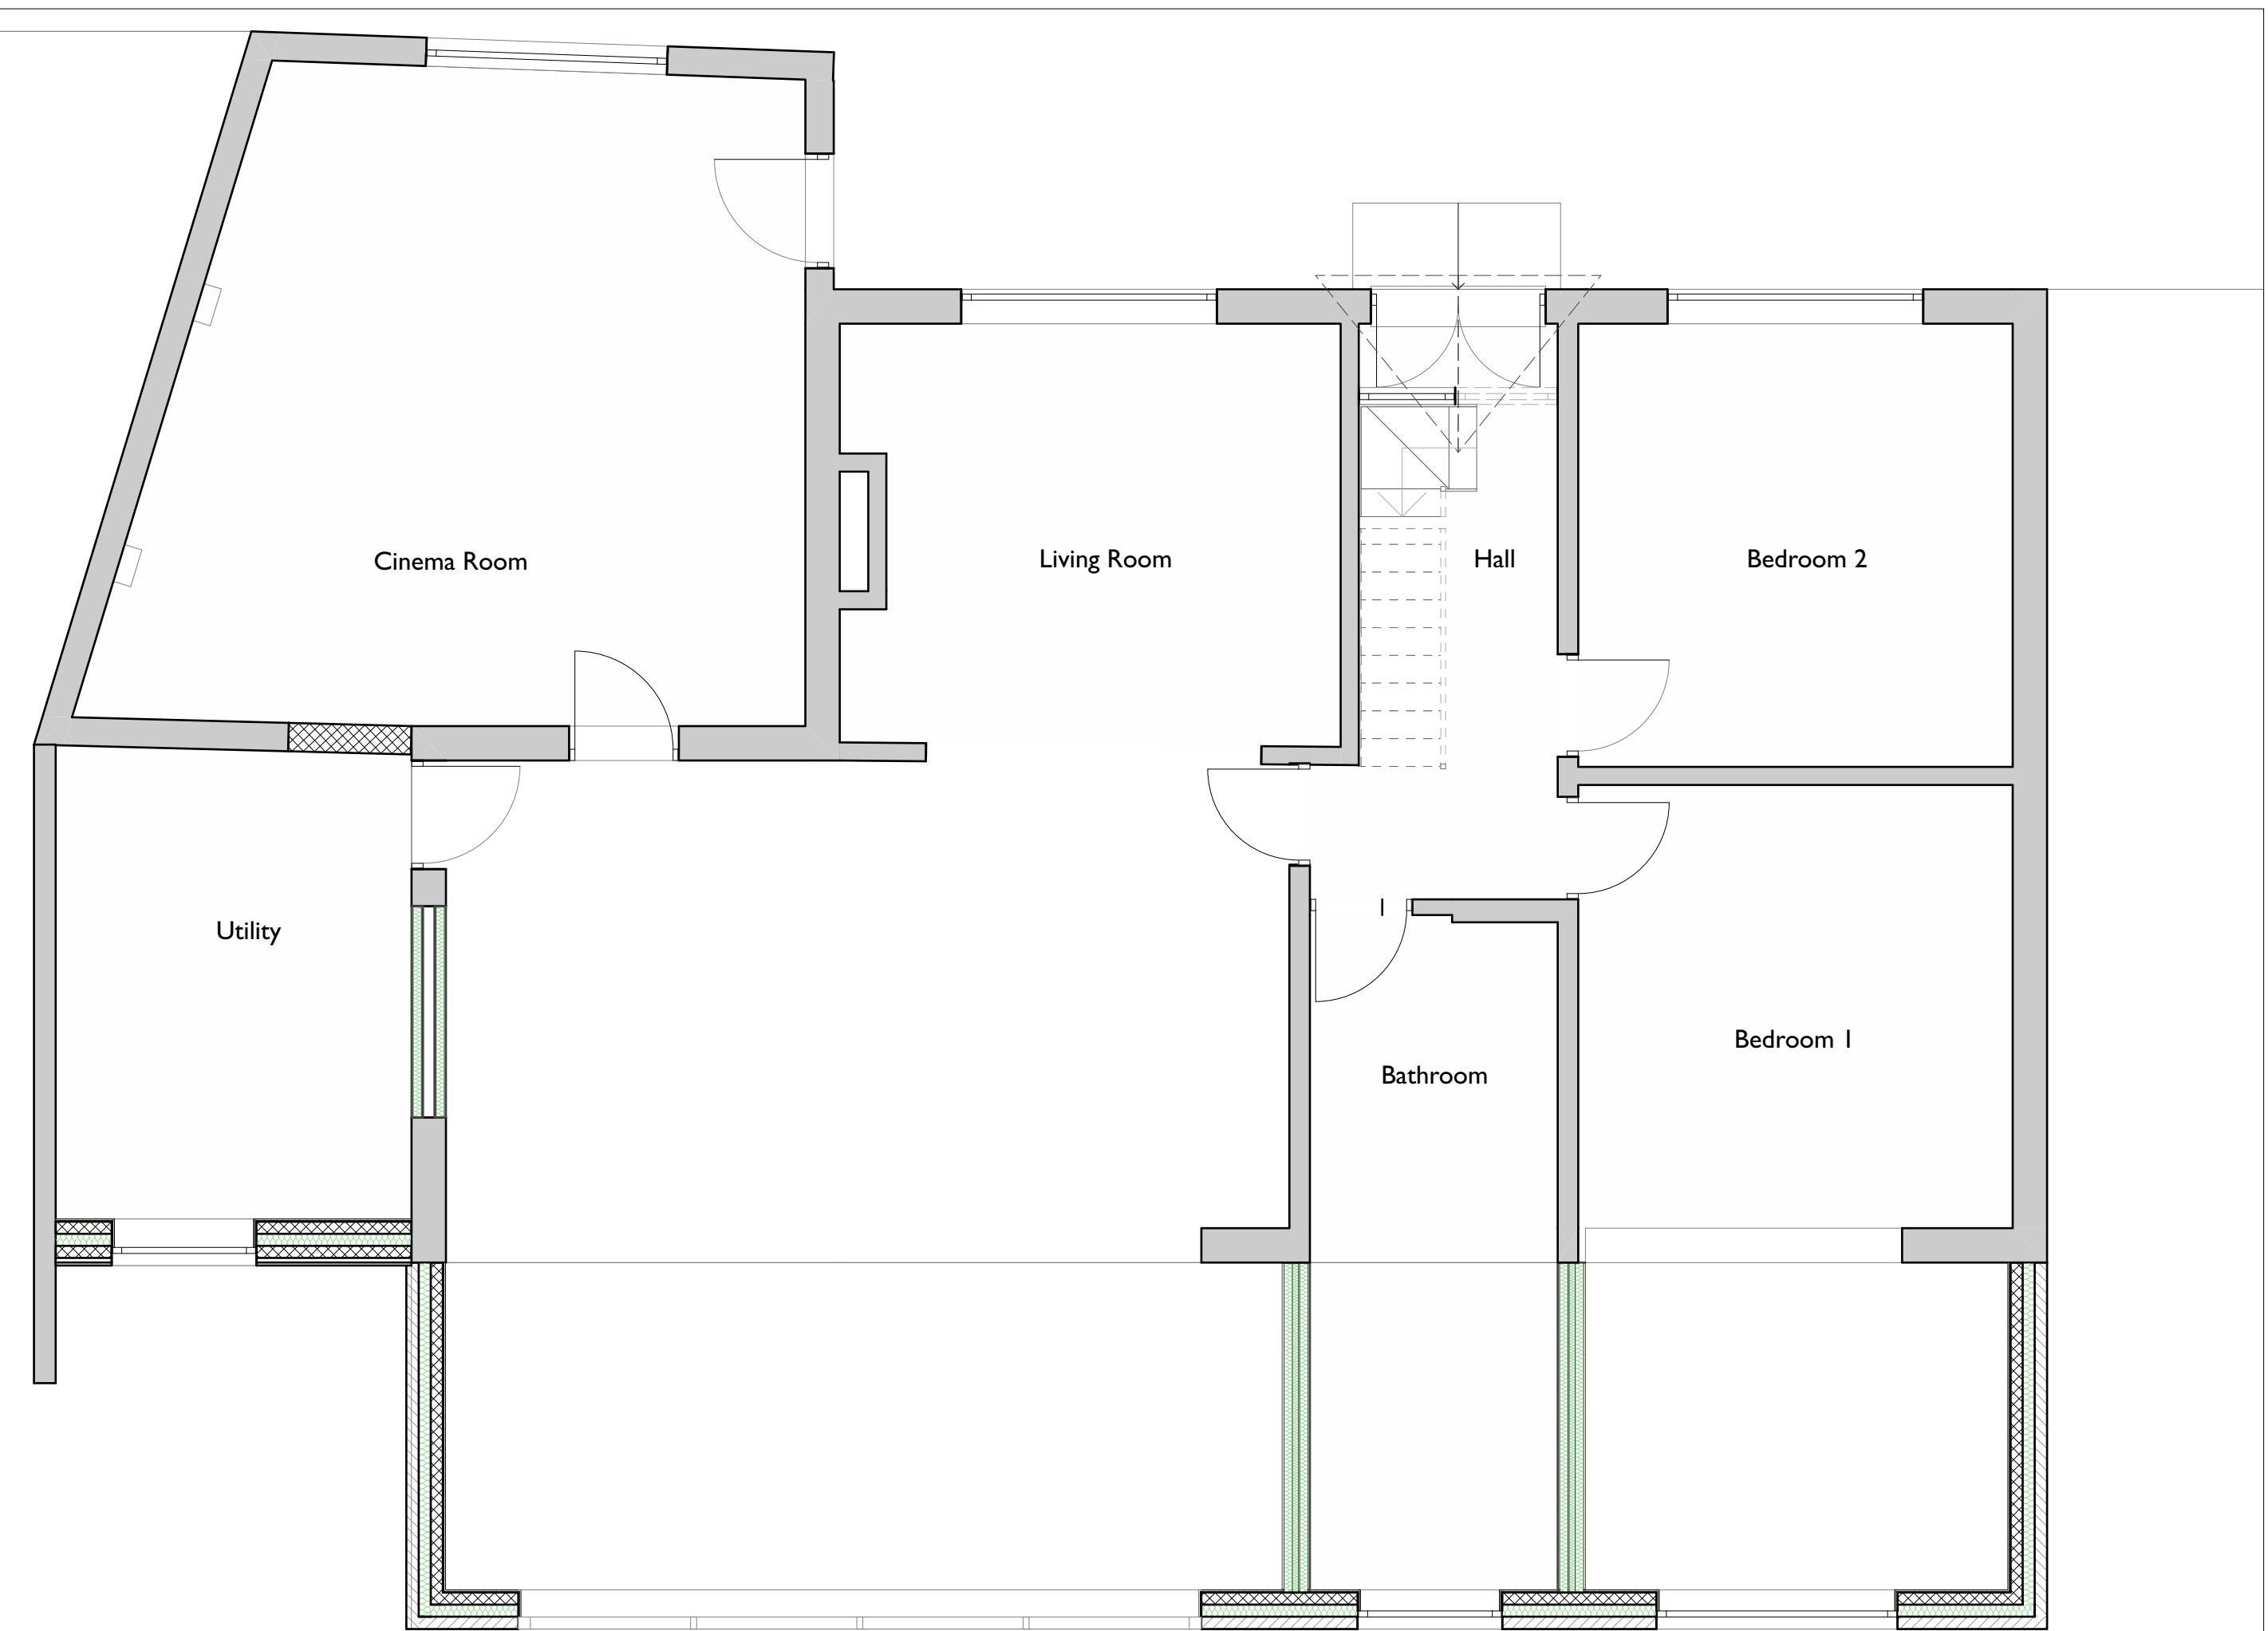

4. GF Ground Floor 1:50

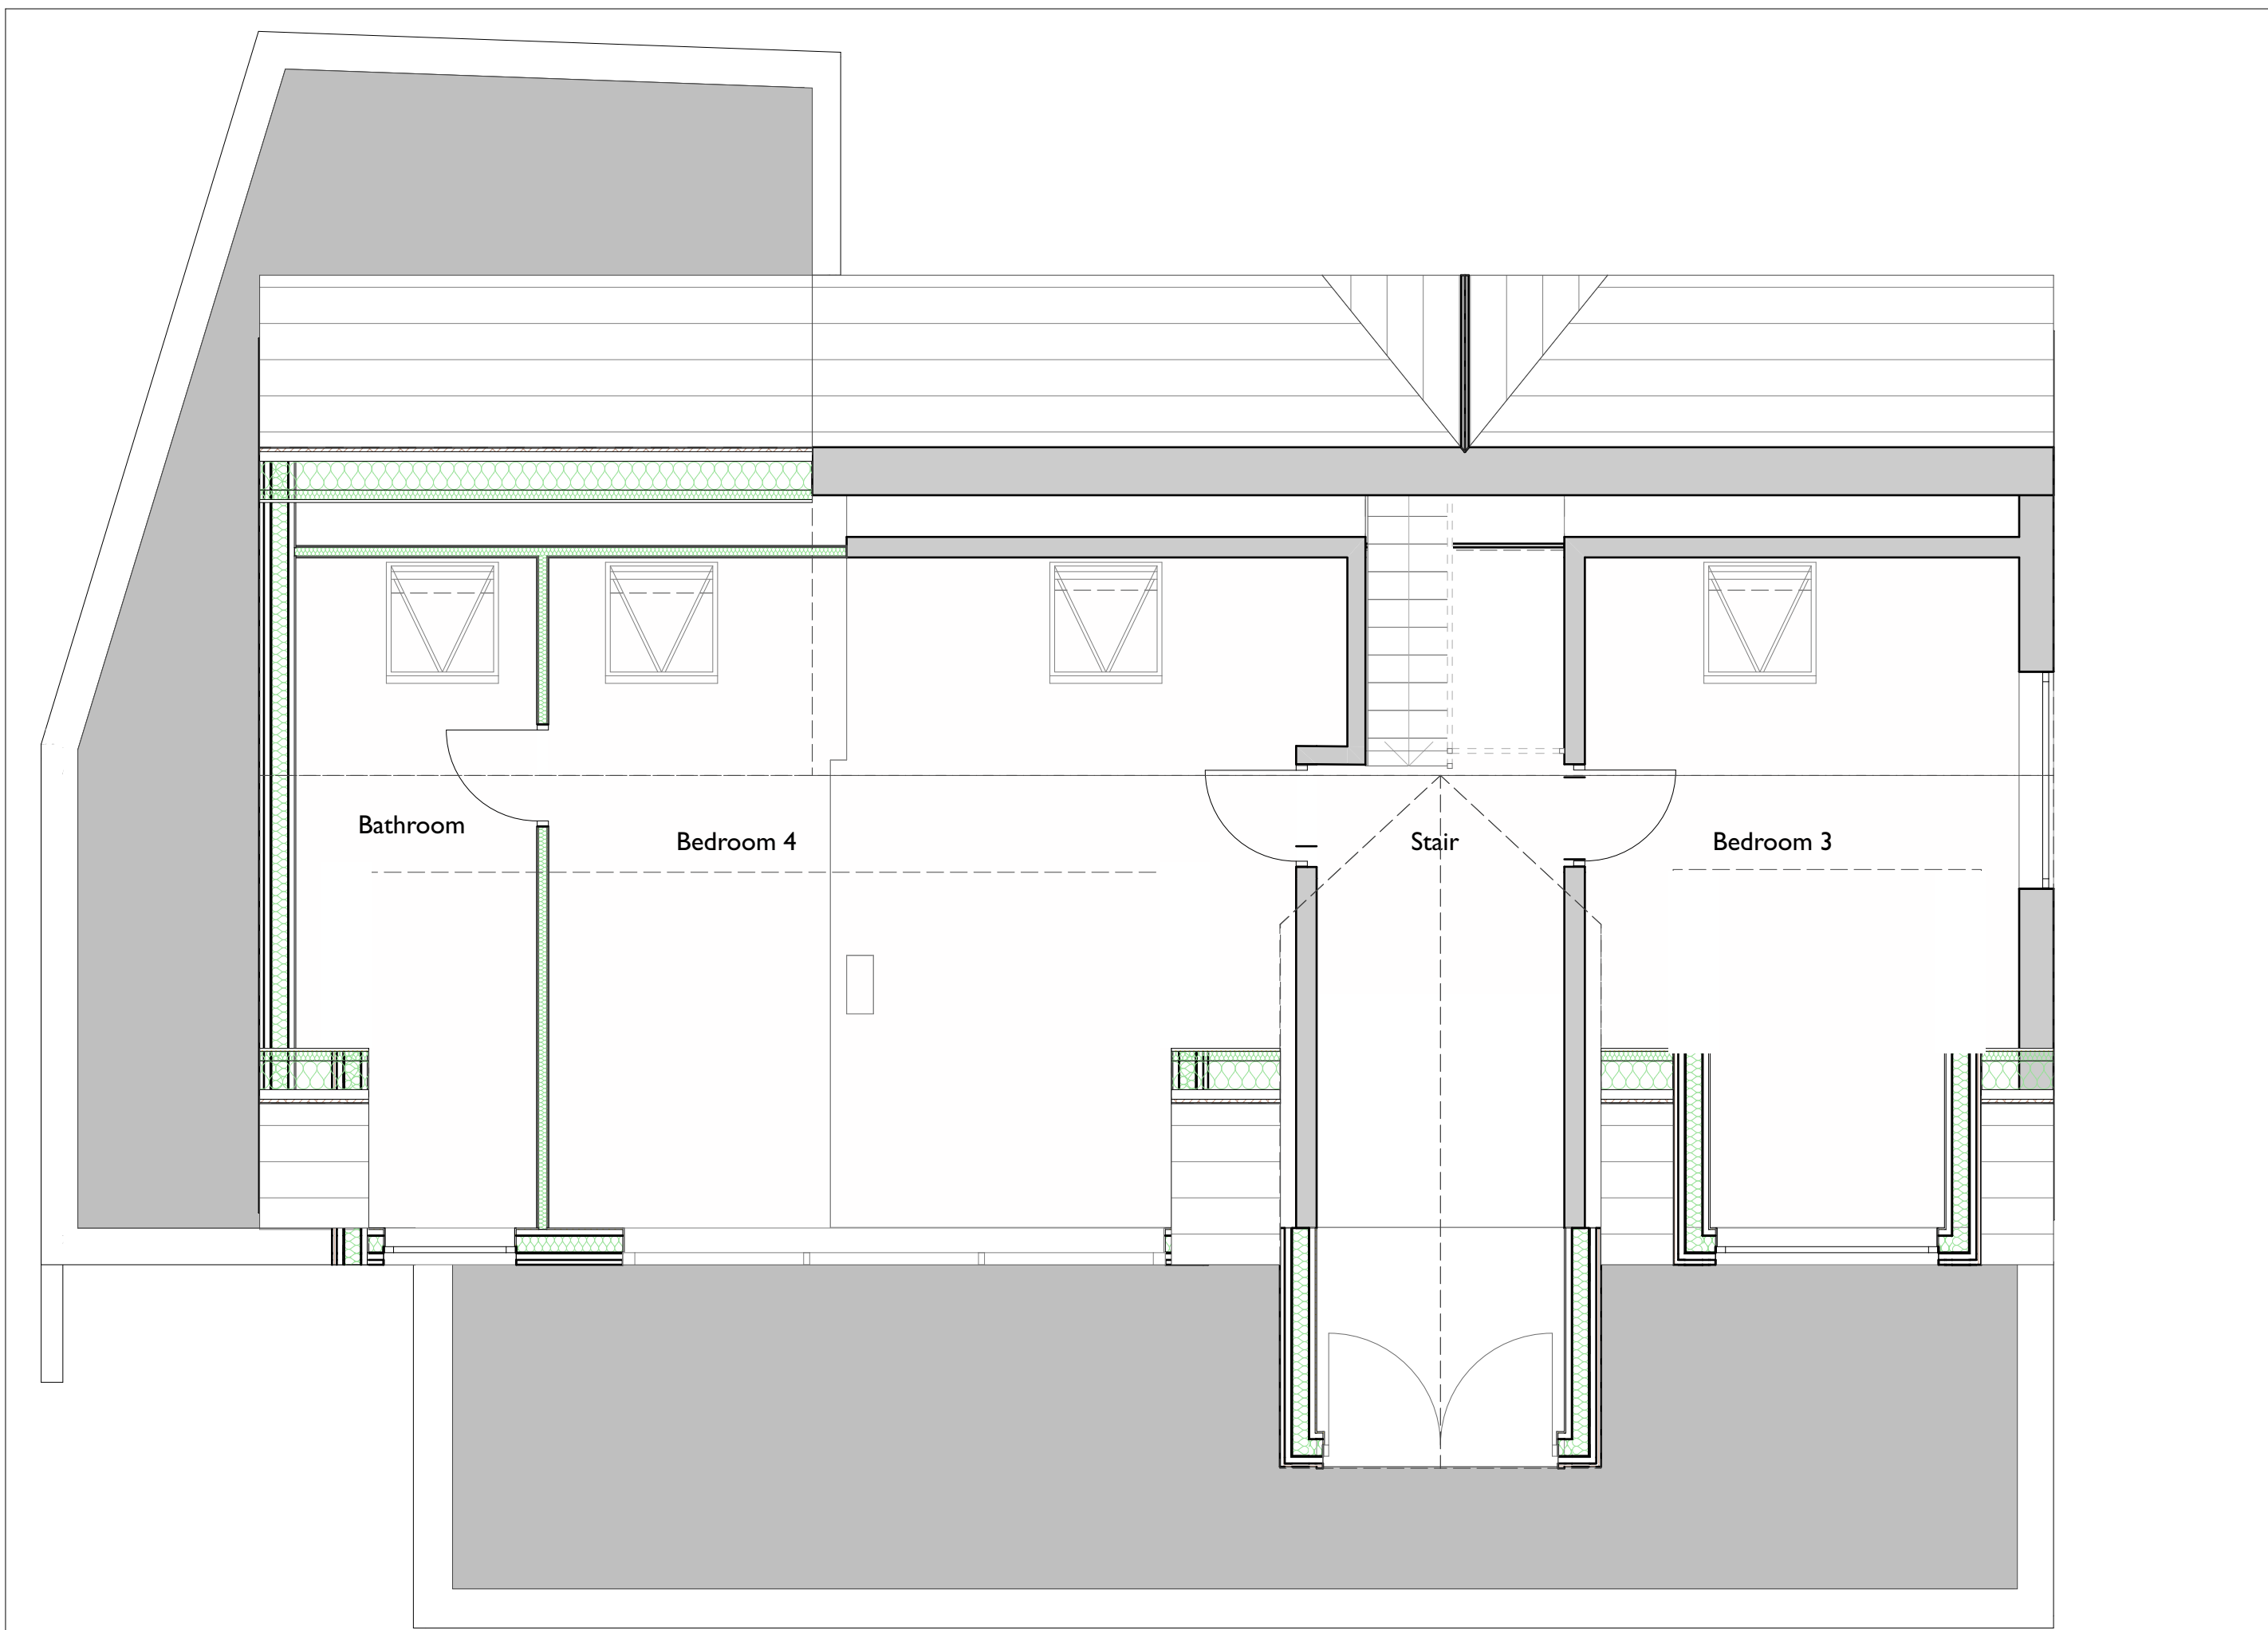

5. 01 First Floor 1:50

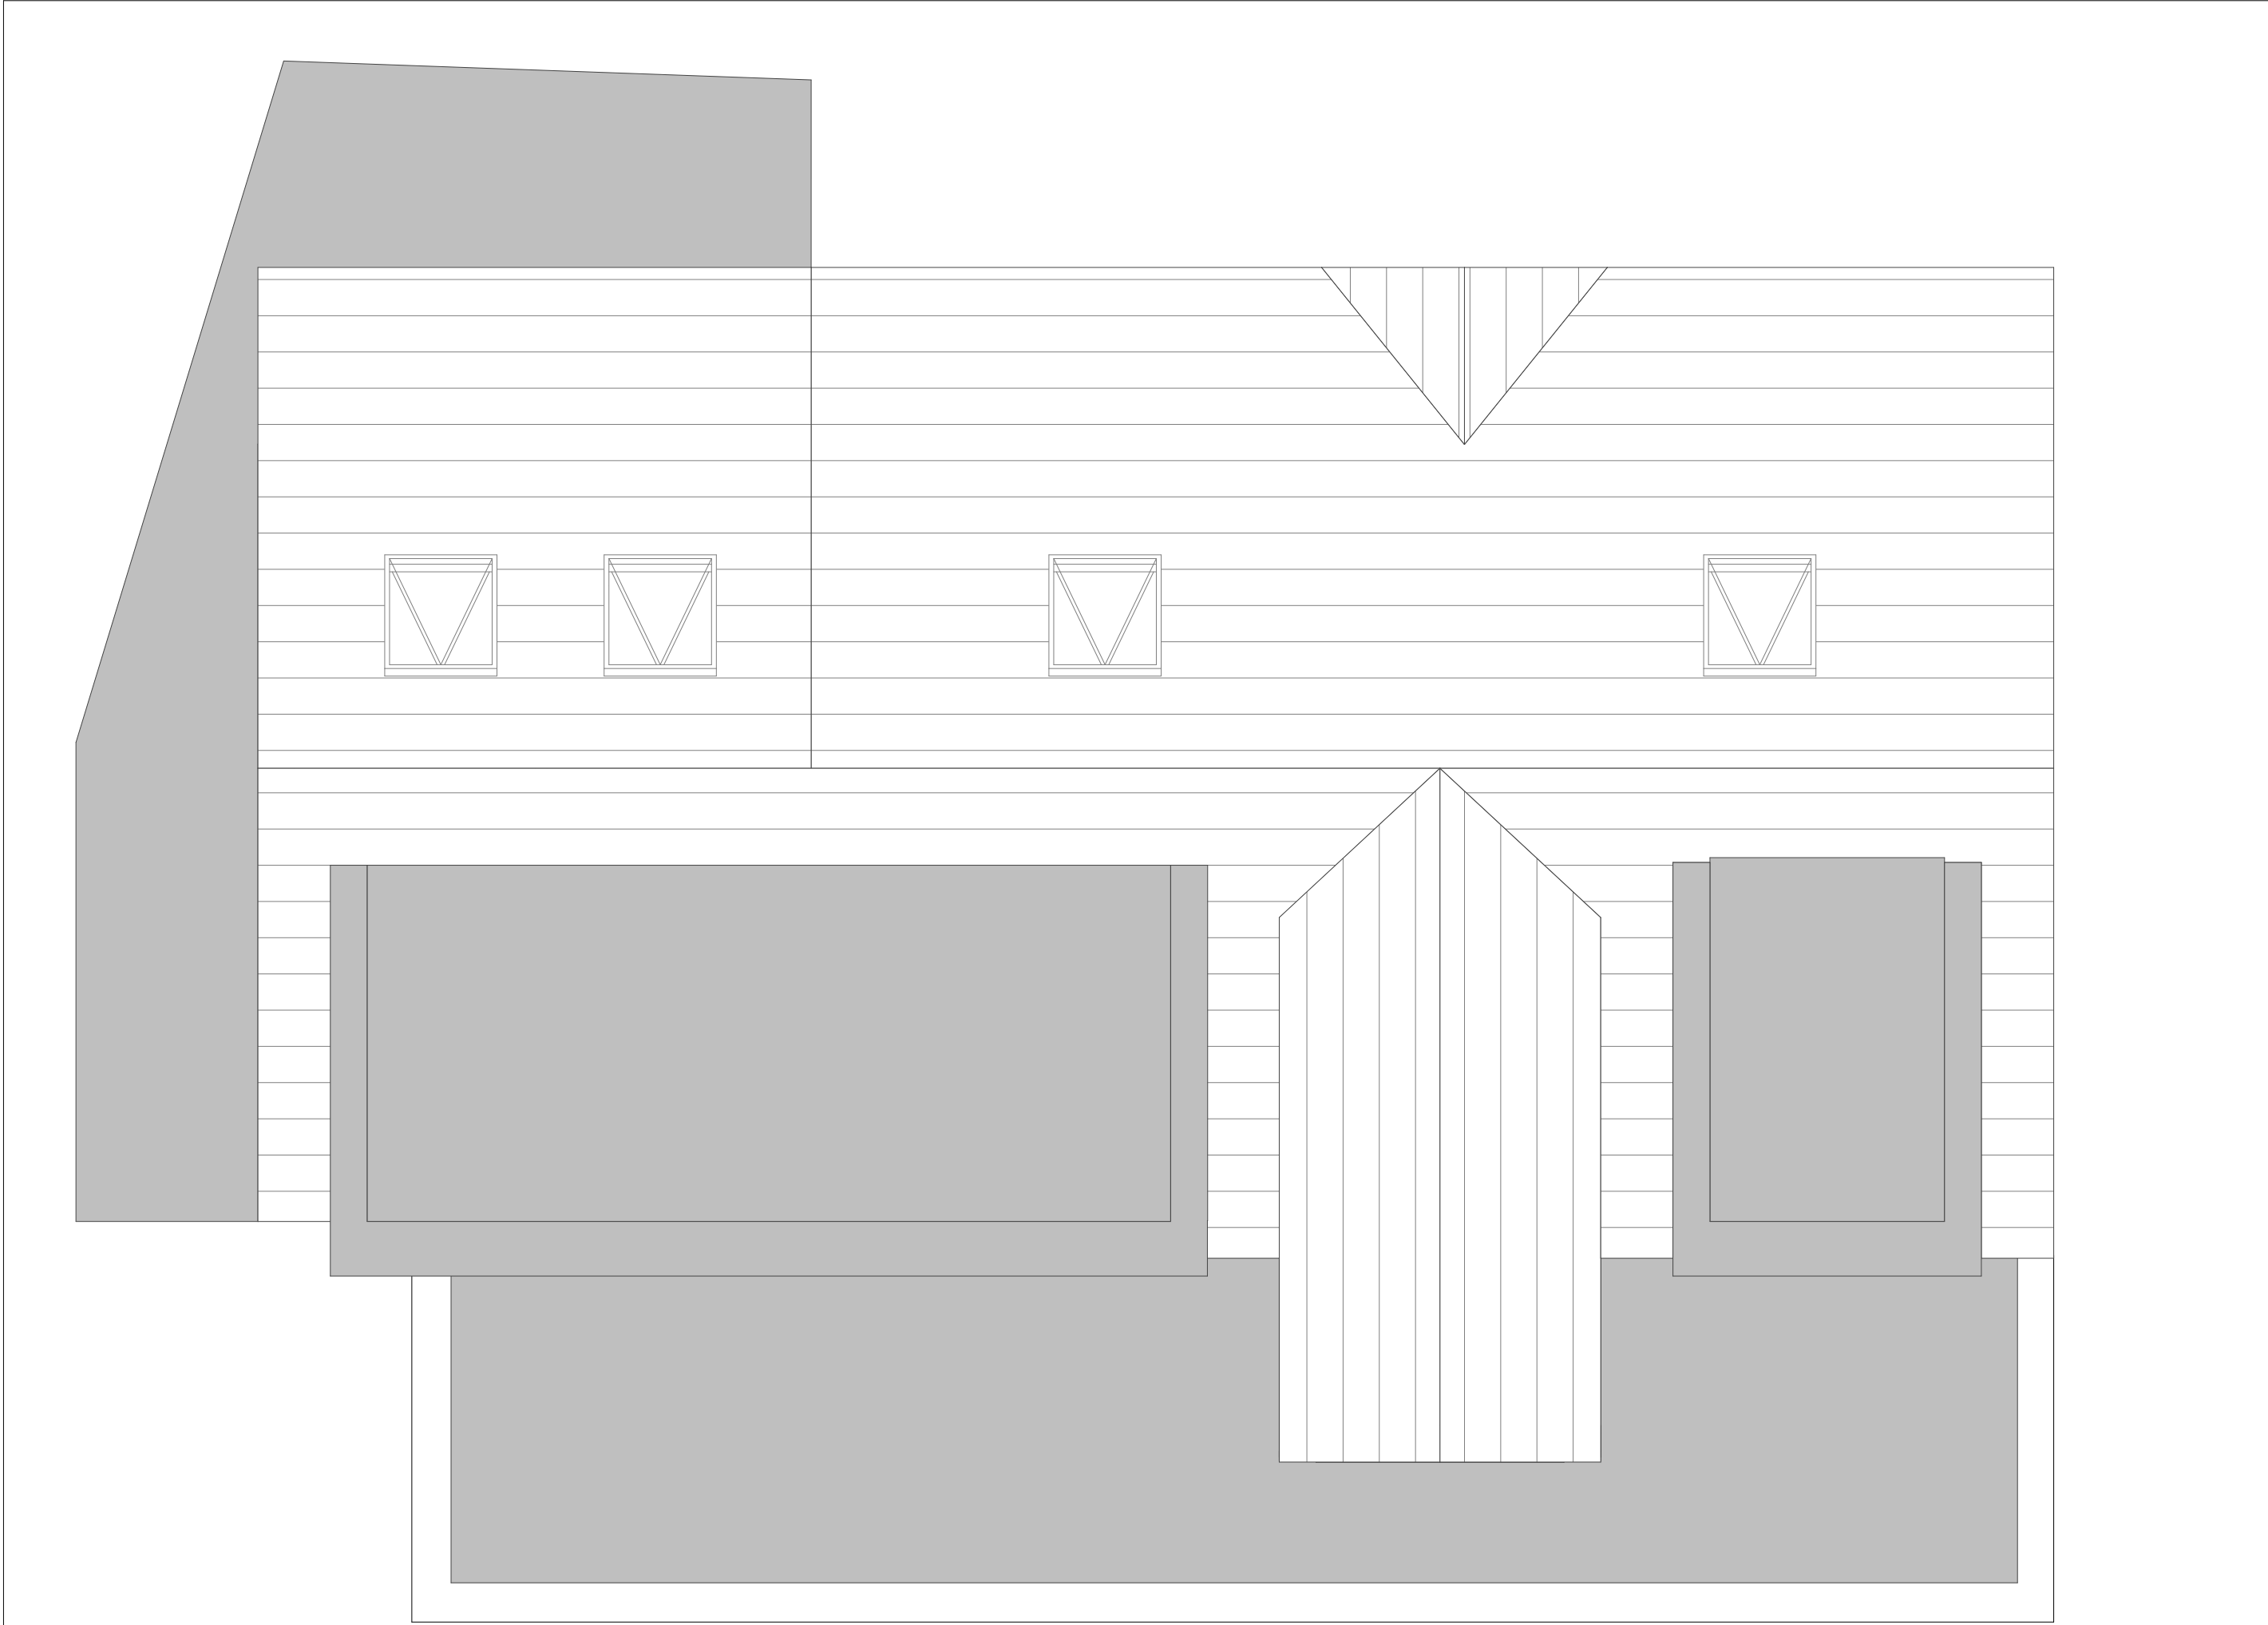

6. R1 Roof Level 1:50



Constructive Thinking Studio Ltd
Liverpool Science Park IC 1
131 Mount Pleasant
L3 5TF

www.constructivethinking.co.uk
t: +44 (0) 151 705 3433
e: bim@constructivethinking.co.uk

Client John Morgan

Project 21 Alt Road L36

Proposed - Floor Plans

Status Suitable for Stage Approval - S4 - Issued

Drawings Scale Bar, GF Ground Floor, 01 First Floor, R1 Roof Level

Paper Size
AI

Scales 1:50

Drawing Number

2148 CTS 01 Zz Dr A 5205 P03

Revision