



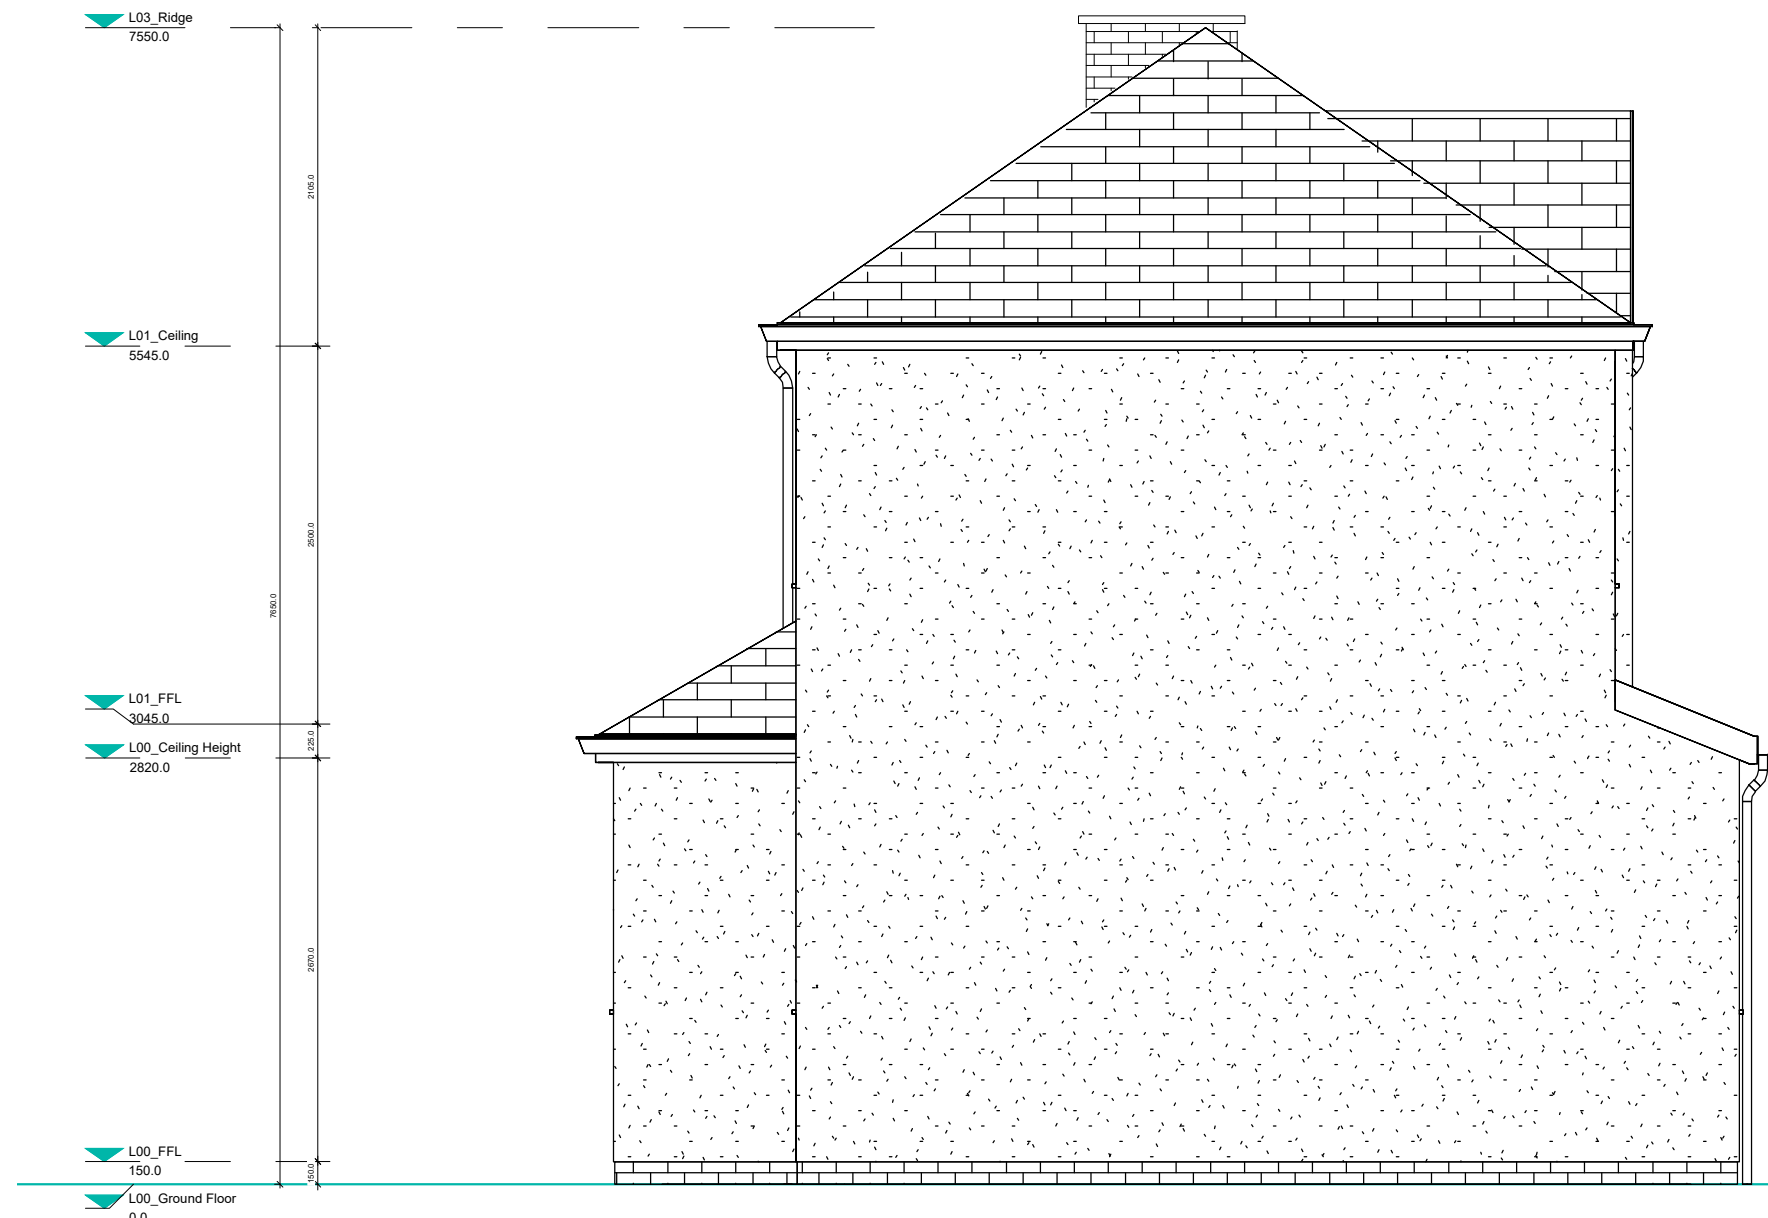


EXISTING LEFT ELEVATION
(FACING NO.4 ST MARYS RD)

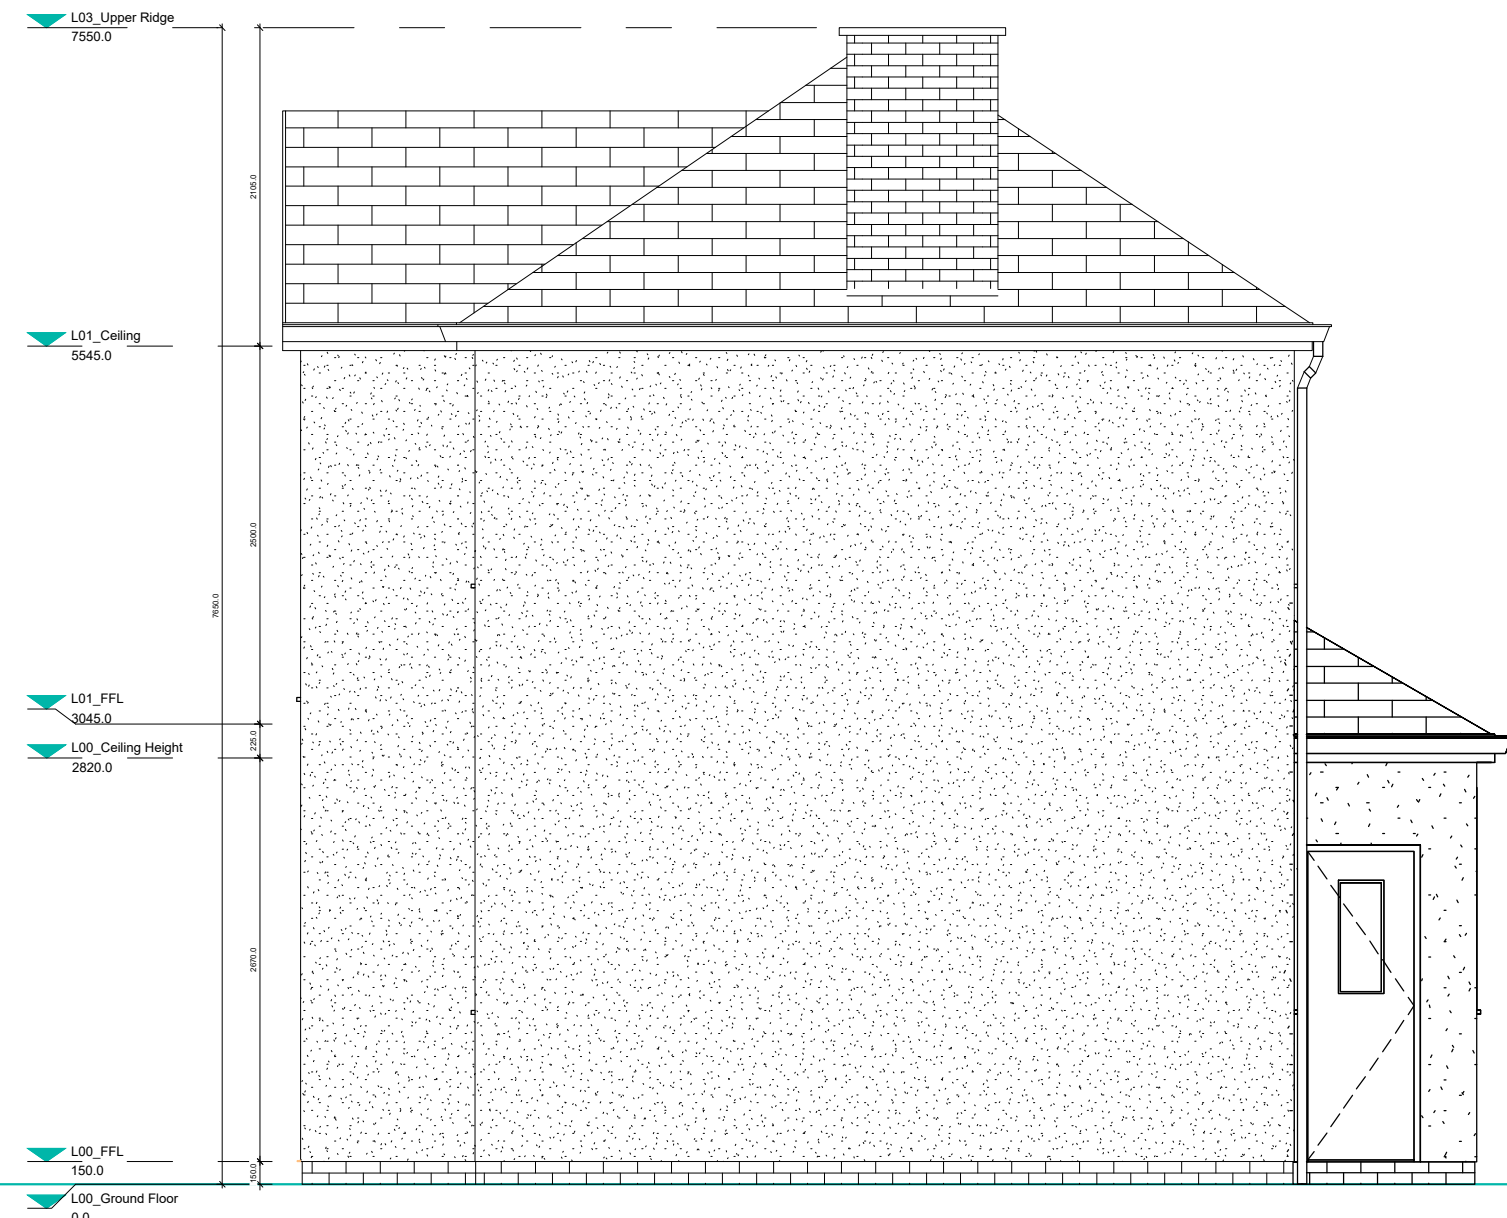


EXISTING RIGHT ELEVATION
(FACING THE ORCHARD)




EXISTING FRONT ELEVATION
(FACING ST MARYS RD)

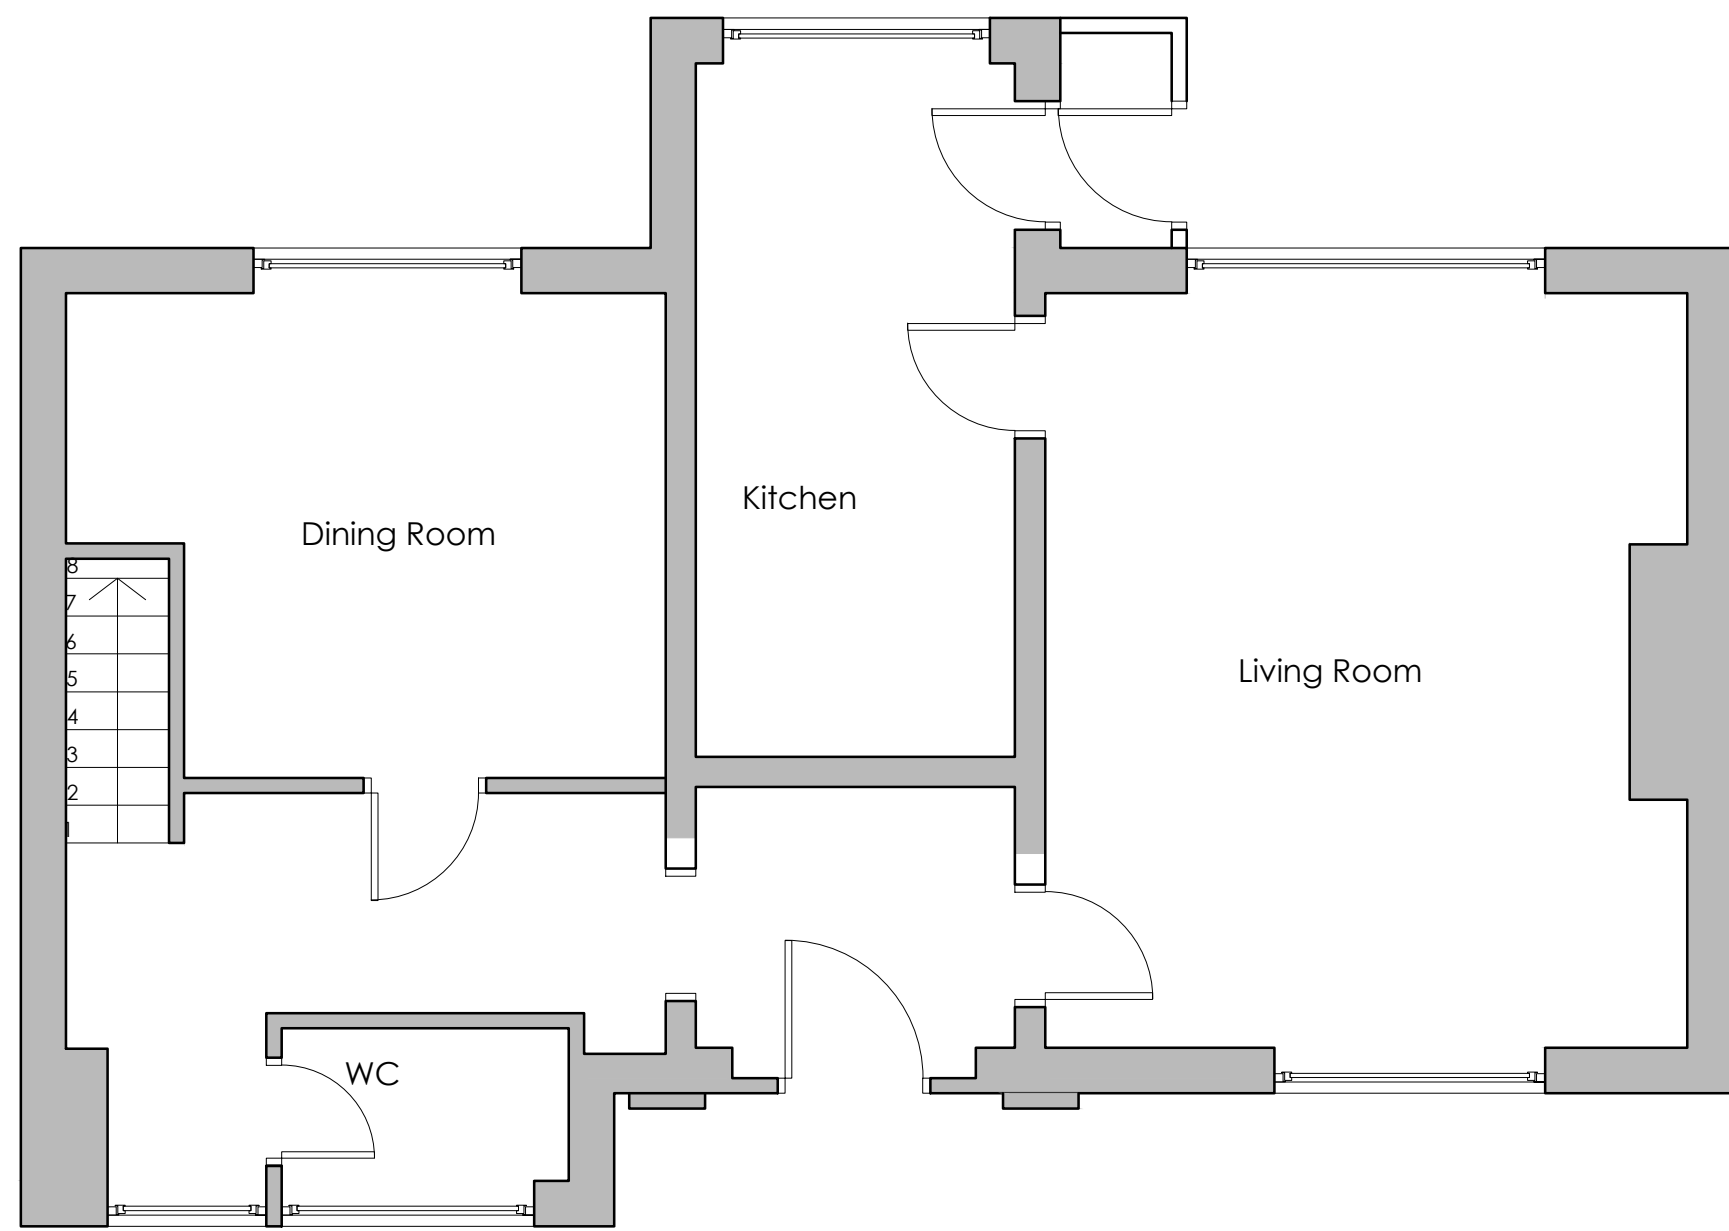


EXISTING GROUND FLOOR
1:50

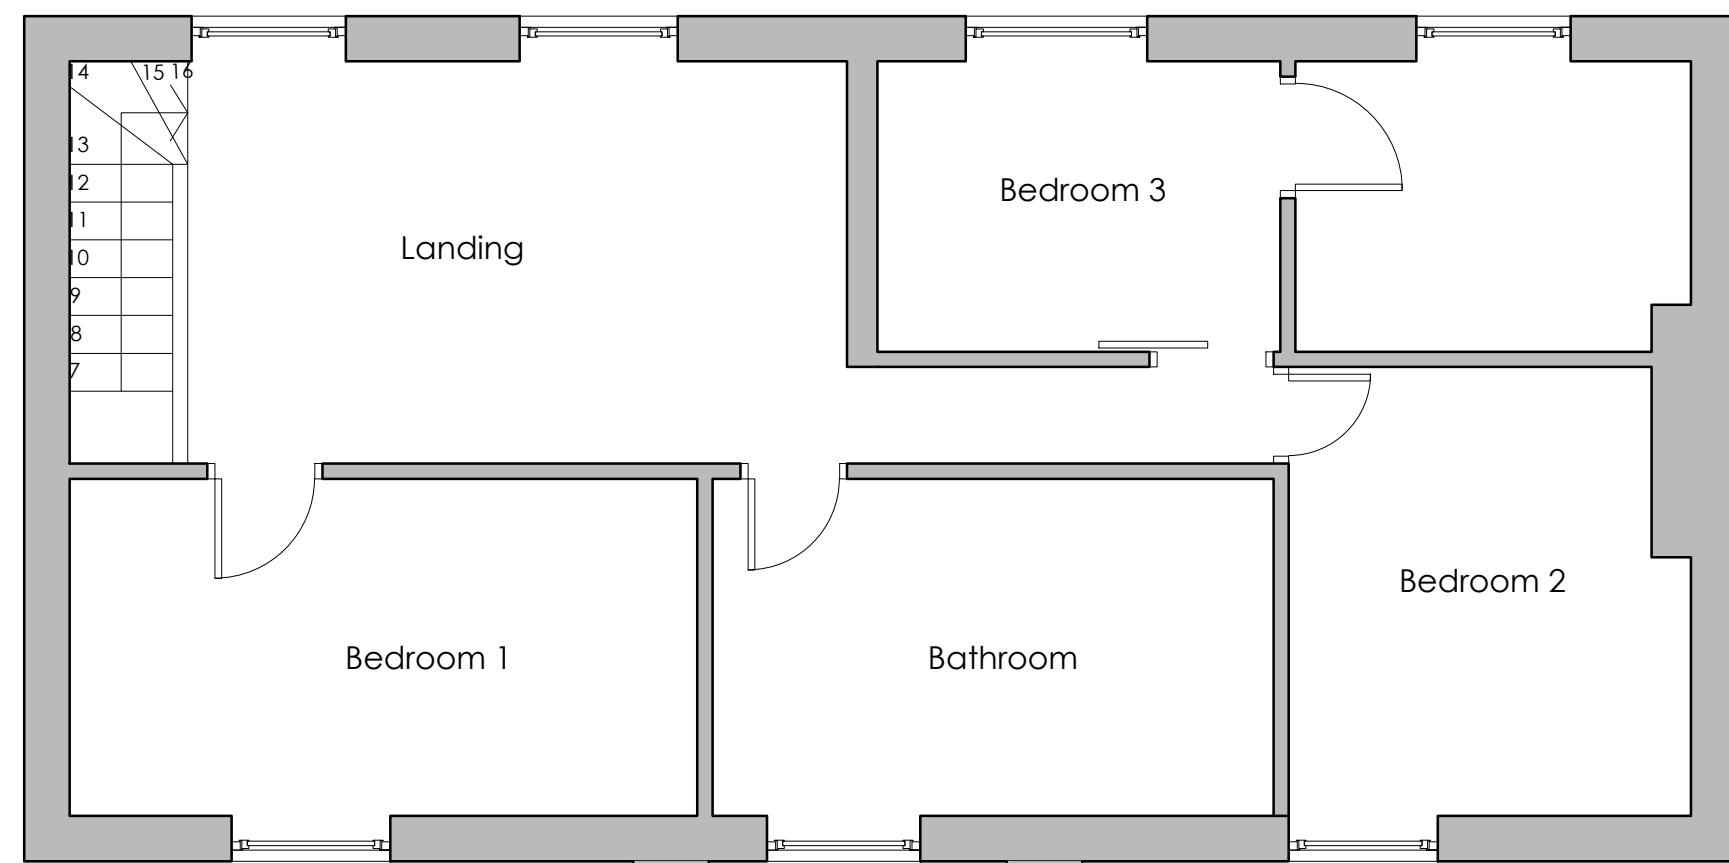


EXISTING FIRST FLOOR
1:50

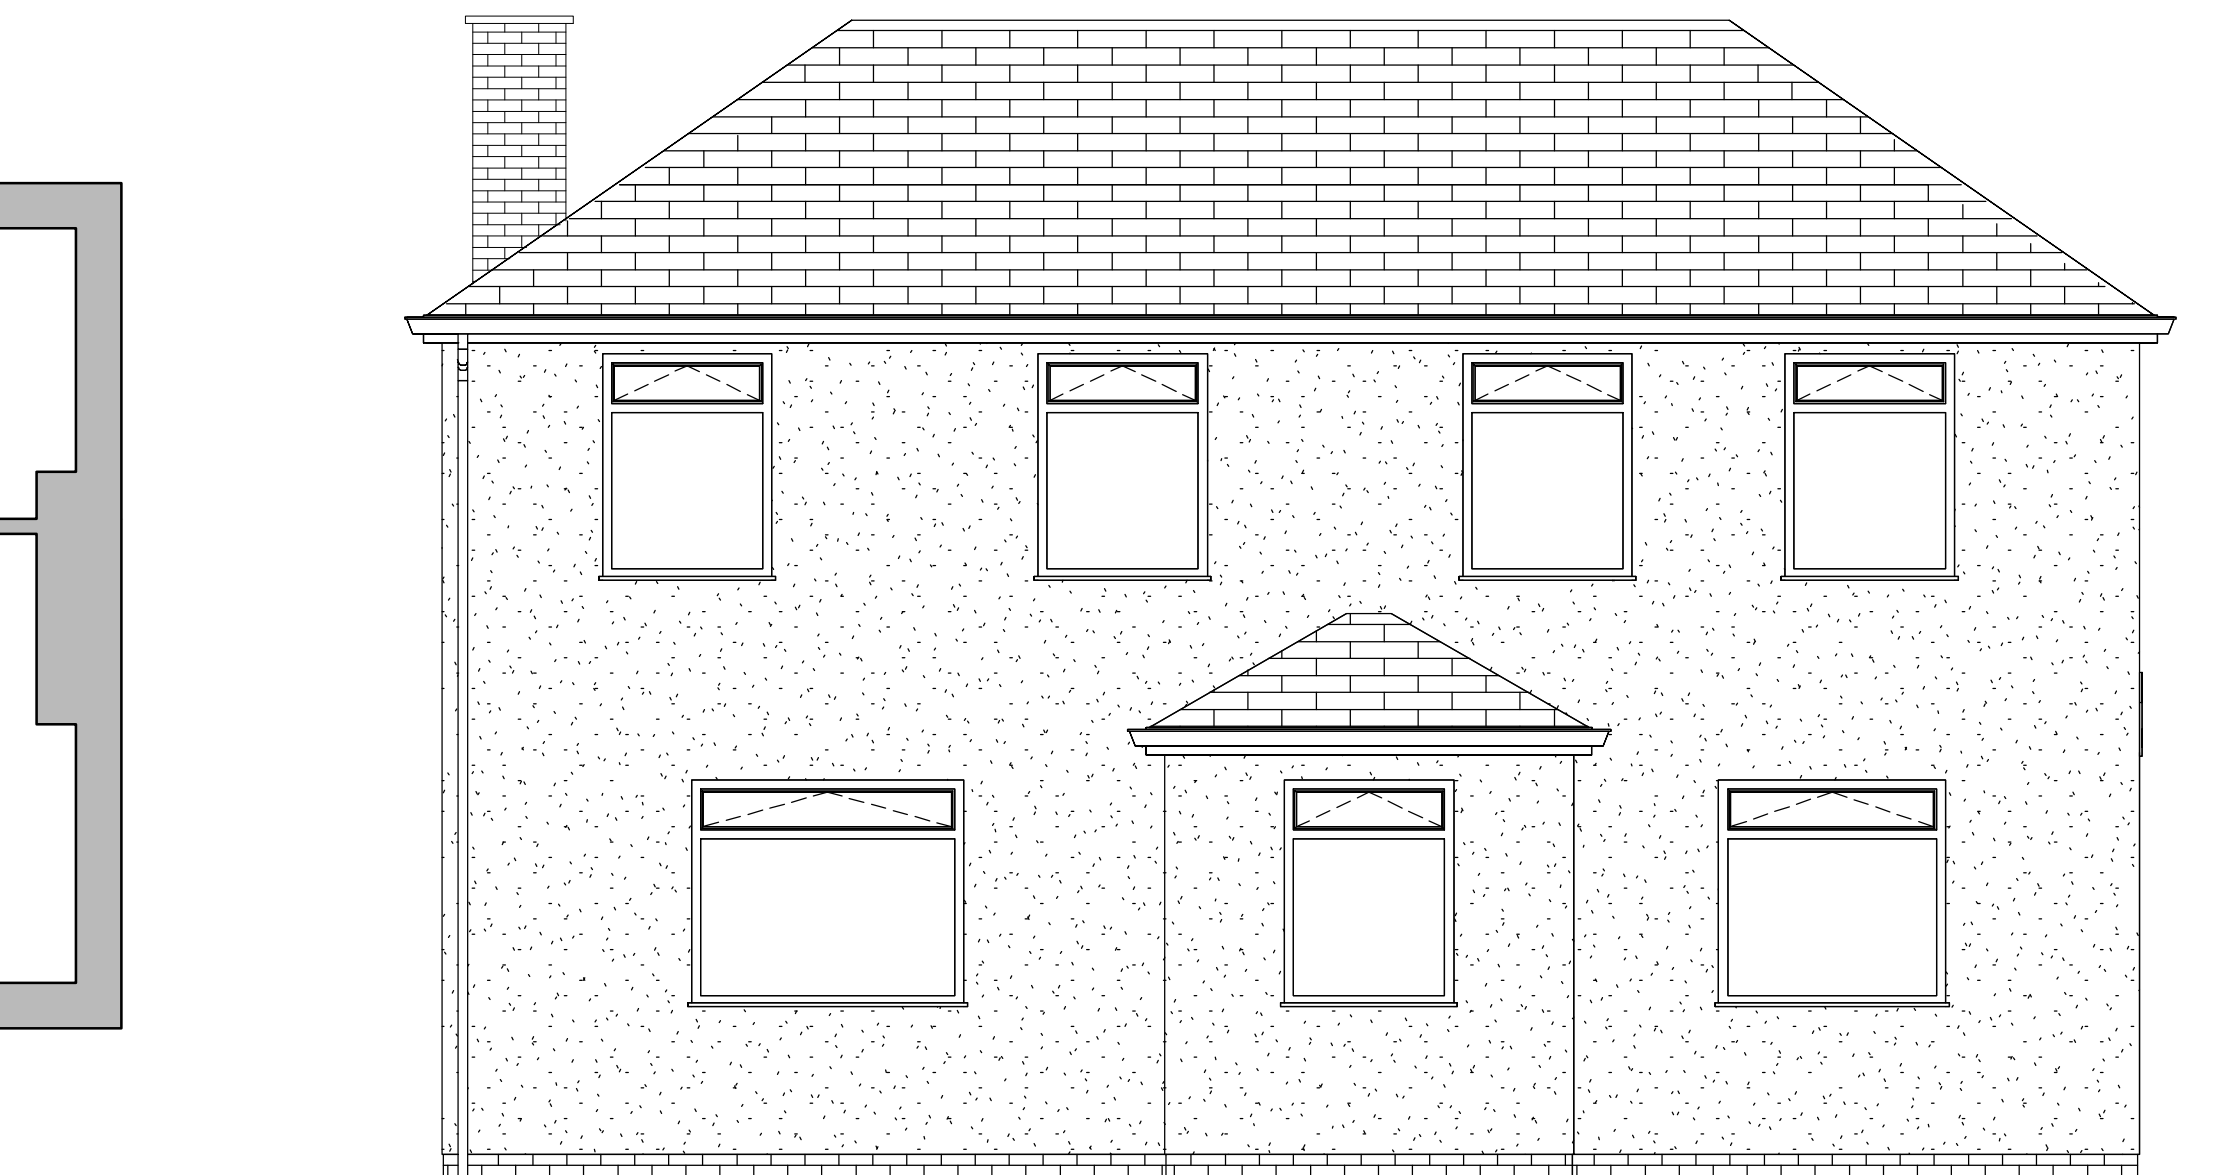

EXISTING REAR ELEVATION
(FACING REAR GARDEN)

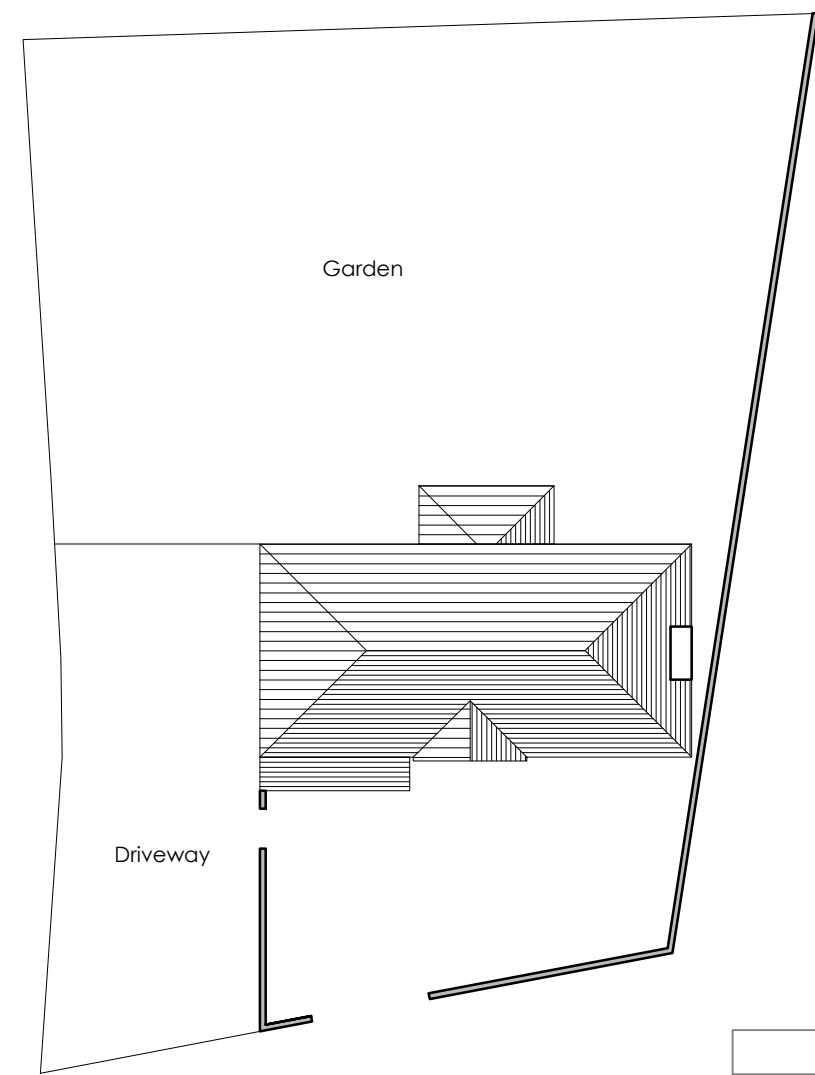

EXISTING SITE PLAN
1:200

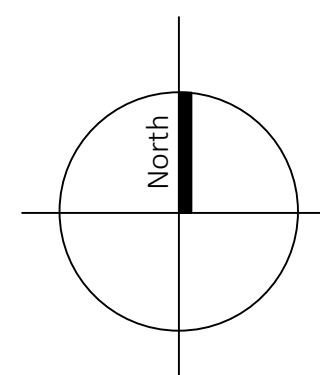

BOUNDARY



LOCATION PLAN 1:1250

WORK IN PROGRESS

P2	05.08.2025	Extra details added	PRELIMINARY	DJL
P1	15.07.2025	FIRST ISSUE	DJL	
Rev.	Date	Description	Status	Rev. by
Project 2 St Marys Rd Liverpool			 Studio 05, 12 Jordan Street Baltic Triangle, Liverpool L1 0BP Tel: +44 (0) 7375 958469 info: thestructuralworkshop@gmail.com	
Title Planning Elevations and Plans Existing				
This drawing is the property of The Structural Workshop Ltd and must not be reproduced without permission.				
Director DJL	Proj. Eng. DJL	Client Mr Ben Hessey		
Drawn by DJL	Checked by JPM	Drawing Number 24-2866-300	Rev. P2	
Scale 1:50 @ A1	Date JULY 2025			