



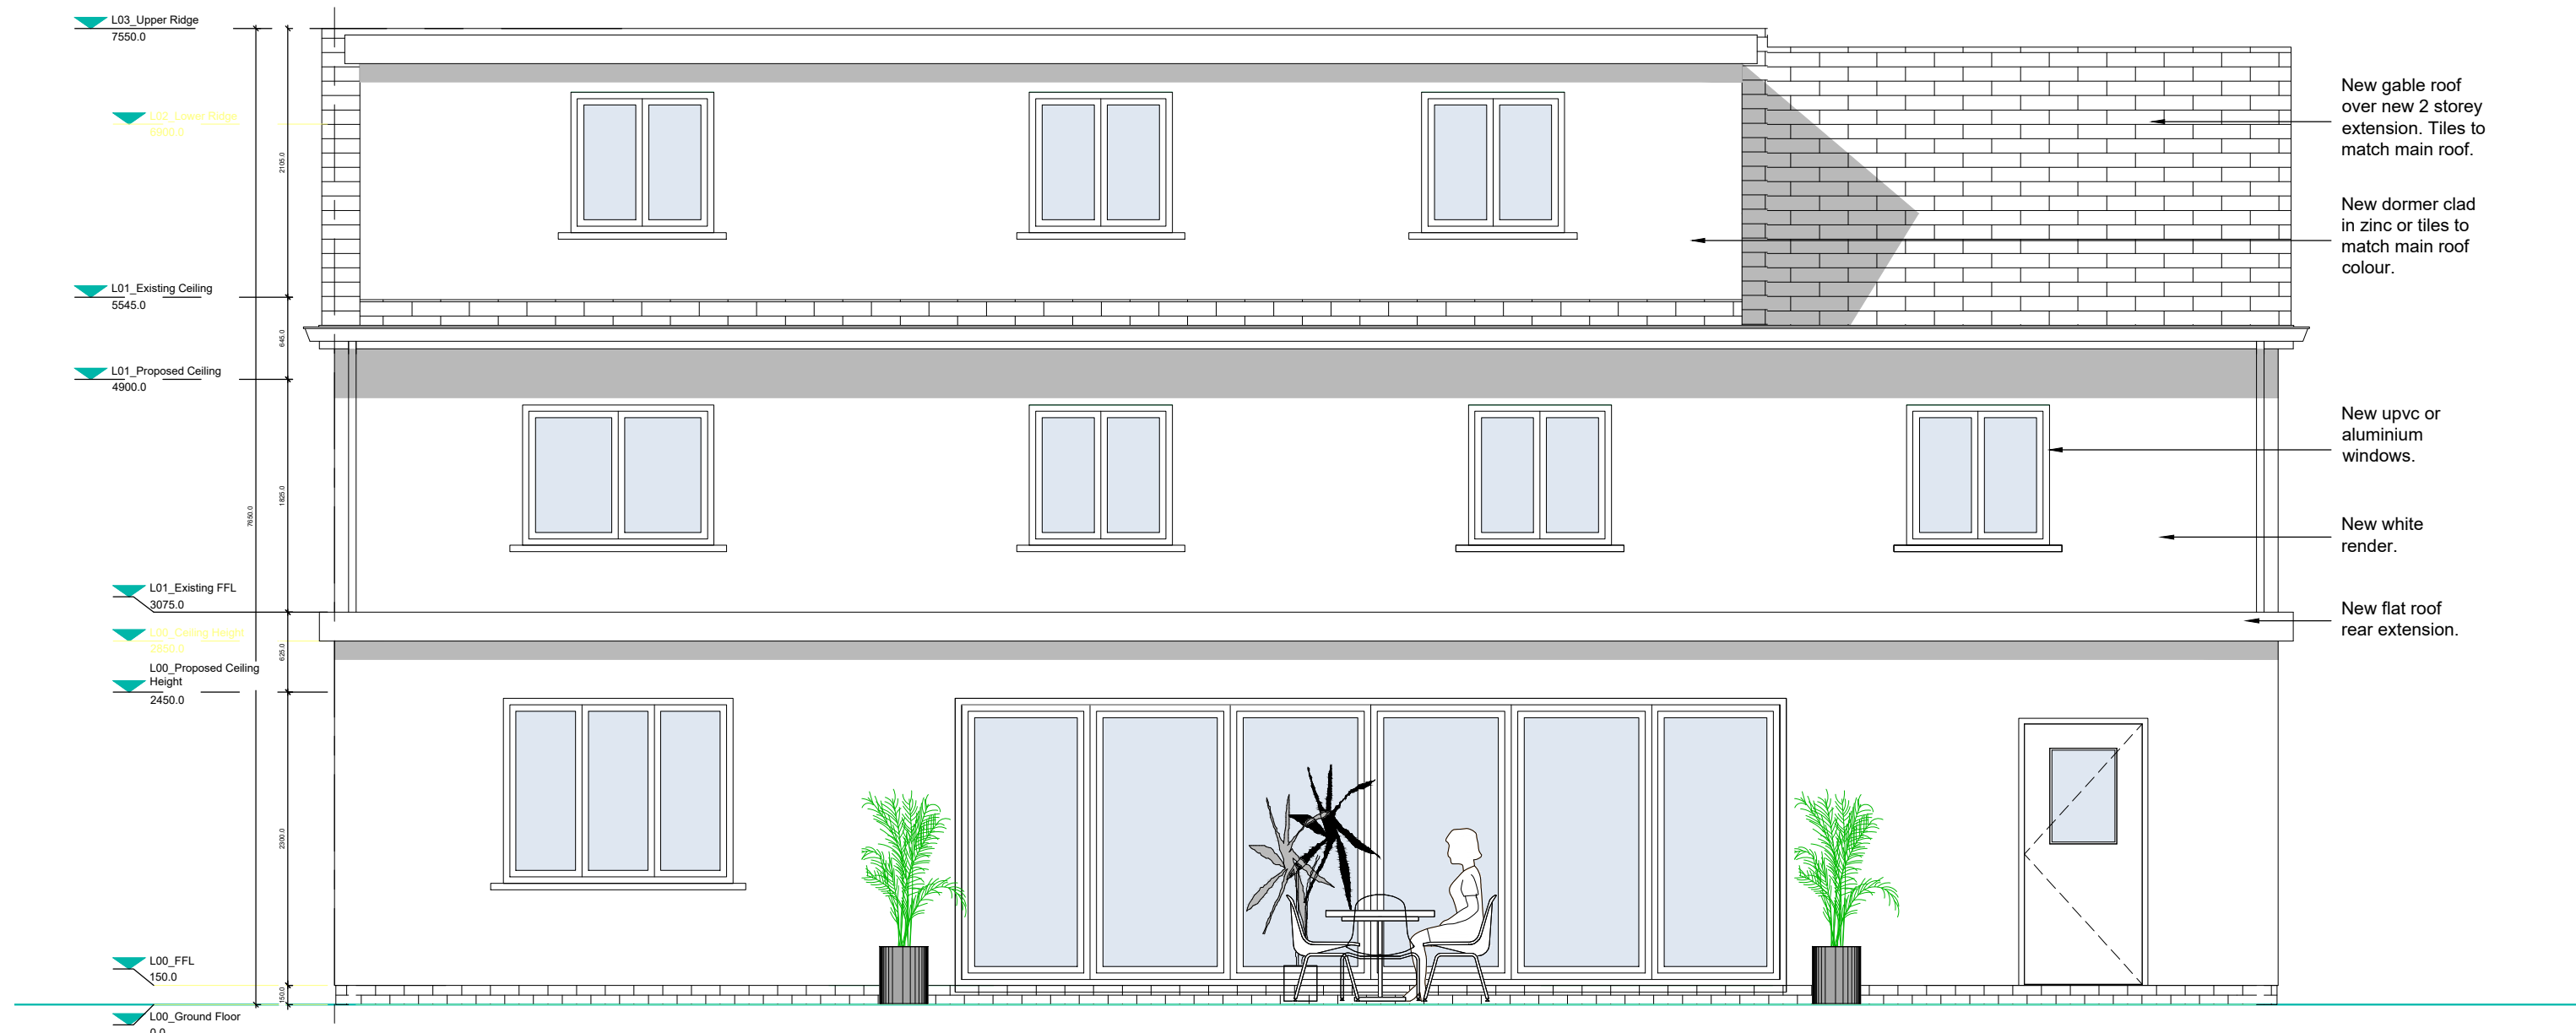


PROPOSED REAR ELEVATION
(FACING REAR GARDEN)

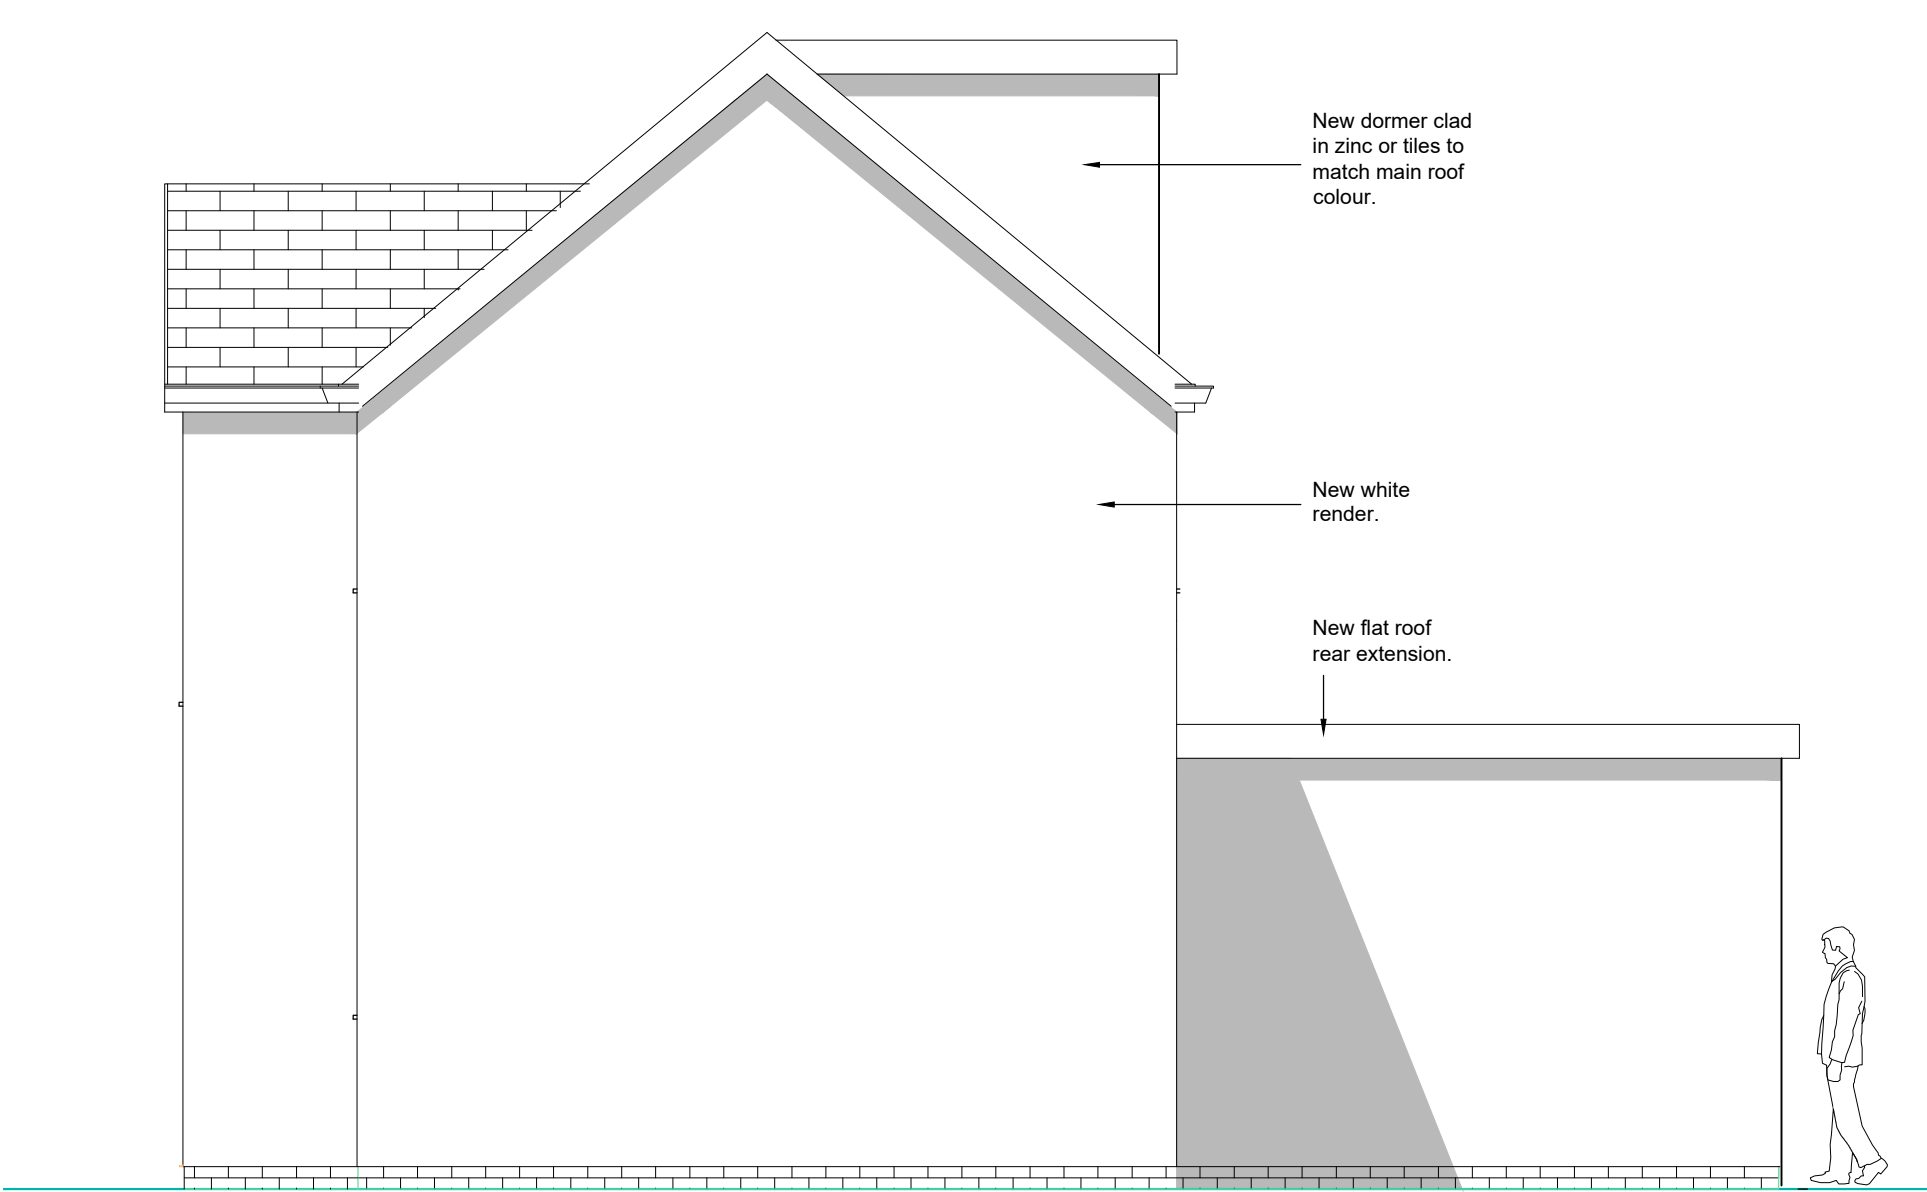



PROPOSED RIGHT ELEVATION
(FACING THE ORCHARD)



PROPOSED FRONT ELEVATION
(ST MARY'S ROAD FRONTAGE)

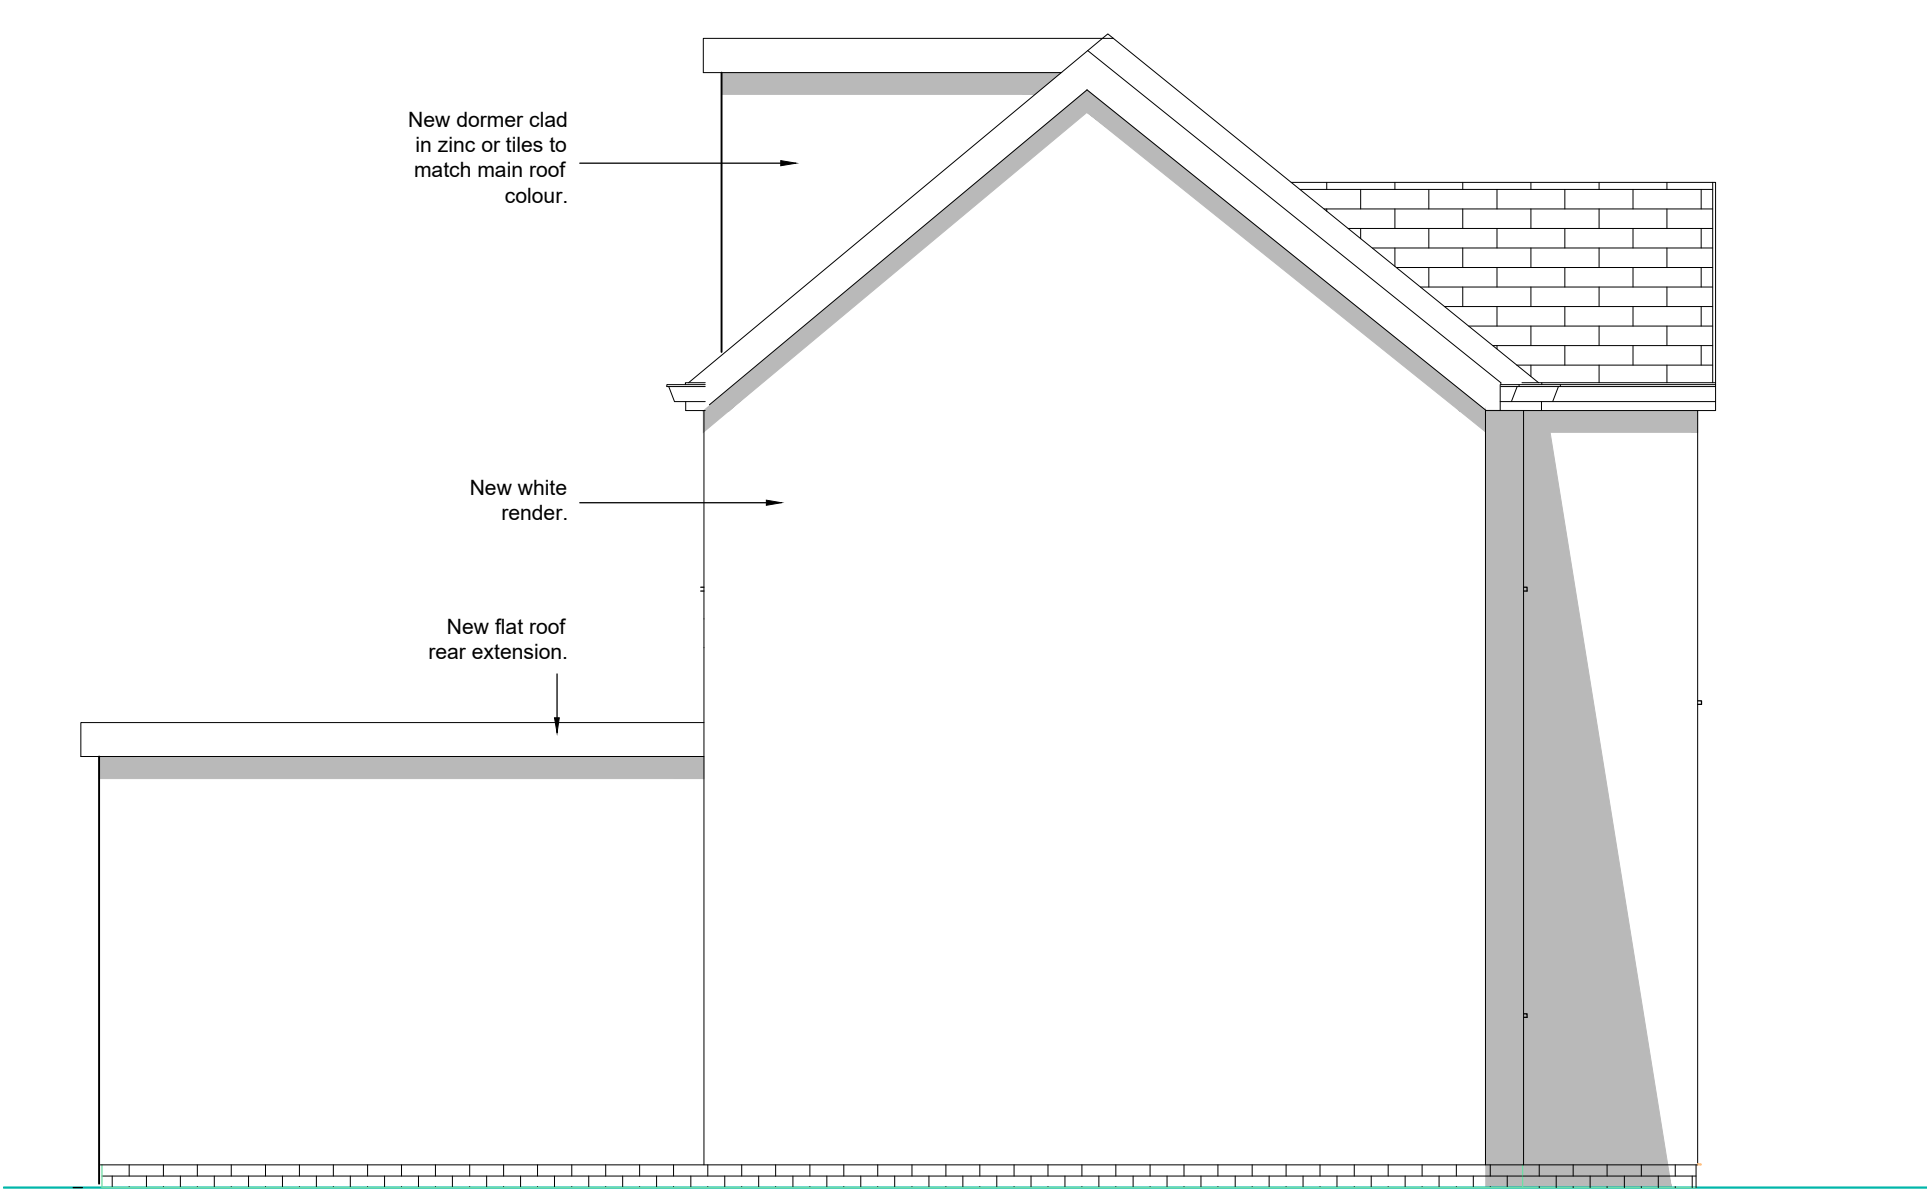

PROPOSED LEFT ELEVATION
(FACING NO.4 ST MARYS RD)

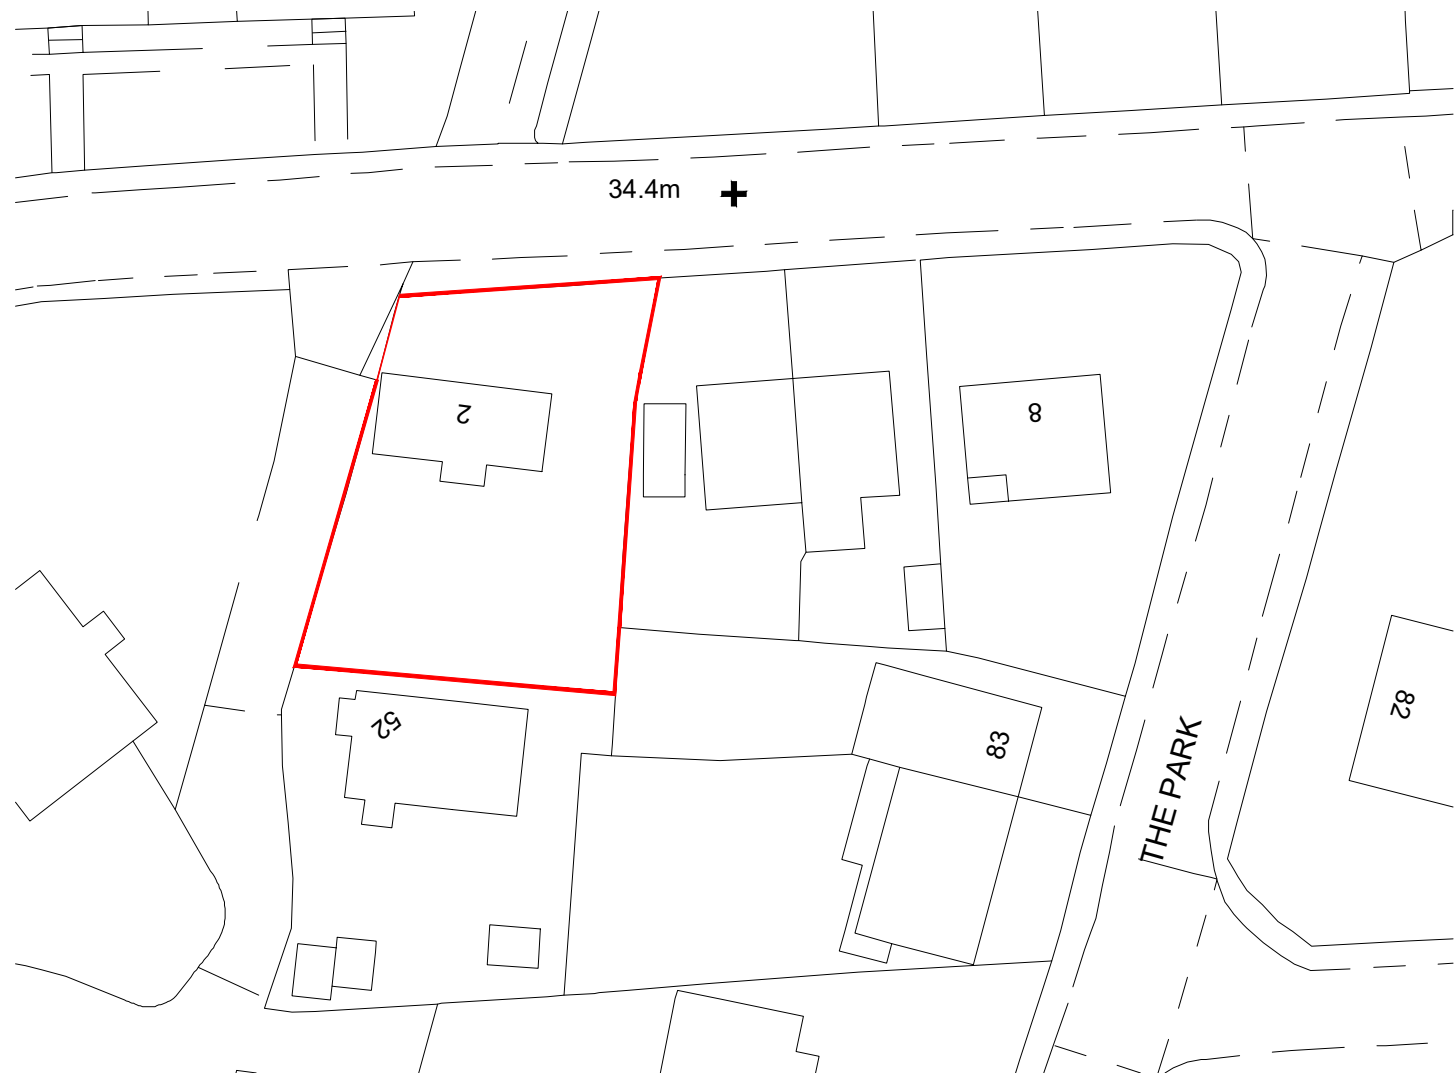 

SITE PLAN 1:500



LOCATION PLAN 1:1250

WORK IN PROGRESS

P2	05.08.2025	Minor updates	PRELIMINARY	DJL
P1	15.07.2025	FIRST ISSUE	PRELIMINARY	DJL
Rev.	Date	Description	Status	Rev. by
Project 2 St Marys Rd Liverpool				
Title Planning Elevations and Location Proposed				
Director DJL				
Proj. Eng. DJL				
Client Mr Ben Hessey				
Drawn by DJL				
Checked by JPM				
Drawing Number 24-2866-301				
Scale 1:50 @ A1				
Date JULY 2025				
Rev. P2				