


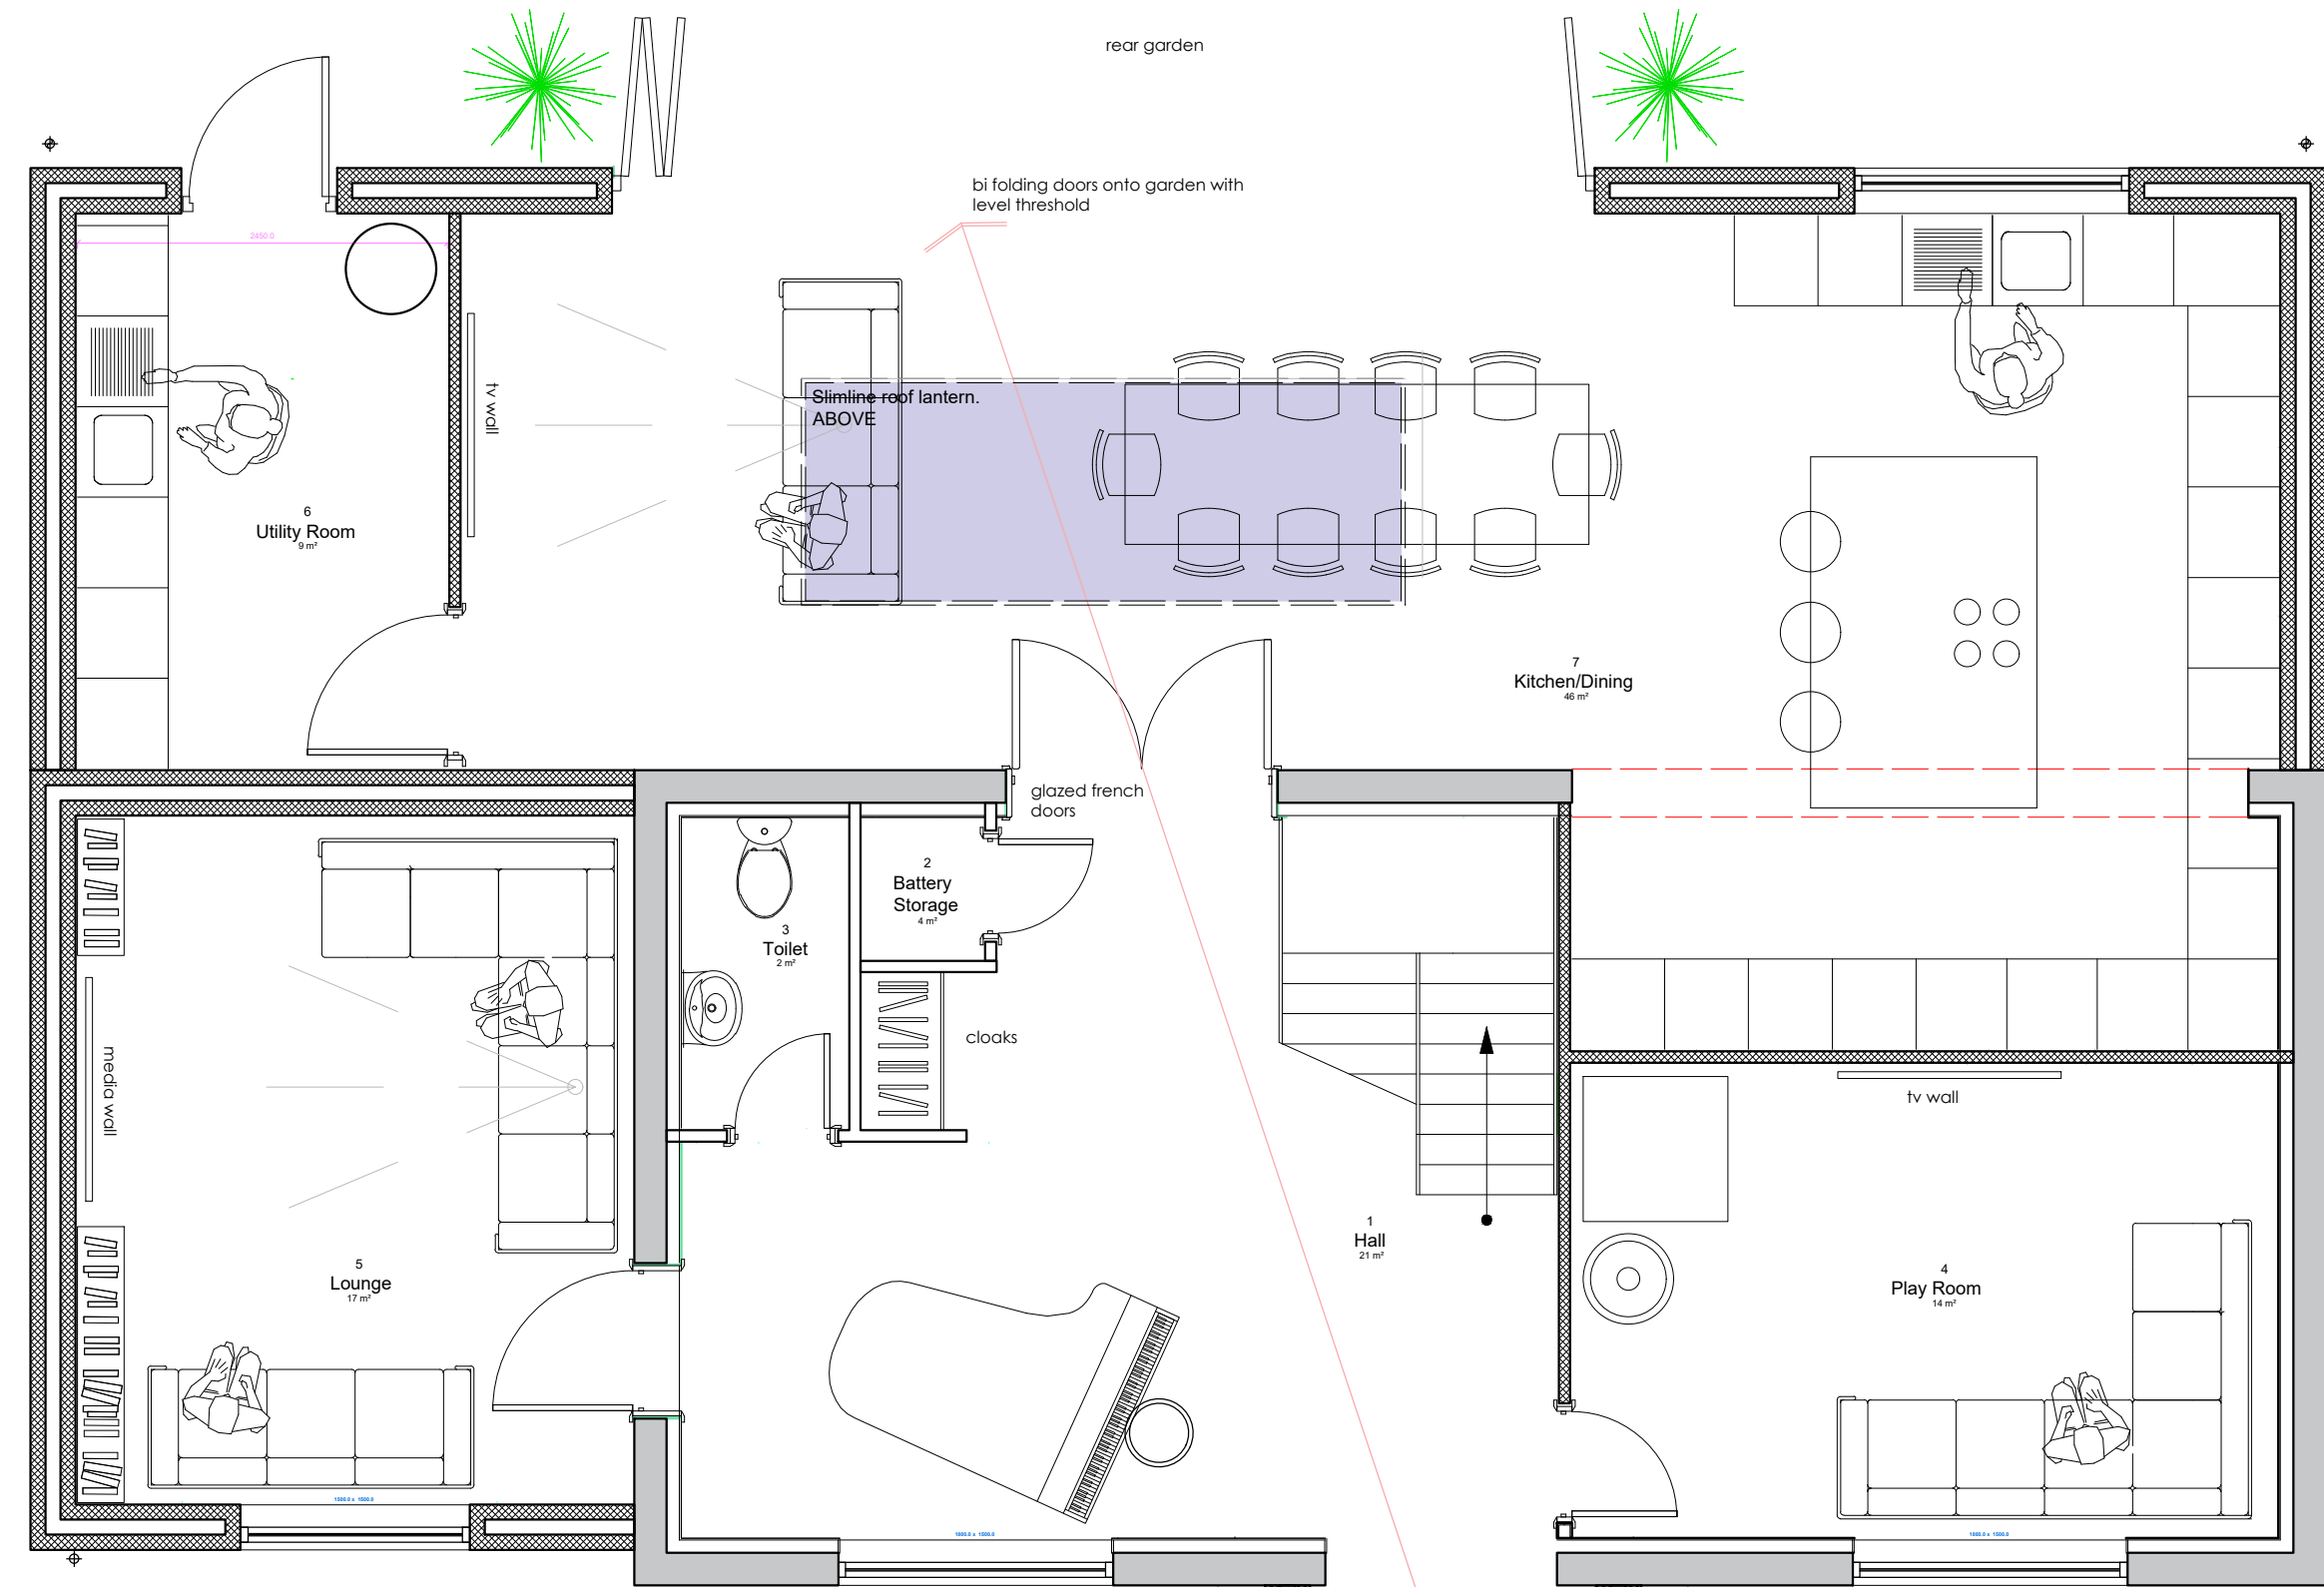


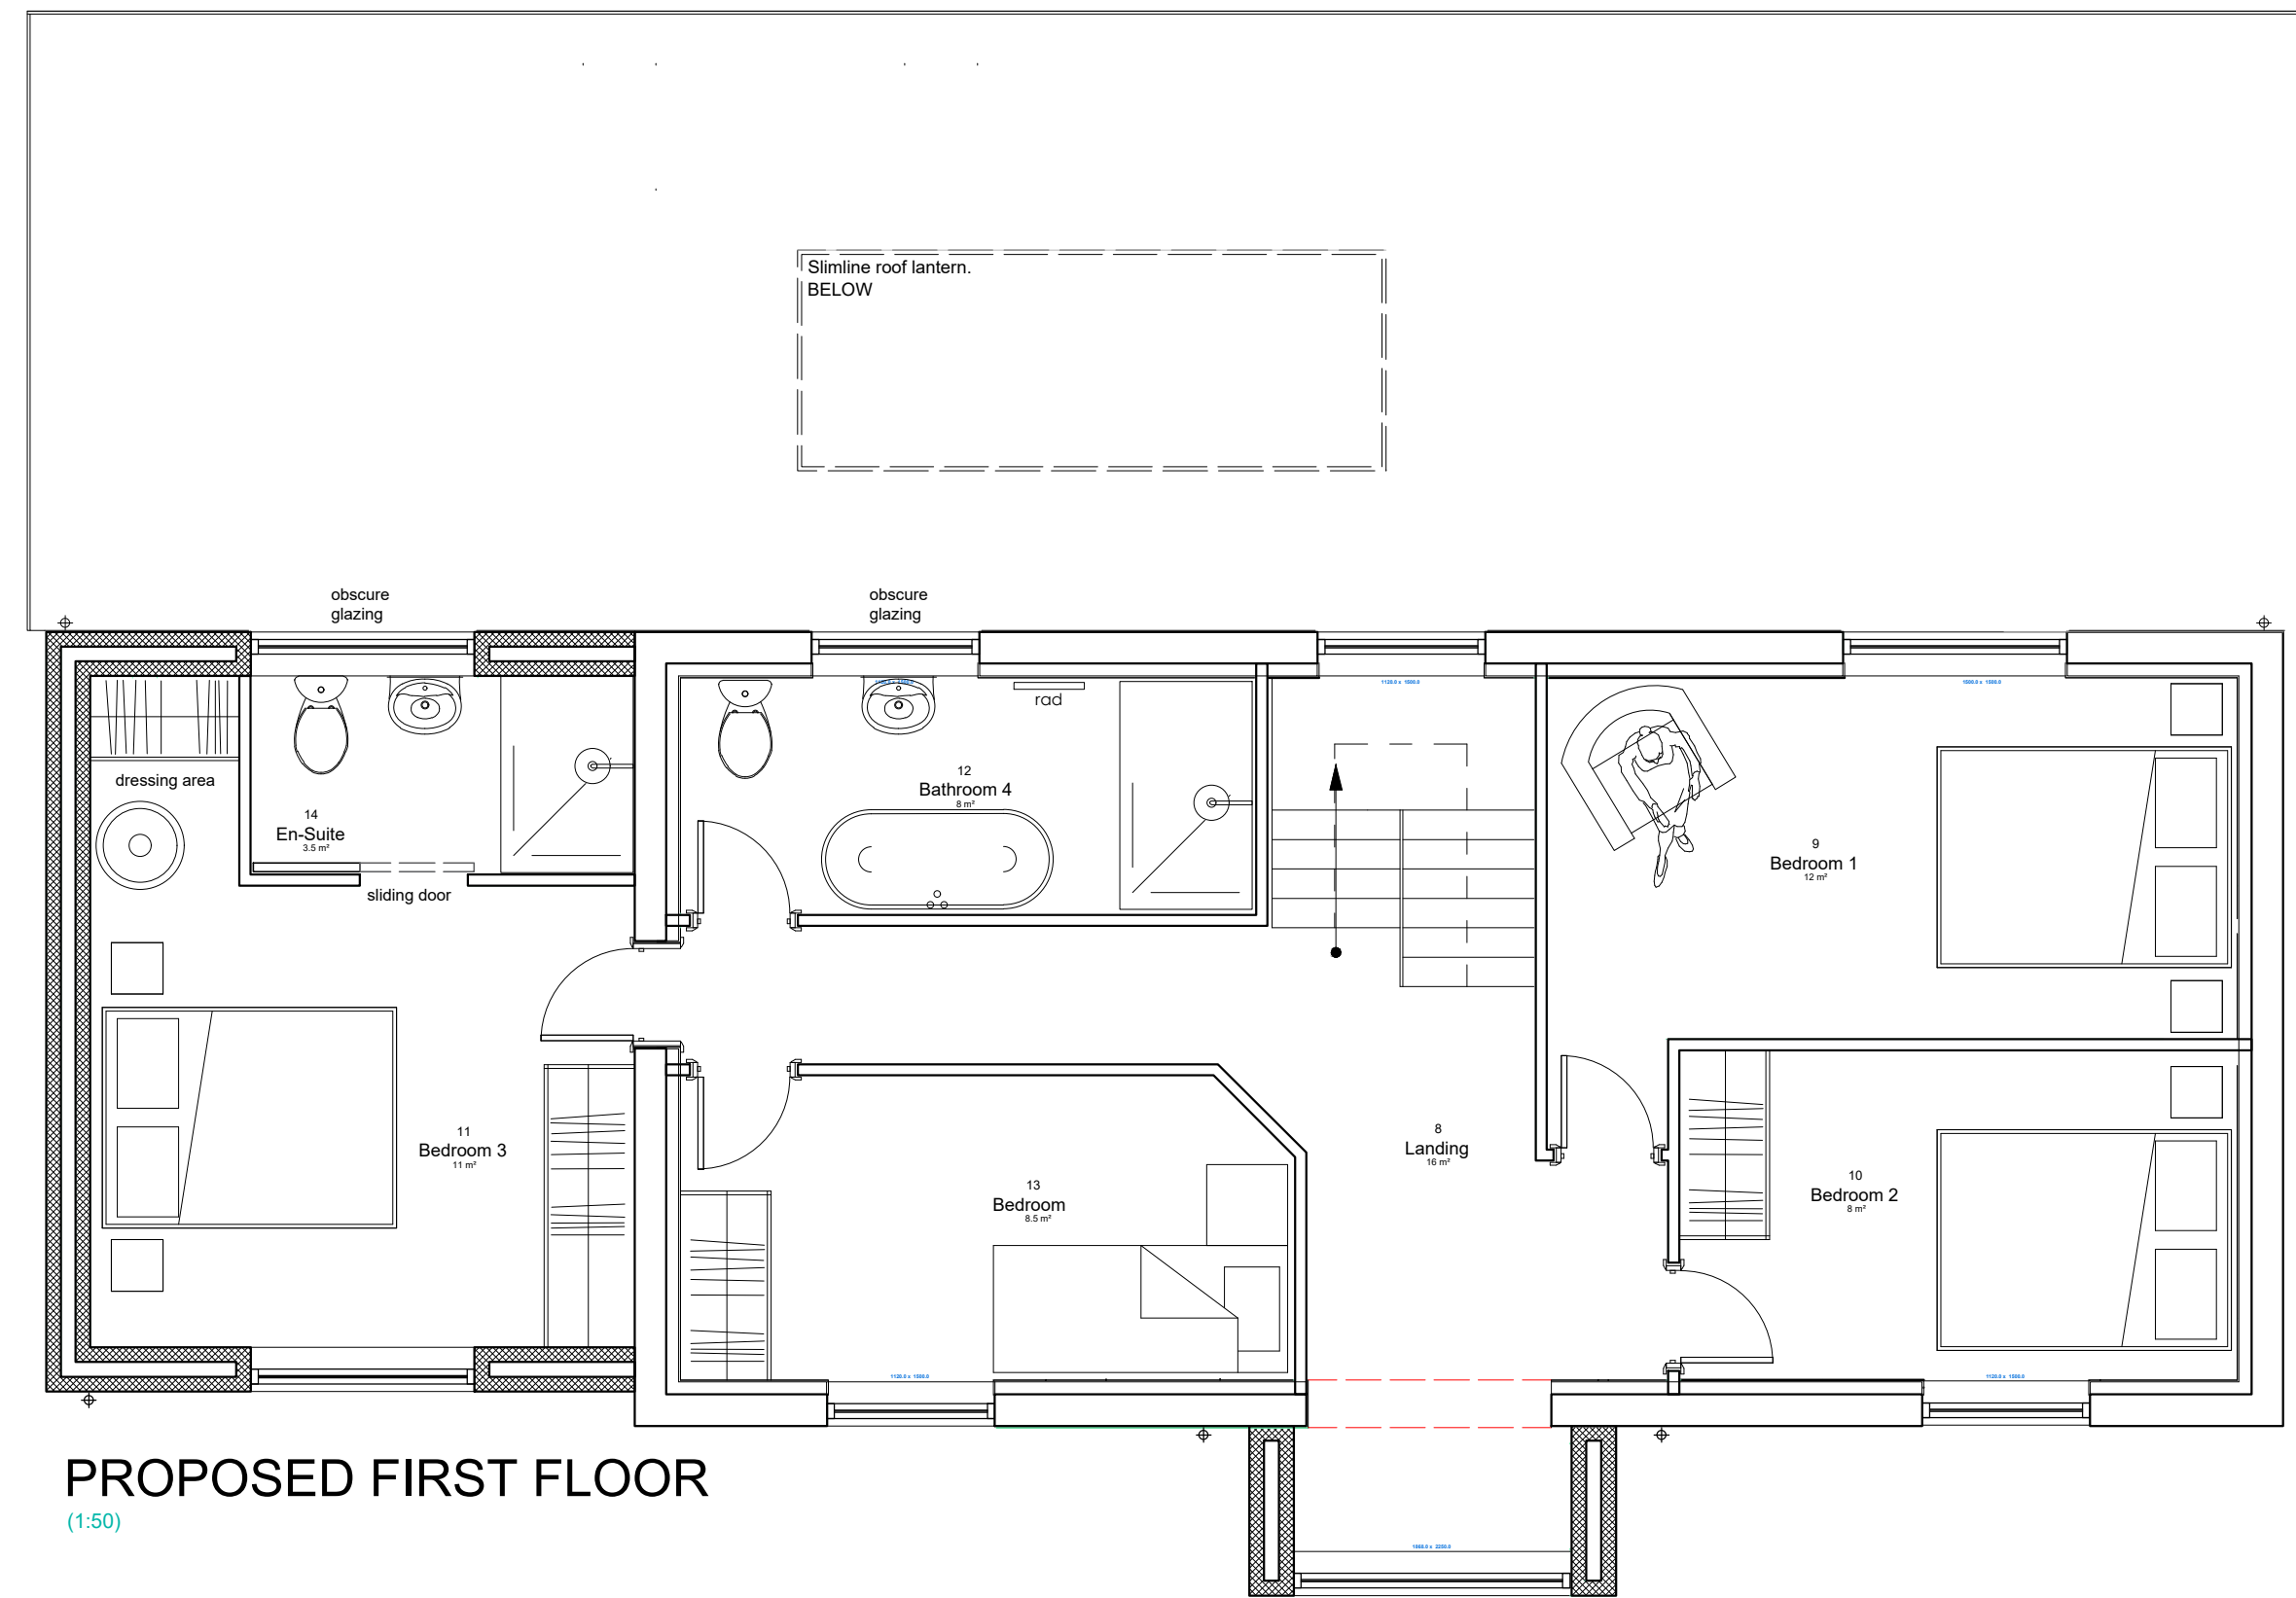


PROPOSED GROUND FLOOR
(1:50)

 

PROPOSED FIRST FLOOR
(1:50)

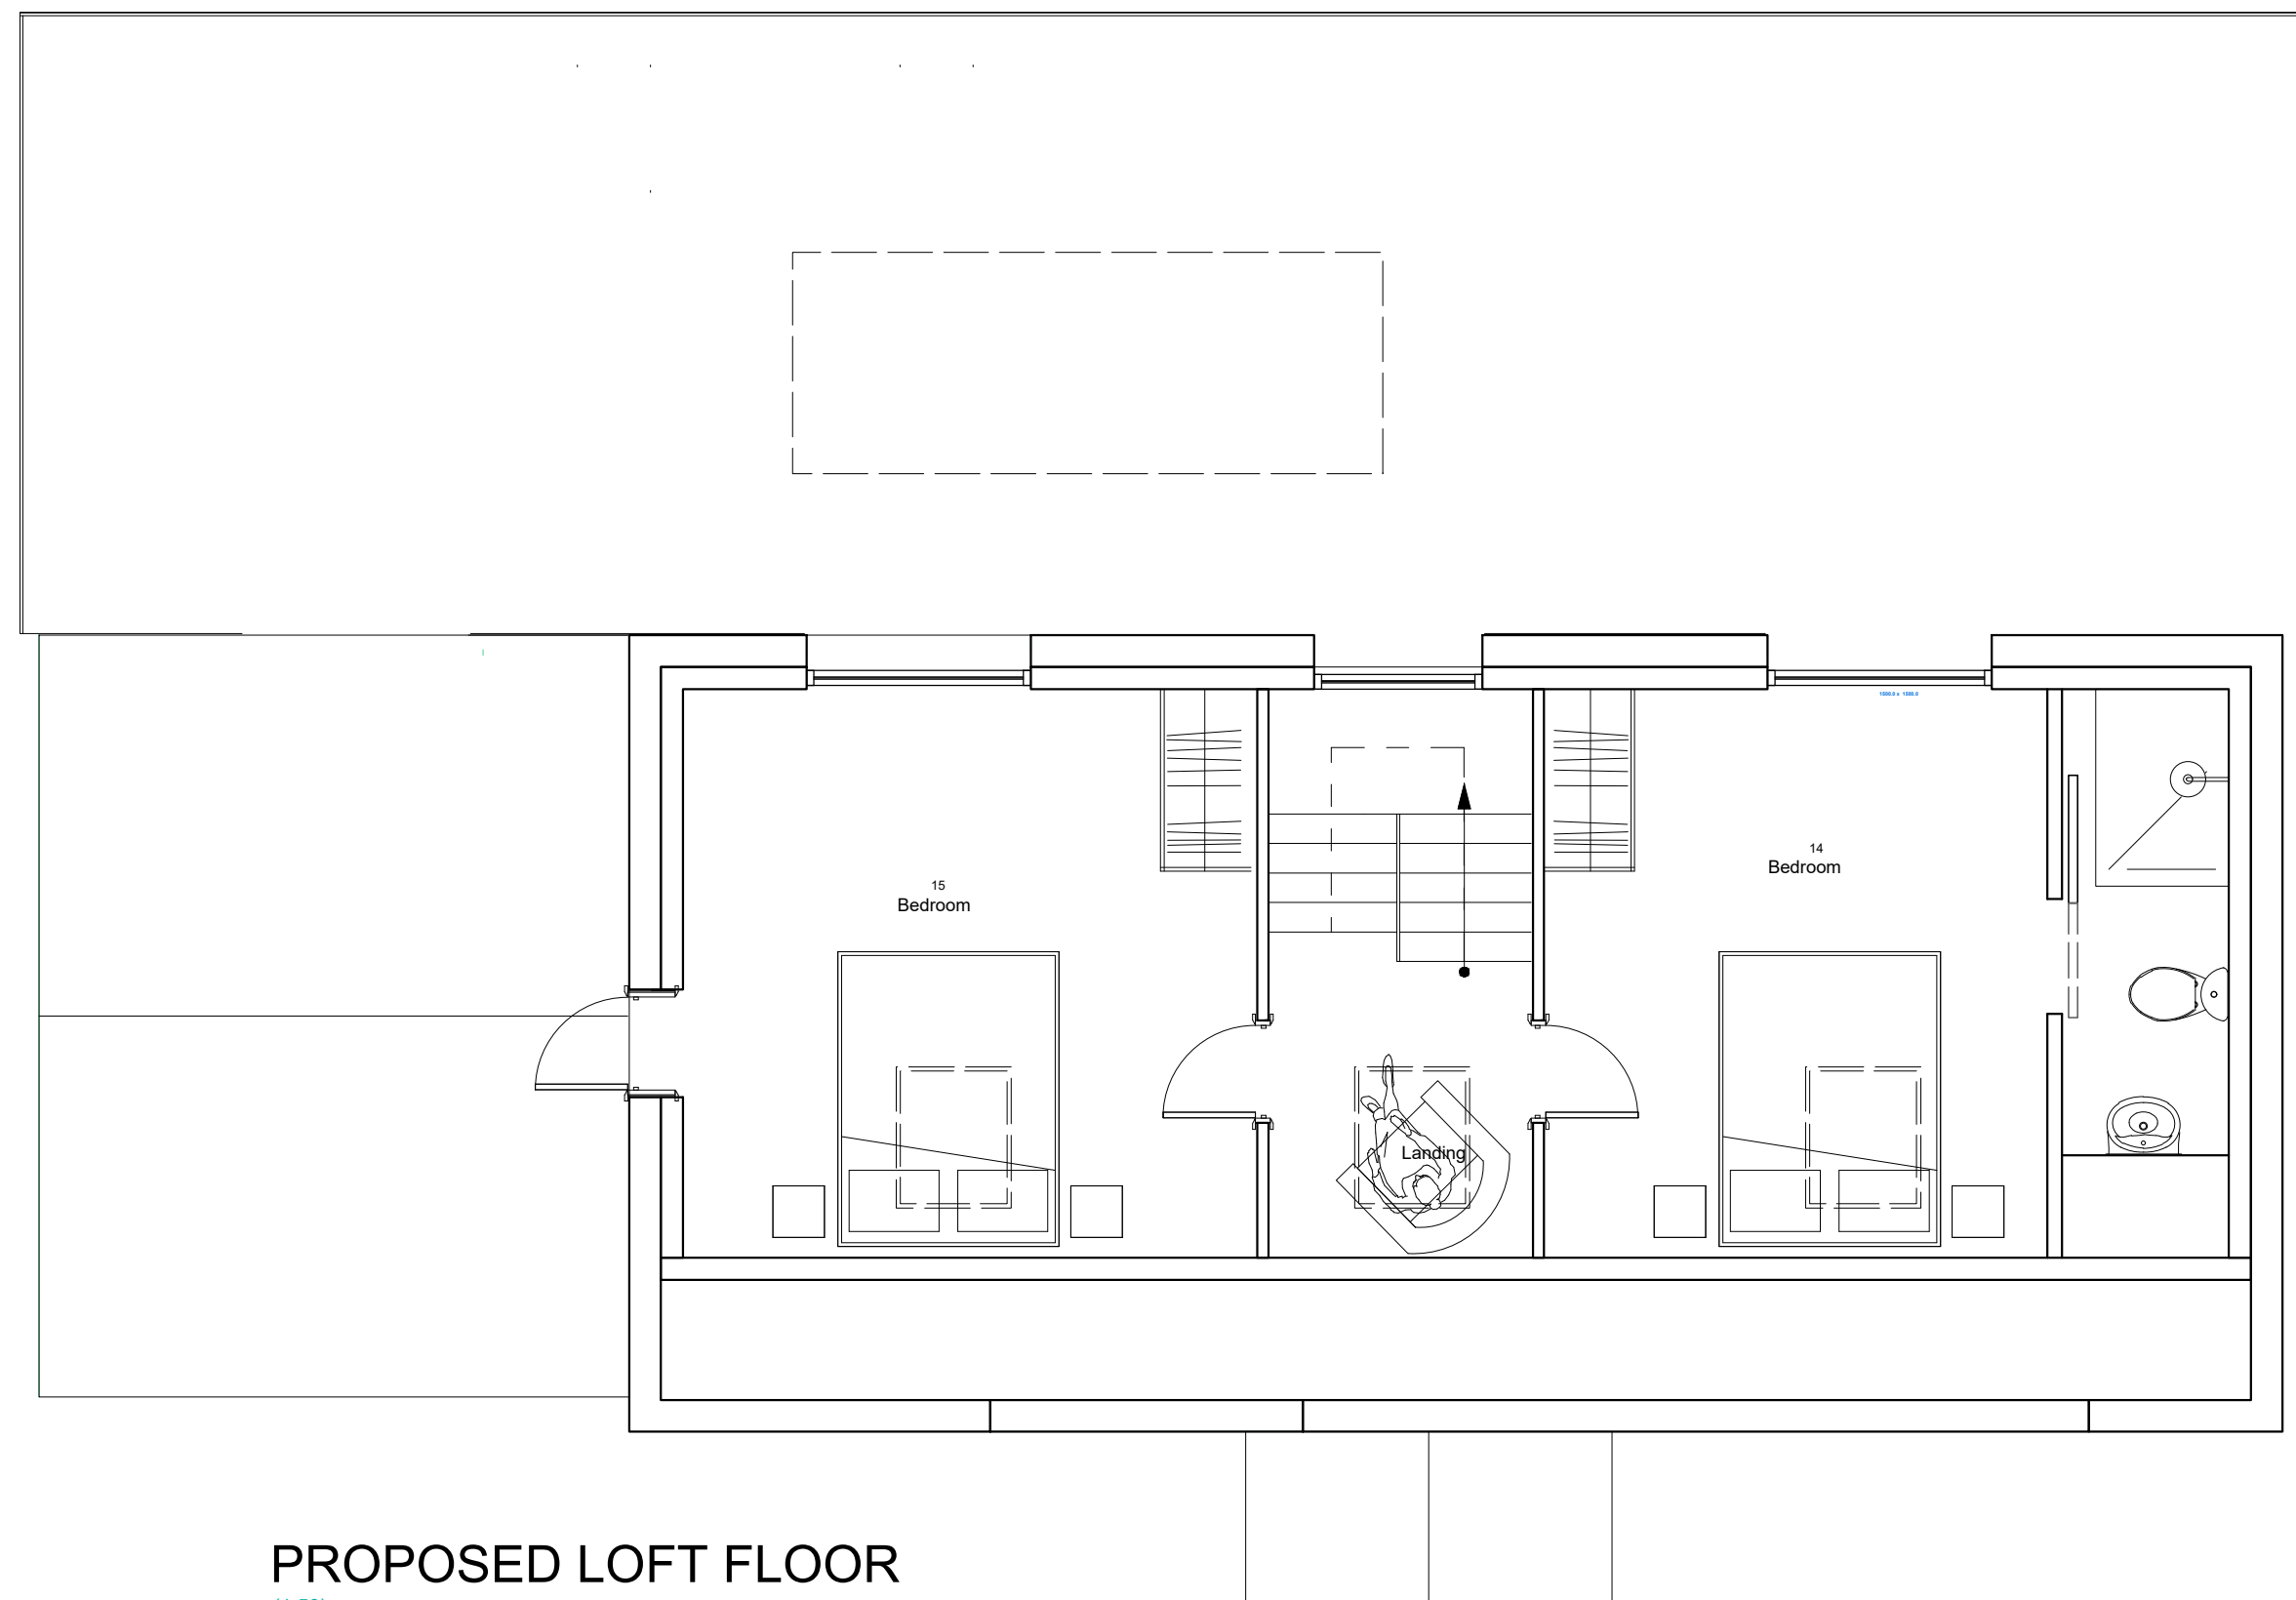

PROPOSED LOFT FLOOR
(1:50)

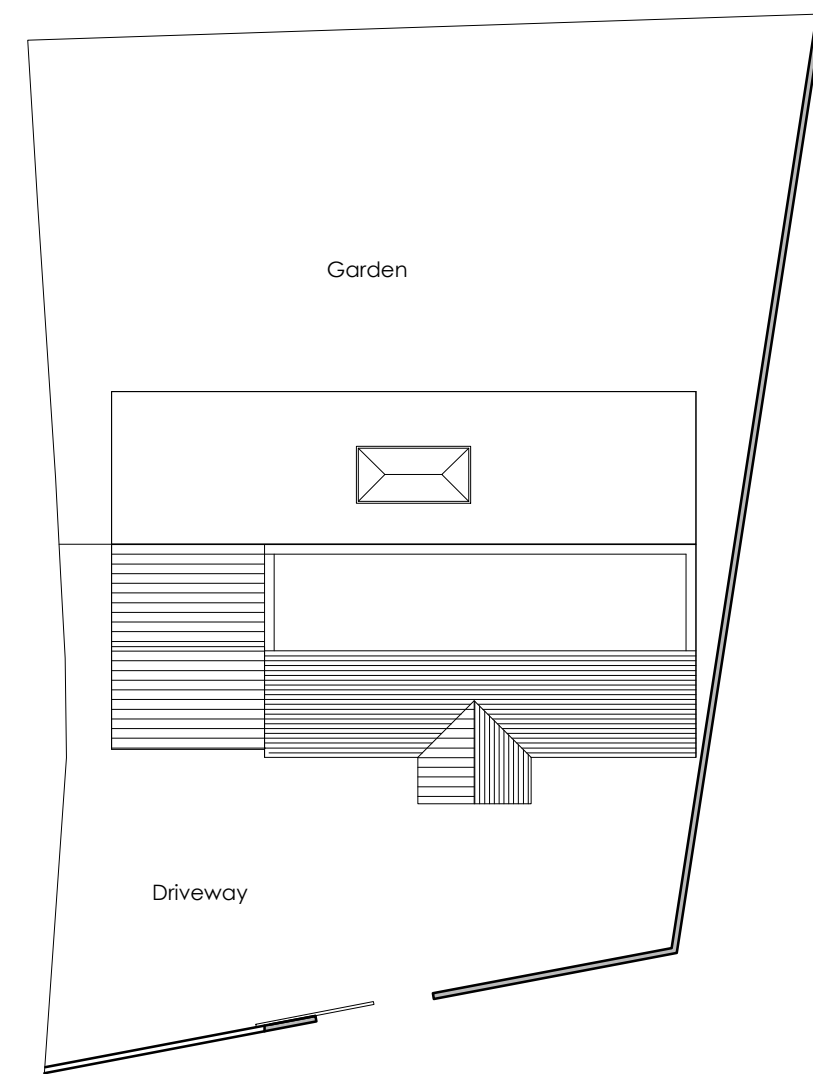

PROPOSED SITE PLAN
1:200



LOCATION PLAN 1:1250

WORK IN PROGRESS

Rev.	Date	Description	Status	Rev.	By
P2	05.08.2025	Scale amended	PRELIMINARY		DJL
P1	15.07.2025	FIRST ISSUE	PRELIMINARY		DJL

Project	2 St Marys Rd Liverpool	 Studio 05, 12 Jordan Street Baltic Triangle, Liverpool L1 0BP Tel: +44 (0) 7375 958469 info: thestructuralworkshop@gmail.com
Title	Planning Plans Proposed	

Director DJL	Proj. Eng. DJL	Client Mr Ben Hessey	Drawing Number 24-2866-302	Rev. P2
Drawn by DJL	Checked by JPM			
Scale 1:50 @ A1	Date JULY 2025			