
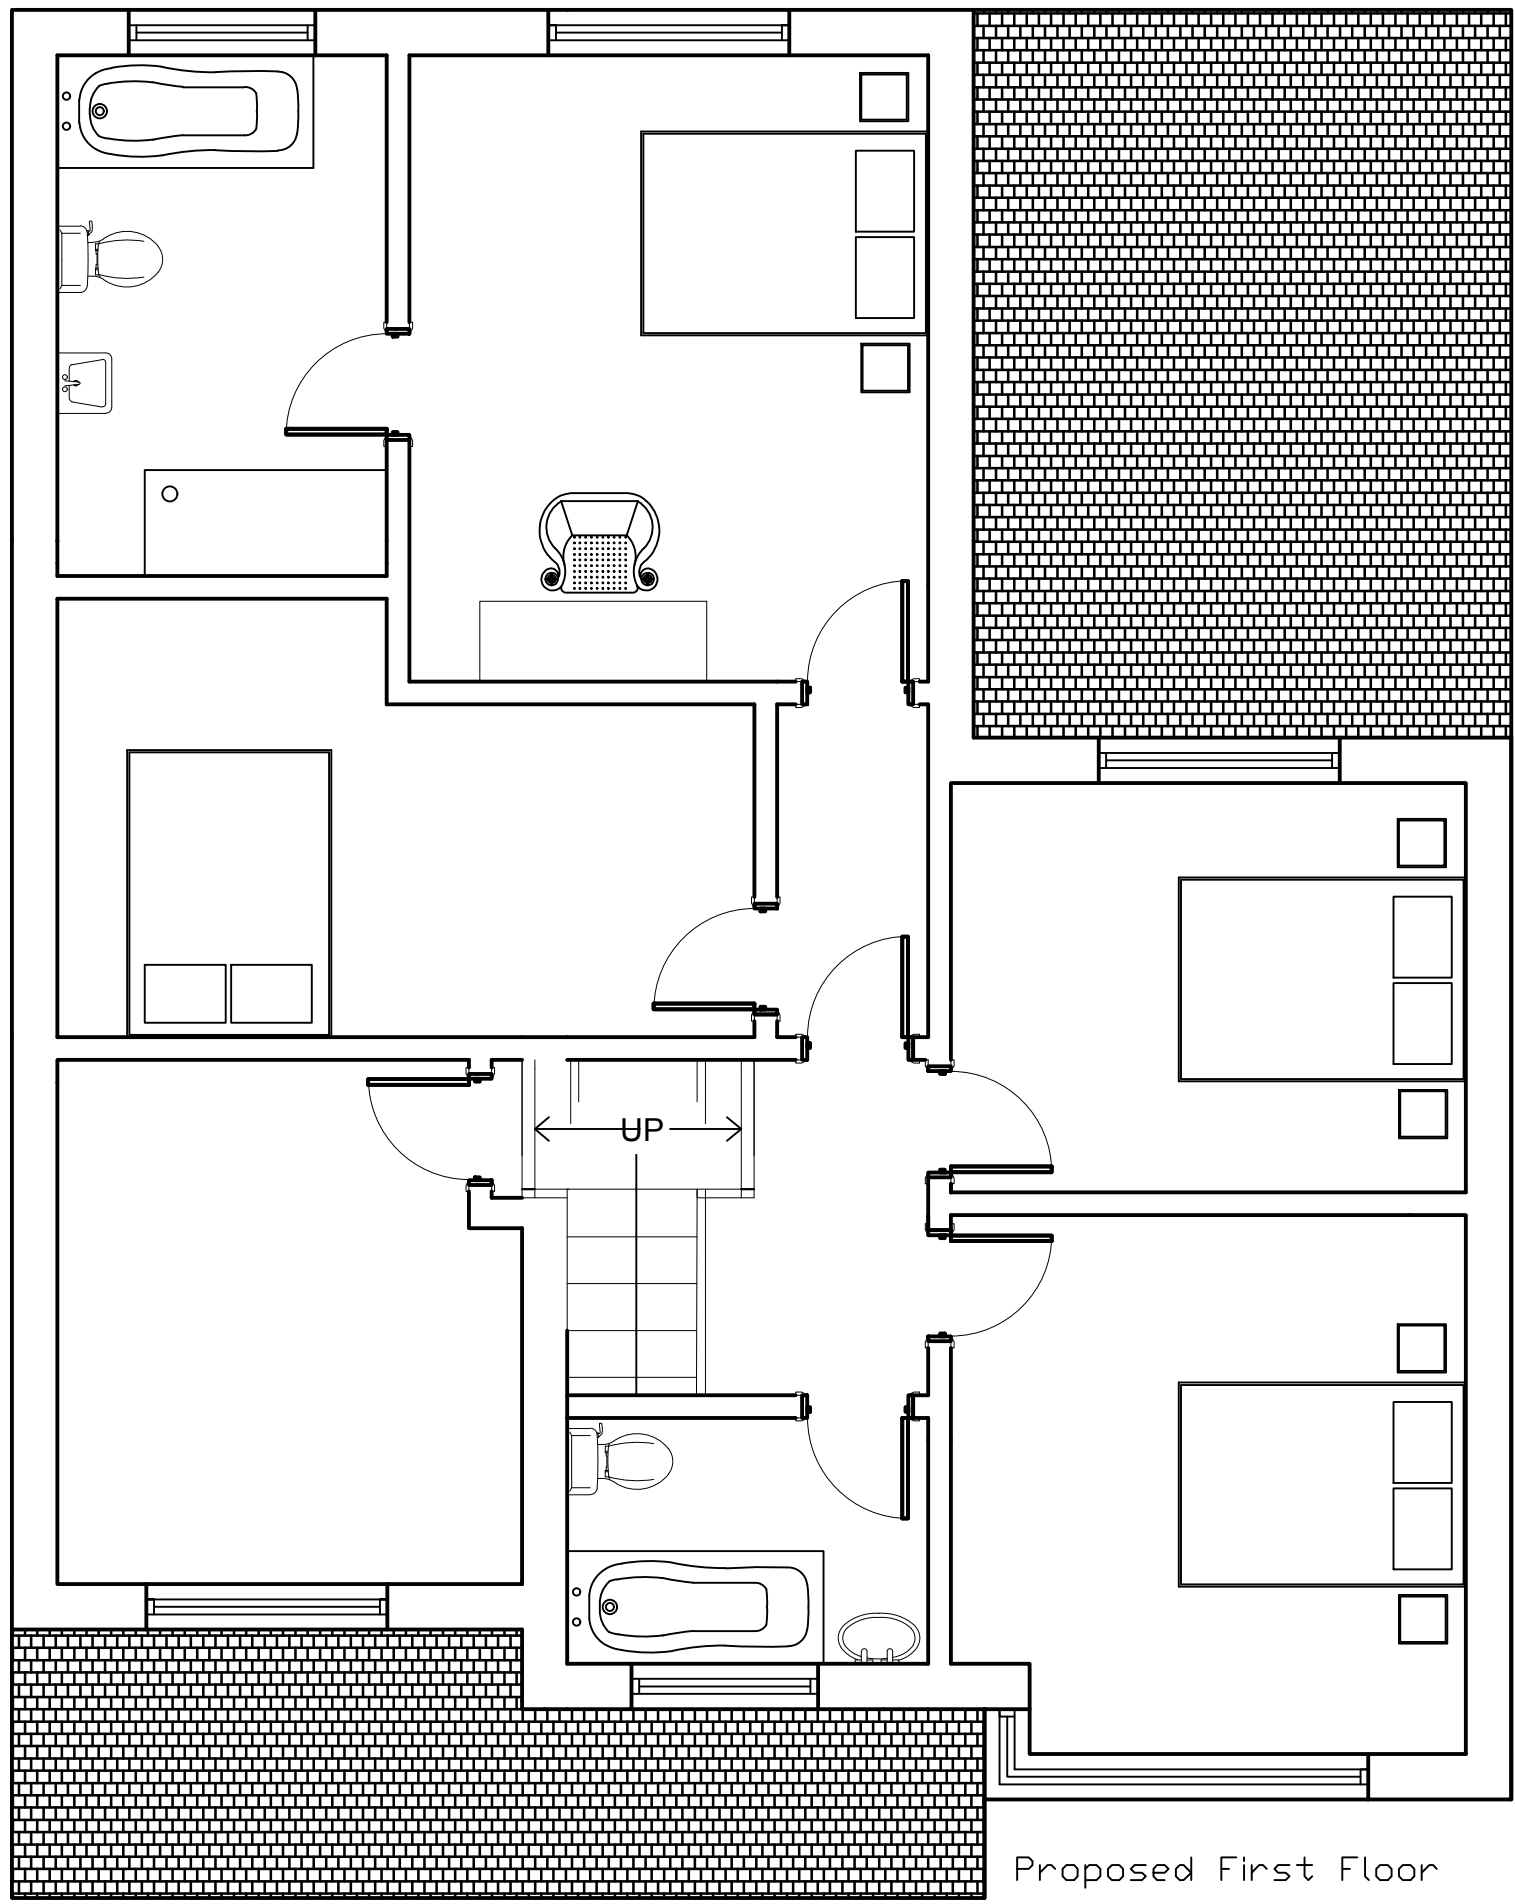
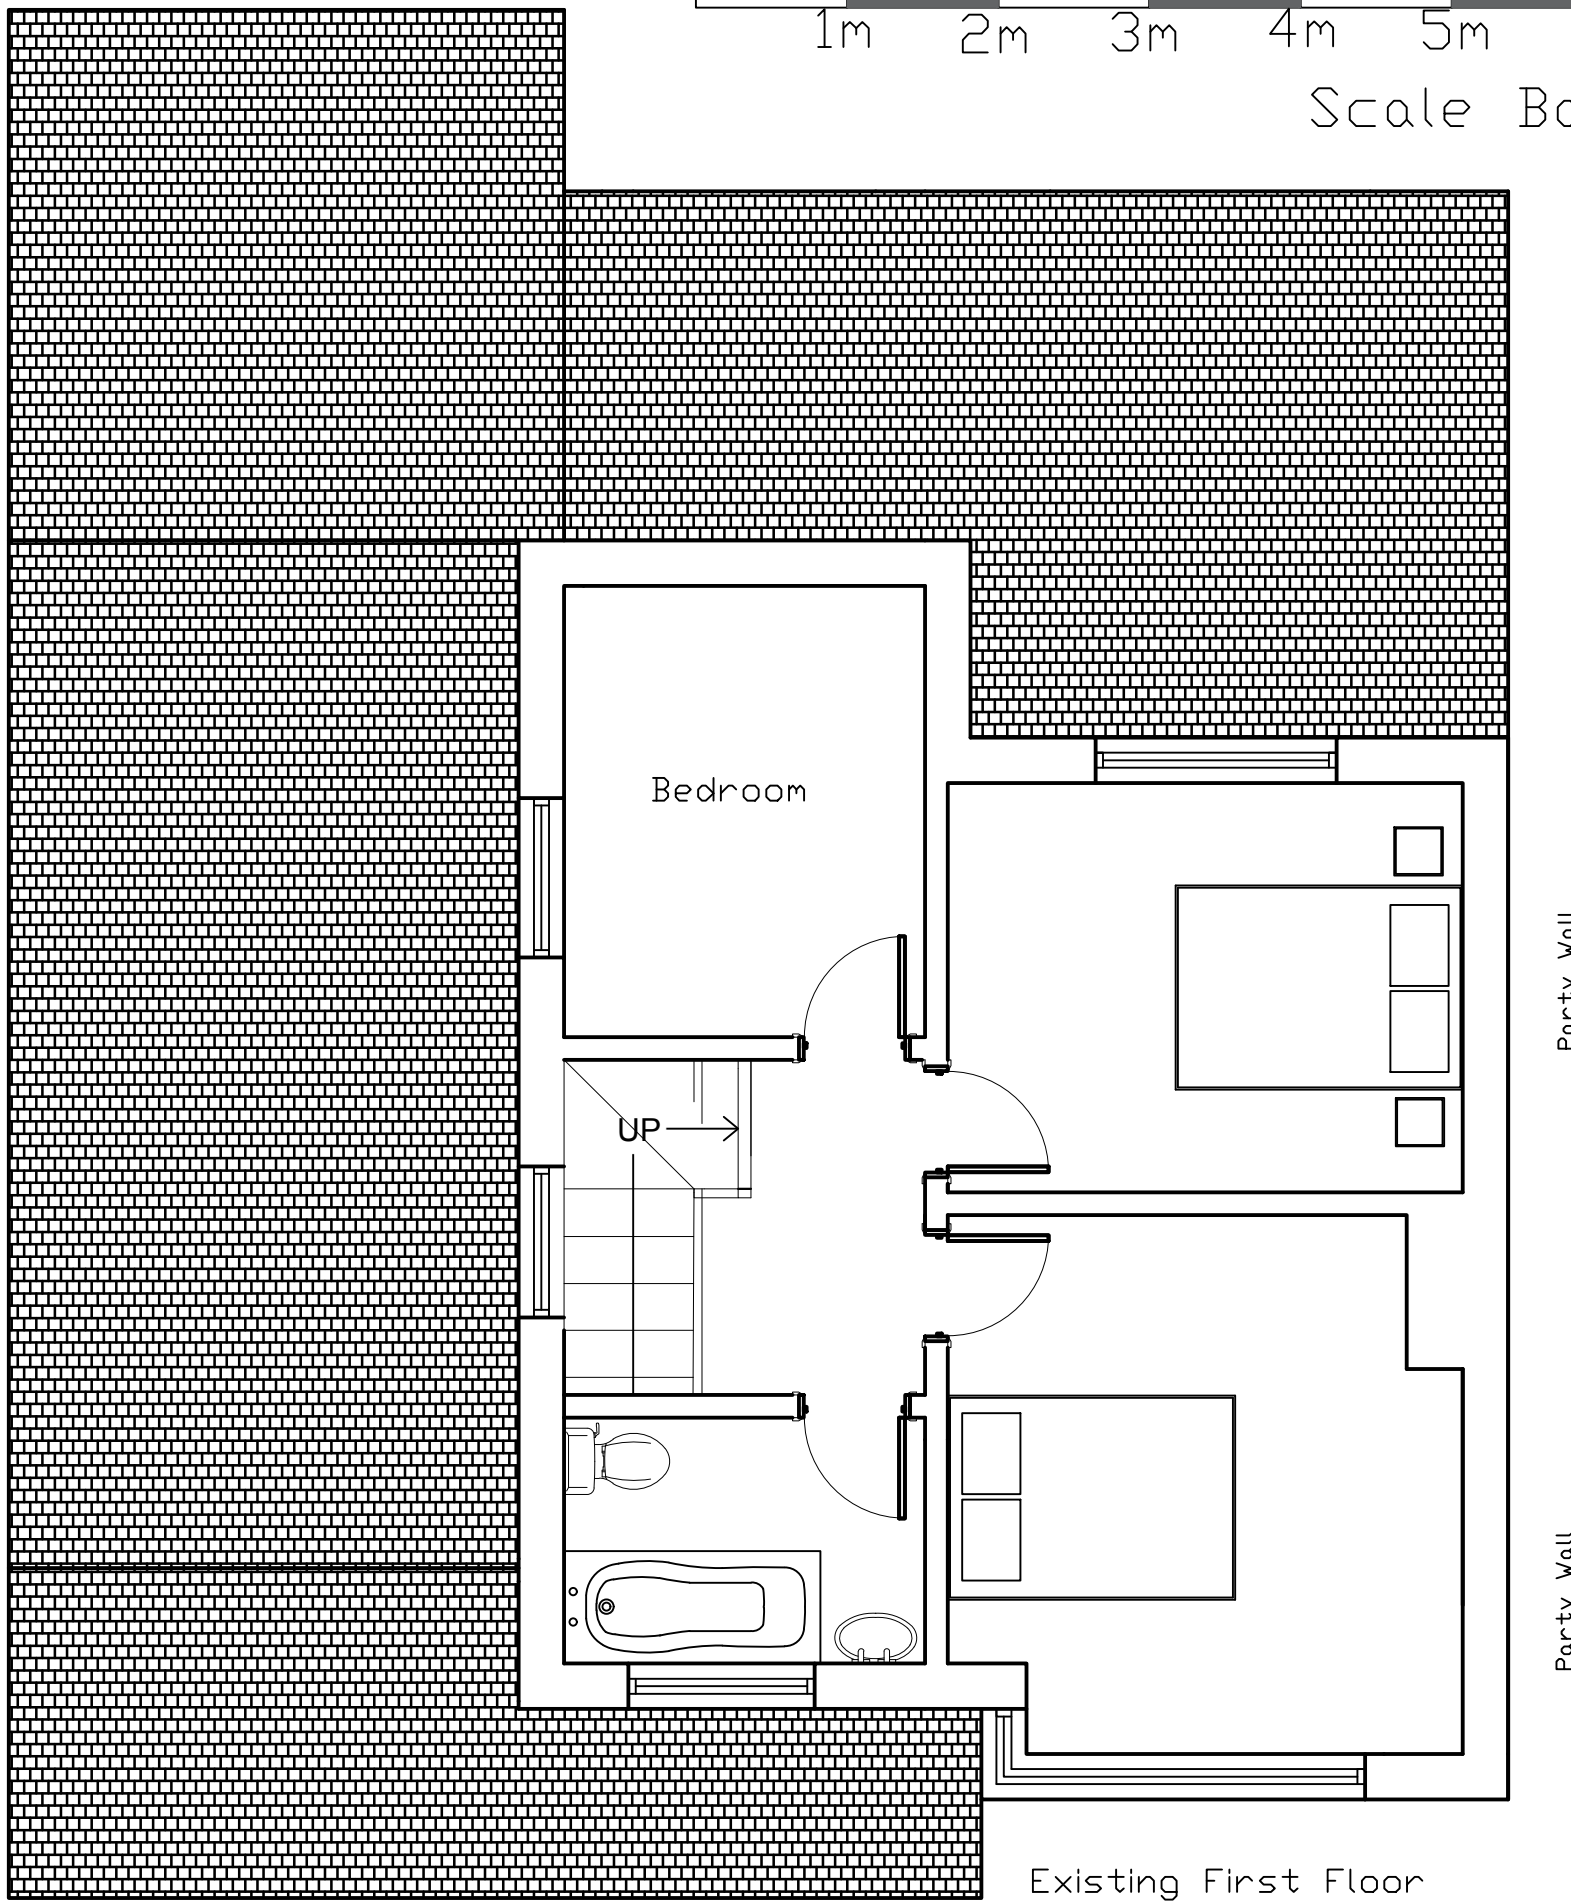
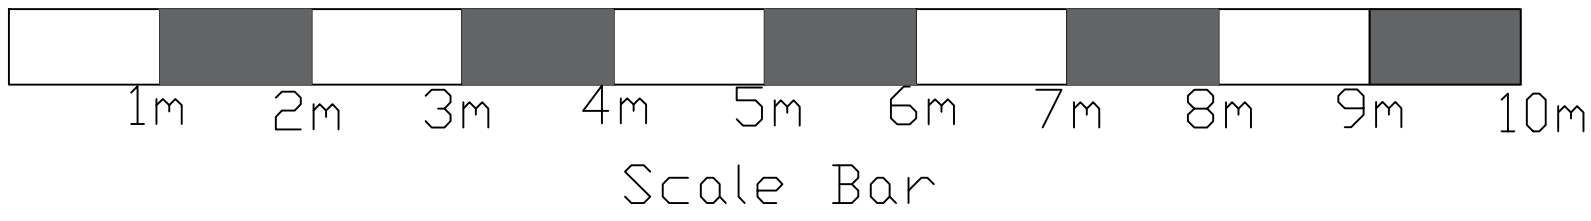
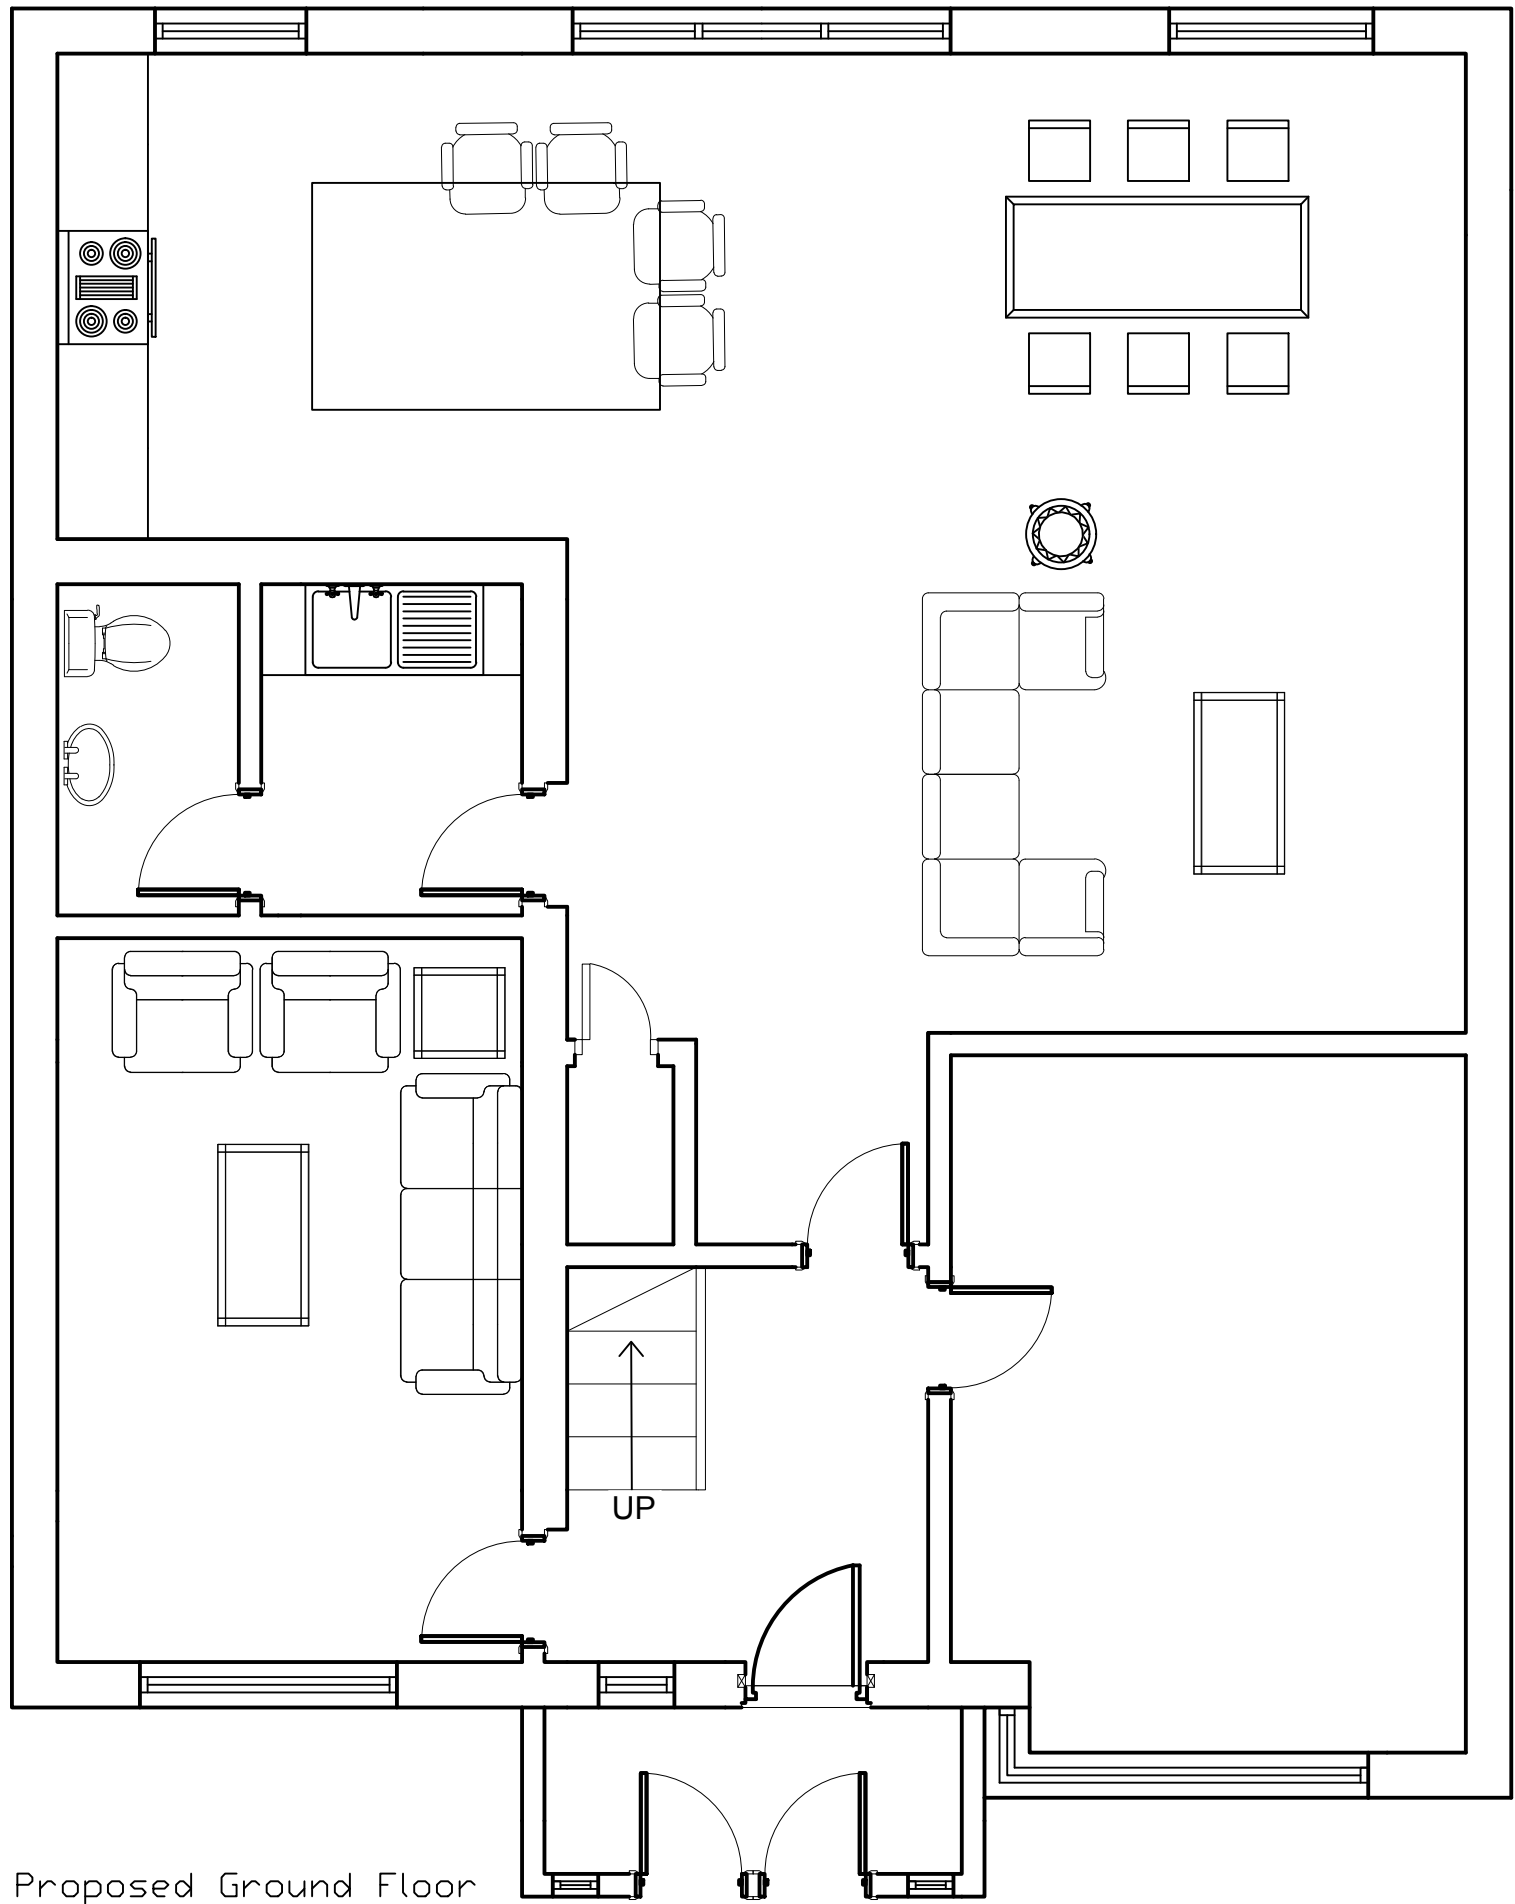


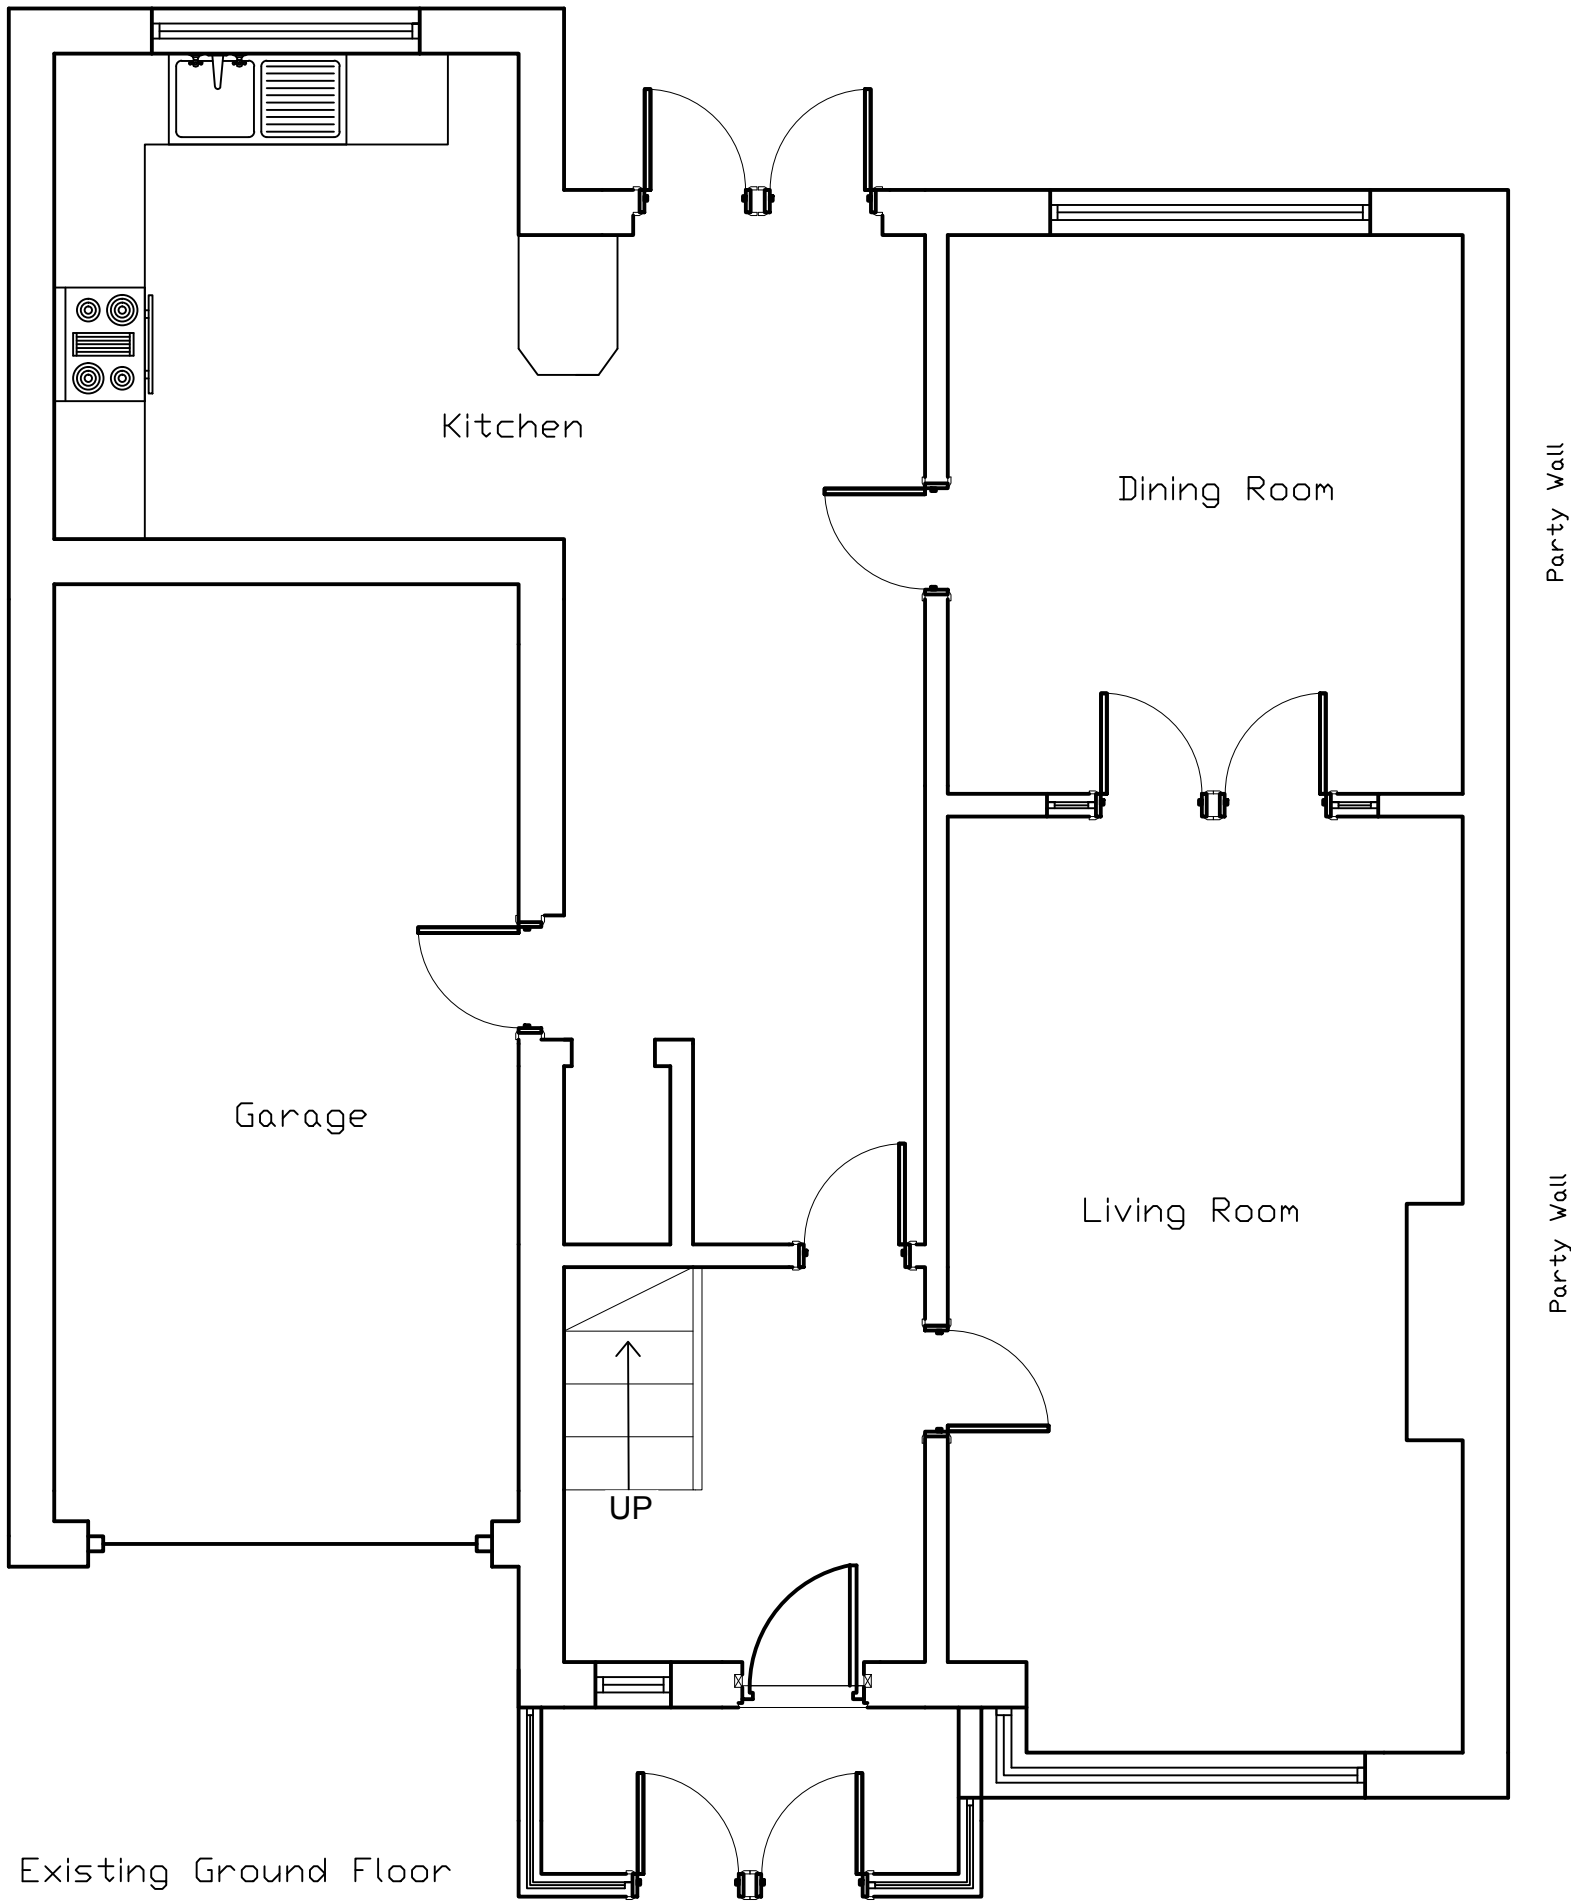

Client: Daniel Rees				
Project: 9 Ewart Road Liverpool, L162LH				
Drawing Title: Existing/Proposed Floor Plans				
Drawn by	FH	Checked by	MG	Date 07/08/25
Status	PRELIMINARY		Scale @ A1	1:50
Job no.	160	Dwg.no.	P01	Rev. 1