





Proposed Front Elevation




Existing Rear Elevations

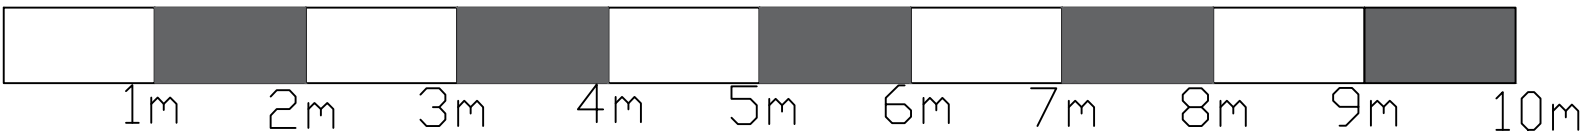

Scale Bar

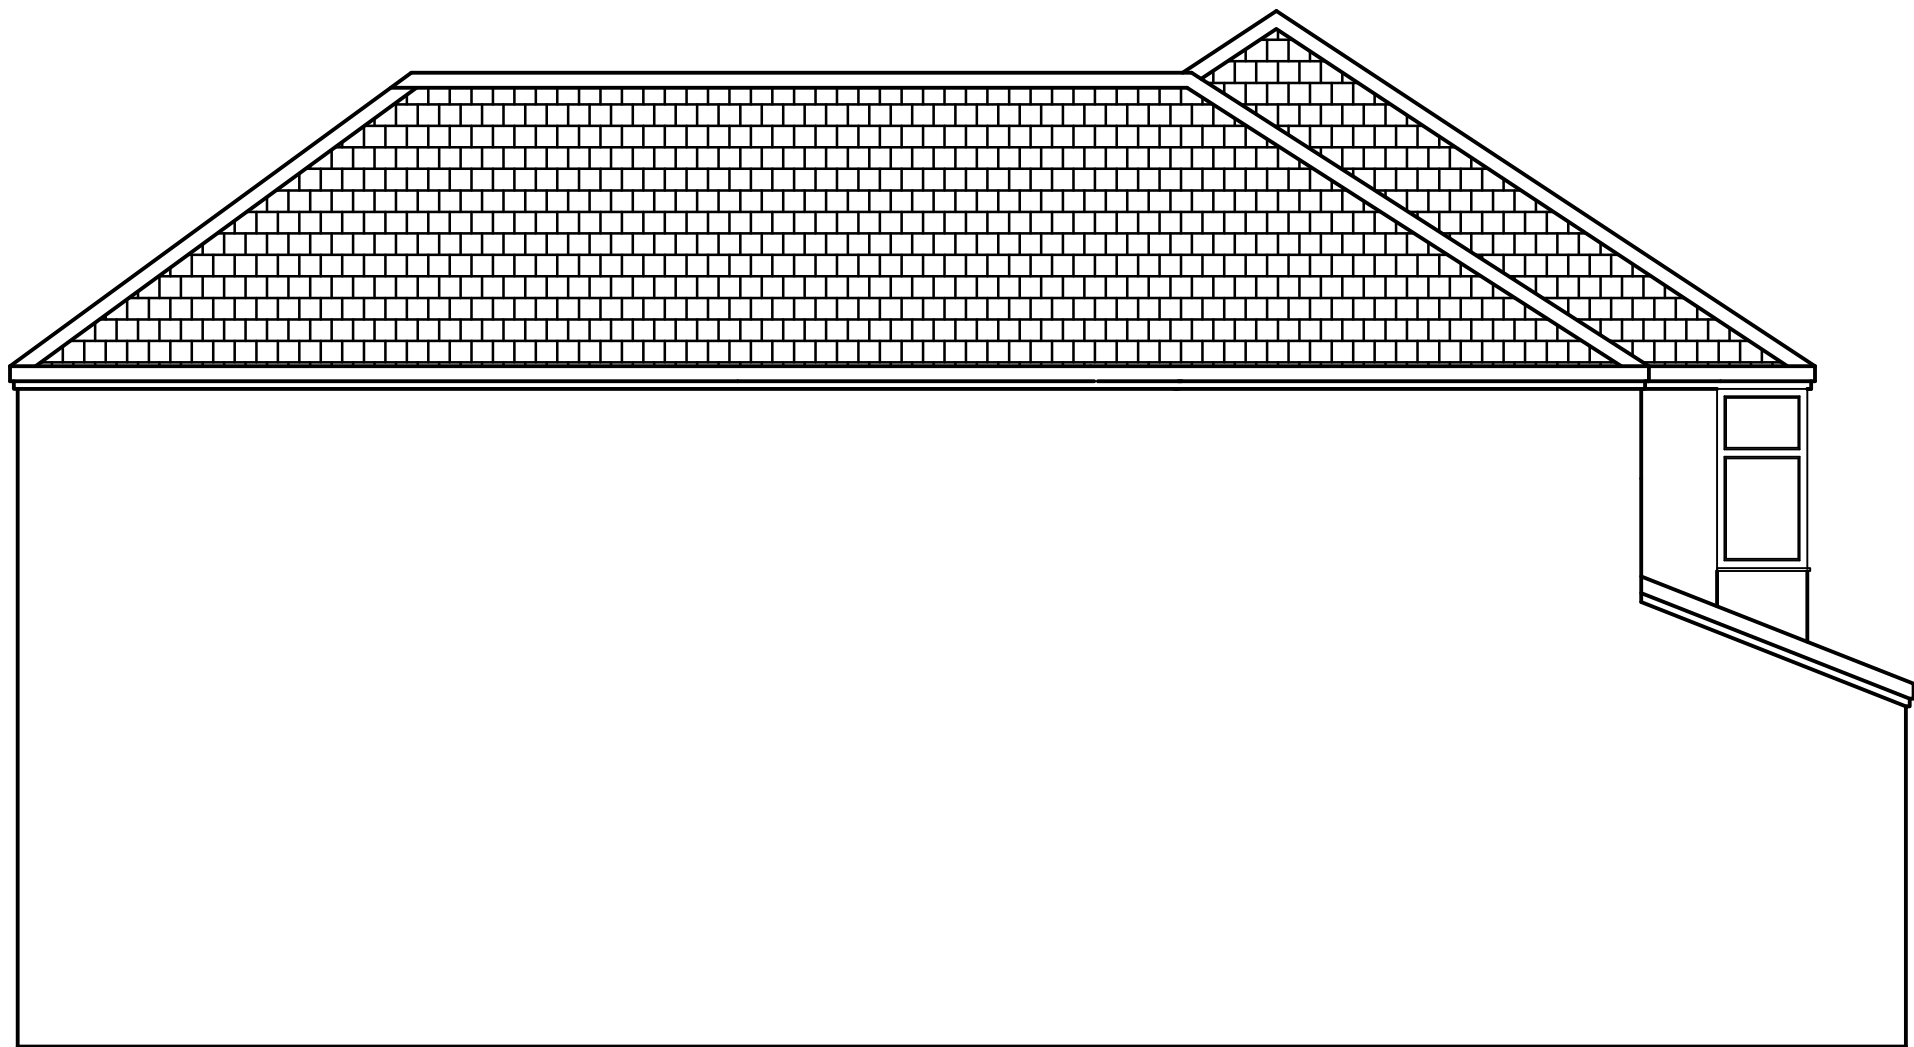

Proposed Side Elevation

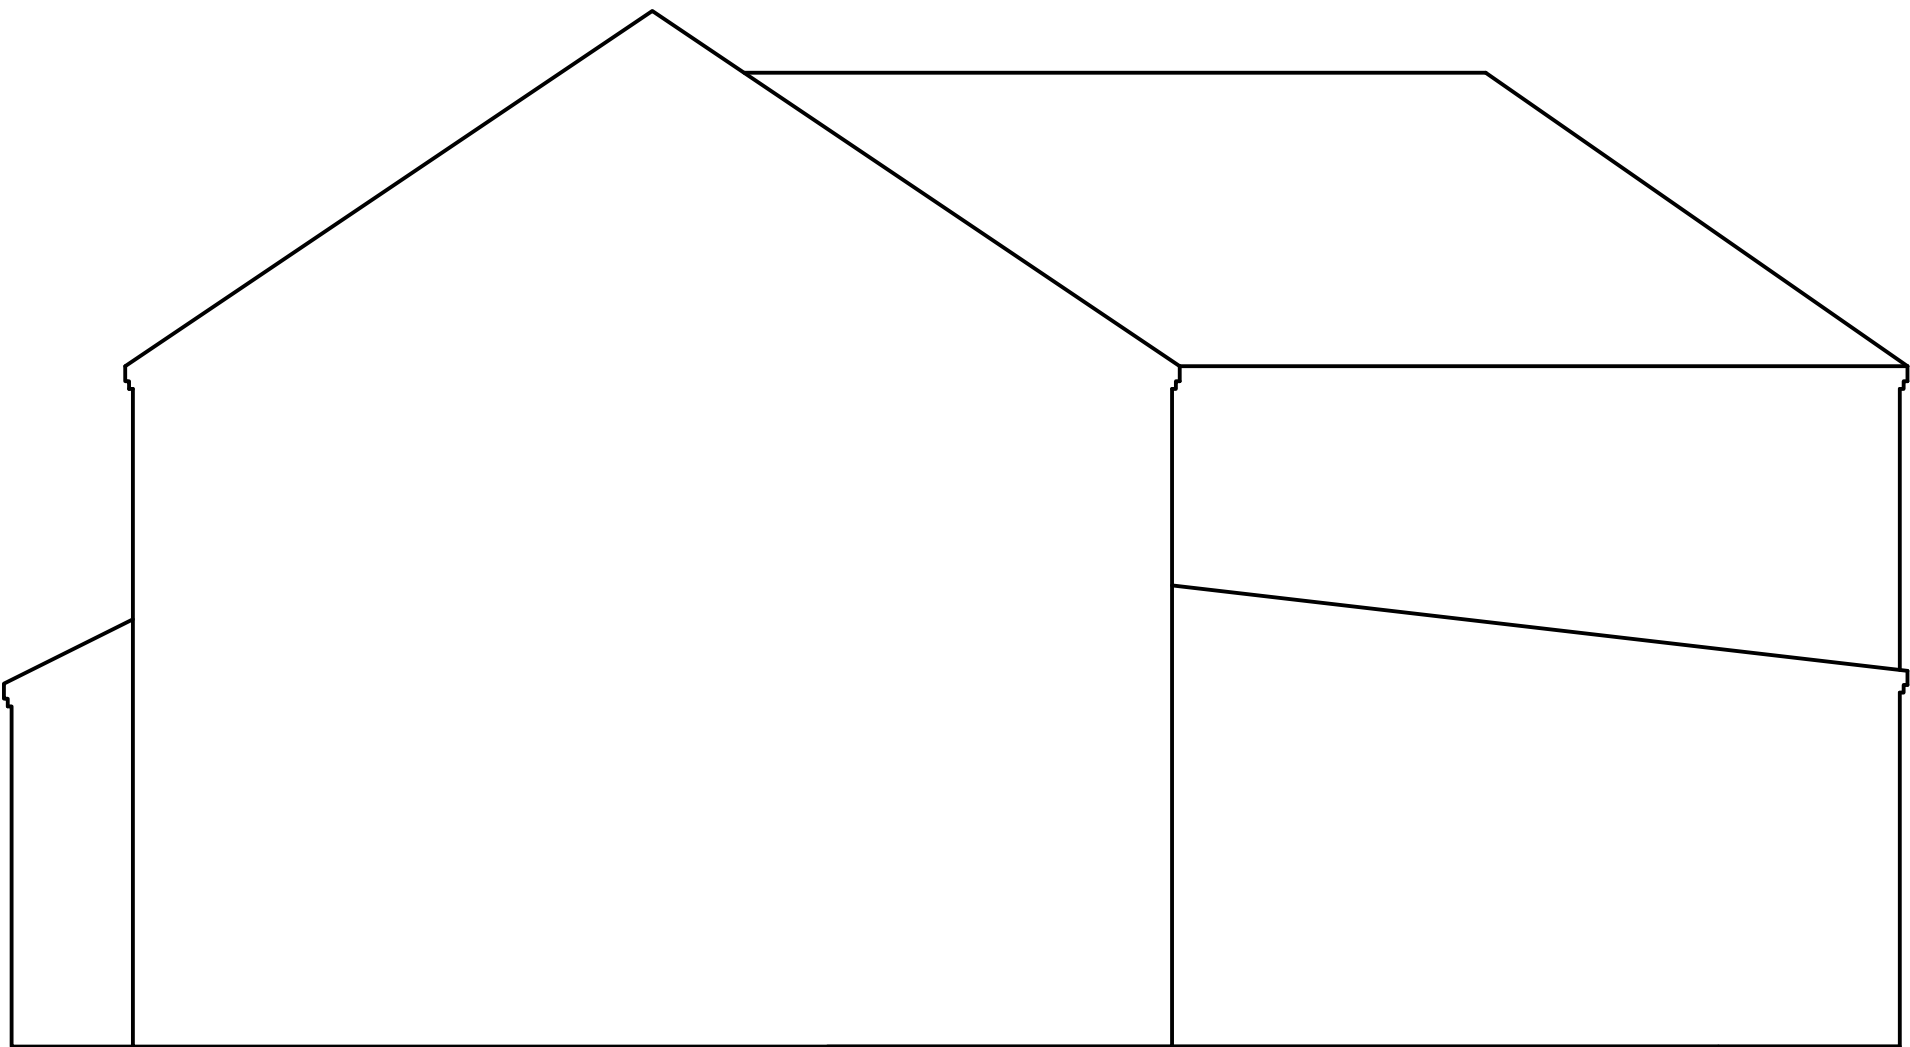

Proposed Party Wall Elevation

Client: Daniel Rees				
Project: 9 Ewart Road Liverpool, L16 2LH				
Drawing Title: Proposed Elevations				
Drawn by	FH	Checked by	MG	Date 07/08/25
Status	PRELIMINARY		Scale @ A1	1:50
Job no.	160	Dwg.no.	P03	Rev. 1