



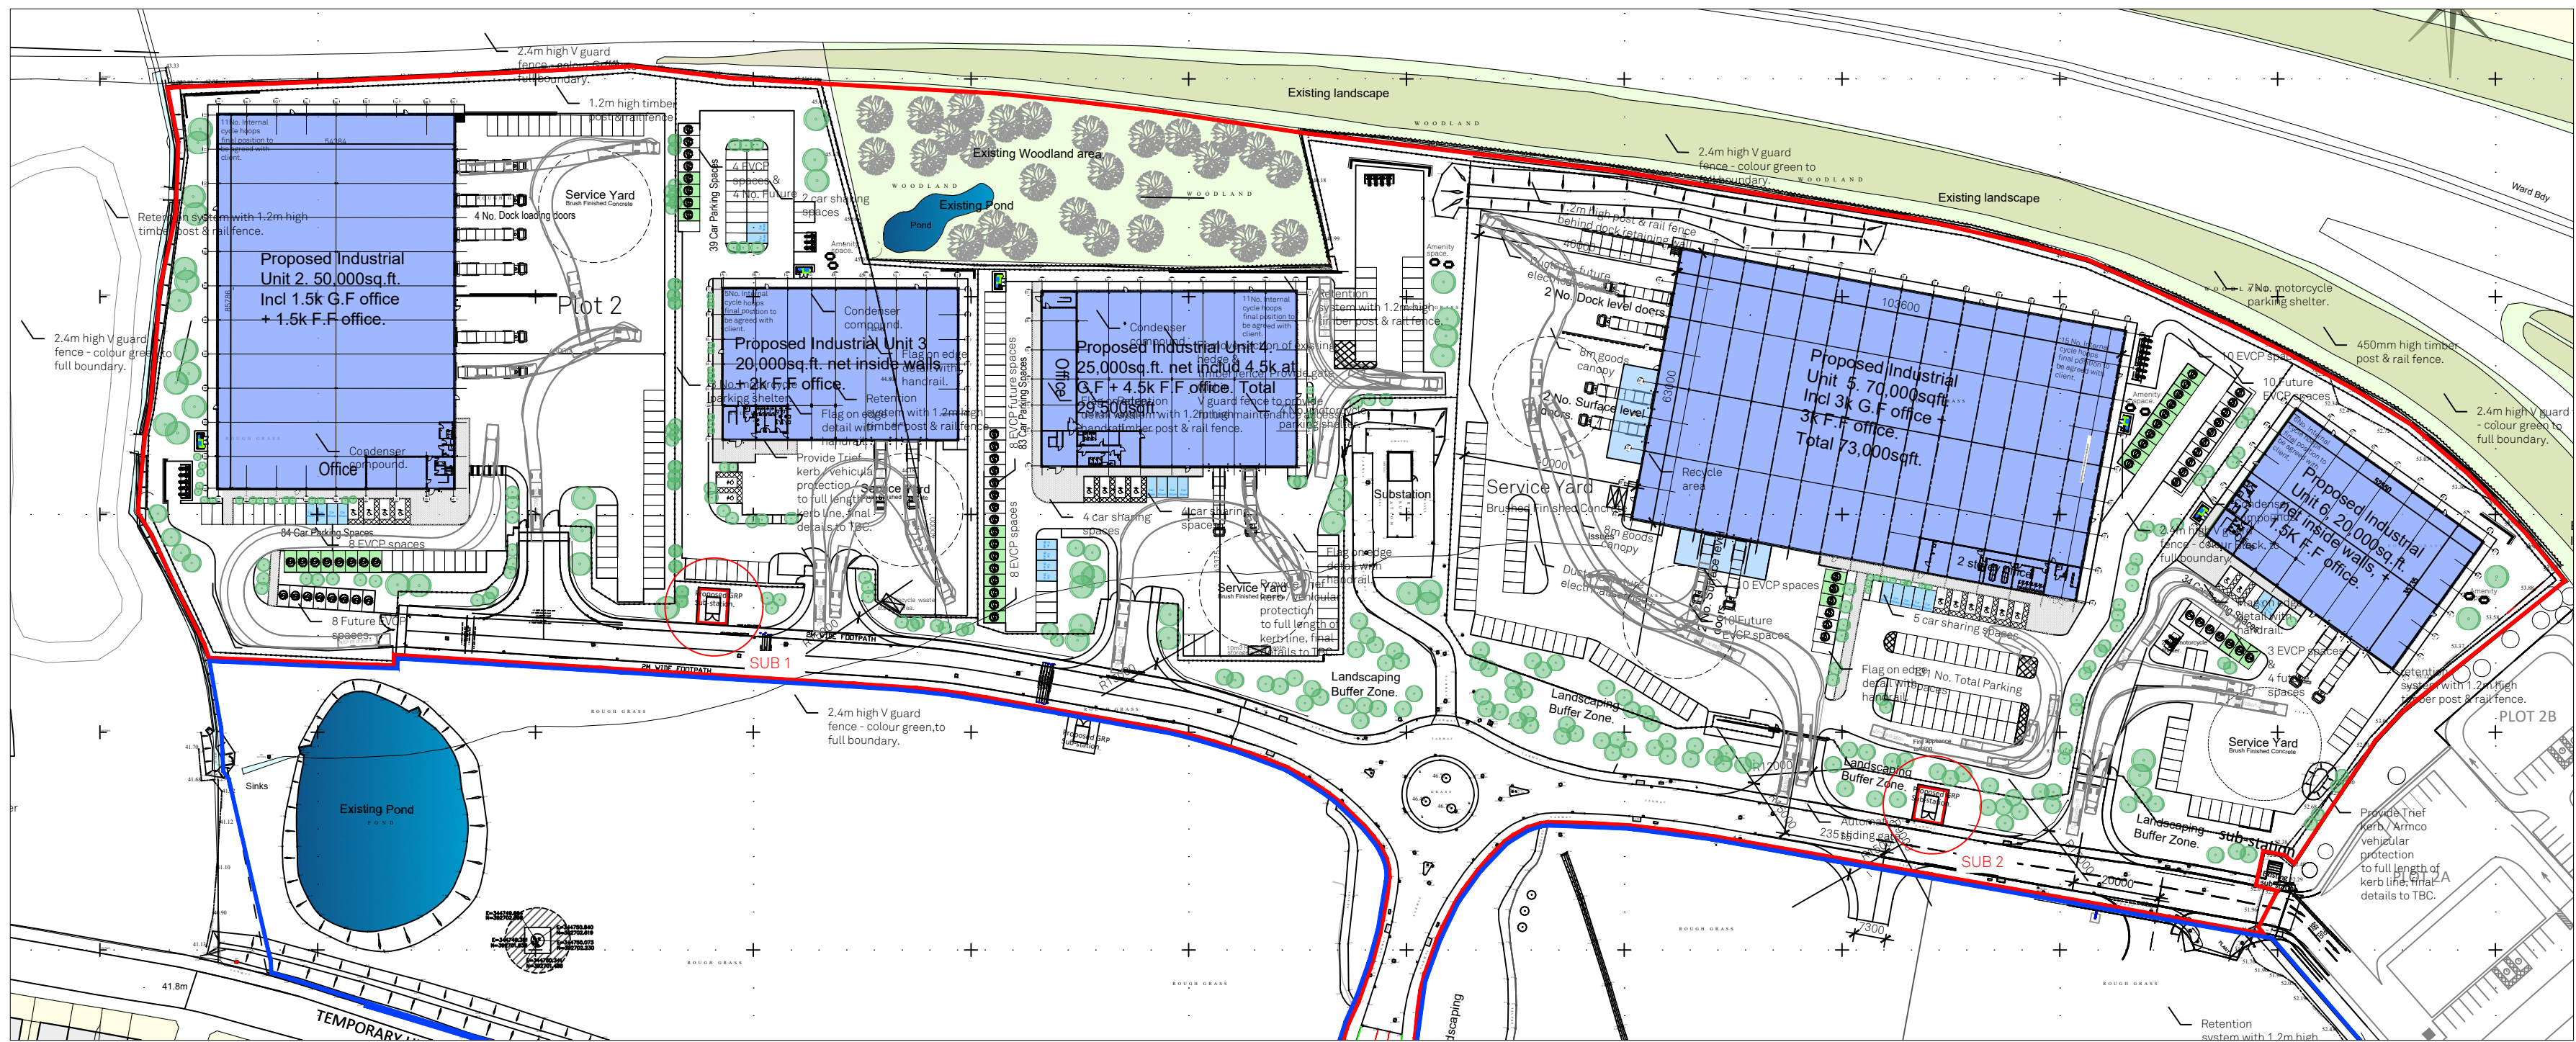


Site plan  
Scale - 1:1250

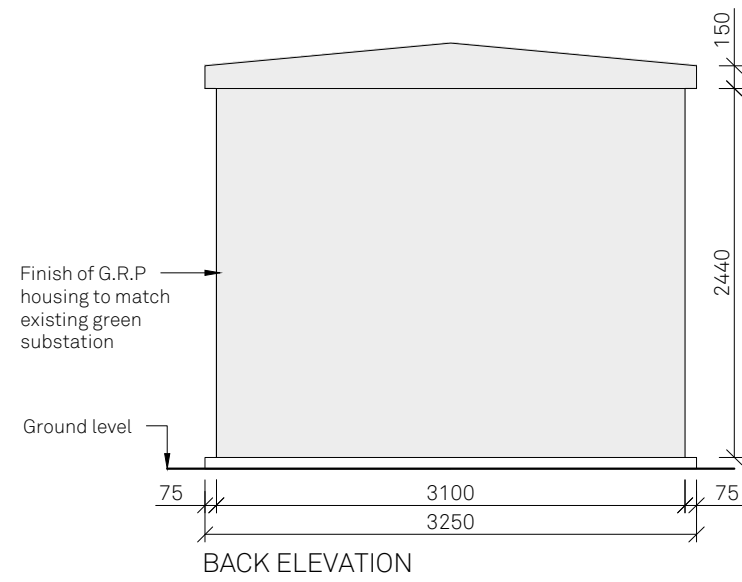


BACK ELEVATION




SIDE ELEVATION

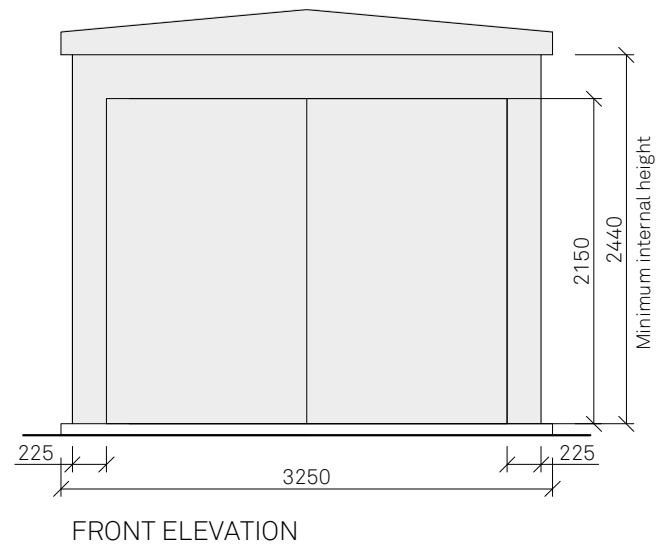

FRONT ELEVATION

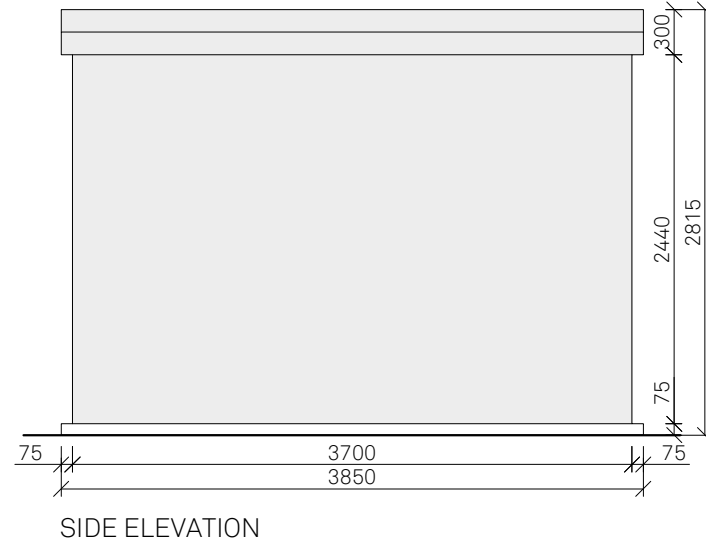

SIDE ELEVATION

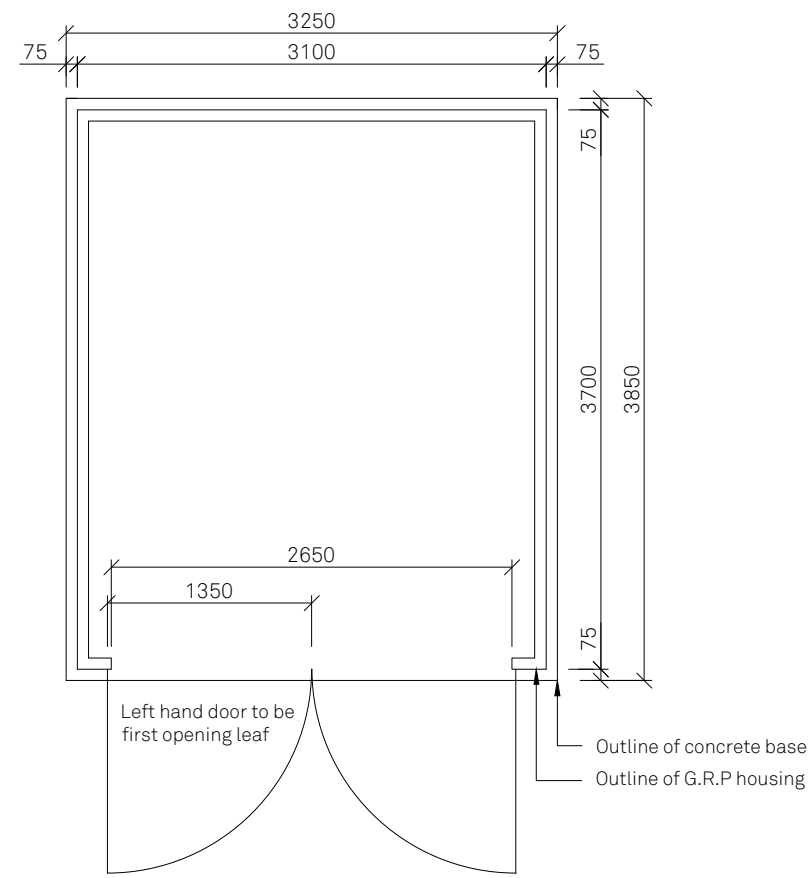


PLAN VIEW

Two substations required  
PLANNING DRAWING ONLY . Refer to  
utilities drawing for further detail

Details  
Scale - 1:50

COPYRIGHT RESERVED

Notes

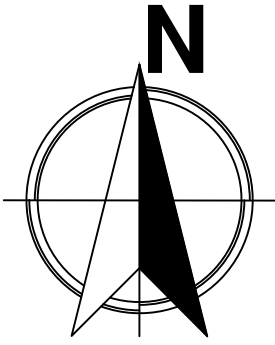

Revisions

| Rev   | Date    | Description                    |
|-------|---------|--------------------------------|
| Rev A | 16.6.23 | Updated with latest site plan. |

BUILDING MANAGEMENT SERVICES LTD

Huddersfield Road  
Elland, West Yorkshire  
HX5 9BW  
TELEPHONE : ELLAND (01422) 371616  
FAX No : (01422) 376717  
email : mail@bmselland.com

**Building  
Management  
Services**

Client

C.D.P LIMITED

Project

Proposed mixed use site  
Knowsley Lane  
Earlsfield

Sheet

Proposed GRP substation

|                          |                    |
|--------------------------|--------------------|
| Drawn<br>JT              | Date<br>June 23    |
| Scale<br>1:50 & 1:1250   | Status<br>Planning |
| Drawing No.<br>M3167-105 | Revision<br>Rev A  |