



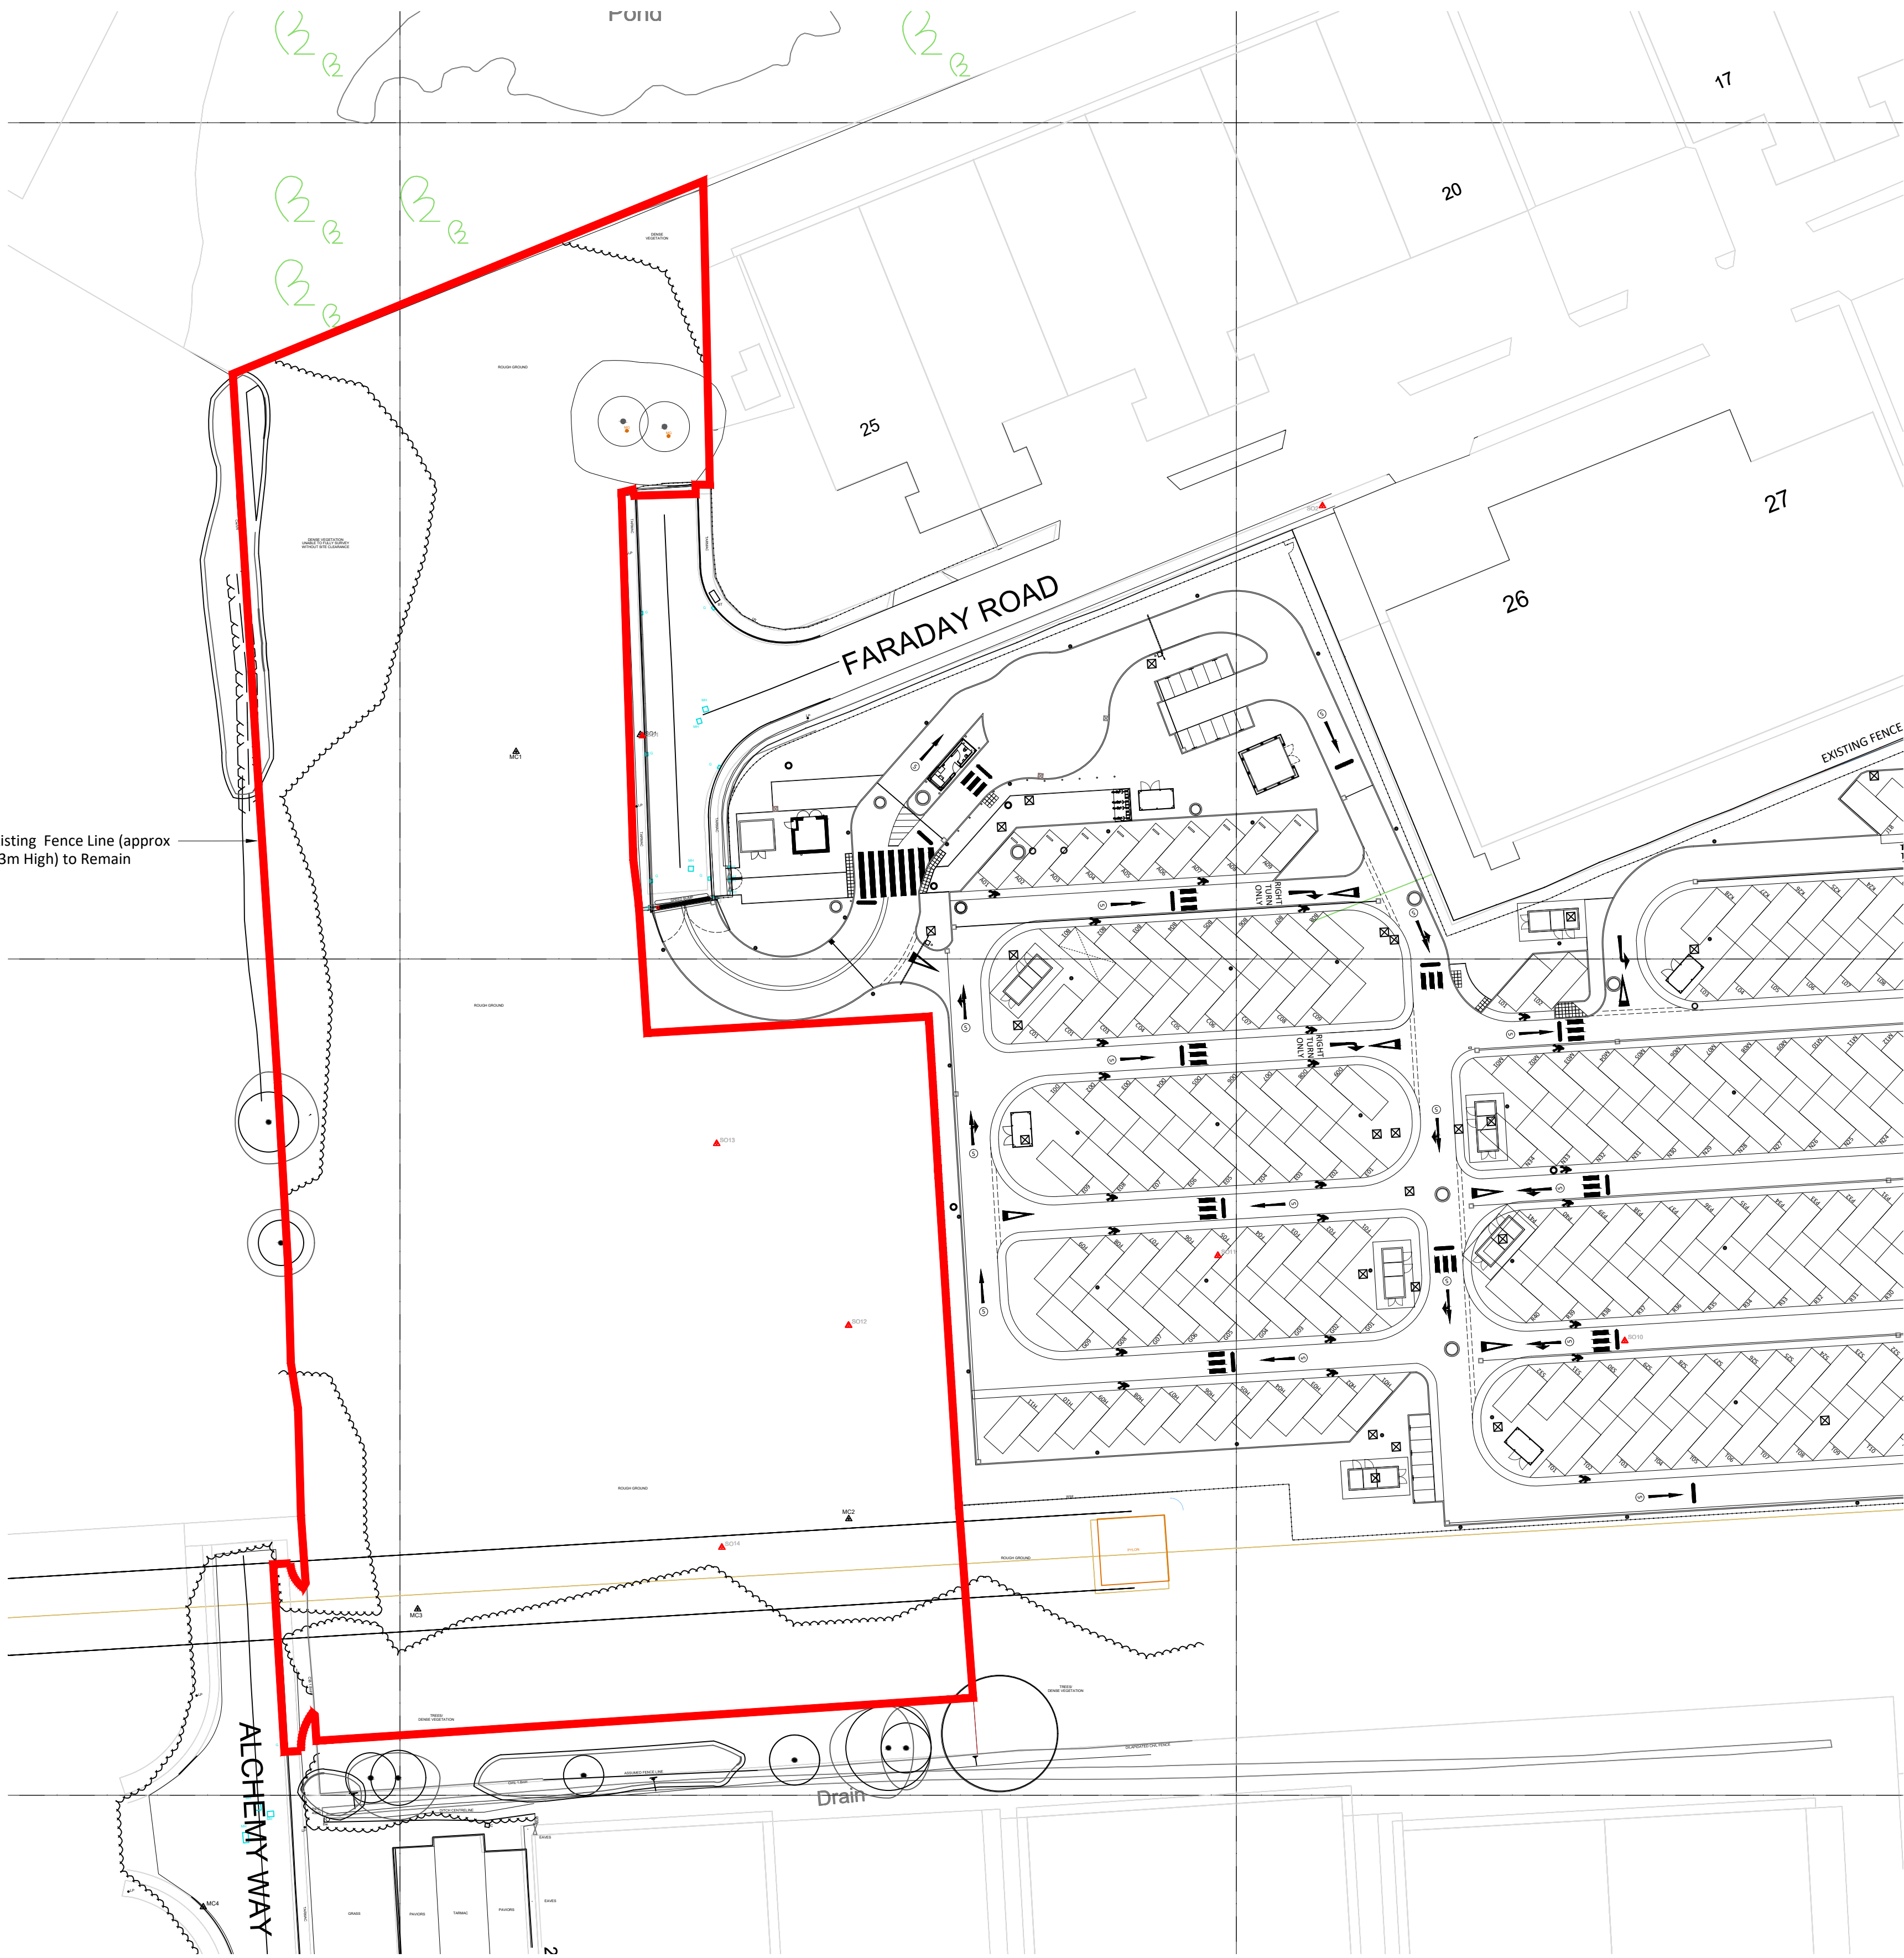


Existing Fence Line (approx 2.3m High) to Remain

EXISTING SITE PLAN - OPEN STORAGE
1:500

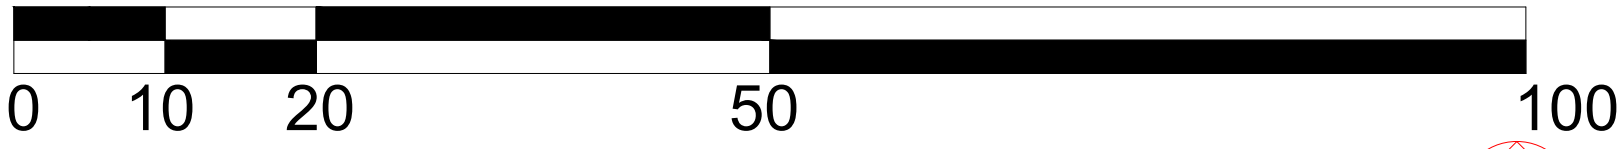

SCALE BAR 1:500

 

Site Area

Site Area = 10,907.975m² / 117,412.470ft² / 2.695 Ac / 1.090 Ha

Scale this drawing for planning purposes only
ashton smith to be notified of discrepancies in figured dimensions
Contractors must check all dimensions from site
This drawing is copyright and is for use on this site only
This drawing is to be used solely for information as entitled
For other information refer to the latest revision of any cross referenced drawing



LOCATION PLAN:

NOTES:

P06	2026/03/26	Updated ownership boundary (blue) and renamed Plot to Site Area.
P05	2026/03/23	Updated to additional comments received.
P04	2026/03/16	Updated to comments received.
P03	2026/03/09	Updated to comments 04 & 05/03/2026 and various documents received
P02	2026/02/27	Updated to comments received 25/02/2026
P01	2026/02/18	Initial issue

REV	DATE	DESCRIPTION	DRAWN BY	CHECK BY
REVISIONS				

D.L.	R.B.
D.L.	R.B.
D.L.	R.B.
D.L.	R.B.
D.L.	R.B.

PROJECT TITLE					
Marchmont Open Storage Facility, Knowsley					
DRAWING TITLE					
Existing Site Plan Open Storage					
RIBA STAGE	STATUS			DRAWN BY	CHECKED BY
N/A	PLANNING			DL	RB
SHEET	SCALE	DATE	SUITABILITY	REVISION	
A1	1 : 500	2026/02/18	S0	P06	
DRAWING NO					
MAR2 - ASA - 00- EX.SI - D - A - 0002_(S0 - P06)					

CLIENT	
Ashton Smith, Belvedere House, 2 Victoria Avenue, Harrogate, North Yorkshire, HG1 1EL Tel: 01423 522882 Fax: 01423 565104 www.ashtonsmith.co.uk	

JOB NO.
24040