


SCALE BAR 1:500

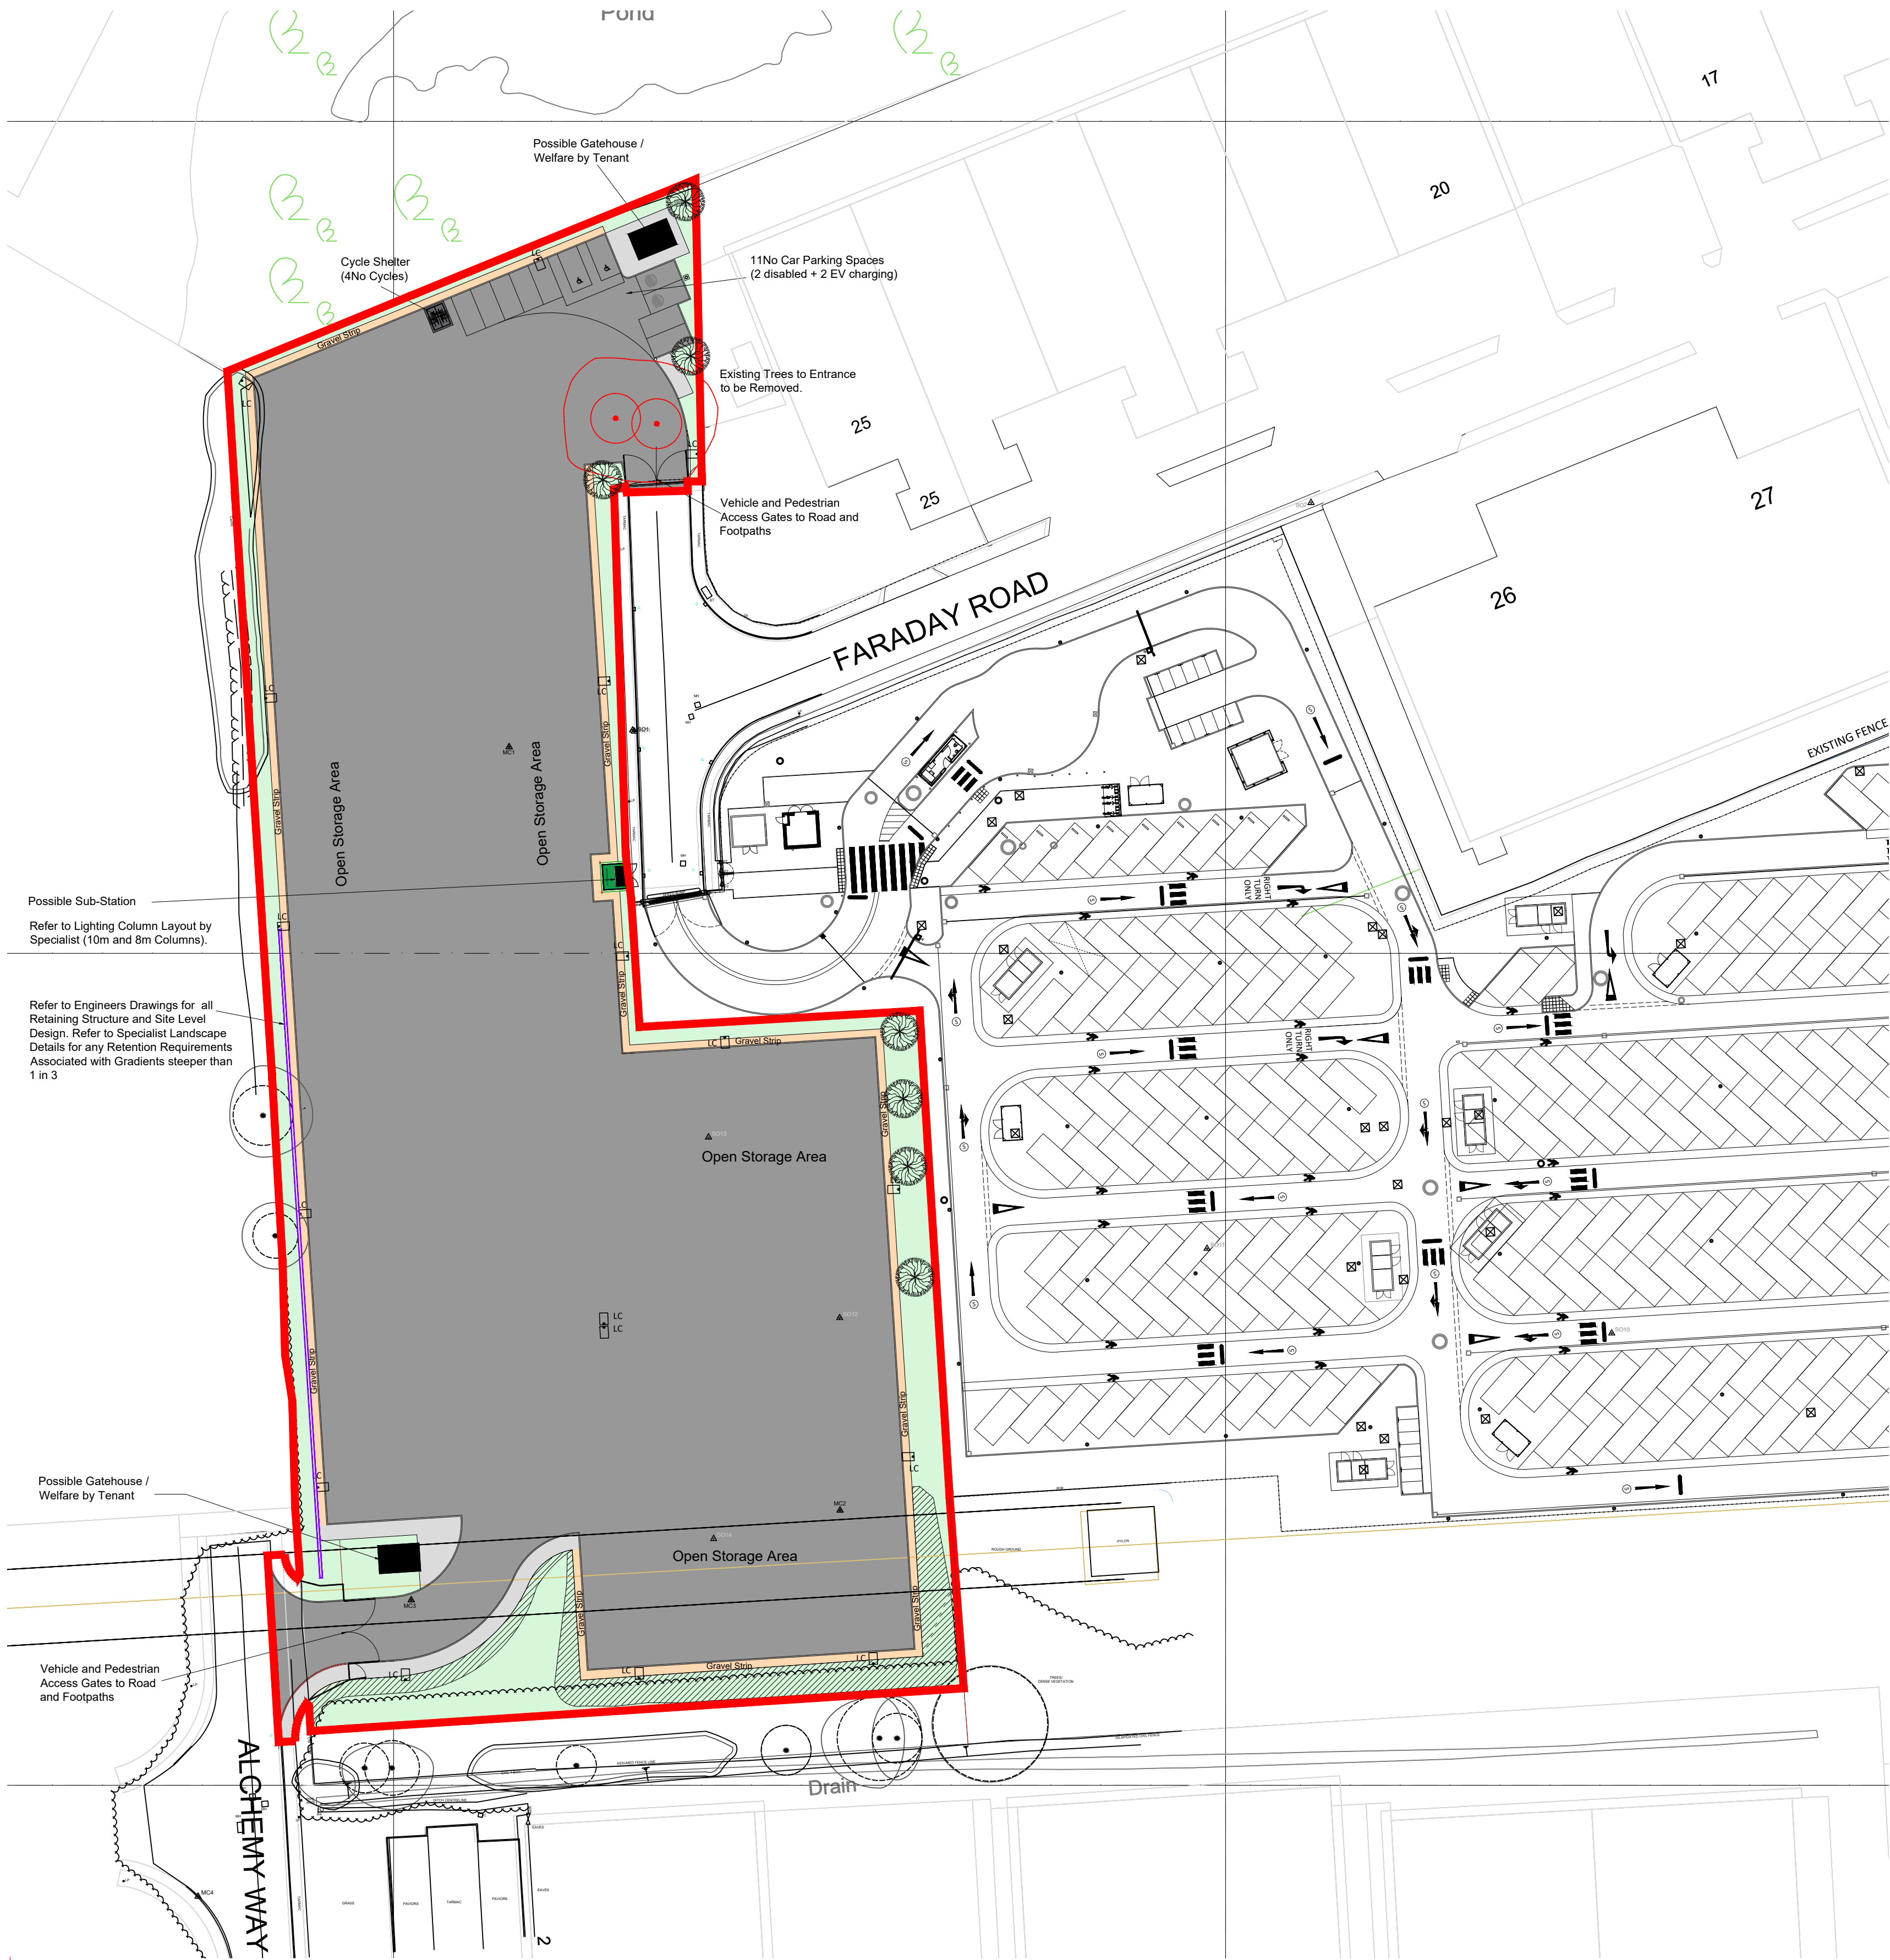

Site Area

Site Area = 10,907.975m² / 117,412.470ft² / 2.695 Ac / 1.090 Ha

Site Finishes Legend

- Landscape Area - Refer to Specialist Drawings
- Gravel Margin
- Pedestrian Footpath
- Storage Hard Surface - Concrete
- Retaining Structure - Refer to Engineers Details
- Hatch Area - Slope for levels for cut and fill areas by Engineer.

PROPOSED SITE PLAN - OPEN STORAGE
1:500

Scale this drawing for planning purposes only
ashton smith to be notified of discrepancies in figured dimensions
Contractors must check all dimensions from site
This drawing is copyright and is for use on this site only
For other information refer to the latest revision of any cross referenced drawing



LOCATION PLAN:

NOTES:

P06	2026/03/26	Updated ownership boundary (blue) and renamed Plot to Site Area.
P05	2026/03/23	Updated to additional comments received.
P04	2026/03/18	Updated to comments received and Teams call 17/03/2026.
P03	2026/03/09	Updated to comments 04 & 05/03/2026 and various documents received
P02	2026/02/27	Updated to comments received 25/02/2026
P01	2026/02/18	Initial Issue

REV	DATE	DESCRIPTION
REVISIONS		

D.L.	R.B.
D.L.	R.B.
D.L.	R.B.
D.L.	R.B.
D.L.	R.B.

DRAWN BY	CHECK BY
----------	----------

PROJECT TITLE Marchmont Open Storage Facility, Knowsley			
DRAWING TITLE Proposed Site Plan Open Storage			
RIBA STAGE N/A	STATUS PLANNING	DRAWN BY DL	CHECKED BY RB
SHEET A1	SCALE 1 : 500	DATE 2026/02/18	SUITABILITY SO
DRAWING NO. MAR2 - ASA - 00- EX.SI - D - A - 0003_ (S0 - P06)		REVISION P06	

CLIENT 	
 Beyond Design	
Ashton Smith, Belvedere House, 2 Victoria Avenue, Harrogate, North Yorkshire, HG1 3EL Tel: 01423 522882 Fax: 01423 565104 www.ashtonsmith.co.uk	

JOB NO.
24040