



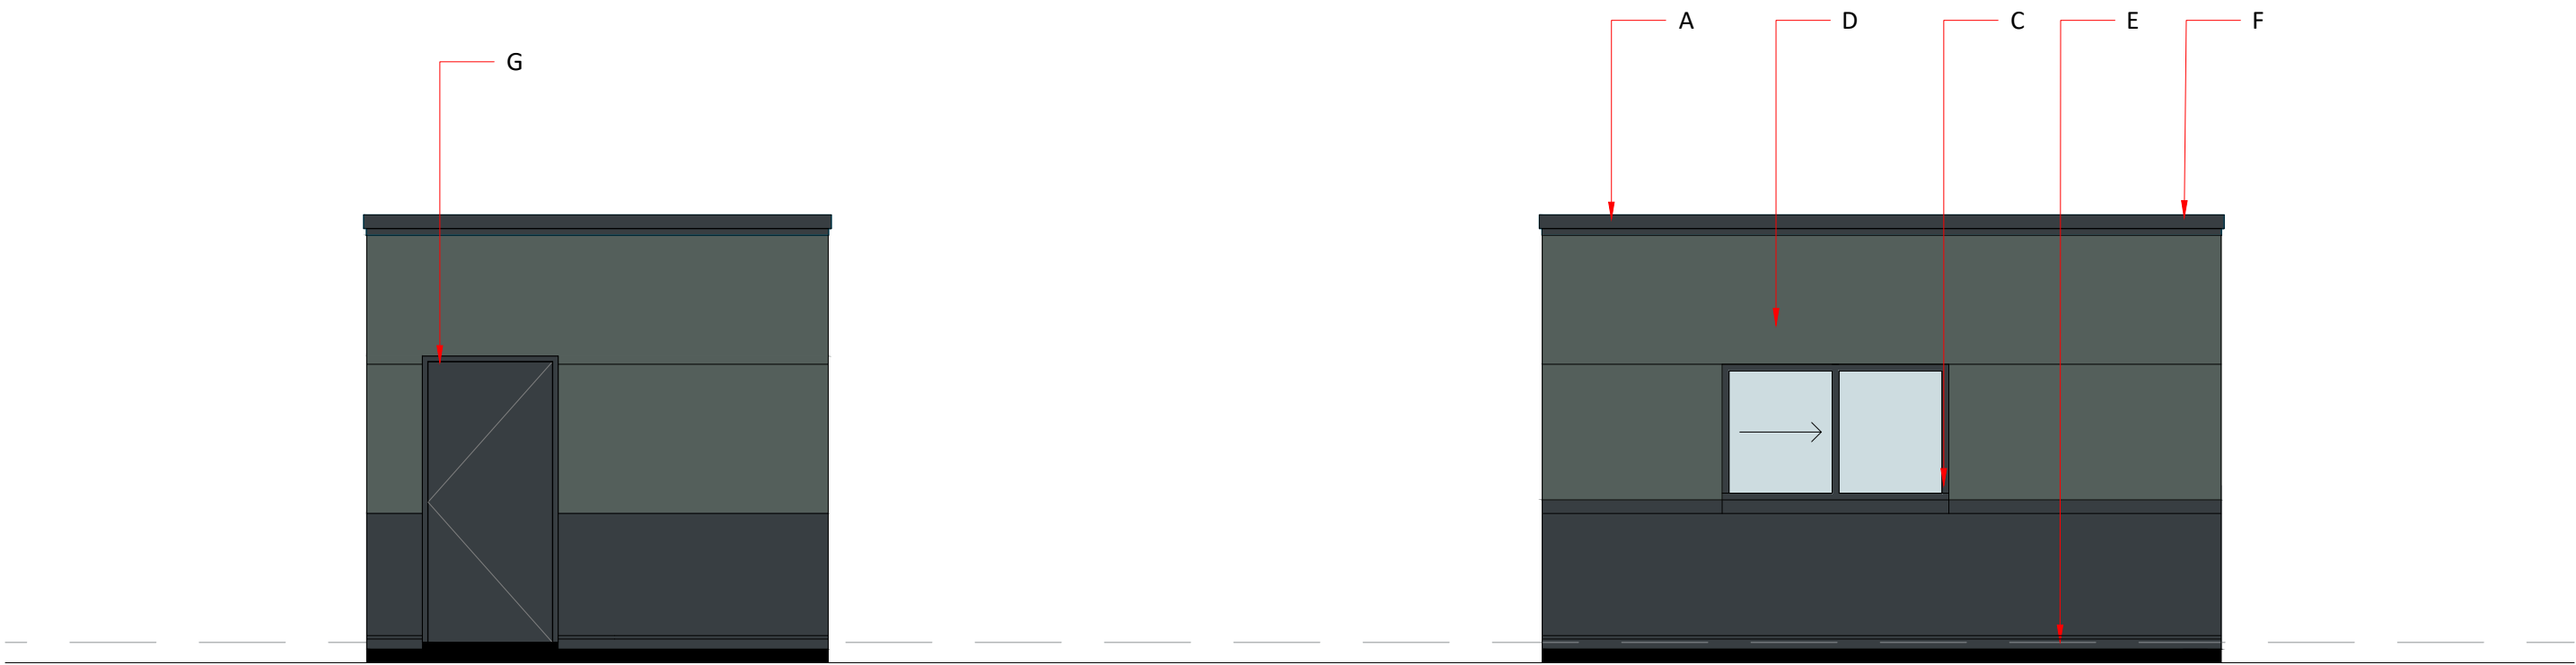


PROPOSED ELEVATION 3
SCALE 1:50

PROPOSED ELEVATION 4
SCALE 1:50

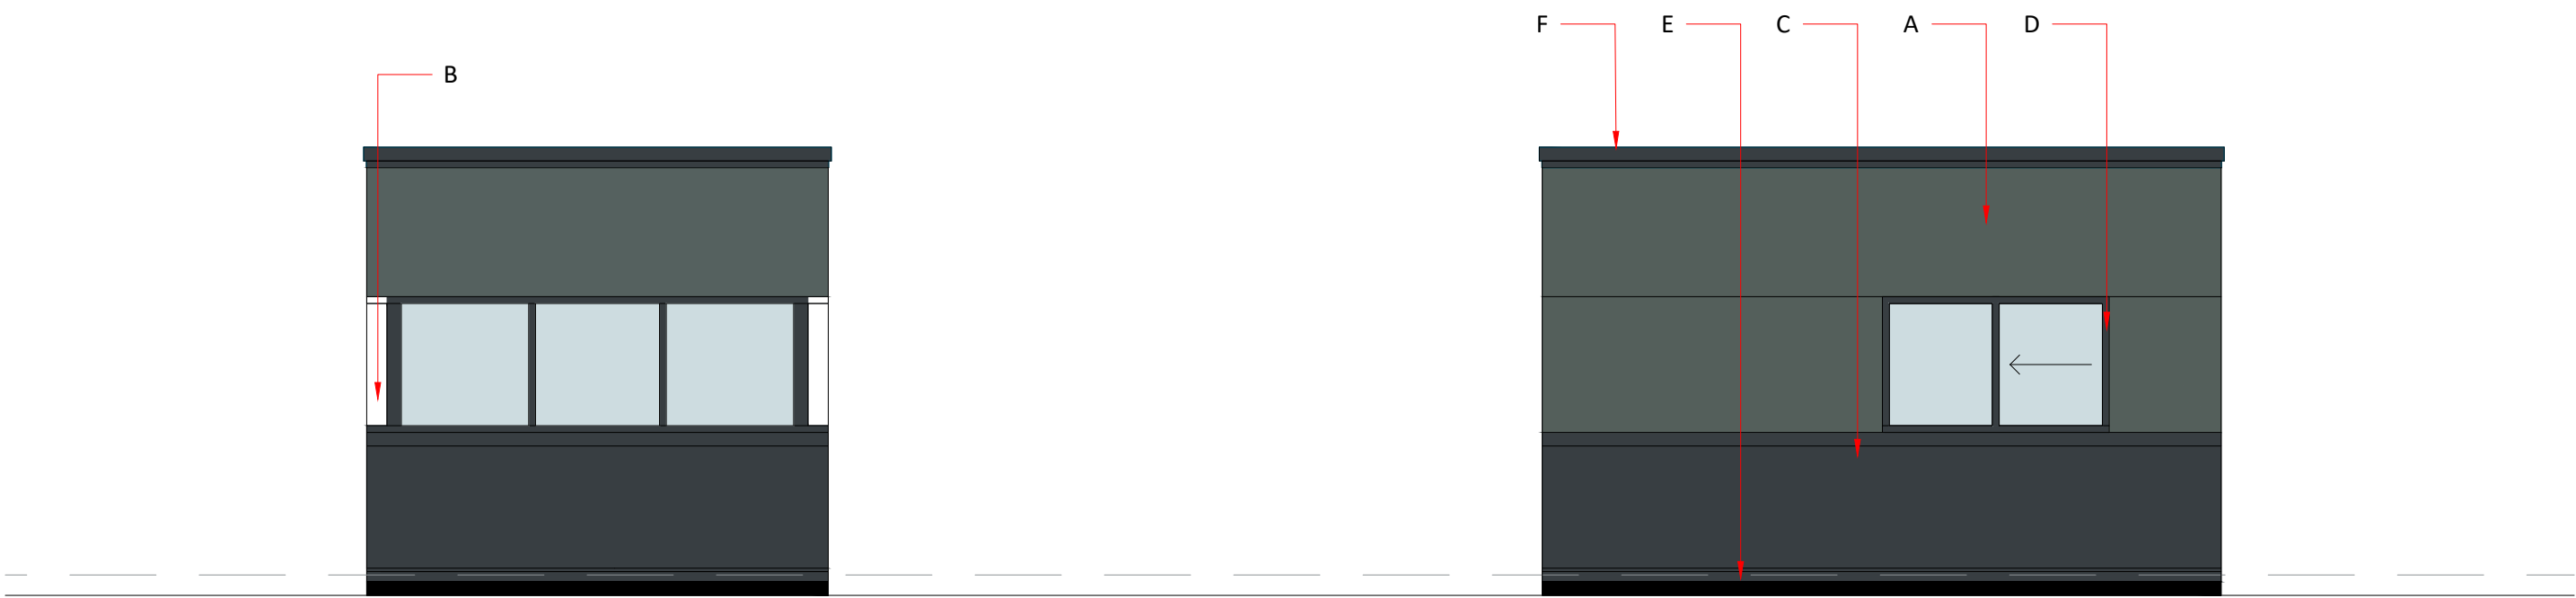


PROPOSED ELEVATION 1
SCALE 1:50

PROPOSED ELEVATION 2
SCALE 1:50

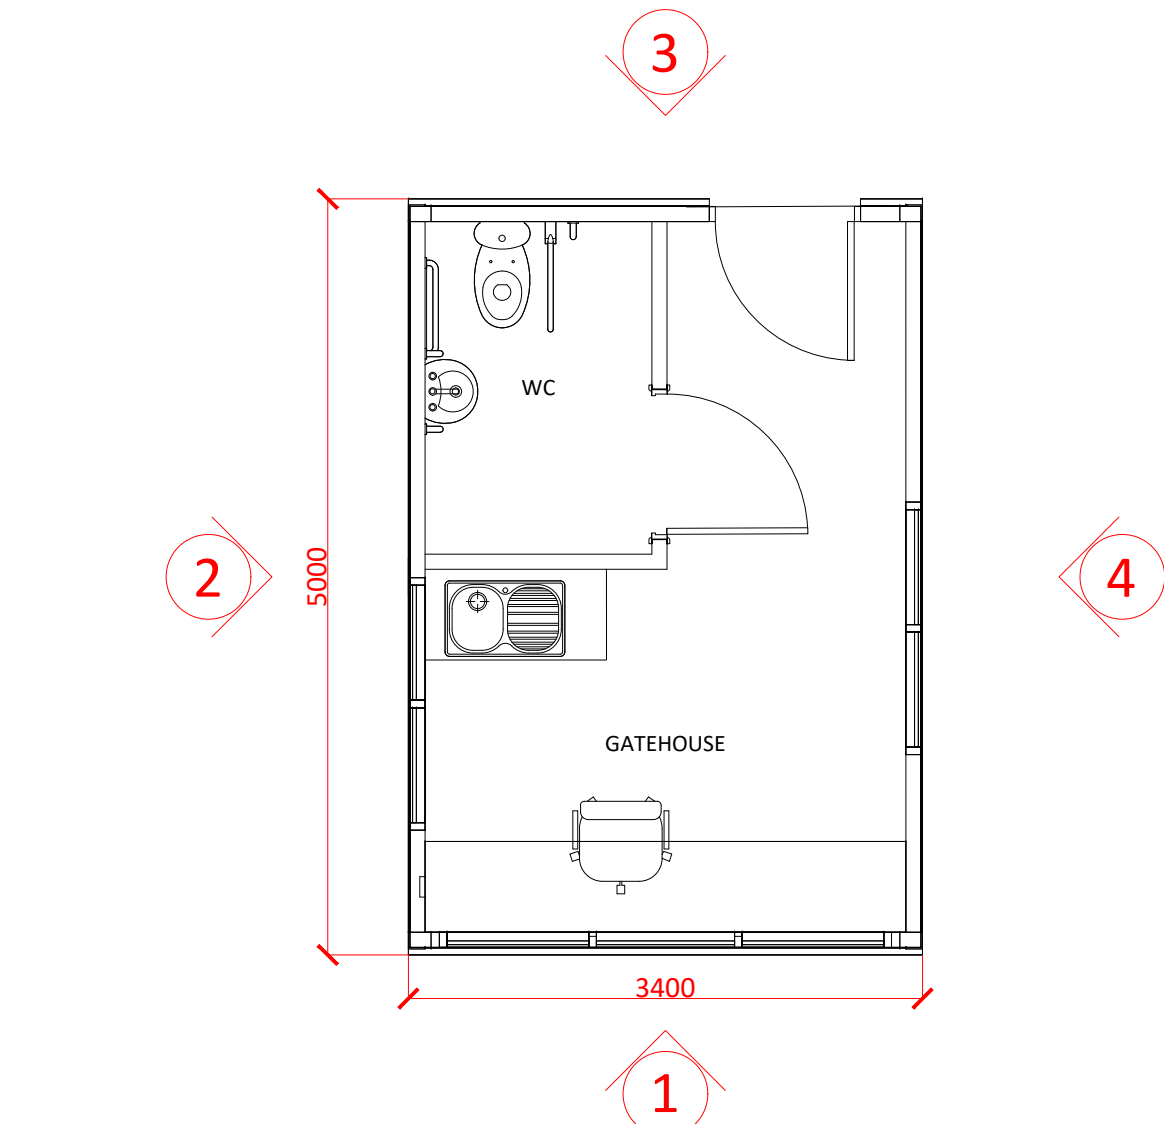


PROPOSED GATEHOUSE PLAN
SCALE 1:50

PROPOSED GATEHOUSE / WELFARE
1:50

 

PROPOSED GATEHOUSE ROOF
SCALE 1:50

- A. EXTERNAL CLADDING - KINGSPAN KS1000 FLAT - RAL 180 40 05 / 18 B 25 MERLIN GREY
B. POWDER COATED SHEET CORNERS - RAL 7016 - ANTHRACITE
C. EXTERNAL CLADDING - KINGSPAN KS1000 FLAT - RAL 7016 - ANTHRACITE
D. WINDOW & DOOR SURROUND - ALUMINIUM PROFILE - RAL 7016 - ANTHRACITE
E. DRIP FLASHING RAL 7016 - ANTHRACITE
F. FASCIA / SOFFITS - POWDER COATED ALUMINIUM PROFILE - BLUE - RAL 5012
G. WINDOWS / DOORS - POWDER COATED - RAL 7016 WITH GREY TINTED ANTI SUN FILM
H. CONCEALED RWP - SQUARE PROFILE - BLACK

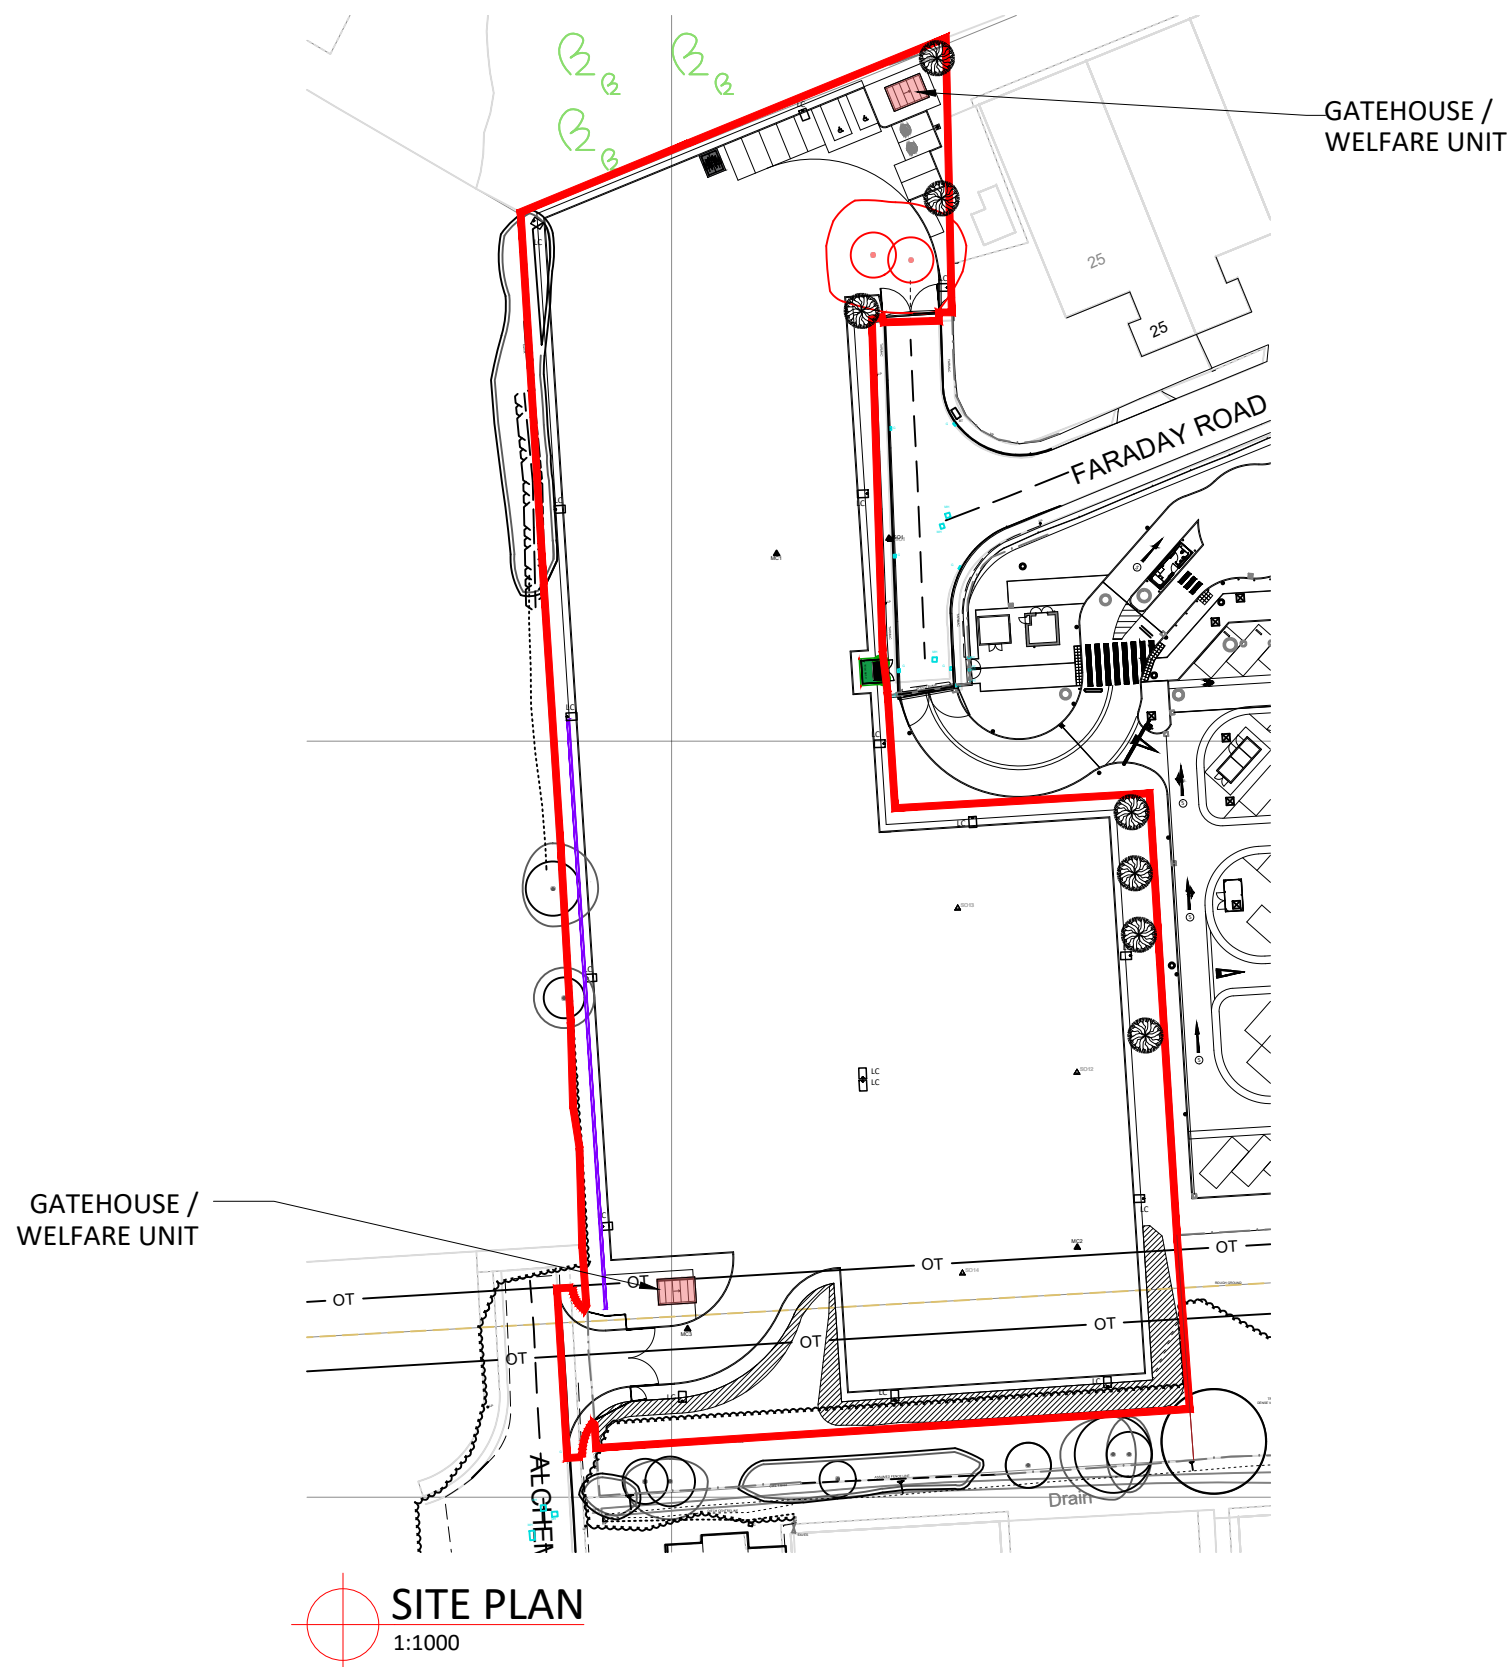

SITE PLAN
1:1000



Scale this drawing for planning purposes only.
Ashton Smith to be notified of discrepancies in figured dimensions.
Contractors must check all dimensions from site.
This drawing is copyright and is for use on this site only.
This drawing is to be used solely for information as entitled.
For other information refer to the latest revision of any cross referenced drawing.



LOCATION PLAN

NOTES

REV	DATE	DESCRIPTION
P03	2026/03/23	Updated to additional comments received.
P02	2026/03/18	Updated to comments received and Teams call.
P01	2026/03/10	Initial Issue

DRAWN BY	CHECK BY
D.L.	R.B.
D.L.	R.B.
D.L.	R.B.

PROJECT TITLE				
Marchmont Open Storage Facility, Knowsley.				
DRAWING TITLE				
TYPICAL PROPOSED GATEHOUSE / WELFARE UNIT				
RIBA STAGE	STATUS		DRAWN BY	CHECKED BY
-	PLANNING		D.L.	R.B.
SHEET	SCALE	DATE	SUITABILITY	REVISION
A1	1:50	2026/03/10	S0	P03
MARS2-ASA-00-ZZ.ZZ-D-A-0008-(S0-P03)				

CLIENT MARCHMONT	
AshtonSmith Beyond Design	
Ashton Smith, Belvedere House, 2 Victoria Avenue, Harrogate, North Yorkshire, HG1 1EL Tel: 01423 522882 Fax: 01423 565104 www.ashtonsmith.co.uk	

JOB NO.
24040