



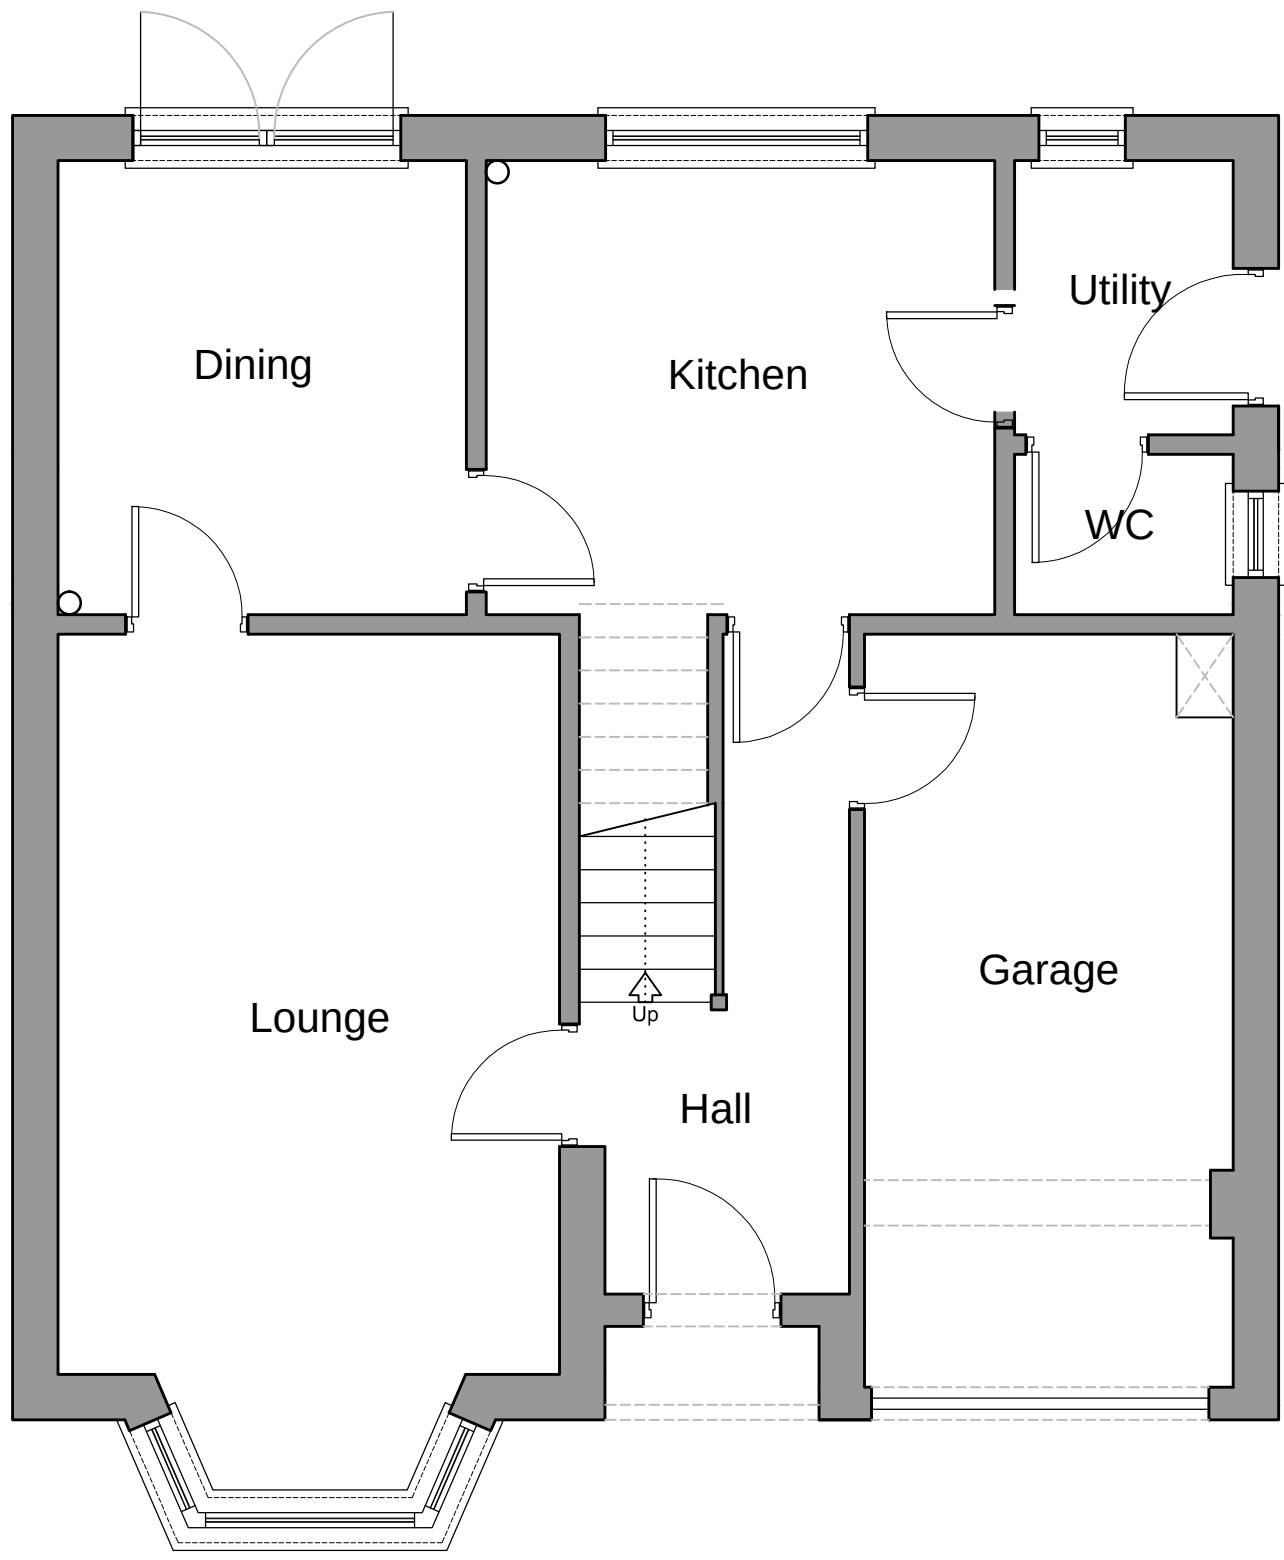


Existing Ground Floor Plan
Scale 1:50

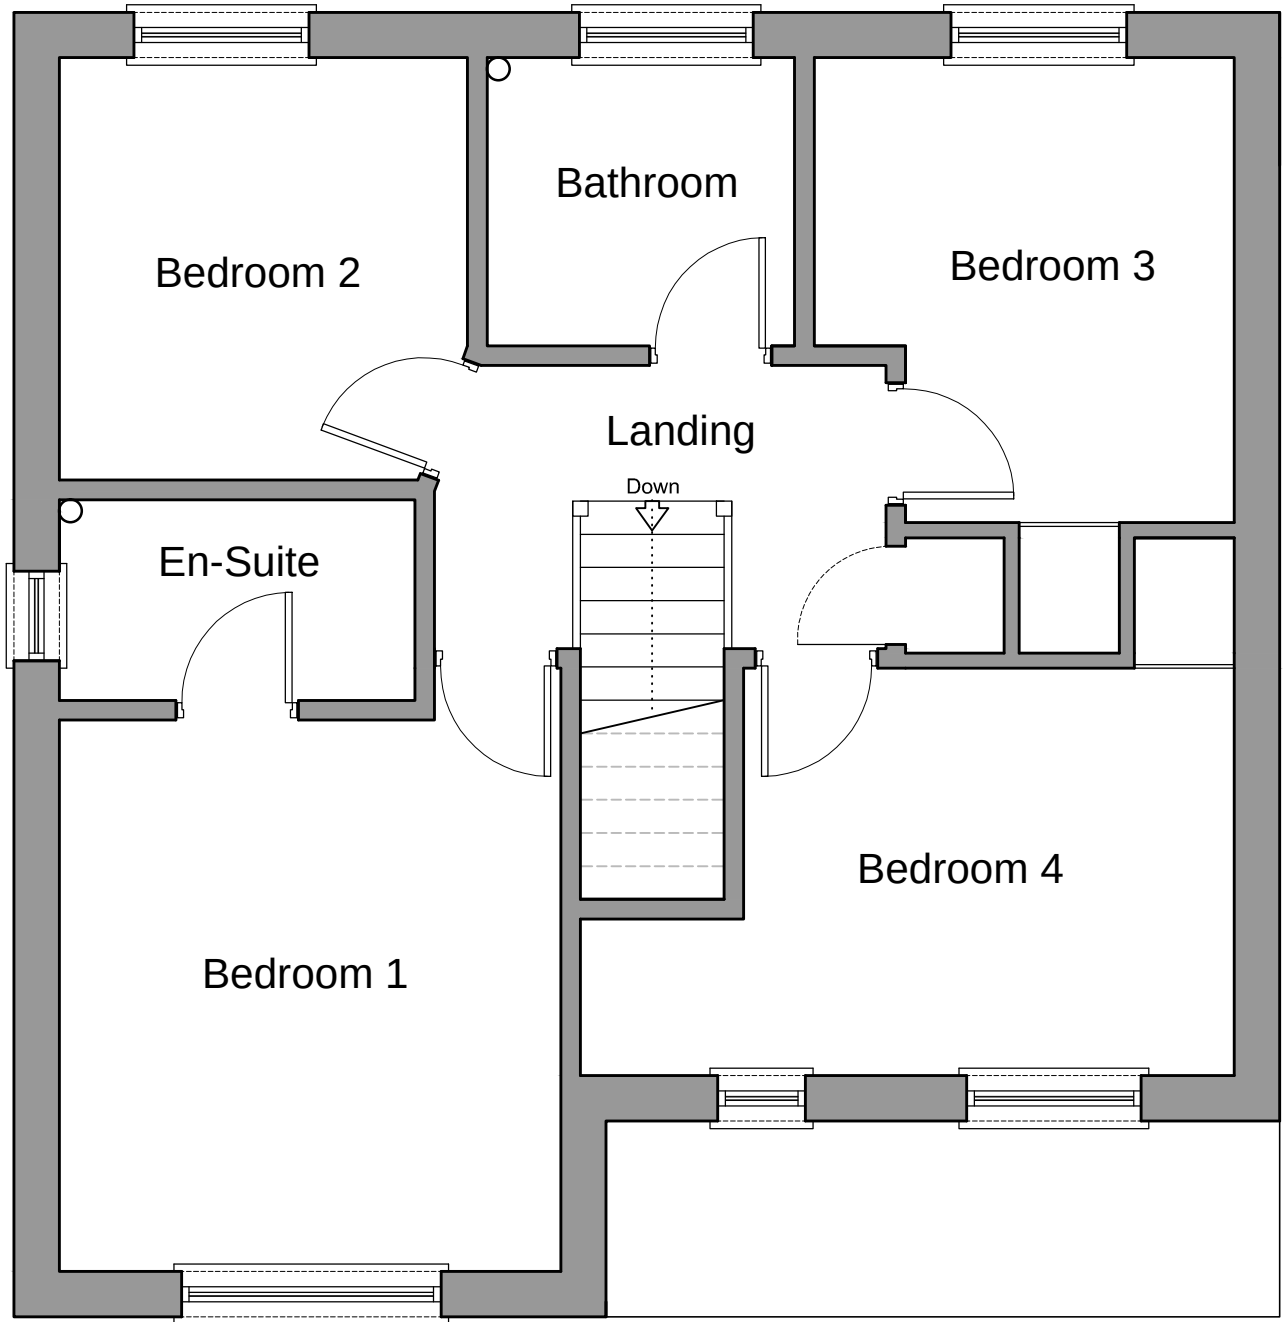


Existing First Floor Plan
Scale 1:50




Existing Front Elevation
Scale 1:100

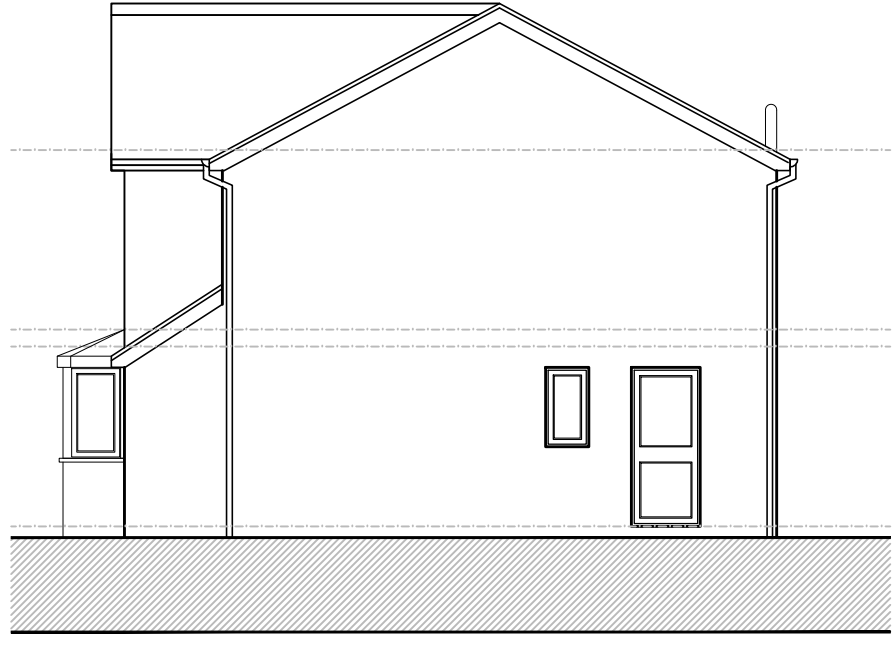


Existing Side Elevation
Scale 1:100

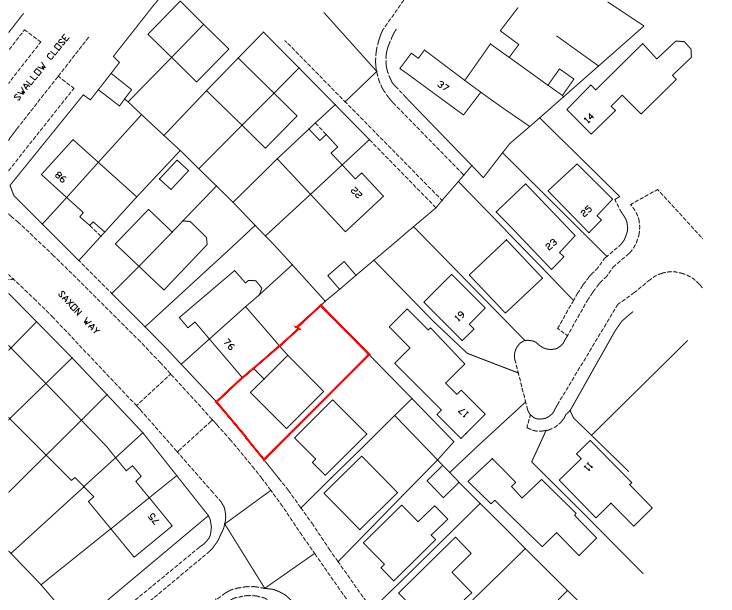


Location Plan
Scale 1:1250

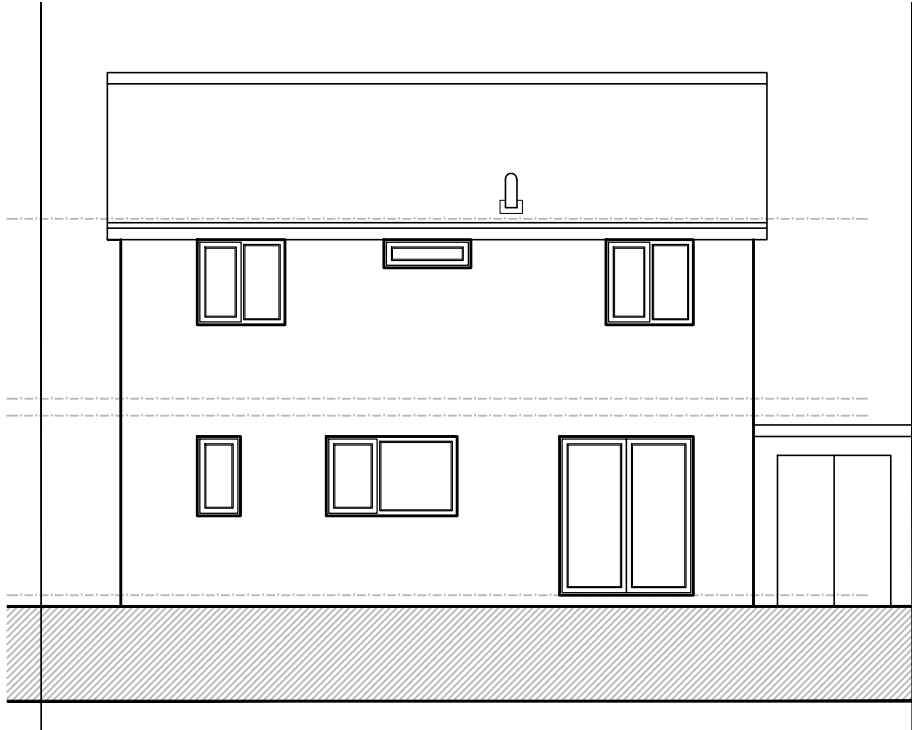


Existing Rear Elevation
Scale 1:100

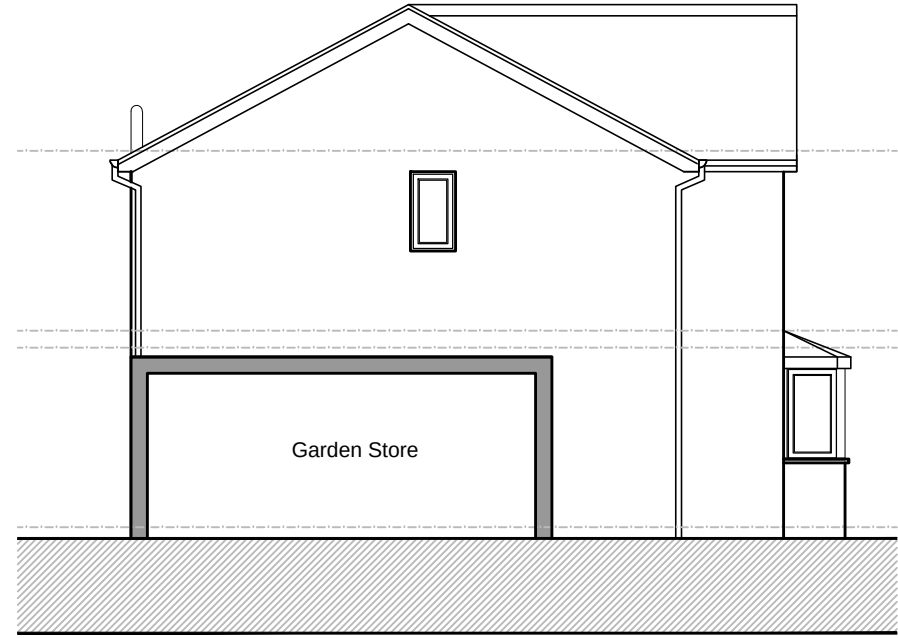

Existing Side Elevation
Scale 1:100

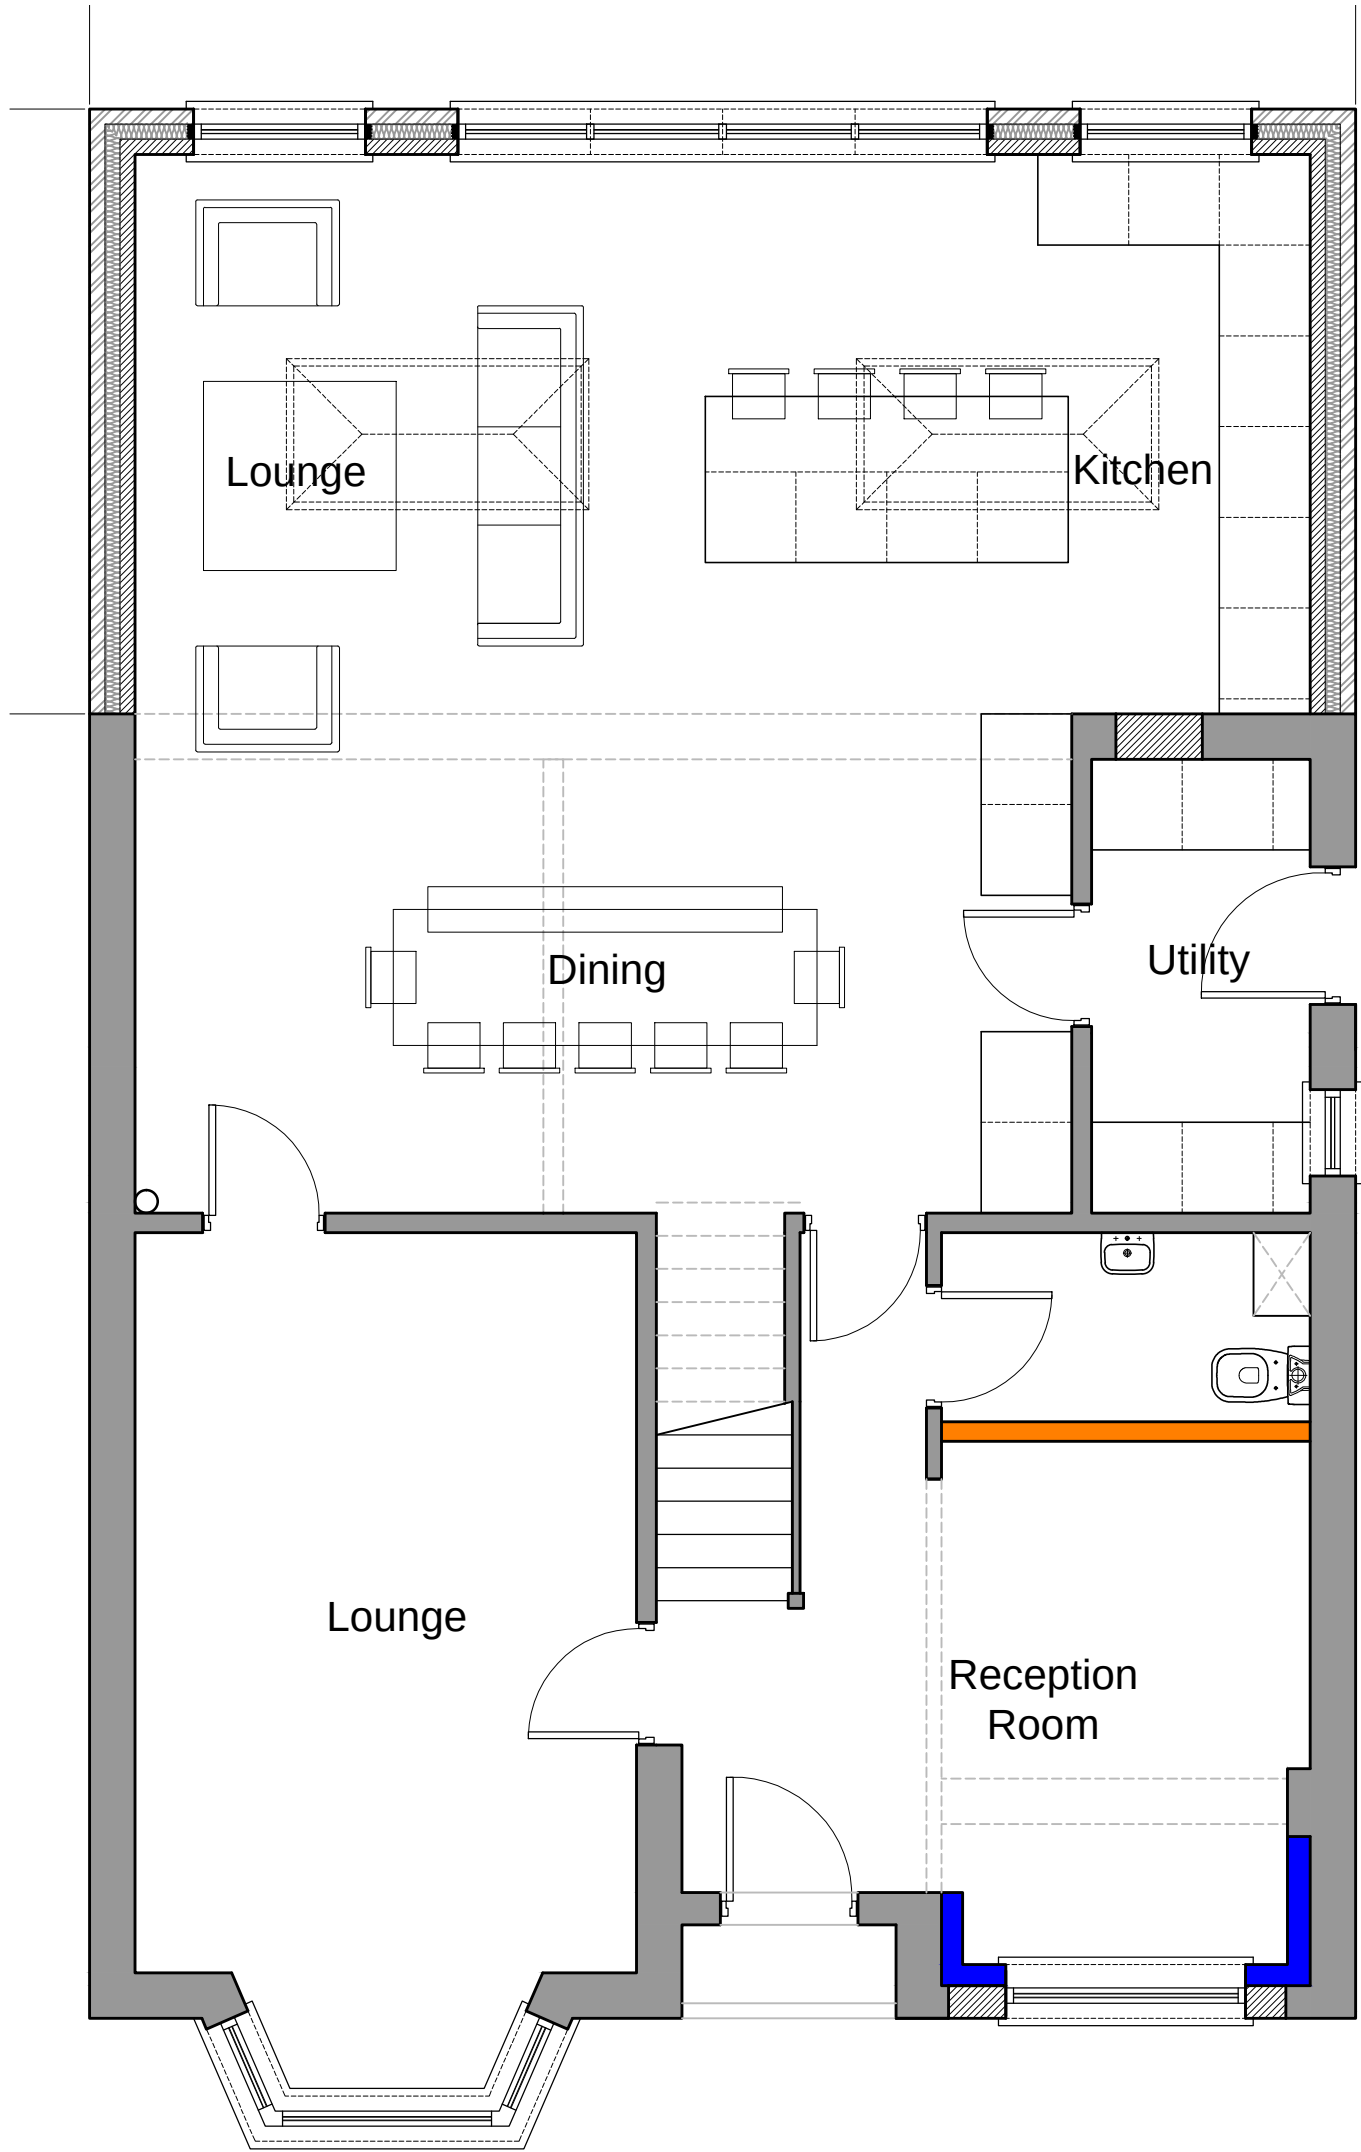


Proposed Ground Floor Plan
Scale 1:50

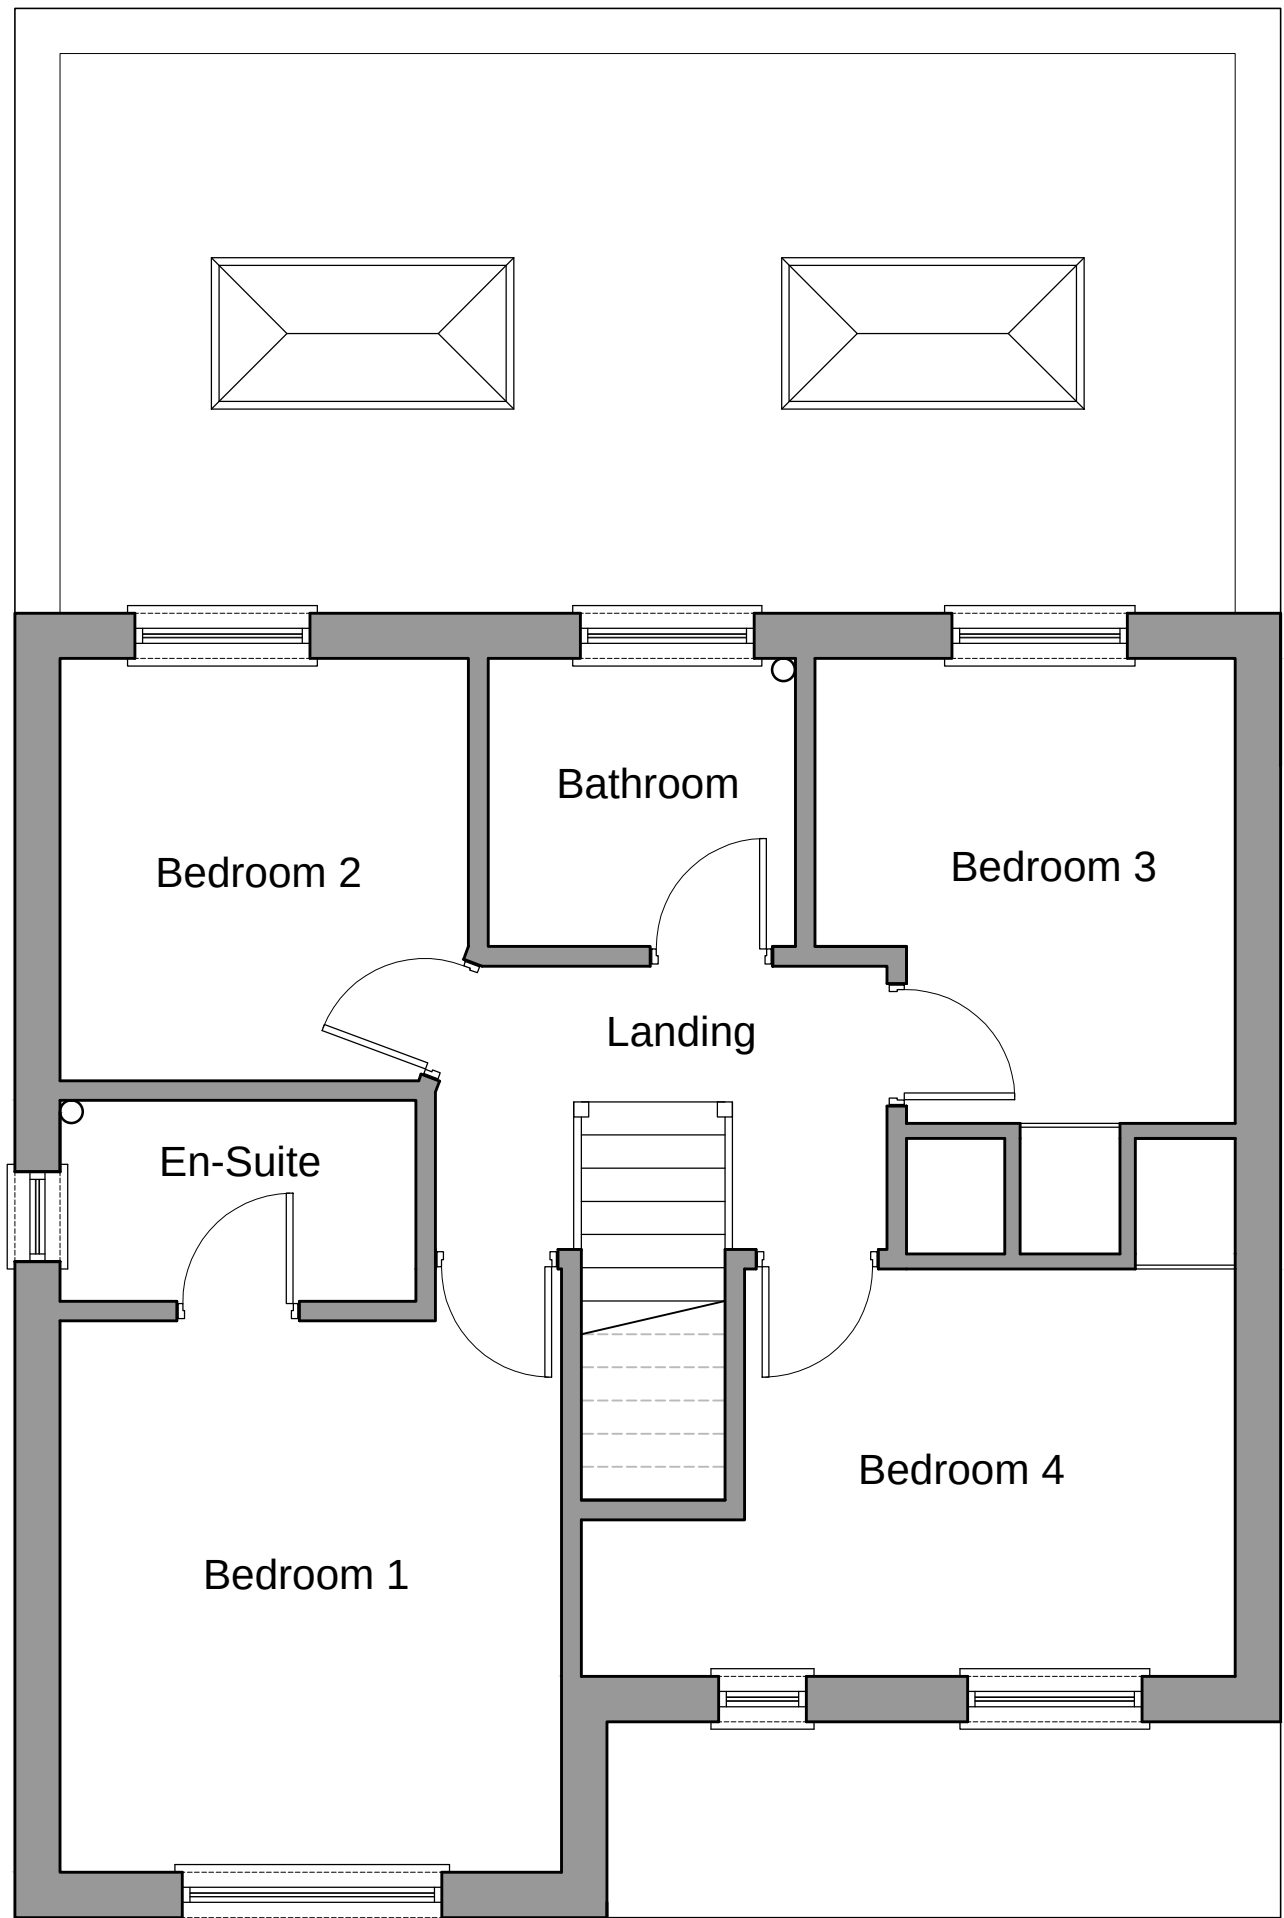

Proposed First Floor Plan
Scale 1:50




Proposed Front Elevation
Scale 1:100

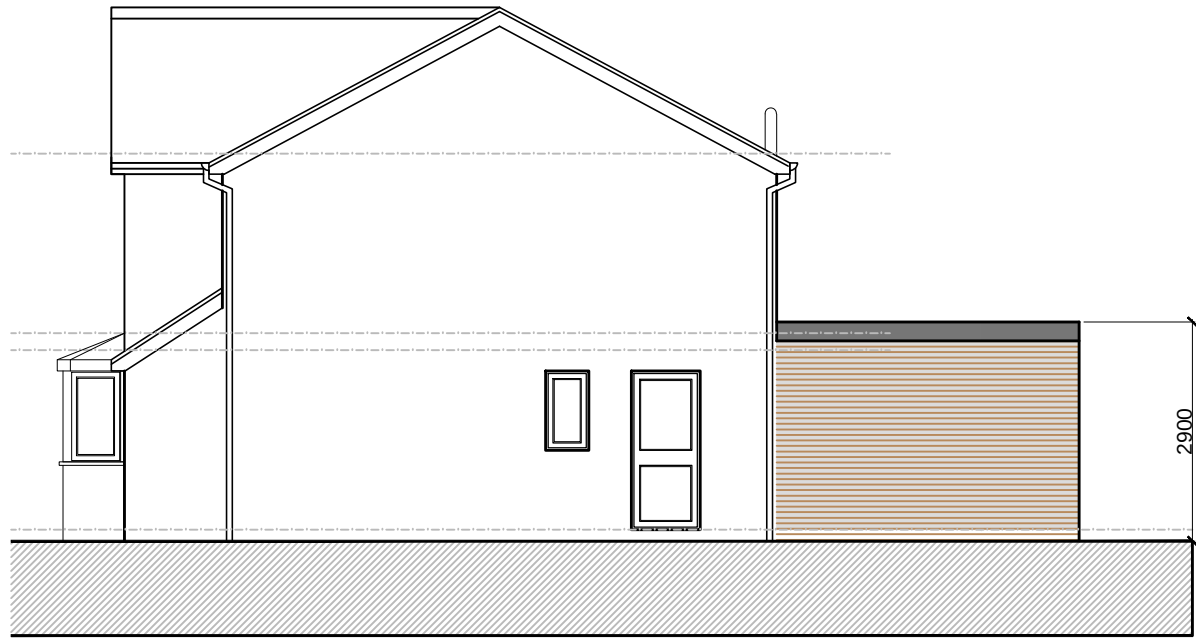

Proposed Side Elevation
Scale 1:100



Proposed Rear Elevation
Scale 1:100

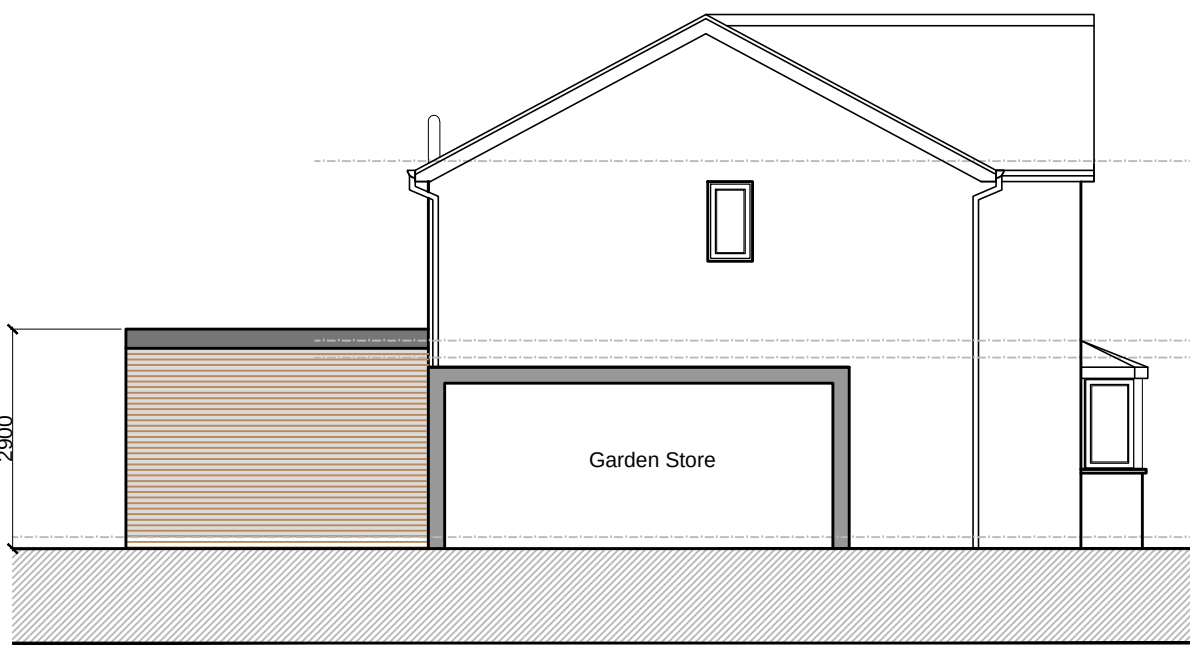

Proposed Side Elevation
Scale 1:100

Scale Bar 1:100



Scale Bar 1:50



NOTES

All dimensions to be checked on site. Figured dimensions to be read in preference to scaled. Drawing author accepts no responsibility for any unauthorised amendments to the drawing and does not permit unauthorised copying of the drawing. This drawing is copyright and remains the property of drawing author unless otherwise agreed.

Version	Amendment	Drawn & Date	Checked & Date	Approved & Date
McGovern Architectural Design				
Telephone: 0752089019				
Email: mrgovernarchitecturaldesign@hotmail.com				
Internal Project Number				
Client				
MR_LEE_NGO				
Project Name				
74_SAXON_WAY_LIVERPOOL				
Drawing Title				
EXISTING&PROPOSED_PLANS				
Scale	Original Size	*		
Shown	A1			
Date	Drawn	Checked	Approved	
AUG_24	MMC	MMC		
Drawing Number	Status		Revision	
	*		A	

PL_01