




NOTES
All dimensions to be checked on site. Figured dimensions to be read in preference to scaled. Drawing author accepts no responsibility for any unauthorised amendments to the drawing and does not permit unauthorised copying of the drawing. This drawing is copyright and remains the property of drawing author unless otherwise agreed.

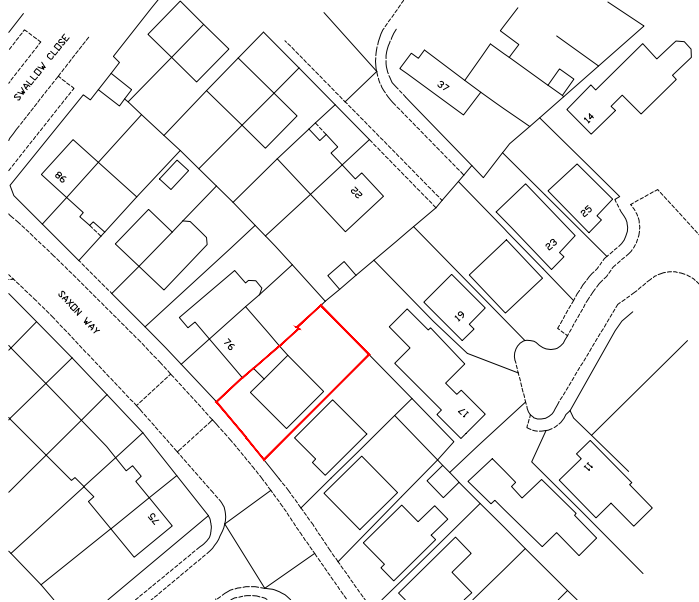


Location Plan
Scale 1:1250

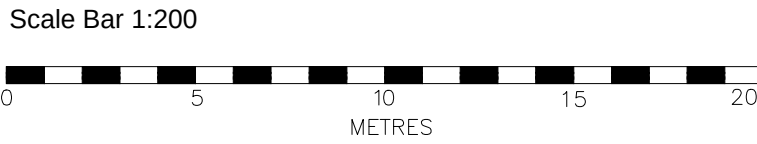

Version	Amendment	Drawn & Date	Checked & Date	Approved & Date
McGovern Architectural Design Telephone: 07522686719 Email: mkgovern-architecturaldesign@hotmail.com				
Internal Project Number				
•				
Client				
MR_LEE_NGO				
Project Name				
74_SAXON_WAY_LIVERPOOL				
Drawing Title				
EXISTING&PROPOSED_SITE_PLANS				
Scale SHOWN	Original Size A1	•		
Date AUG_24	Drawn MMC	Checked MMC	Approved •	Status Revision B
Drawing Number				
PL_02				

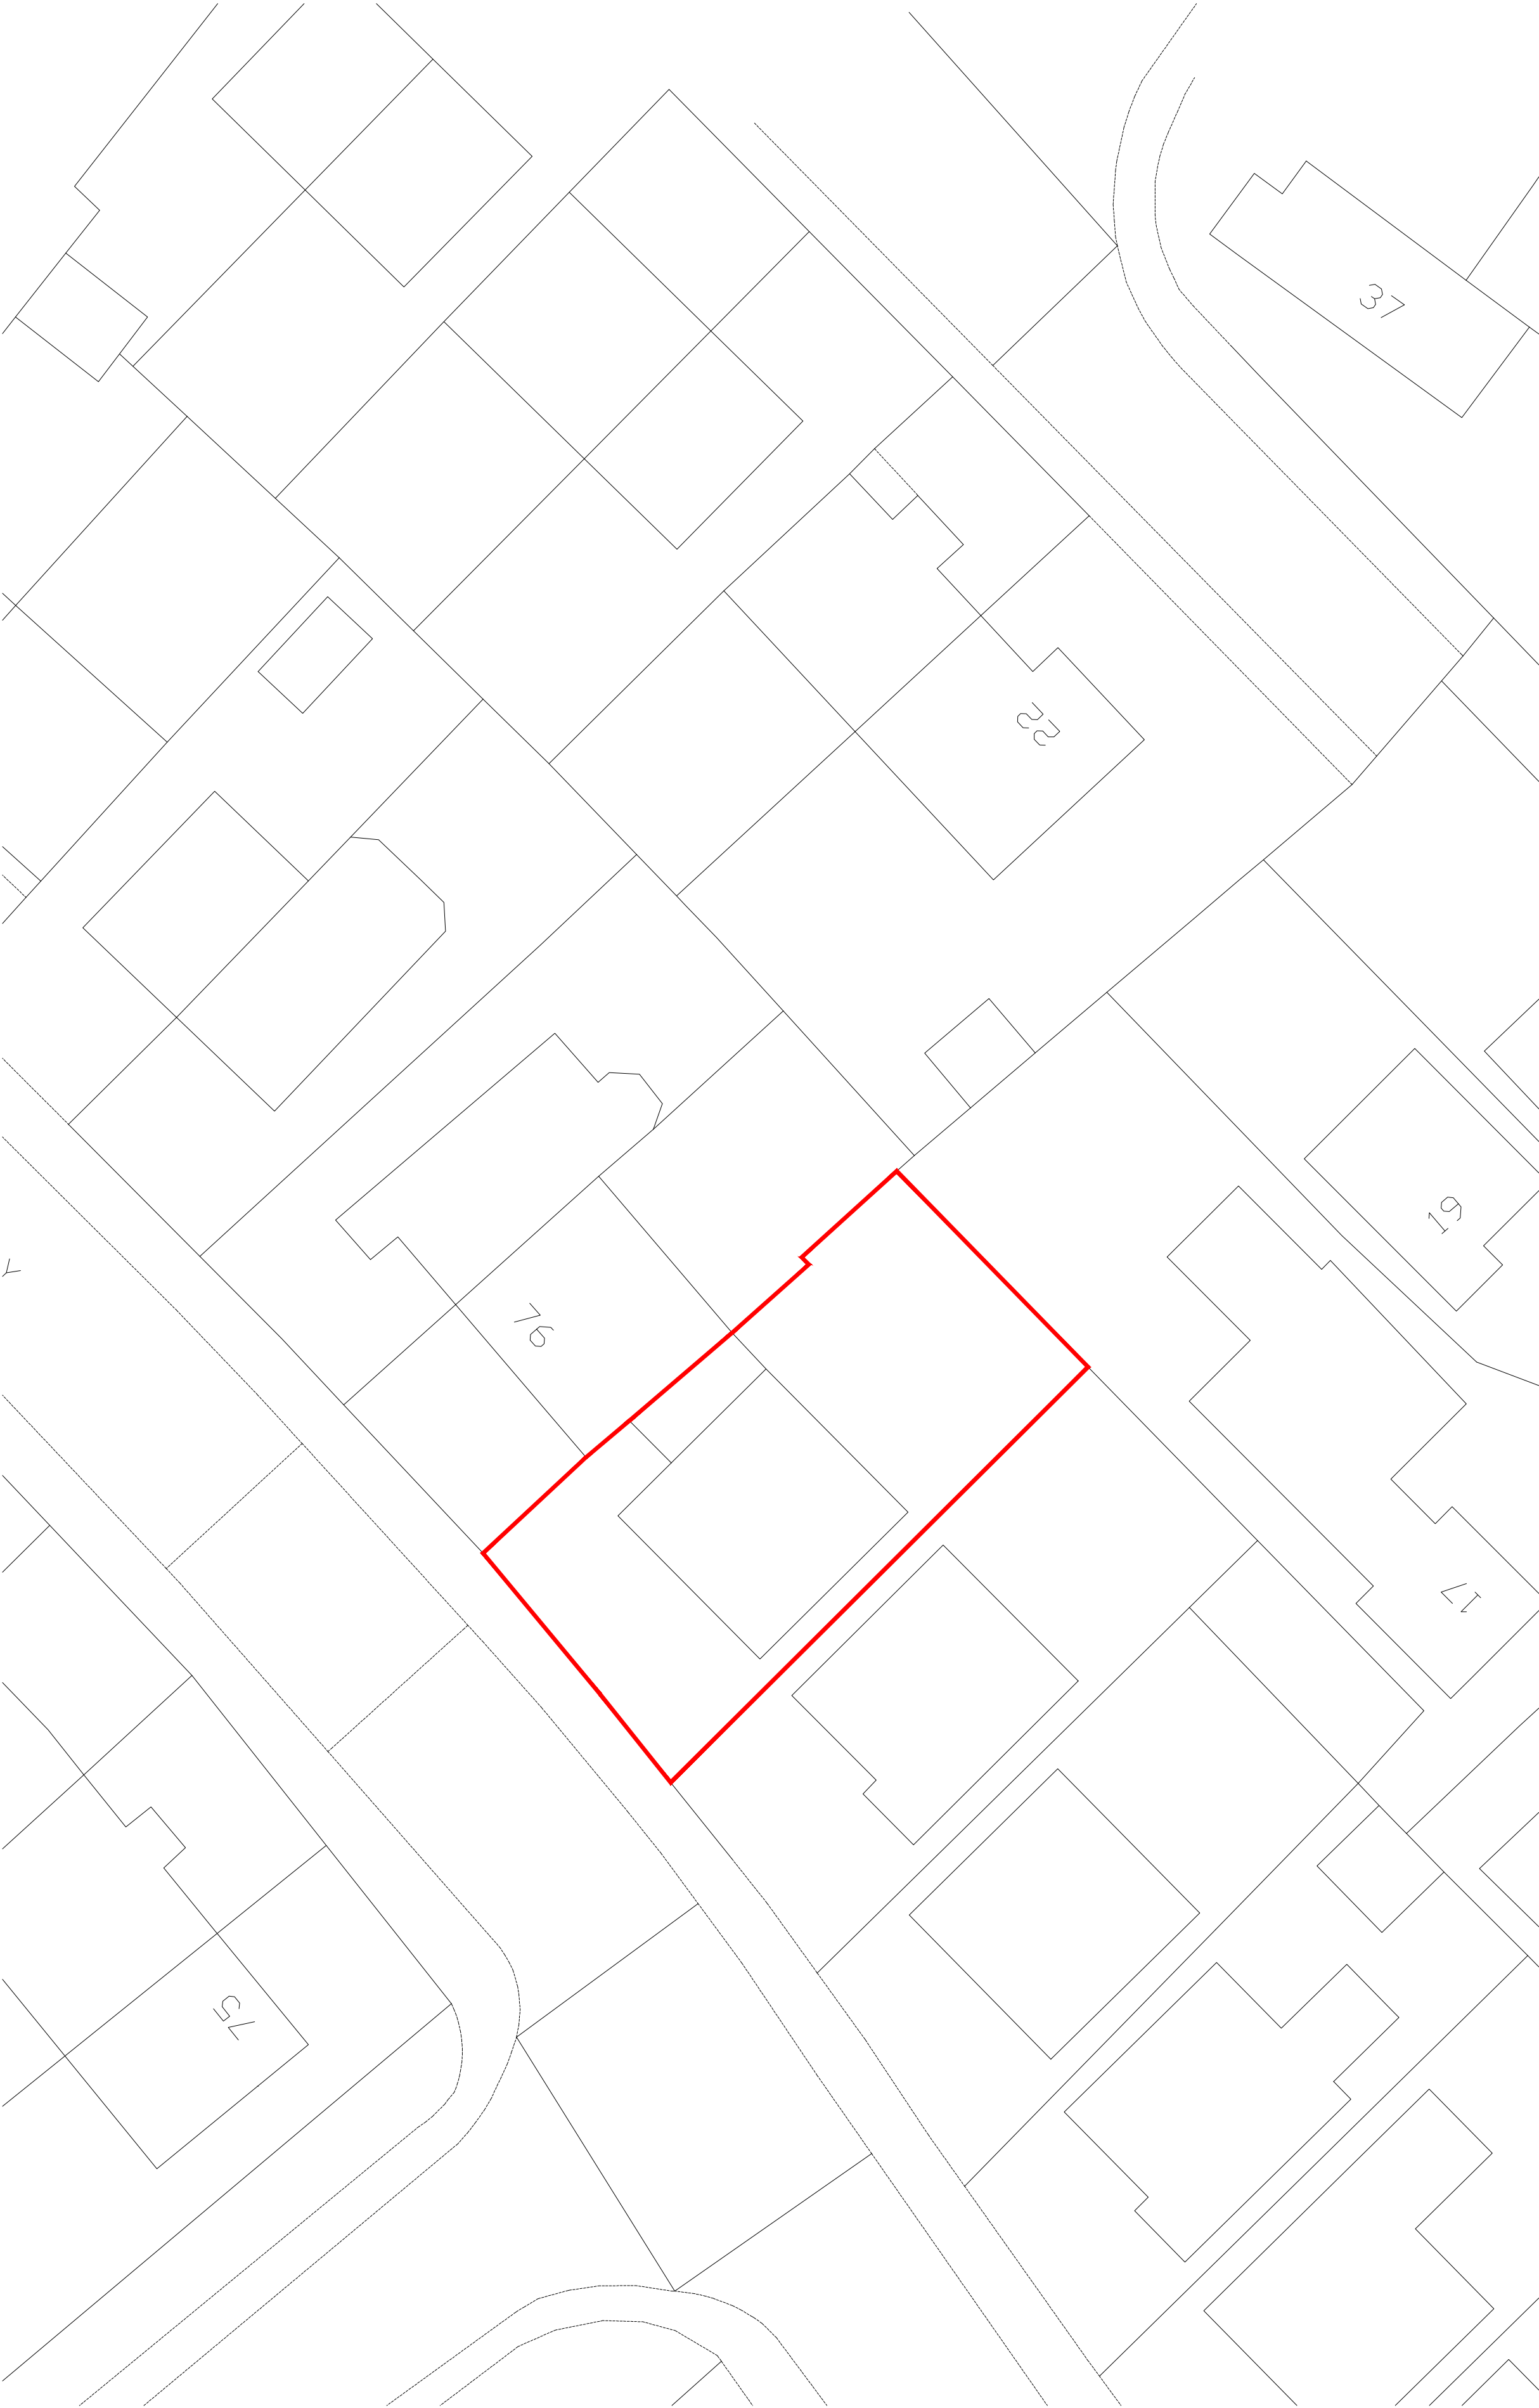

Existing Site Plan
Scale 1:200

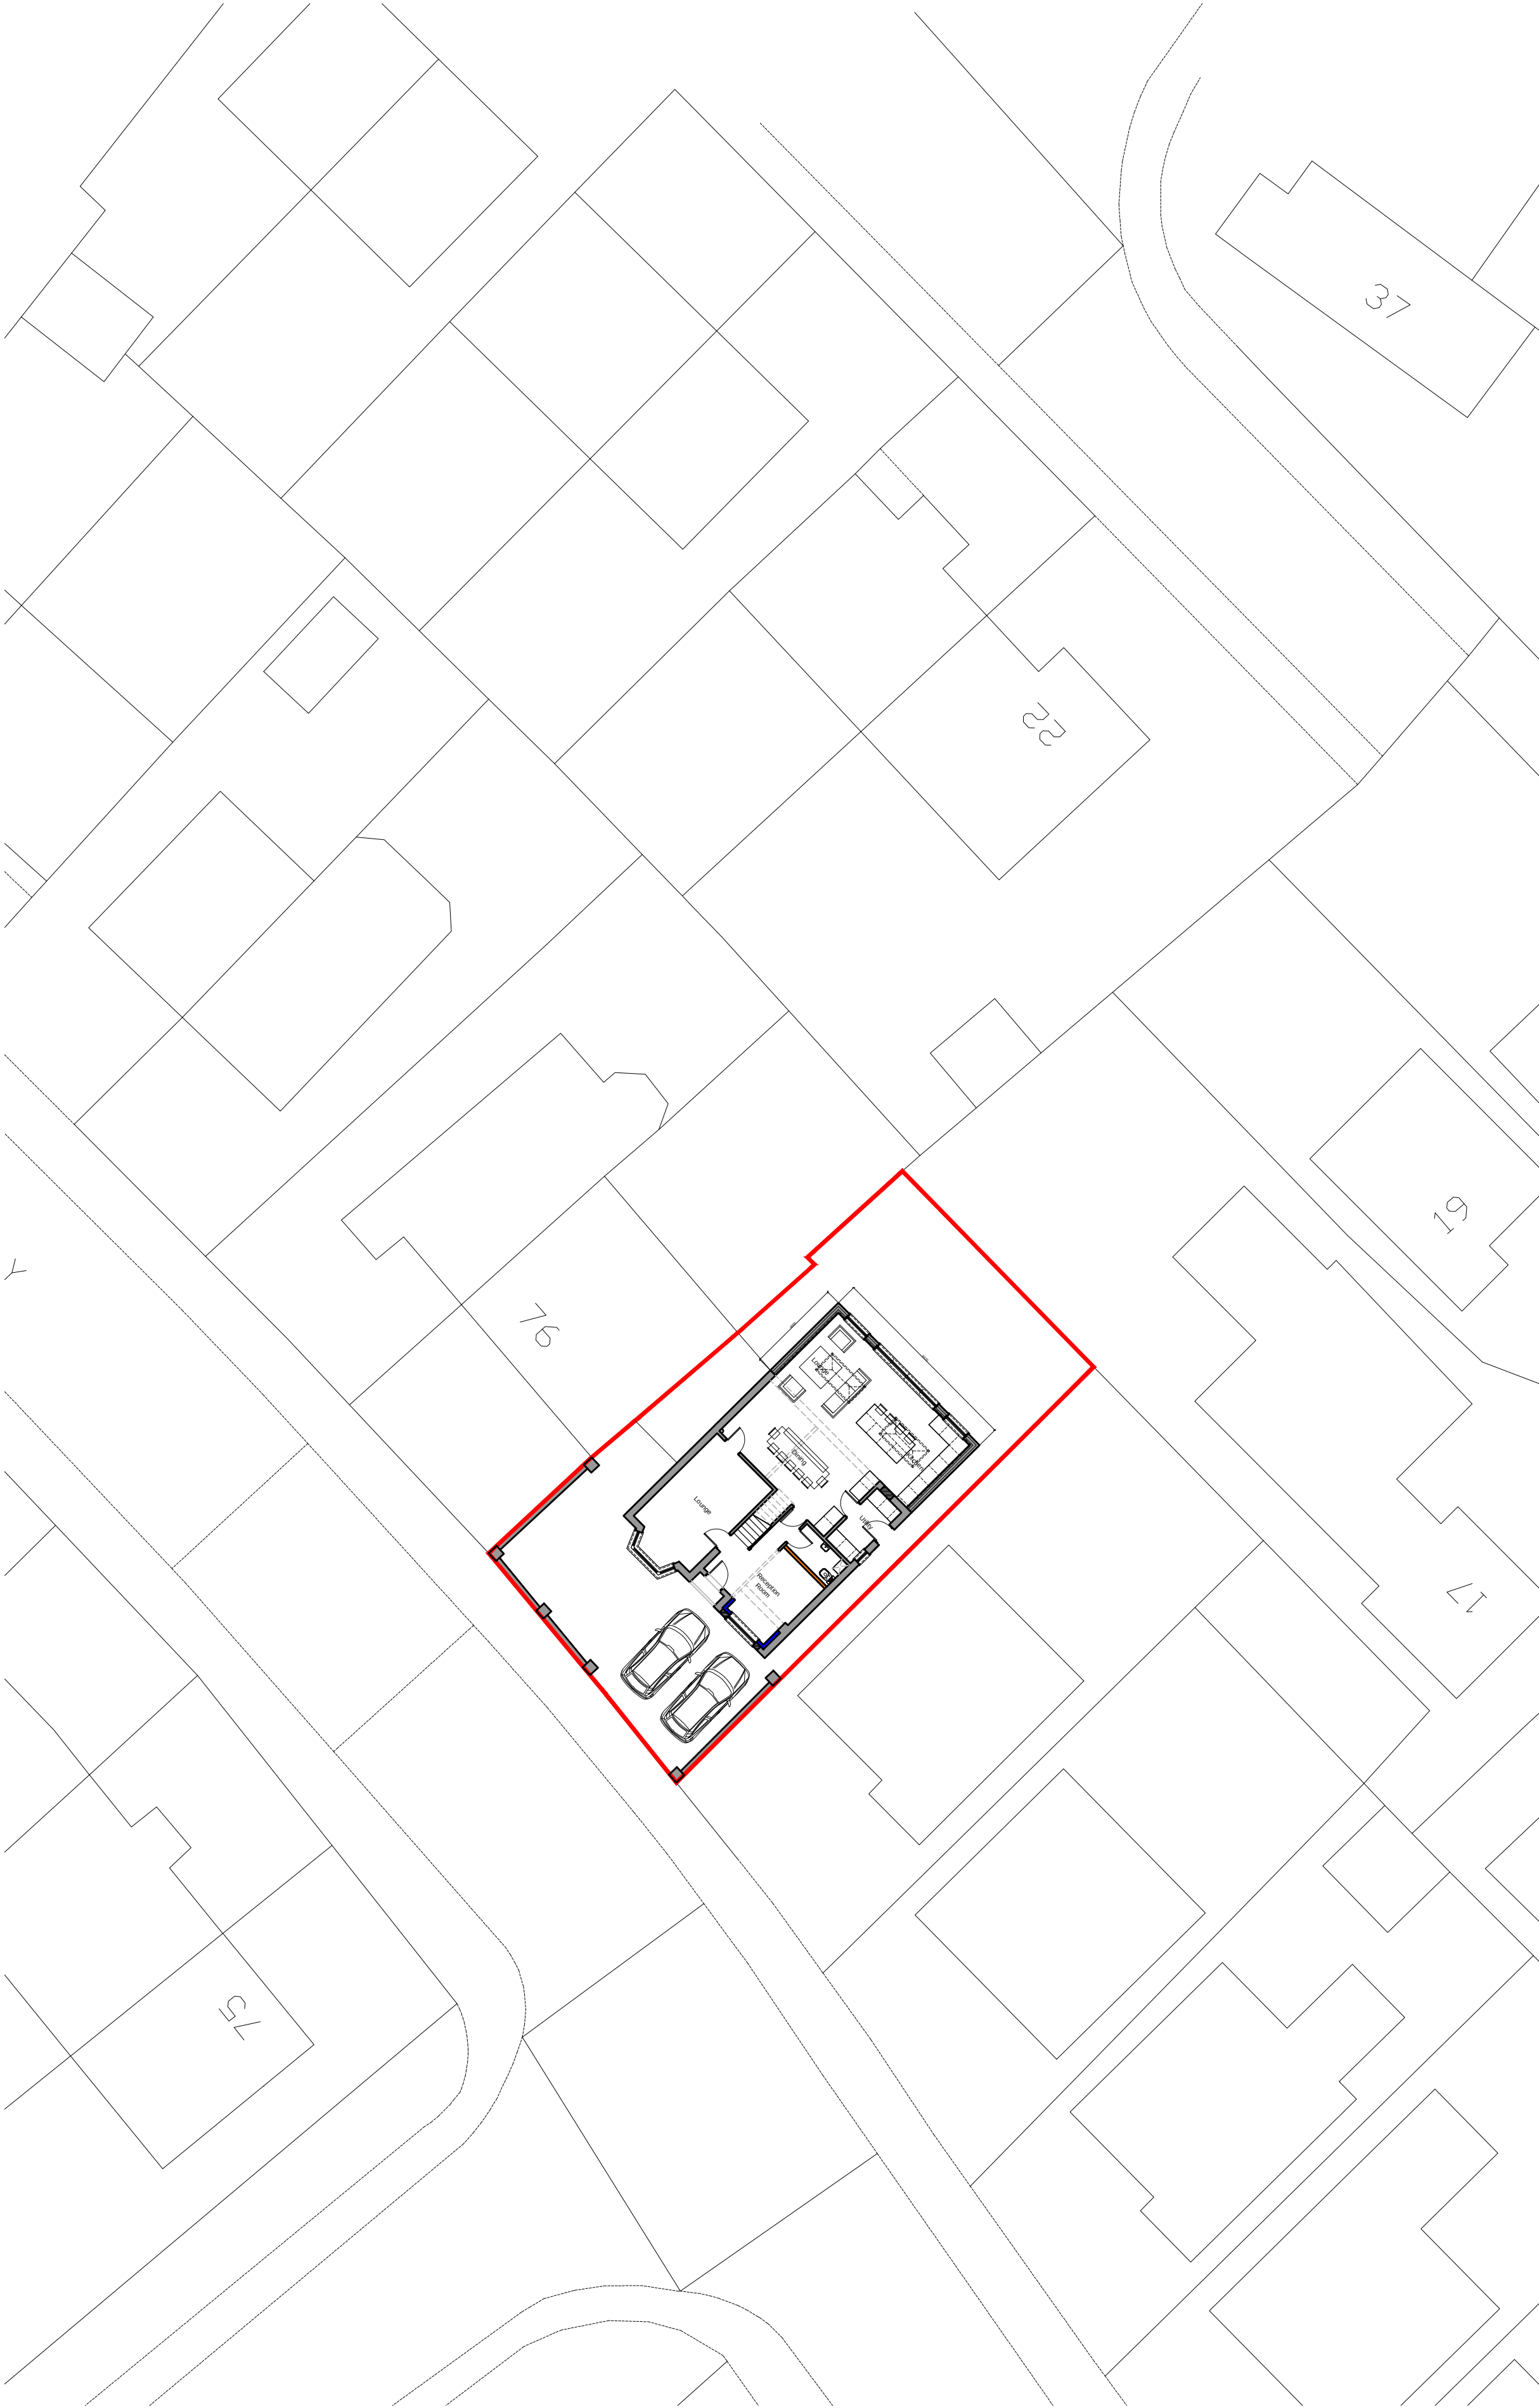

Proposed Site Plan
Scale 1:200