




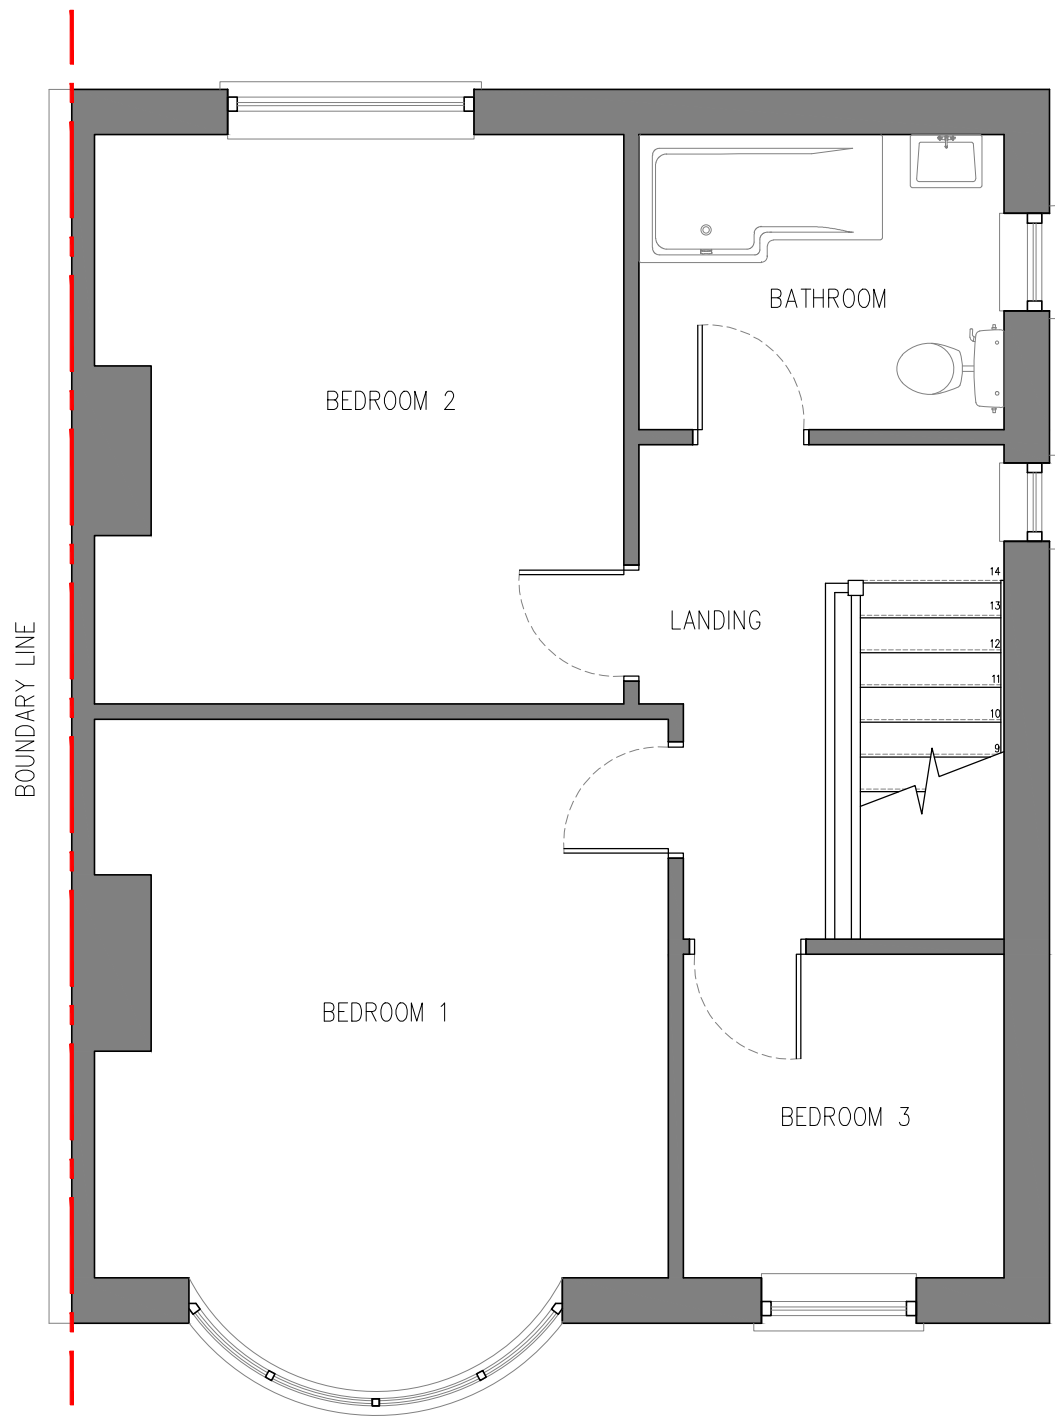


EXISTING FIRST FLOOR | SCALE 1:50

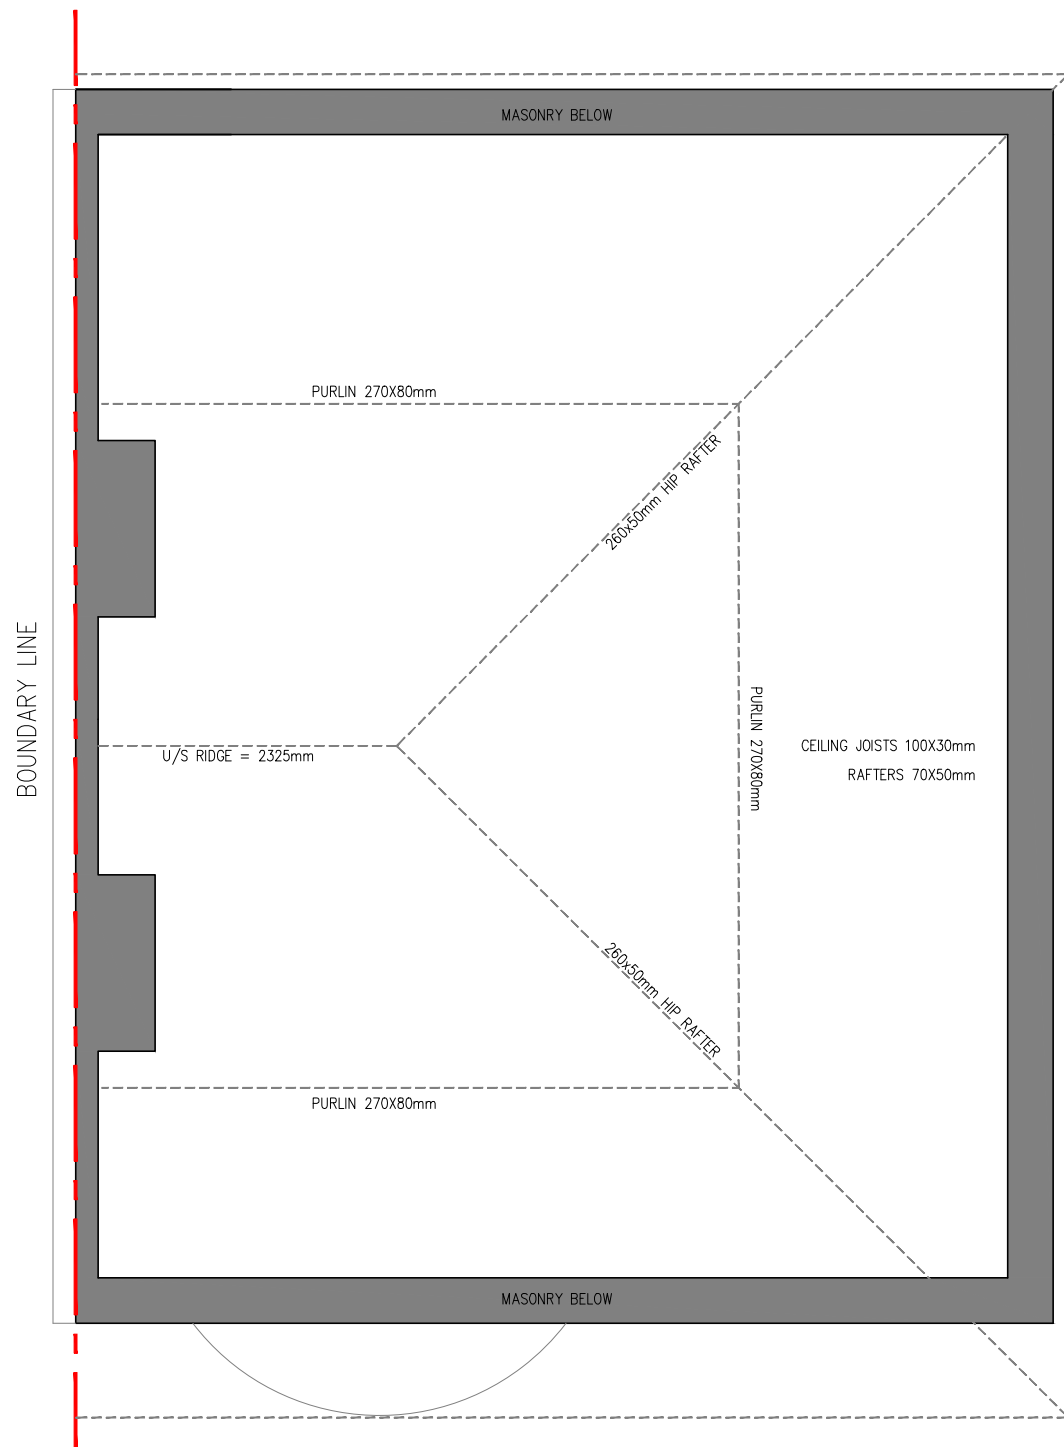


EXISTING SECOND FLOOR | SCALE 1:50

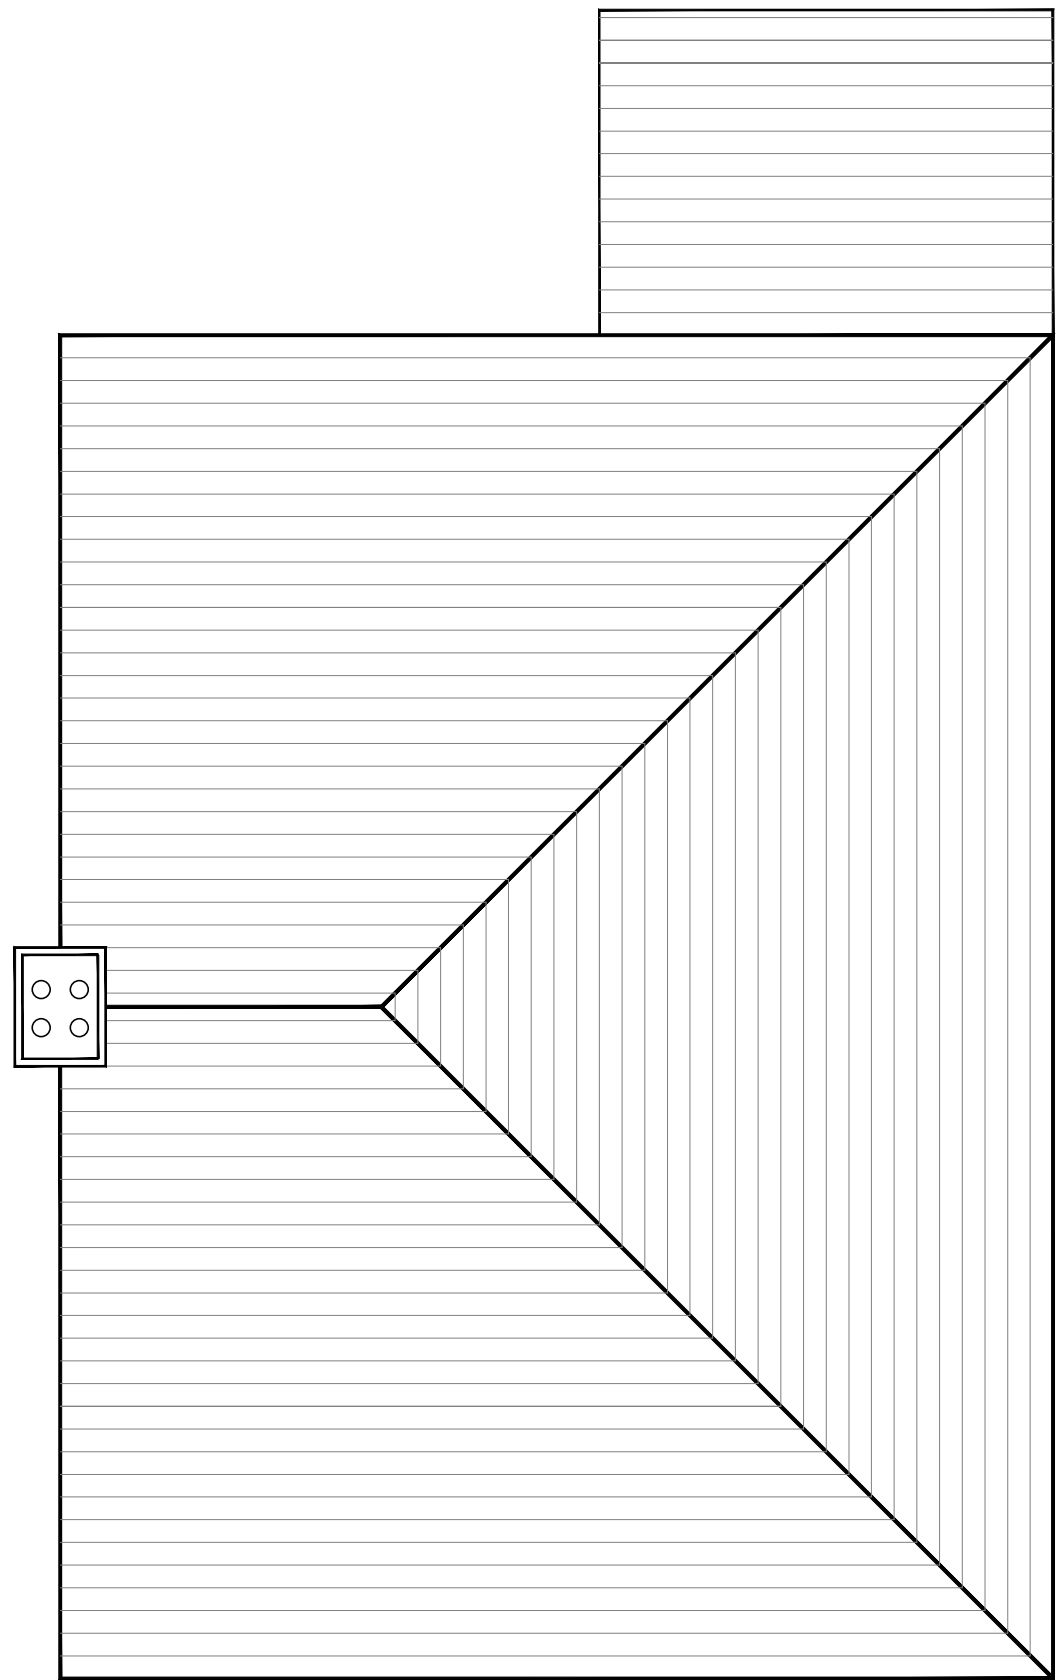

EXISTING ROOF PLAN | SCALE 1:50

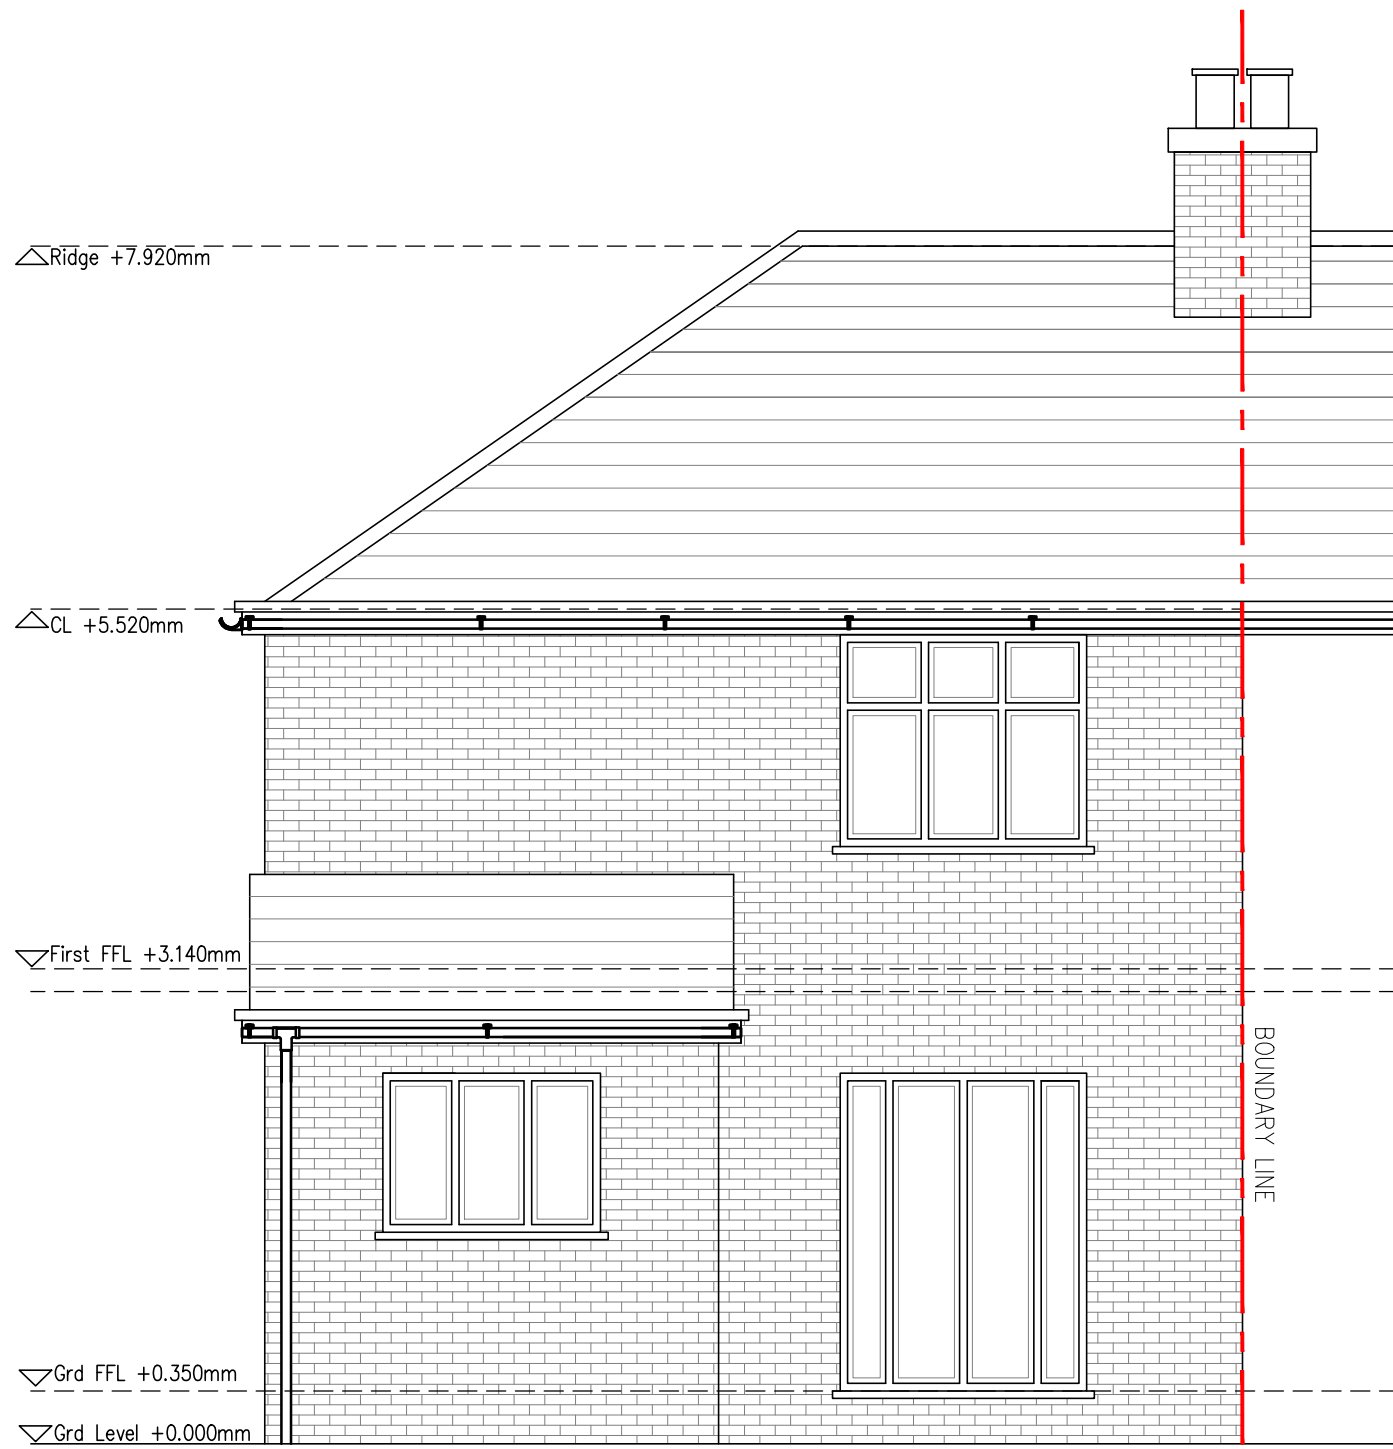

EXISTING REAR ELEVATION | SCALE 1:50

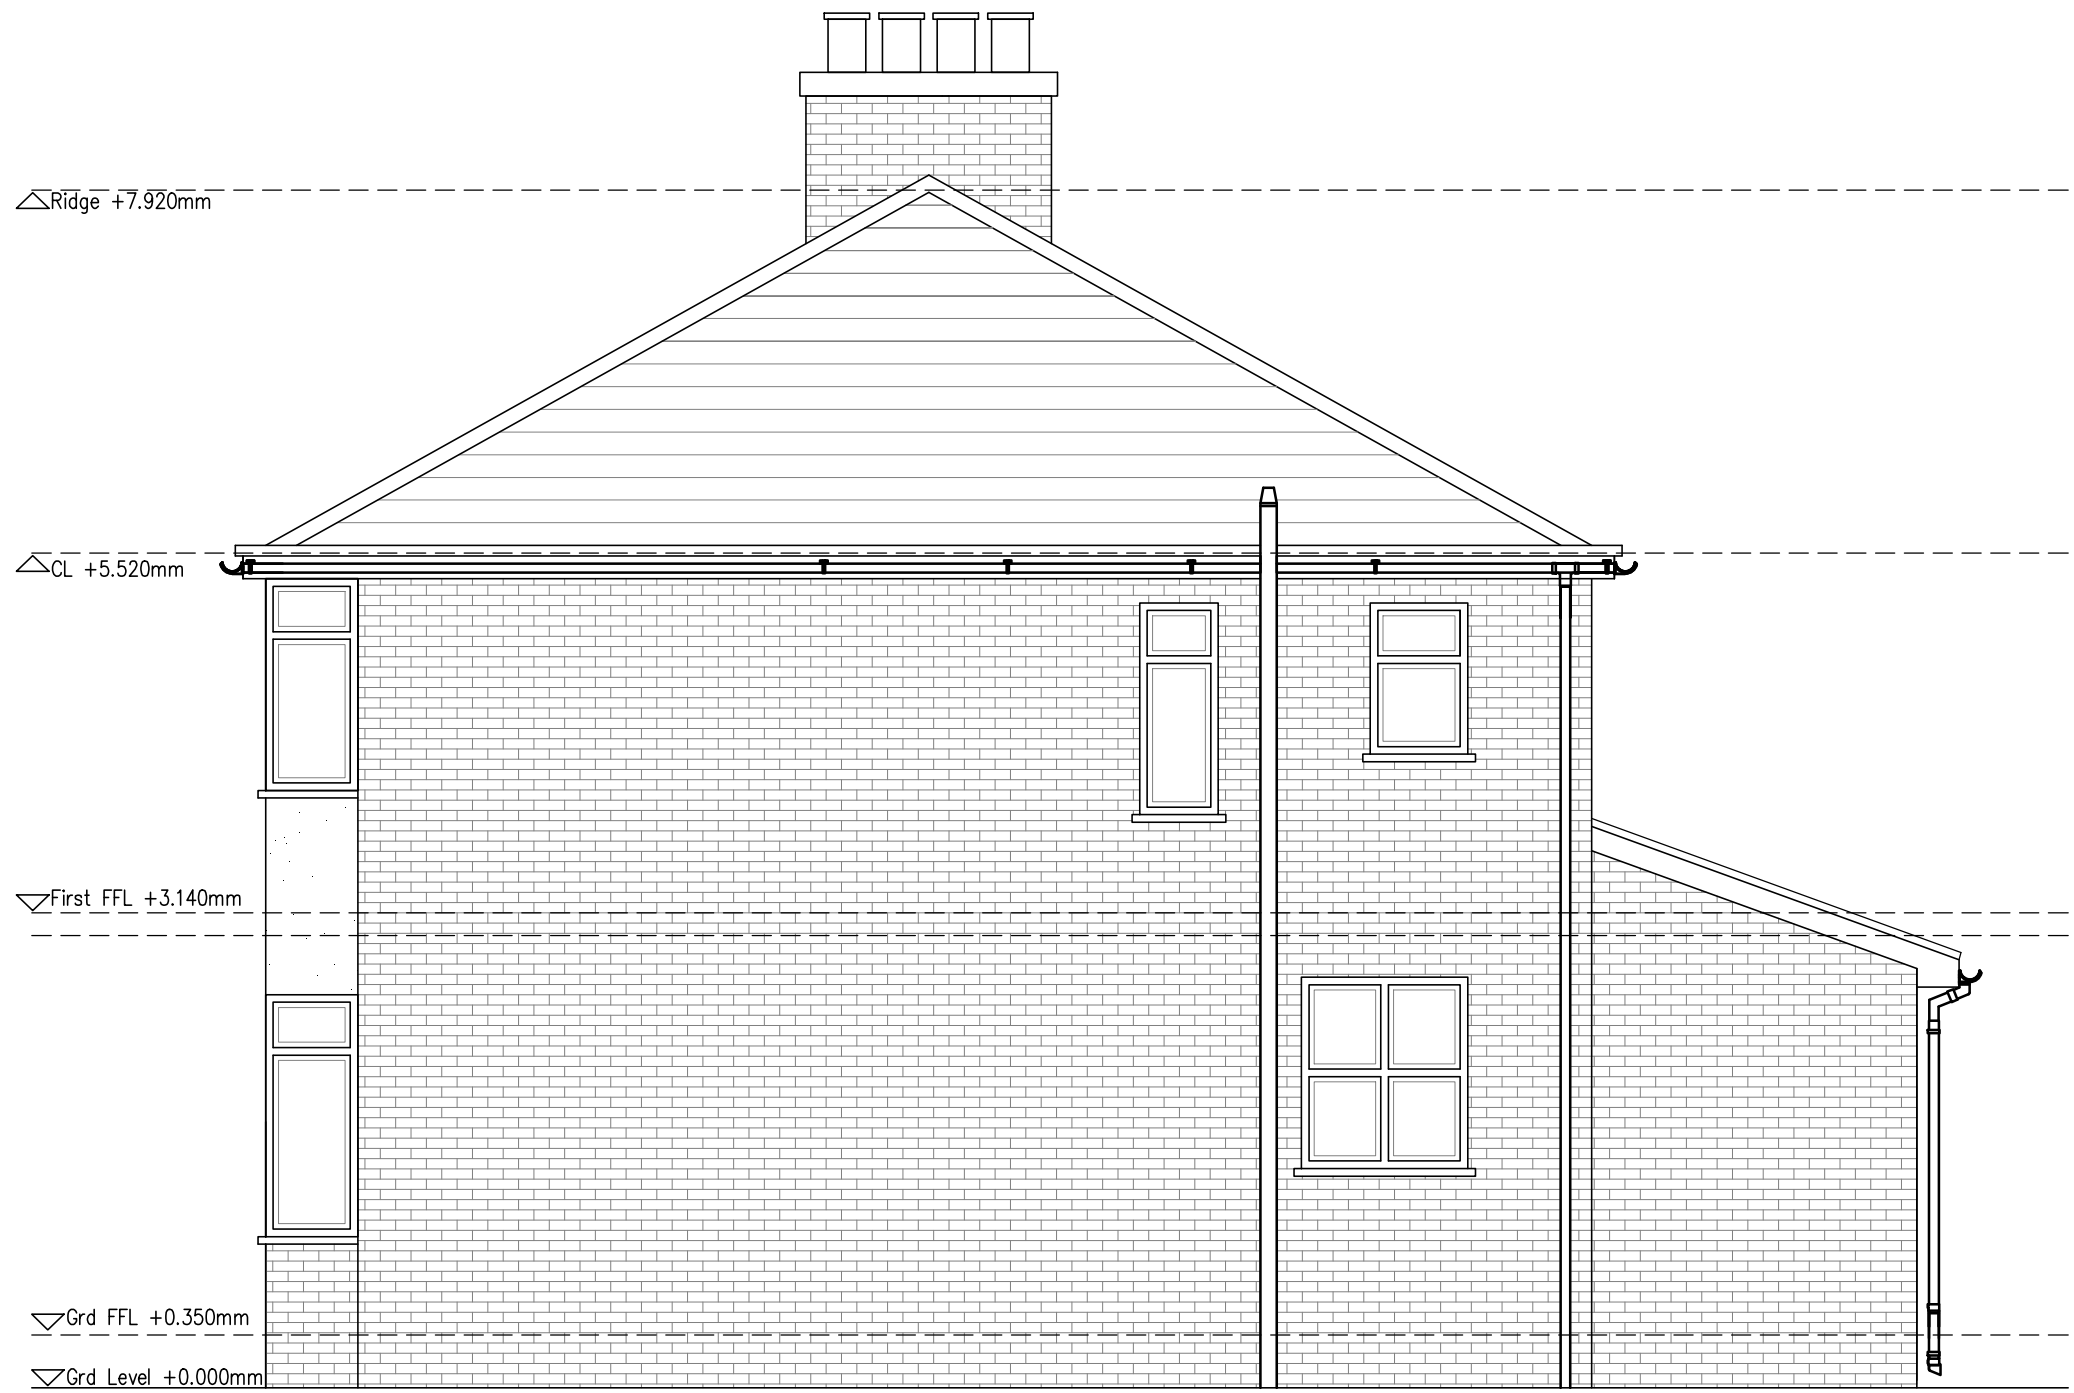

EXISTING SIDE ELEVATION | SCALE 1:50