



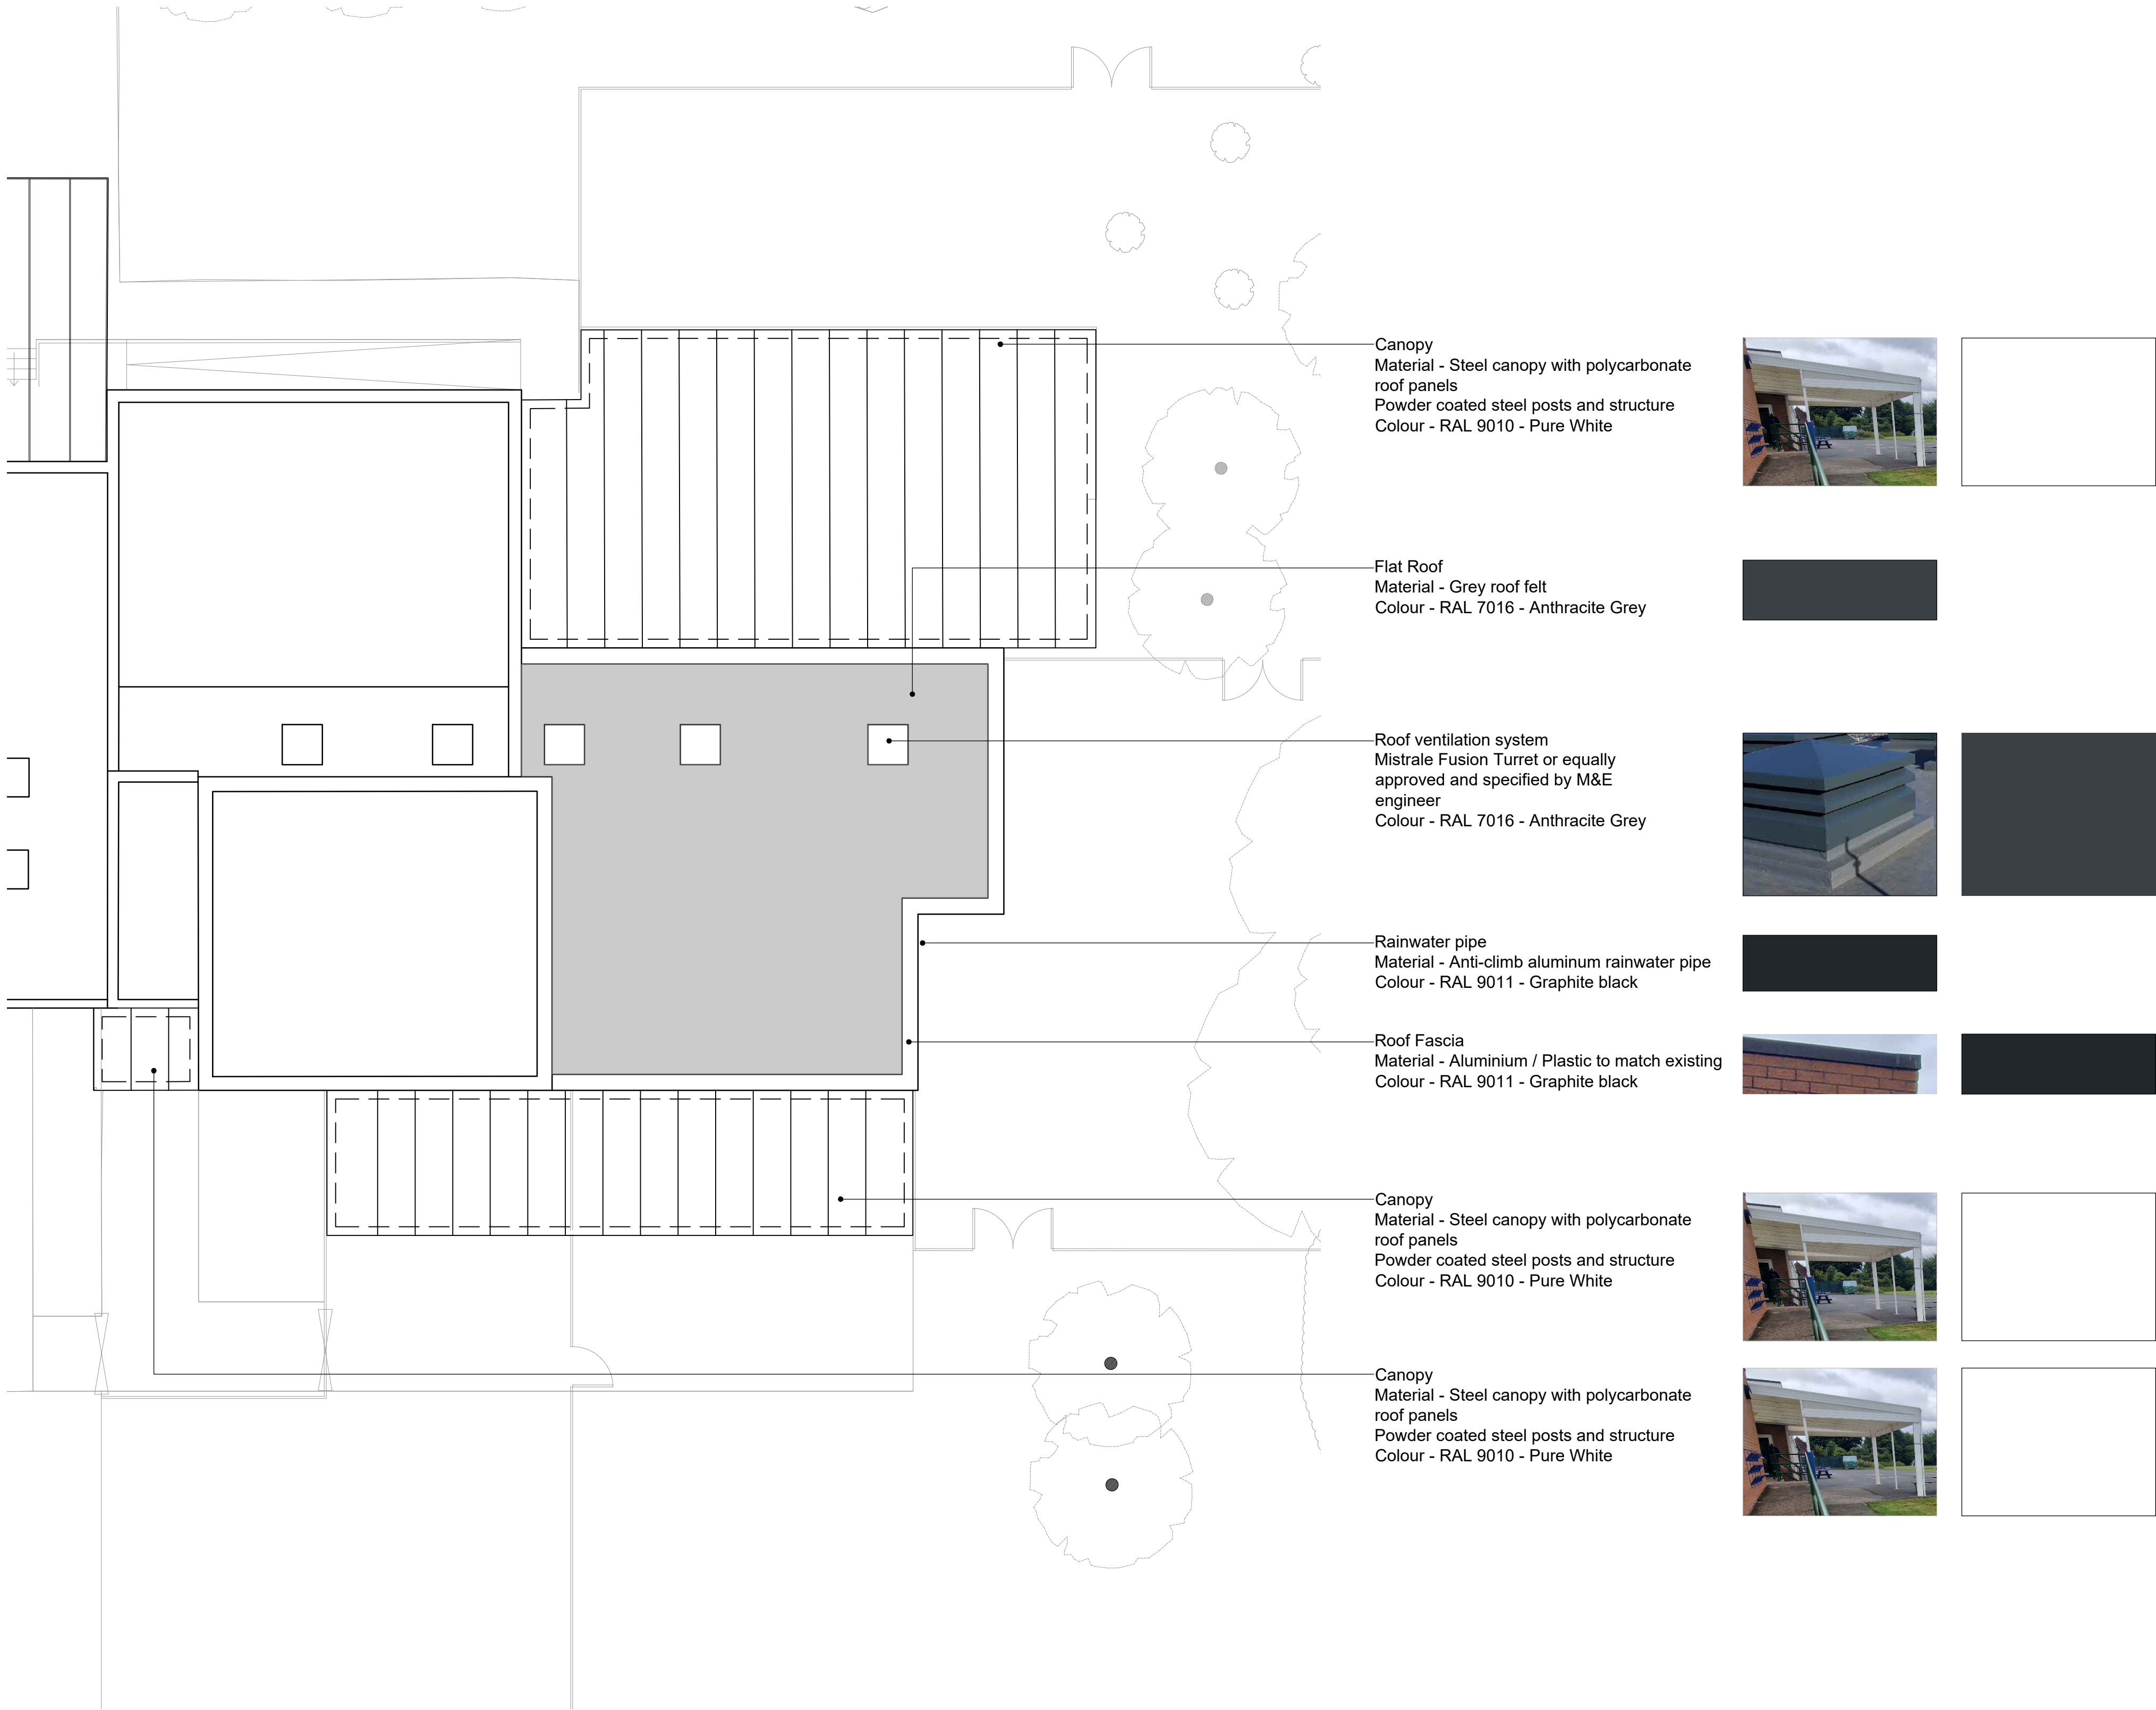

Proposed Materials Roof Layout Plan
Scale 1:100

 

Rev	Amendments	Dwn.	Ck.	Date

PLANNING

RIBA WS3

PROPERTY & CONSTRUCTION CONSULTANTS
Claire Court
Oriel Road
Bootle
Liverpool
L20 7AD
Tel No: (0151) 944 2020
Fax No: (0151) 944 1625
E-mail: cs@cunliffes.com

Chartered Practice

Client Tuneside Limited Croxteth Drive L17 1AA		Drawing Title Proposed Roof Plan External Materials	
Project Title Holy Family CPS Cronton Nursery Extension Hall Lane, Widnes, WA8 5DW	Drawn JO	Date 09.03.26	Checked EV
DWG No. 7757-HFC-CUN-ZZ-01-DR-A-6161	SCALE 1:100 @ A1	STATUS A3	REVISION P01