



Ground Floor

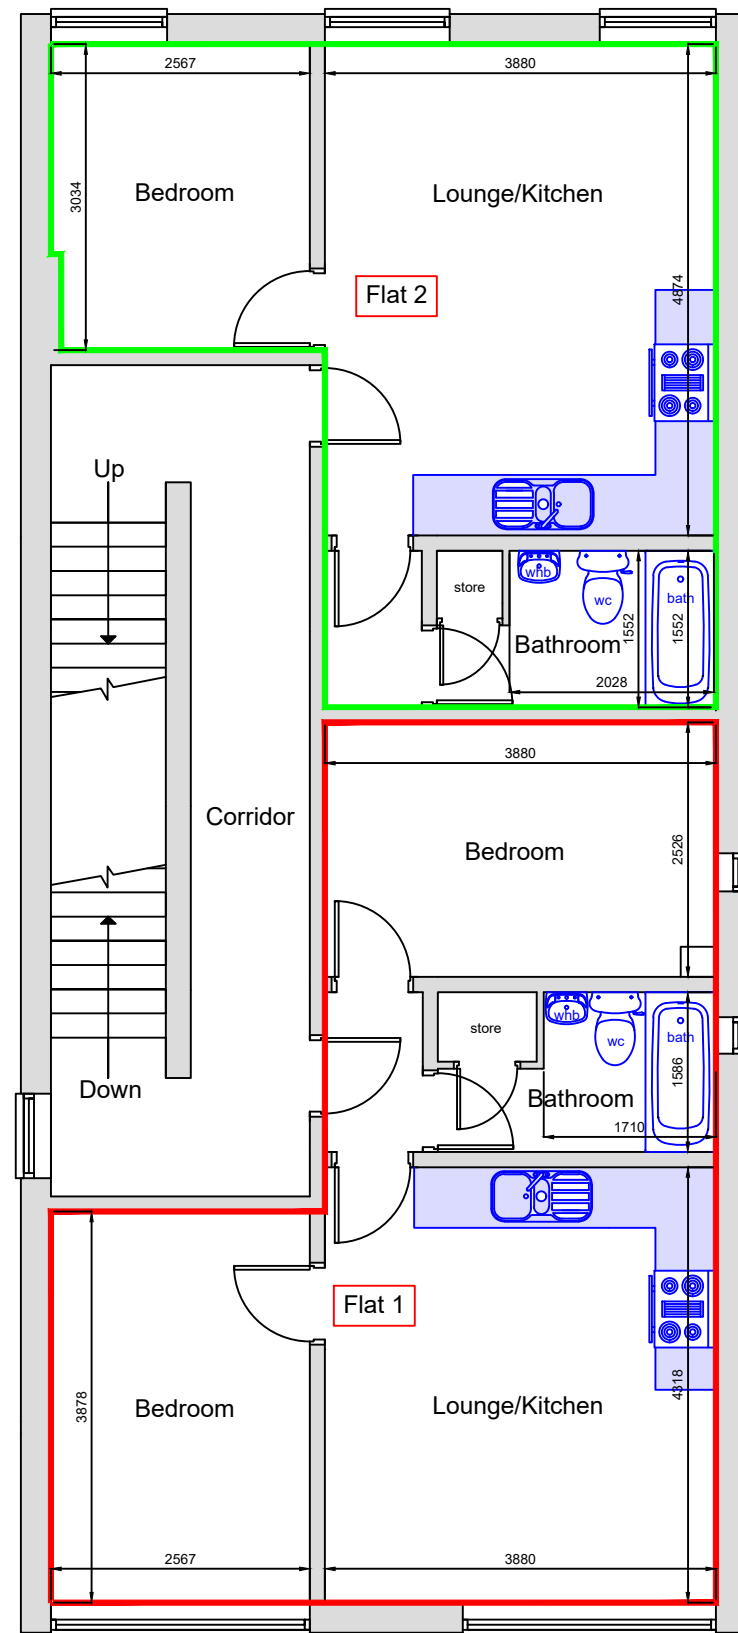


First Floor

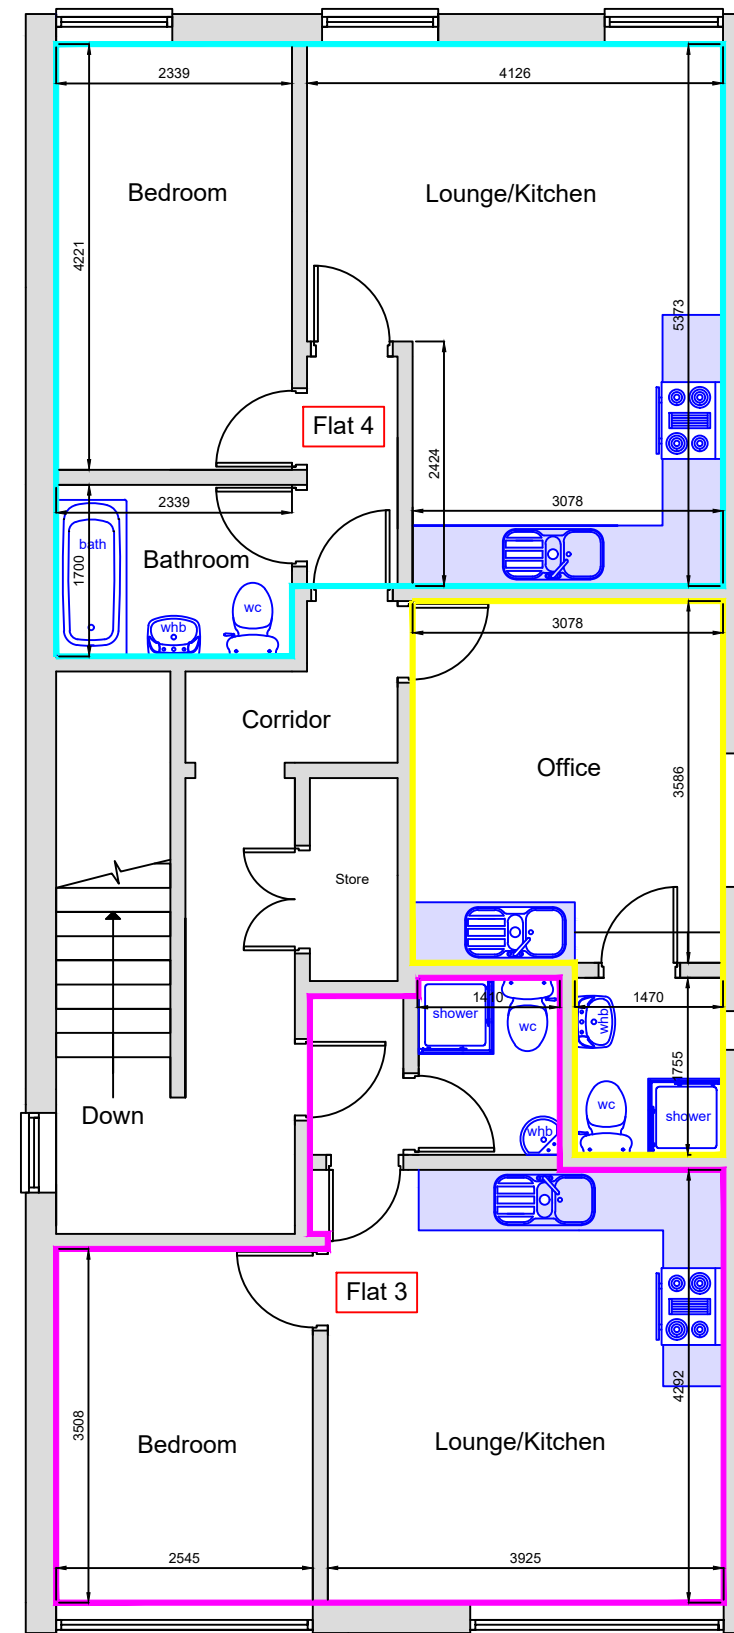

Second Floor

scale in metres 1:75

 

Notes



71, LINACRE ROAD
LIVERPOOL
L21 8NP

Location

10 ECCLESTON STREET
PRESCOT
MERSEYSIDE

Project

FIRE PLAN

Drawing

FLOOR PLANS - FLATS 1 - 4

A3

Dwg. No.

1032/24

Rev.

Scale

1:75

Date

30/1/2024