




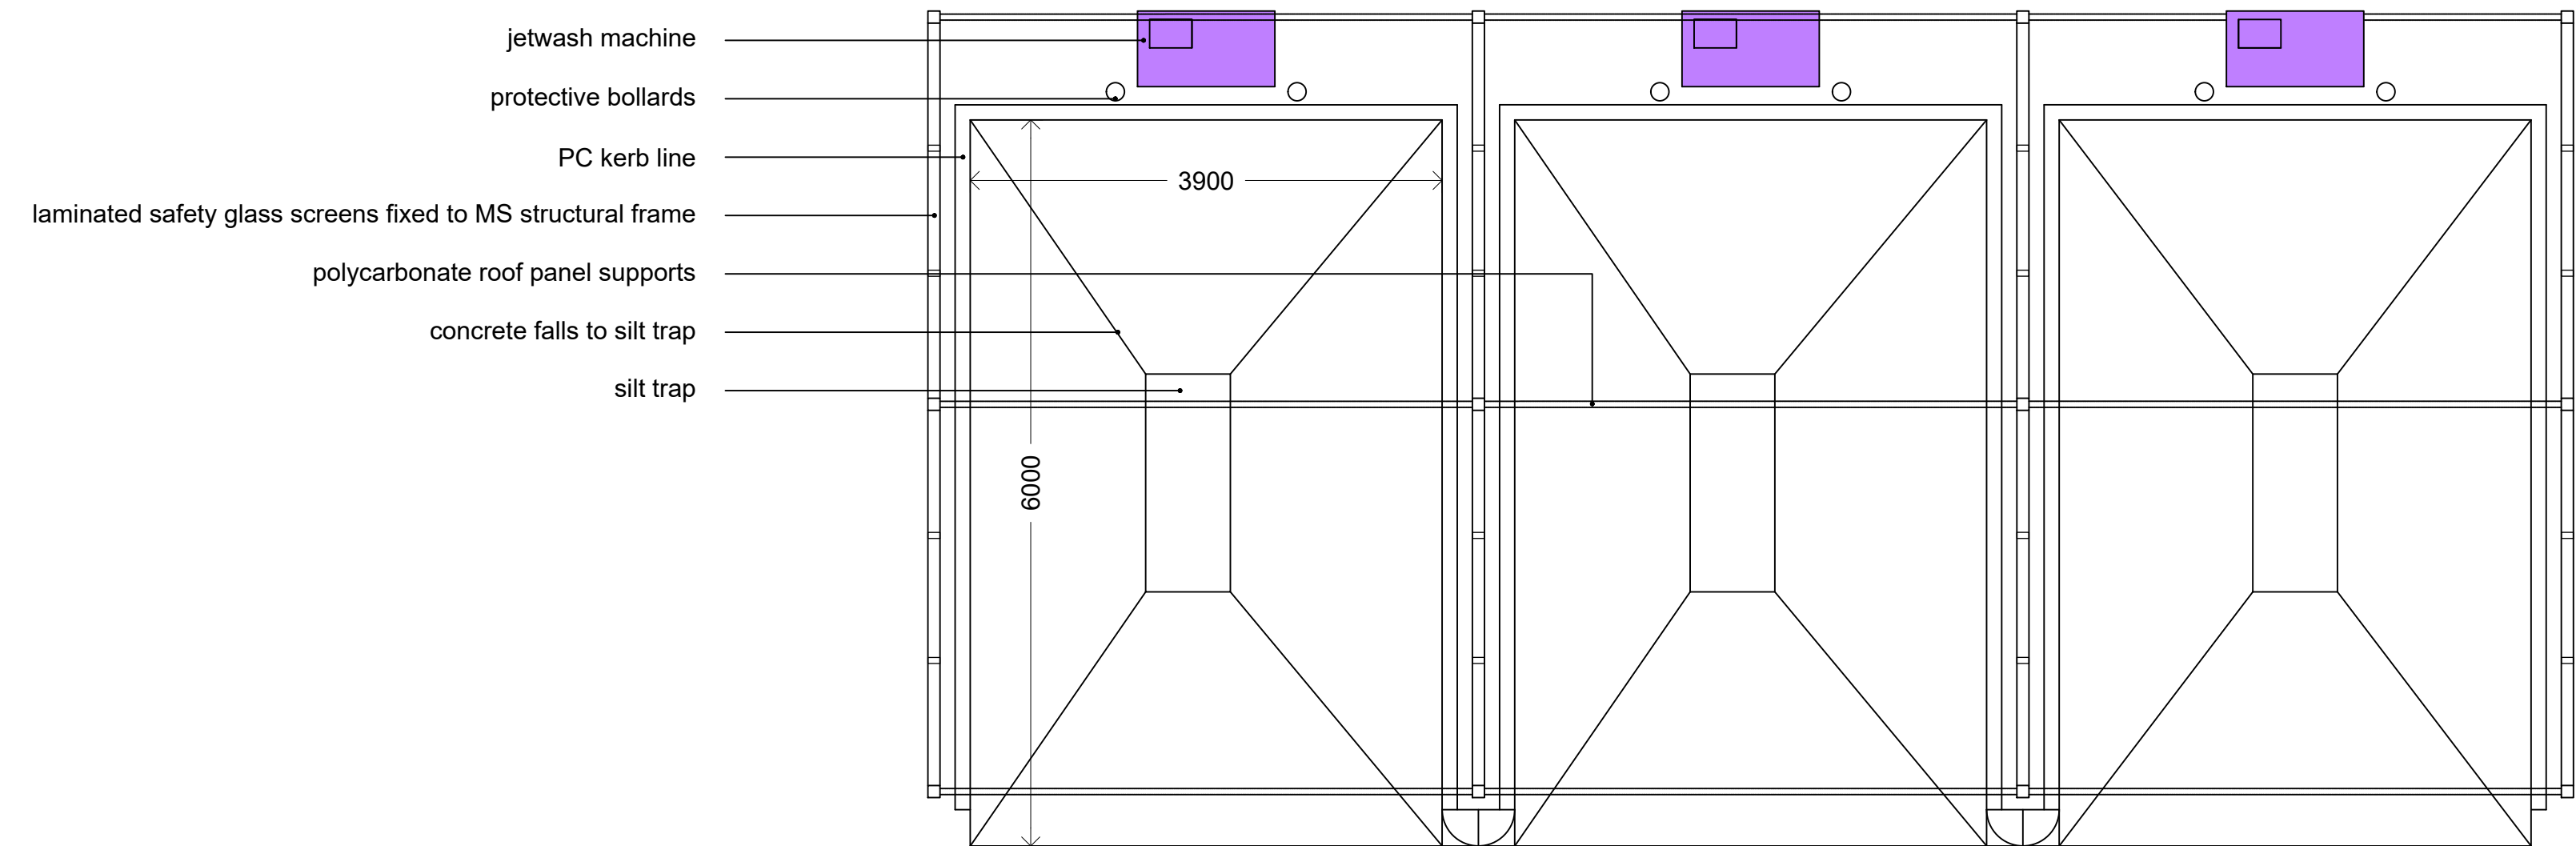


Site Plan

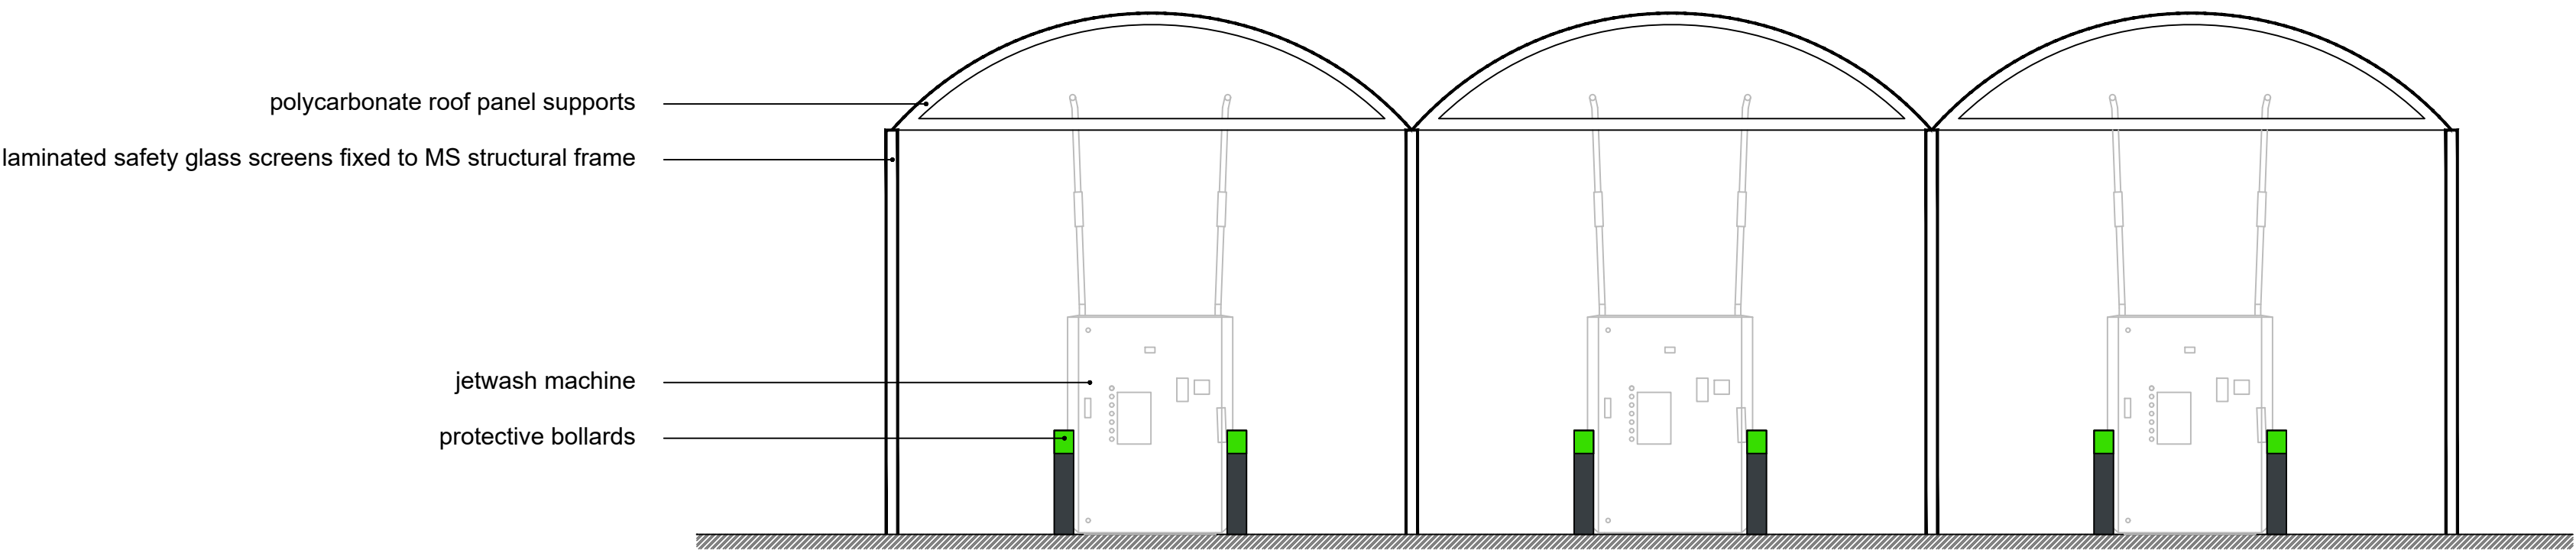

Front Elevation

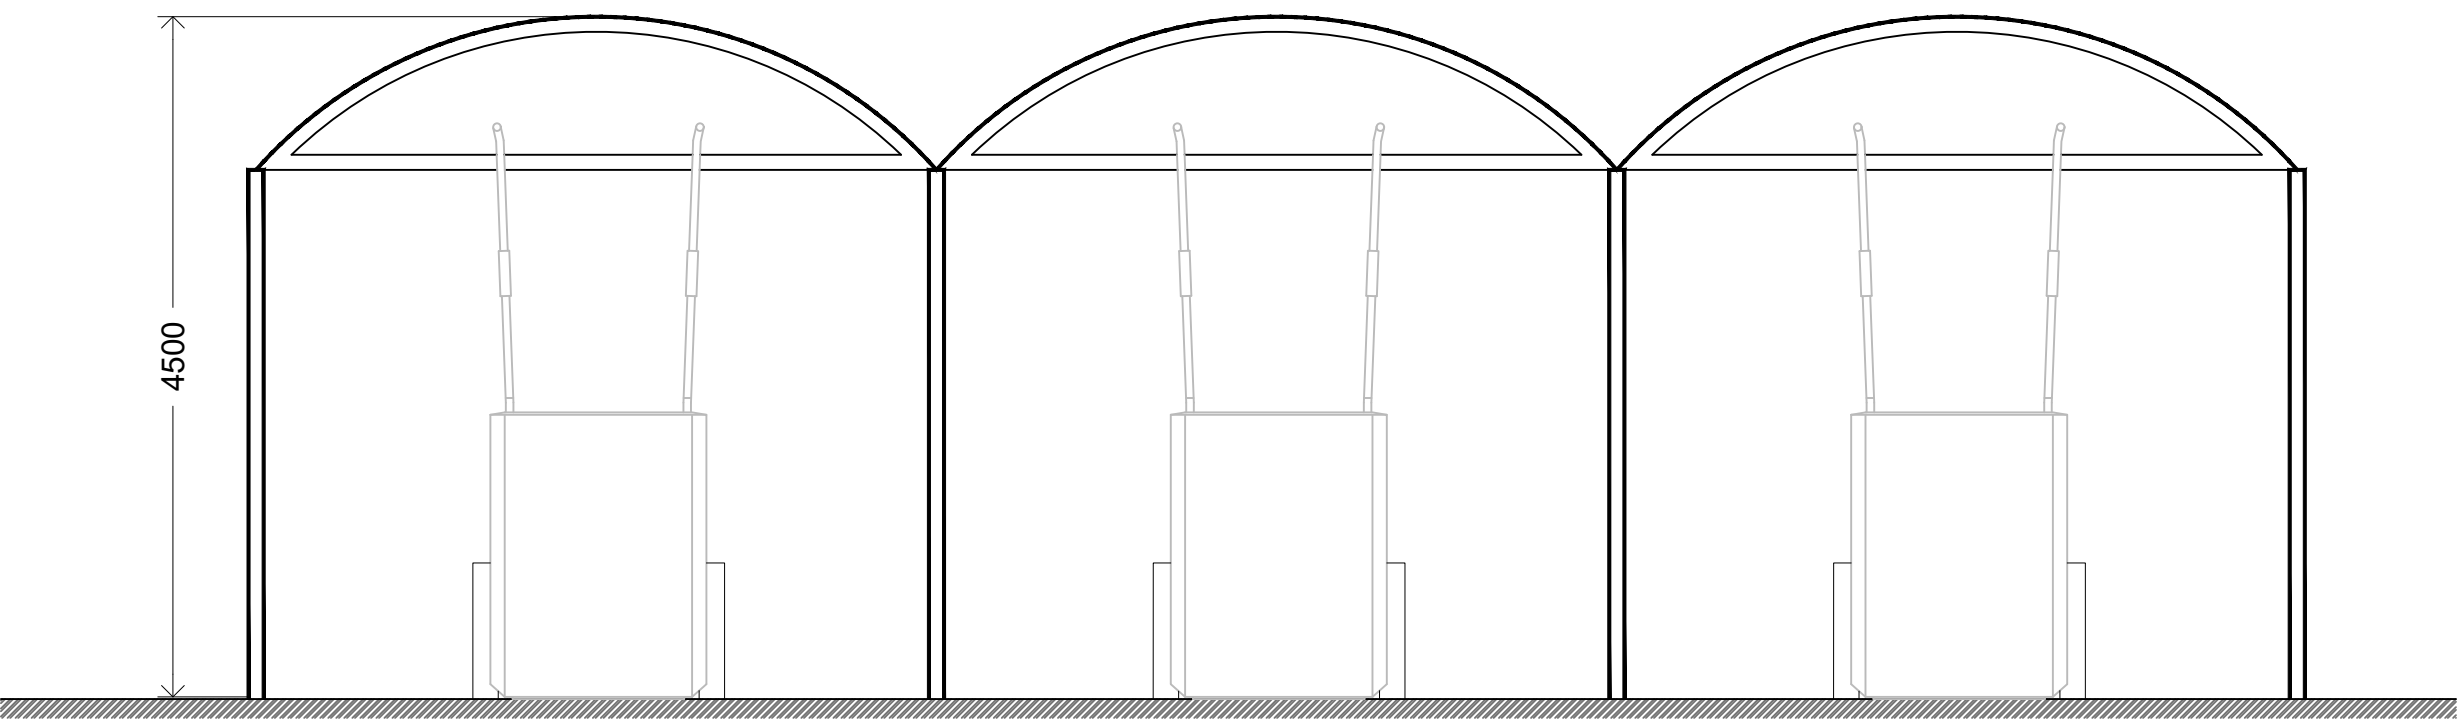

Rear Elevation

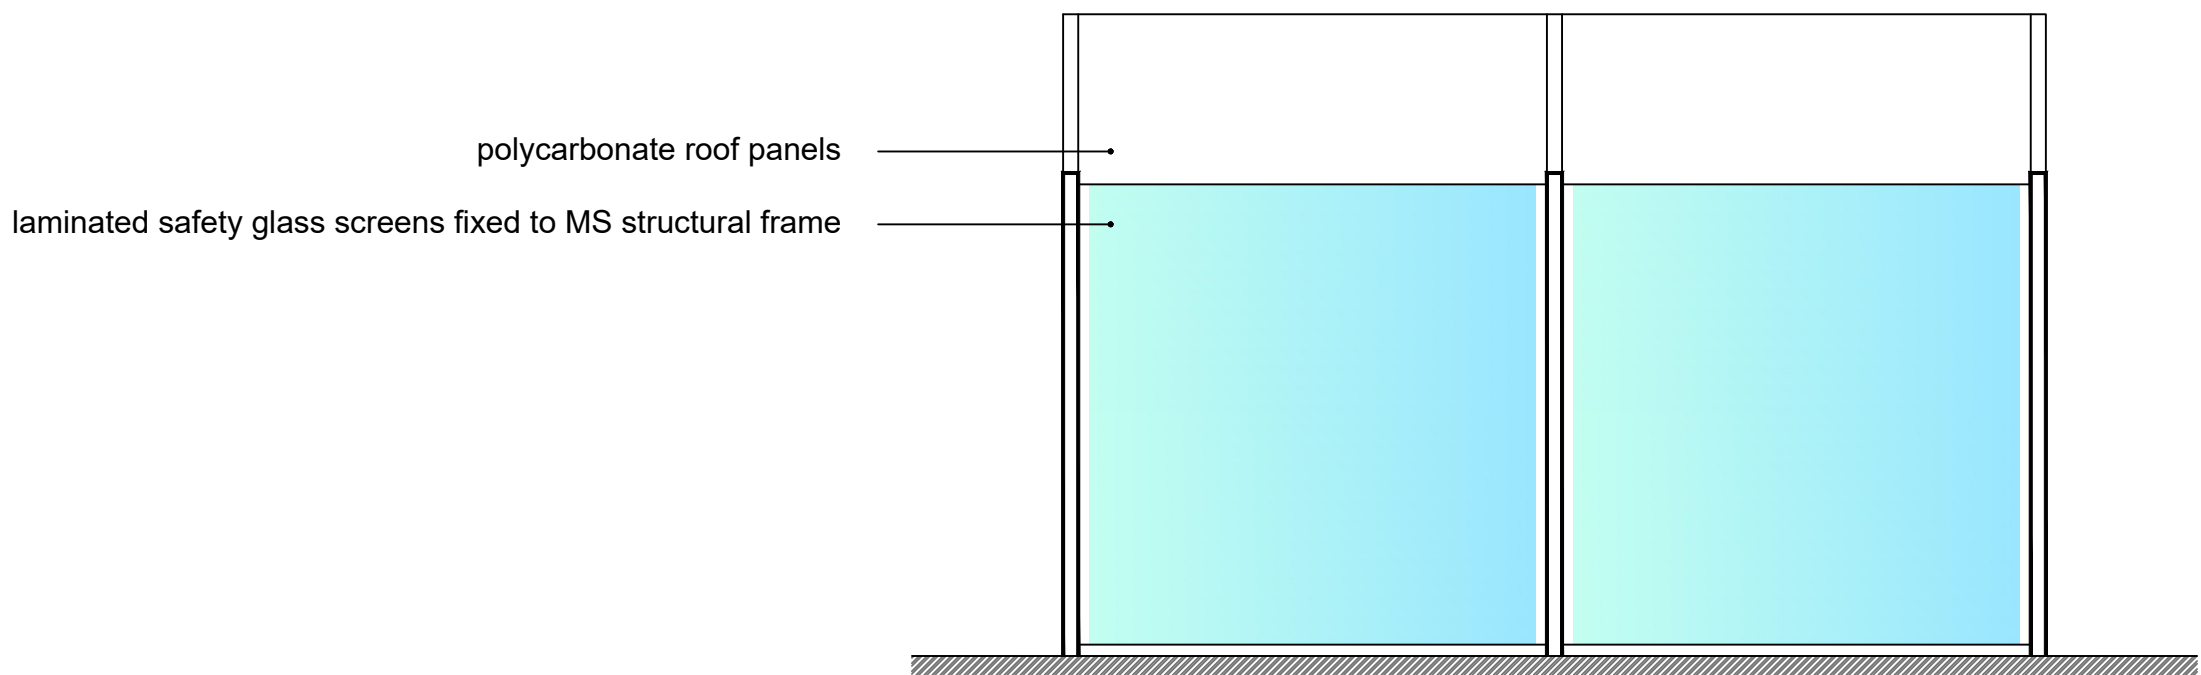

Side Elevation



Side Elevation

Proposed Jet Wash Elevations
Scale 1:50



rev	date	by	description
~	12/10/22	AF	Drawing created
CLIENT			
mfg Gladstone Place motor fuel group 36-38 Upper Marlborough Road St Albans, AL1 3UU			
PROJECT LOCATION			
Halewood Service Station 195 Higher Road Liverpool, L26 1UN			
DRAWING			
Proposed Jetwash Elevation			
Wyeth Projects Services			
The Cart Shed, Amberley Court, Amberley Lane, Millford, Surrey, GU8 5EB, United Kingdom Tel: +44 (0)1483 424704 Email: enquires@wyethprojects.com © This drawing is the copyright of WYETH PROJECTS SERVICES Ltd.			
Date:	Oct 2022	Draw By:	AF
Scale:	1:50	Dwg No:	WPS-MFG-538-P-04
			A1 original plot size
			Rev: ~

PLANNING