


EV Canopy - Front Elevation



EV Bays - Plan View

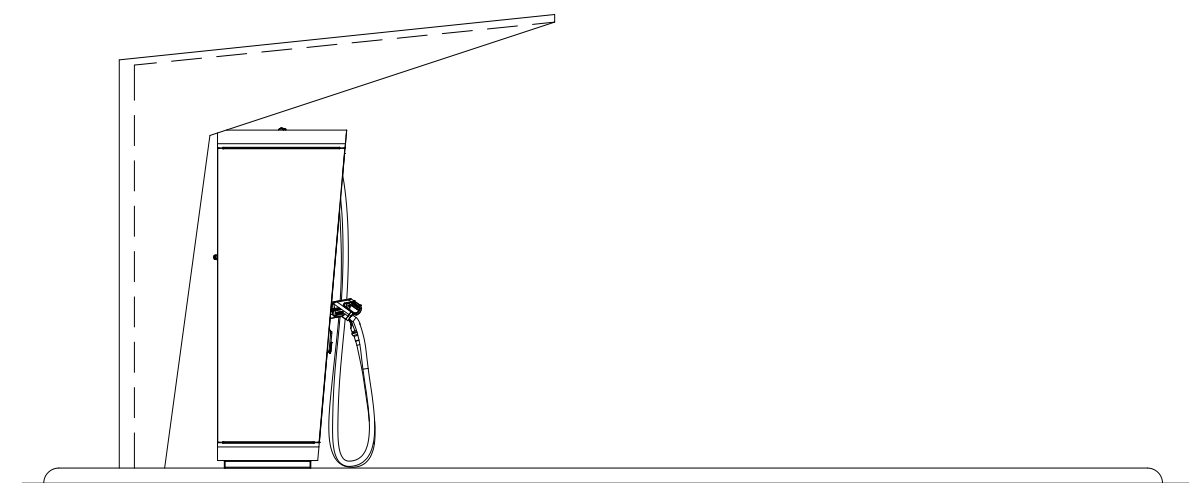

EV Canopy - Side Elevation
Scale - 1:50

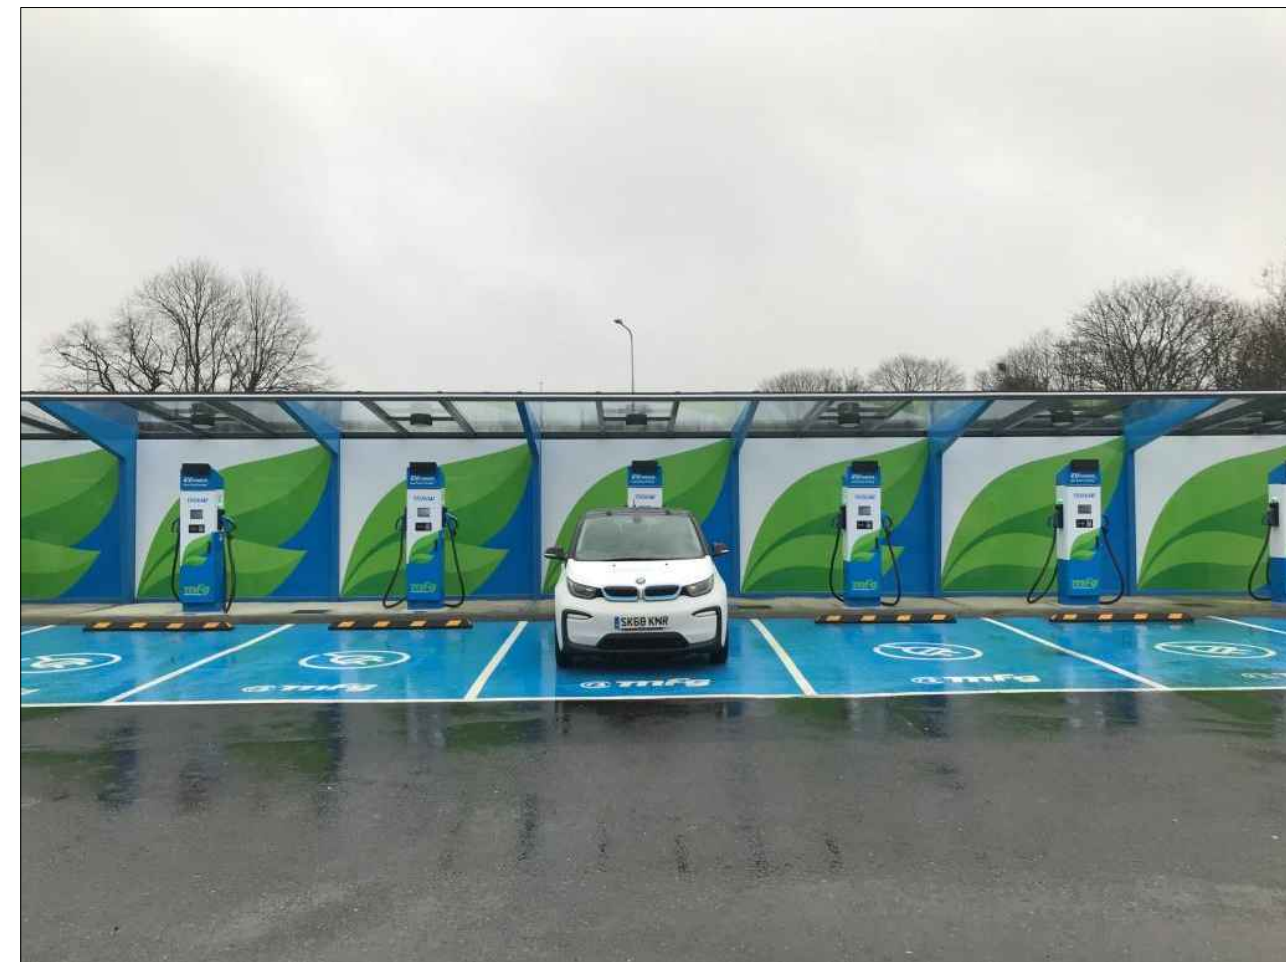
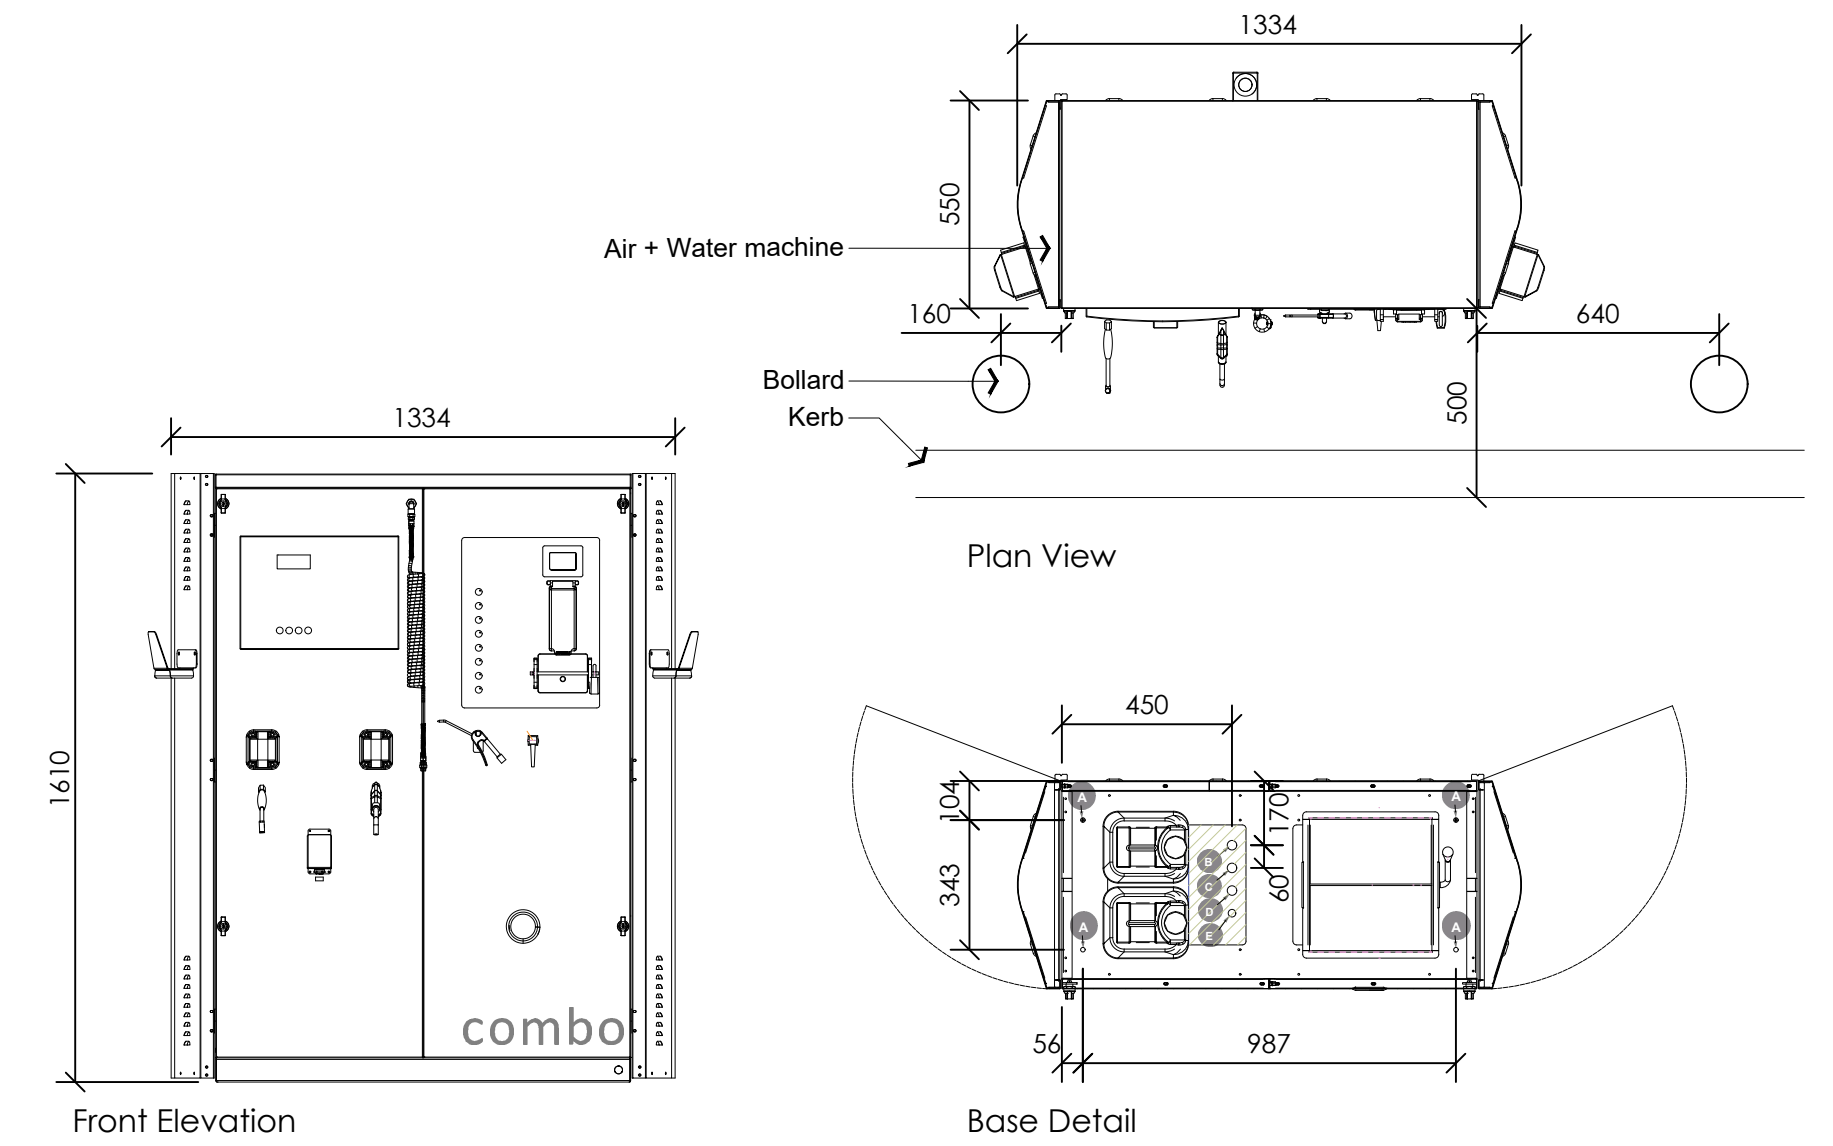


Photo
Representative Example - refer to drawing for accurate interpretation

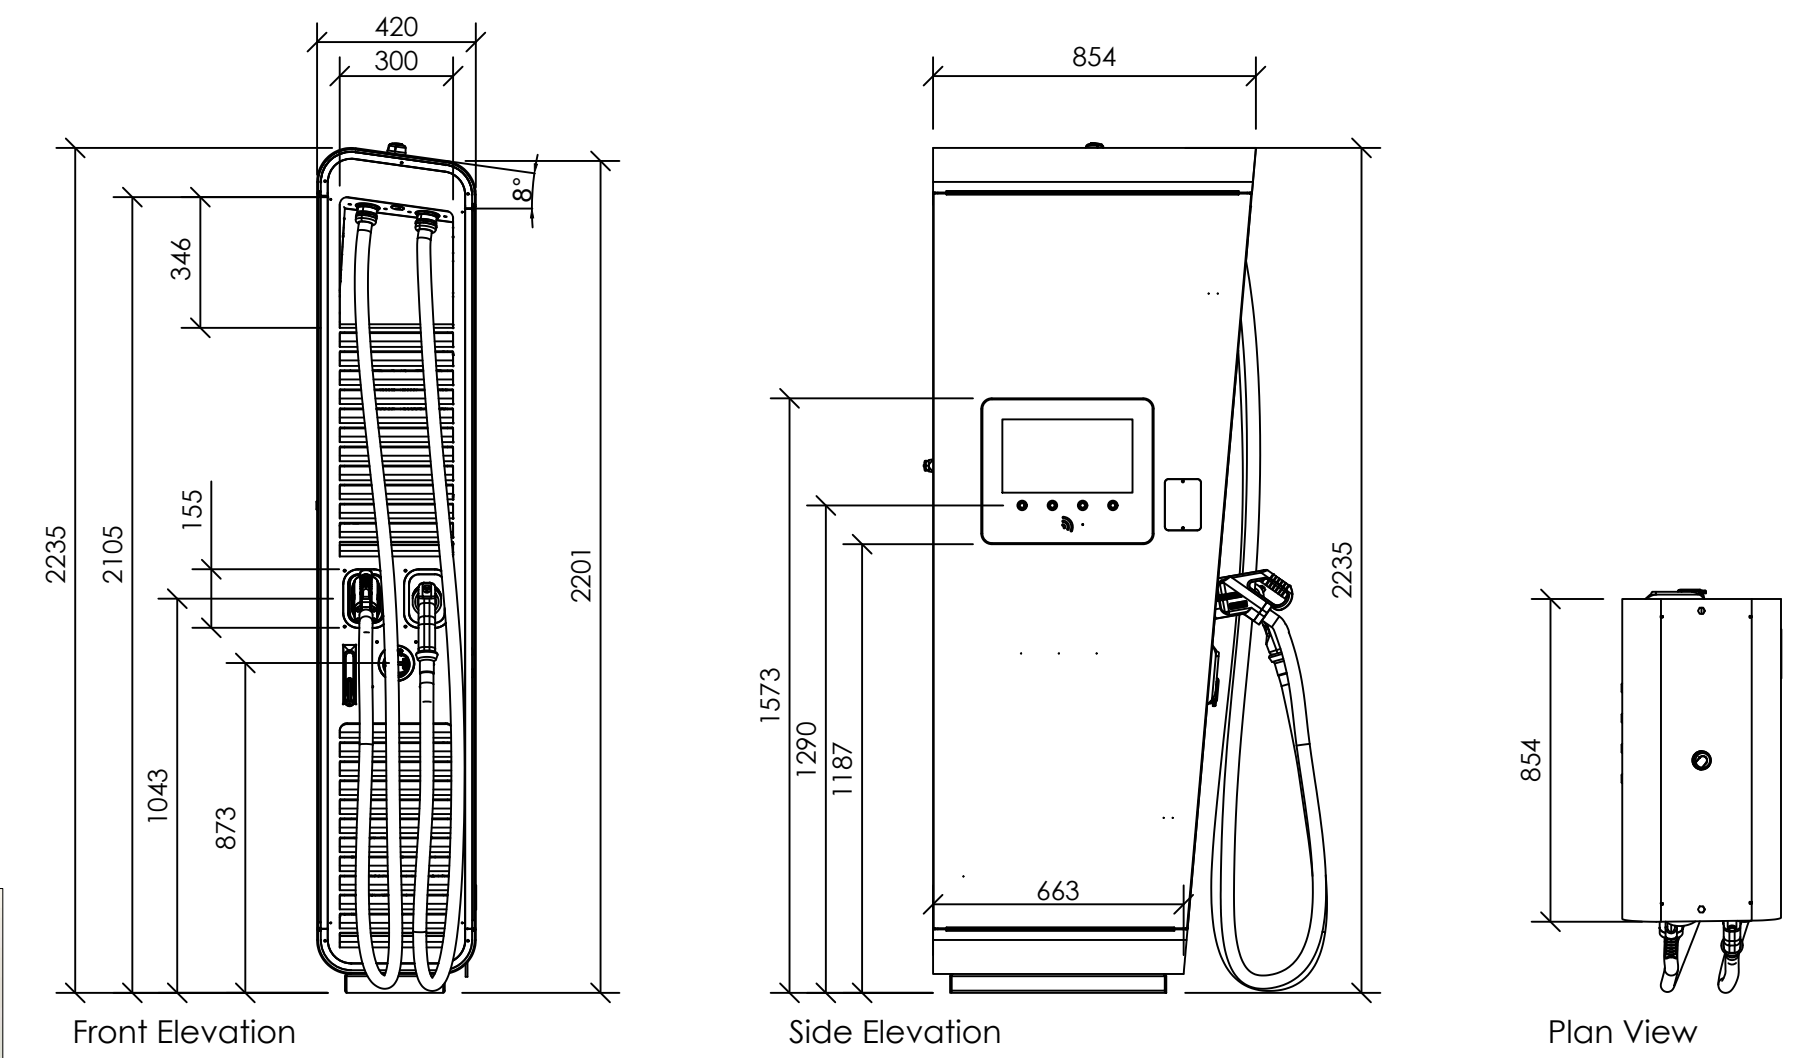


Photo
Representative Example - refer to drawing for accurate interpretation

Examples of a similar installation



Air + Water machine
Scale - 1:20



Alpitronic Chargers
Scale - 1:20



A	01/07/22	AF	Representative photo examples added
rev	date	by	description
CLIENT			
mfg Gladstone Road 36-38 Upper Marlborough Road St Albans, AL1 3UU			
PROJECT LOCATION			
Standard Drawings			
DRAWING			
Proposed Electric Vehicle Charging Bays 6 Bay Layout			
Wyeth Projects Services The Cart Shed, Amberley Court, Amberley Lane, Millford, Surrey, GU8 5EB, United Kingdom Tel: +44 (0)1483 424704 Email: enquires@wyethprojects.com © This drawing is the copyright of WYETH PROJECTS SERVICES LTD.			
Date:	February 2022	Draw By:	SPS
Scale:	1:50 / 1:20	Dwg No:	WPS-MFG-STD-EV-01-6
		Rev:	A