






EXISTING GROUND FLOOR PLAN
1:50 @ A2

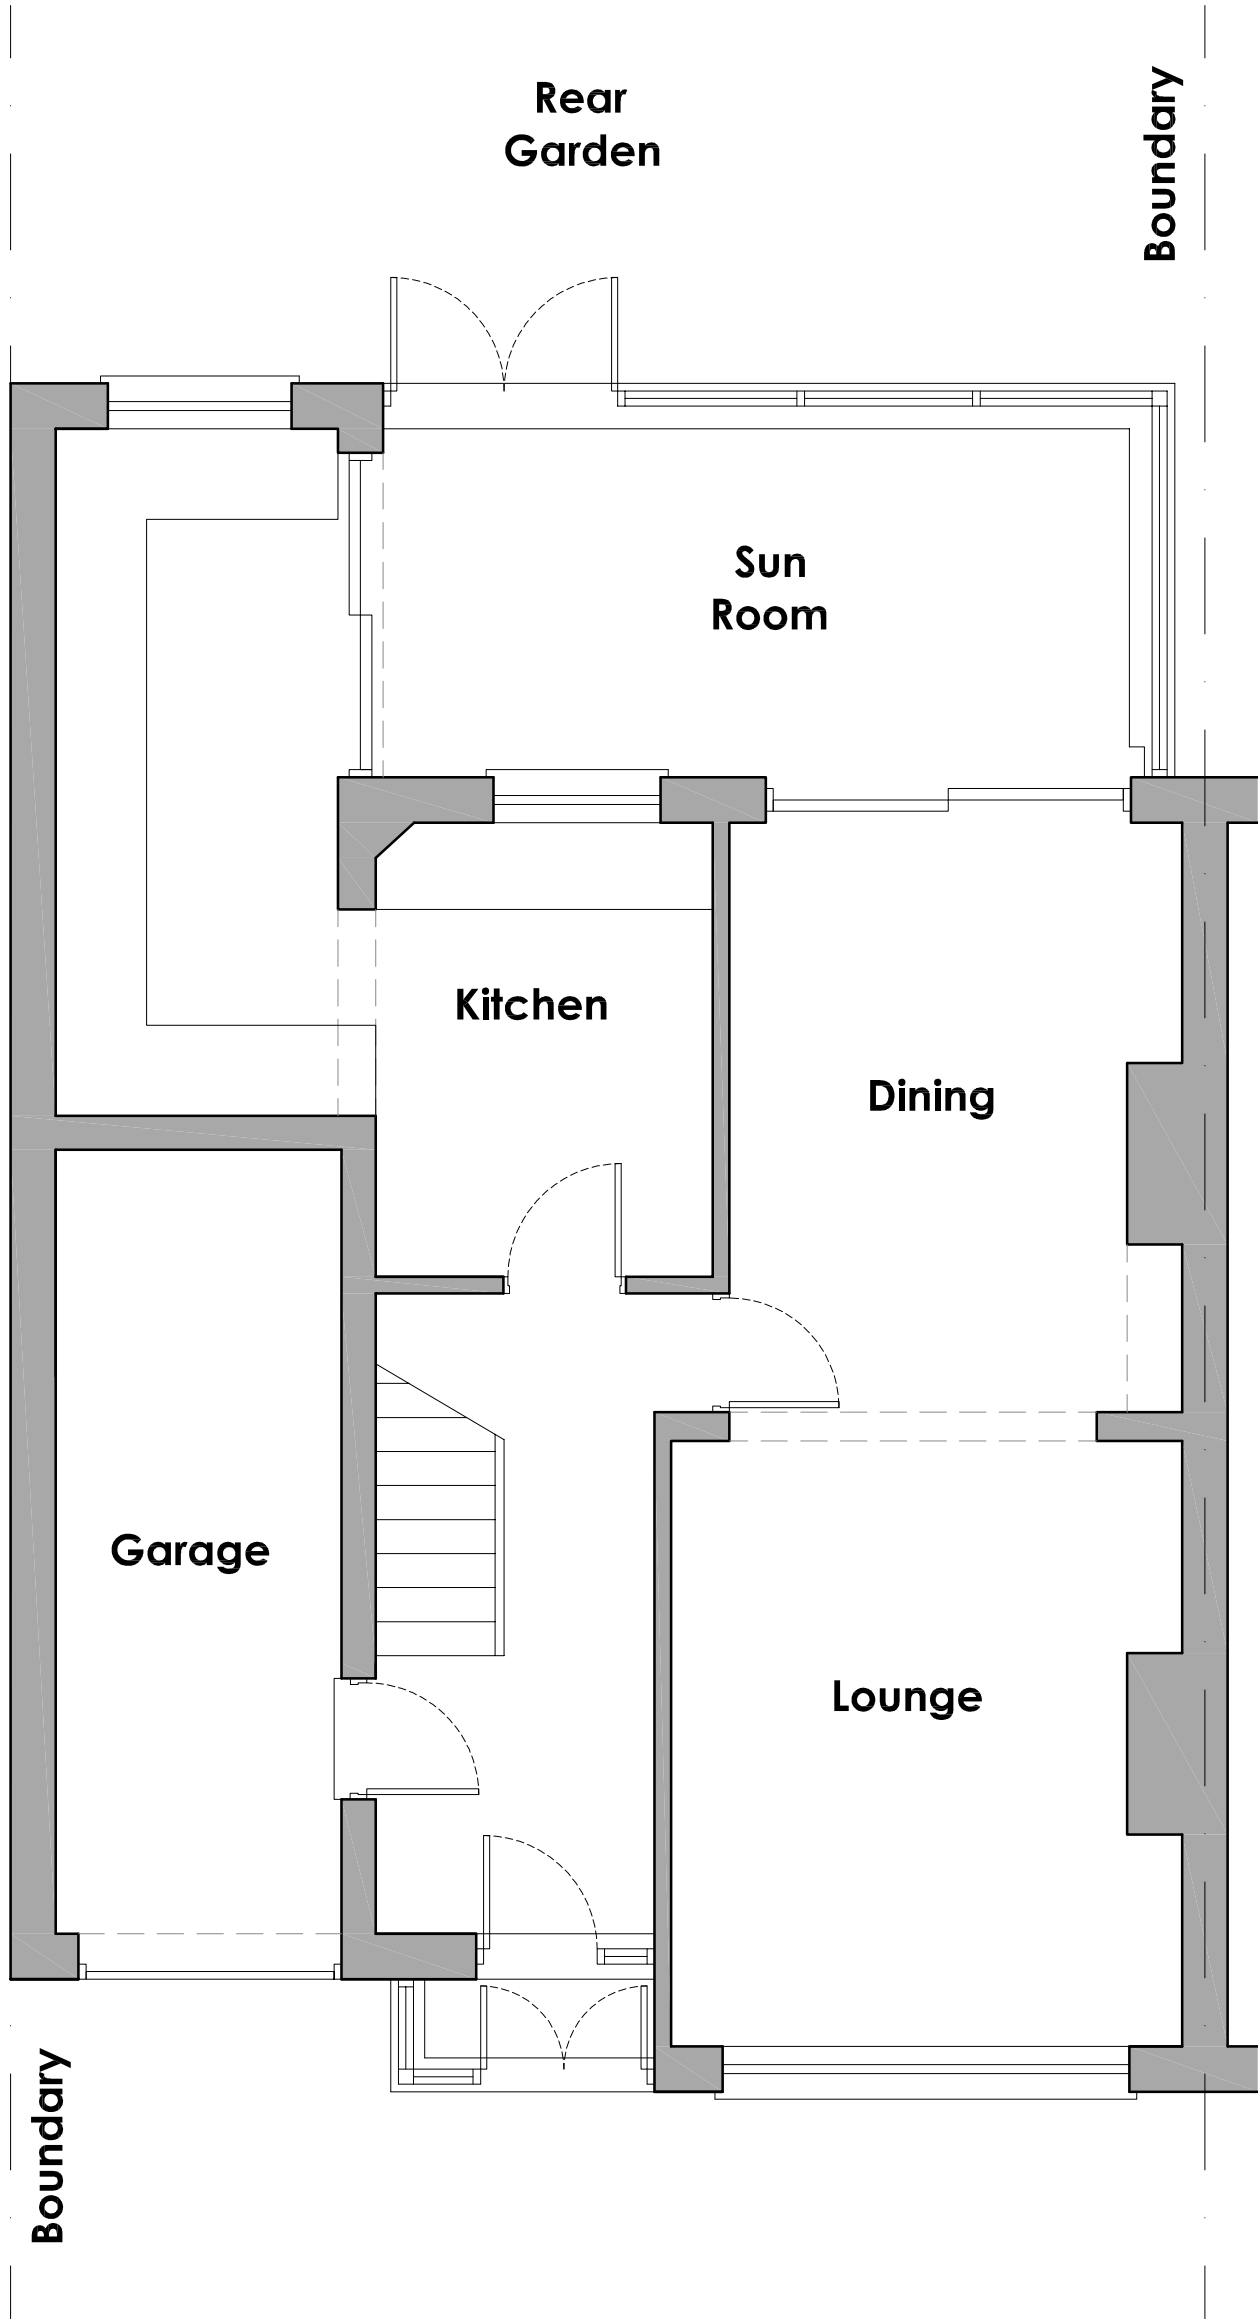

EXISTING REAR ELEVATION
1:50 @ A2

 

SITE LOCATION PLAN
1:1250
0 5 10 20 30 50 70 90 Metres
Site Boundary

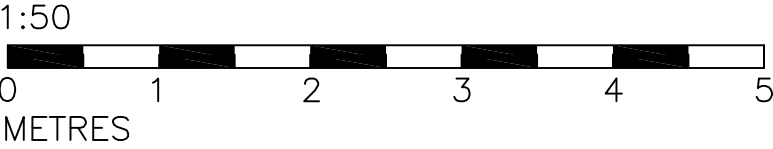

Rev	Comments	Date
-	-	-
PROJECT Proposed Rear Alterations No.7 Ash Crescent L36 5TX		
DRAWING TITLE Existing Plans & Elevations		
STATUS PLANNING		
DRAWN *	CHECKED *	DRAWING NO. P-01
SCALE @A1 1:50/1250		REV. -
DATE AUG/2023		