




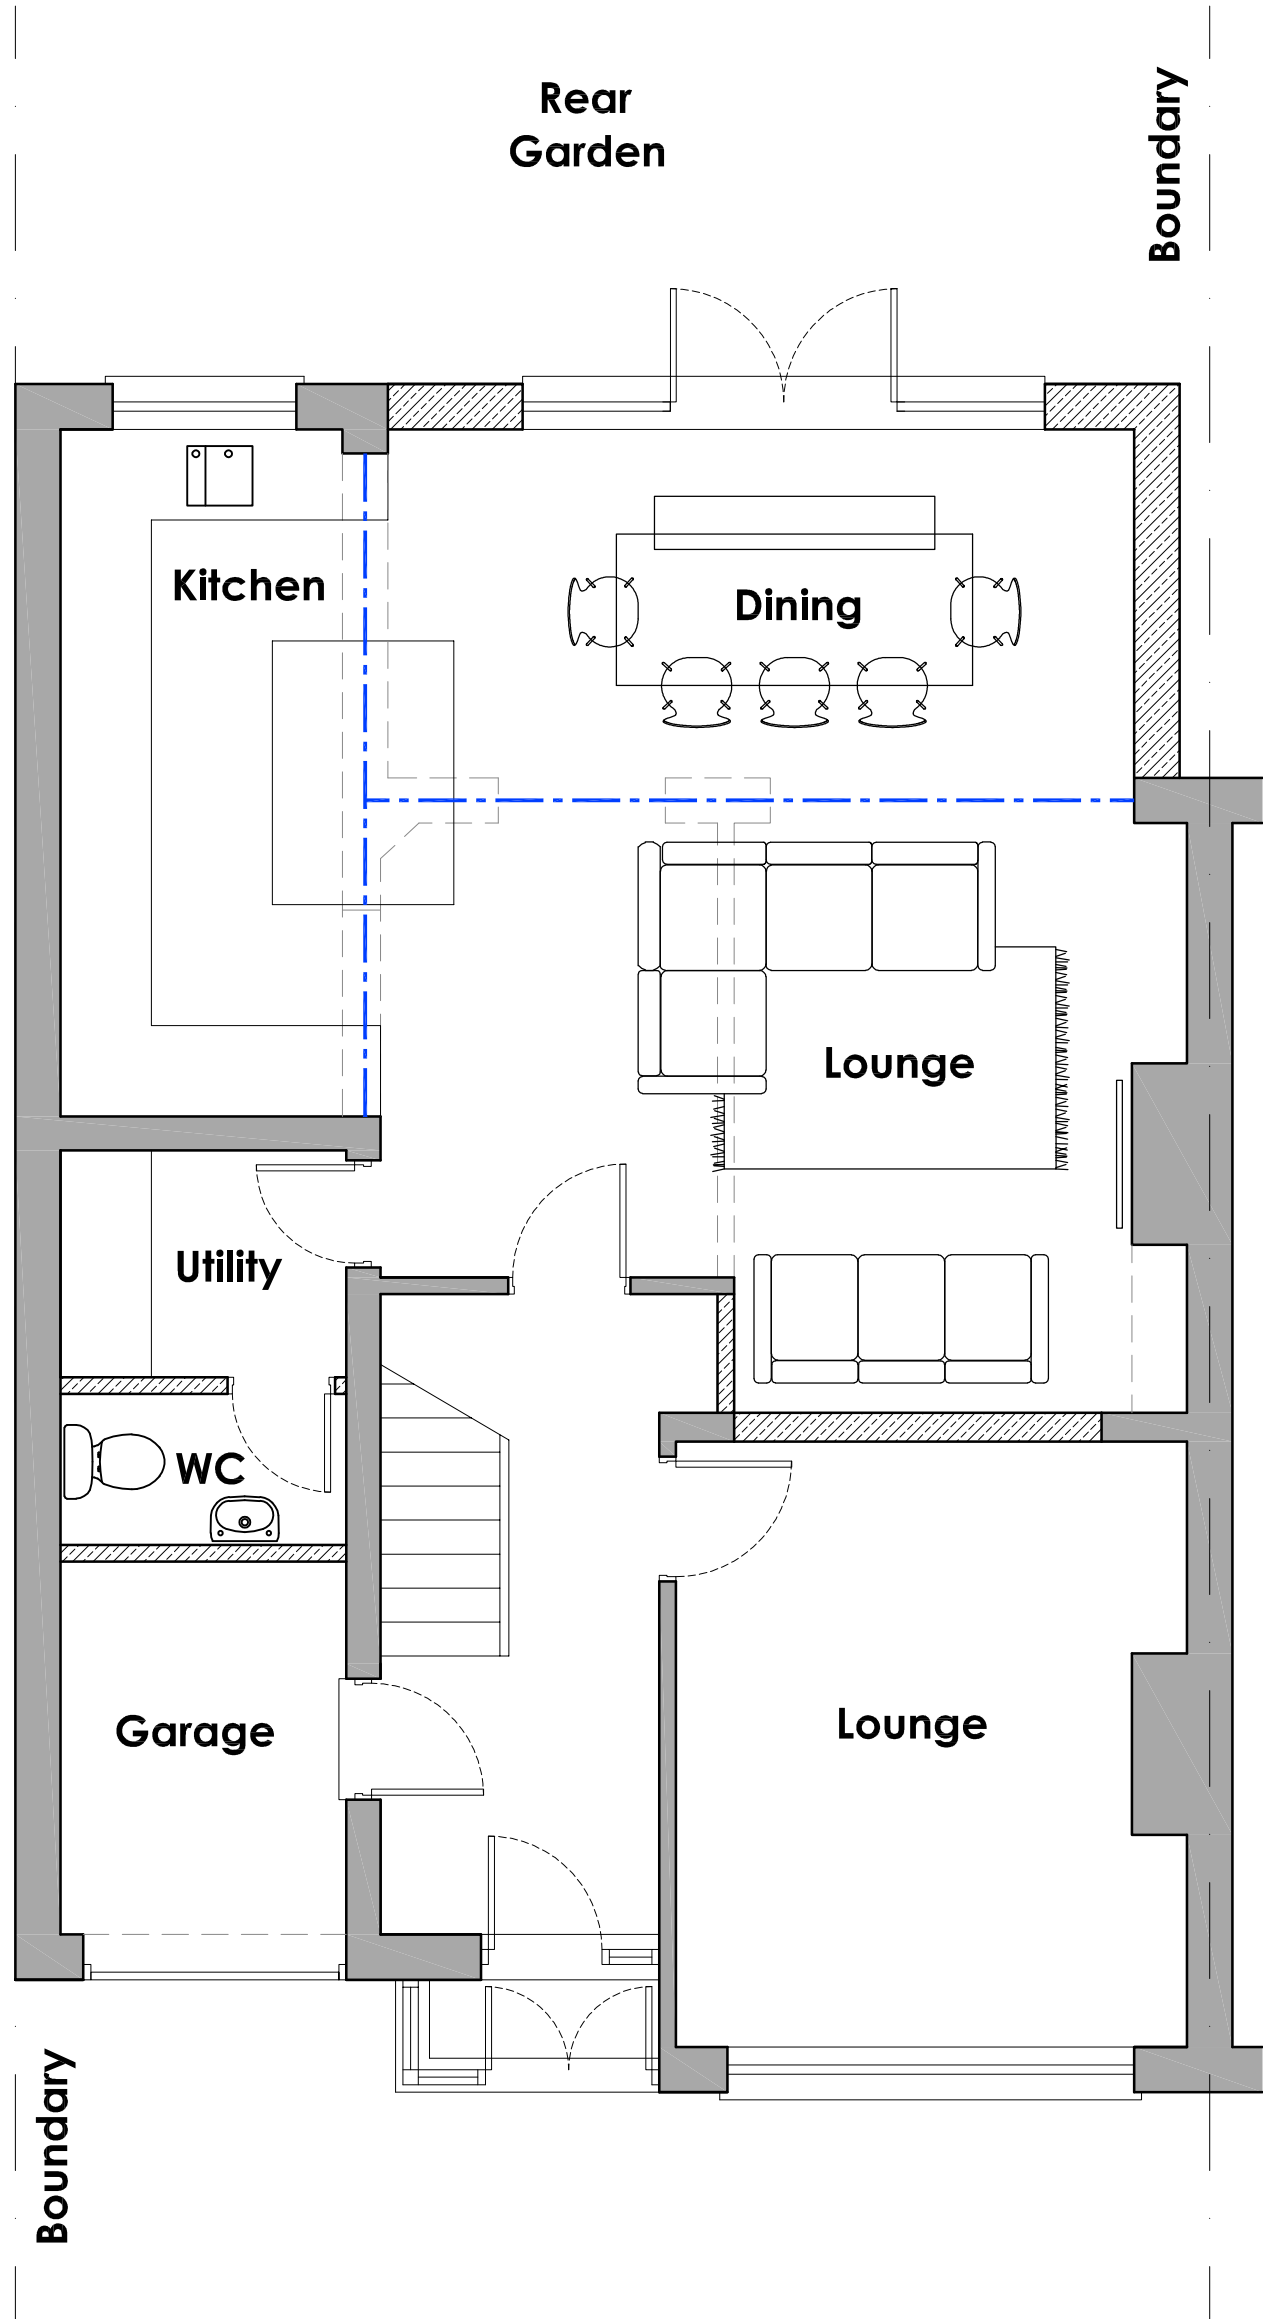


PROPOSED GROUND FLOOR PLAN
1:50 @ A2

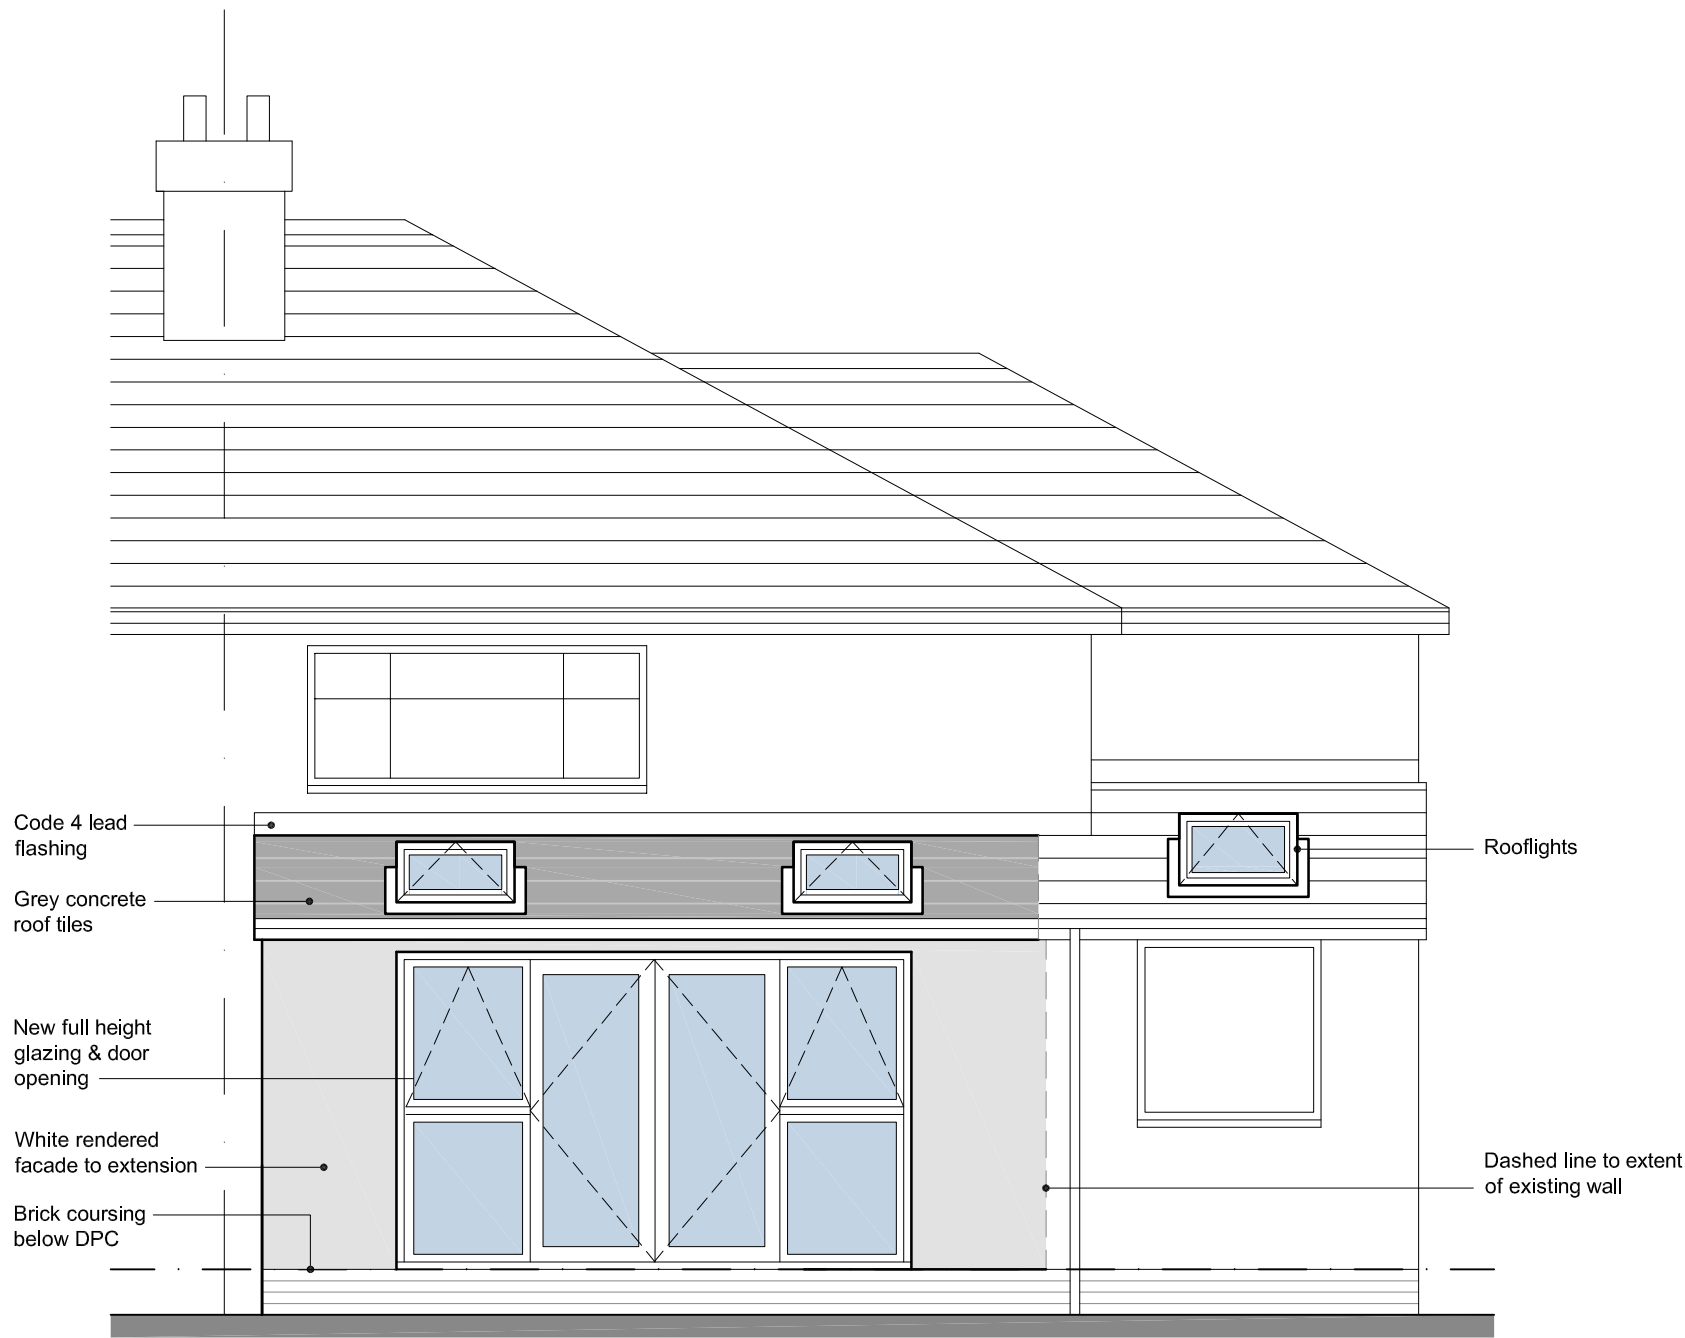

PROPOSED REAR ELEVATION
1:50 @ A2

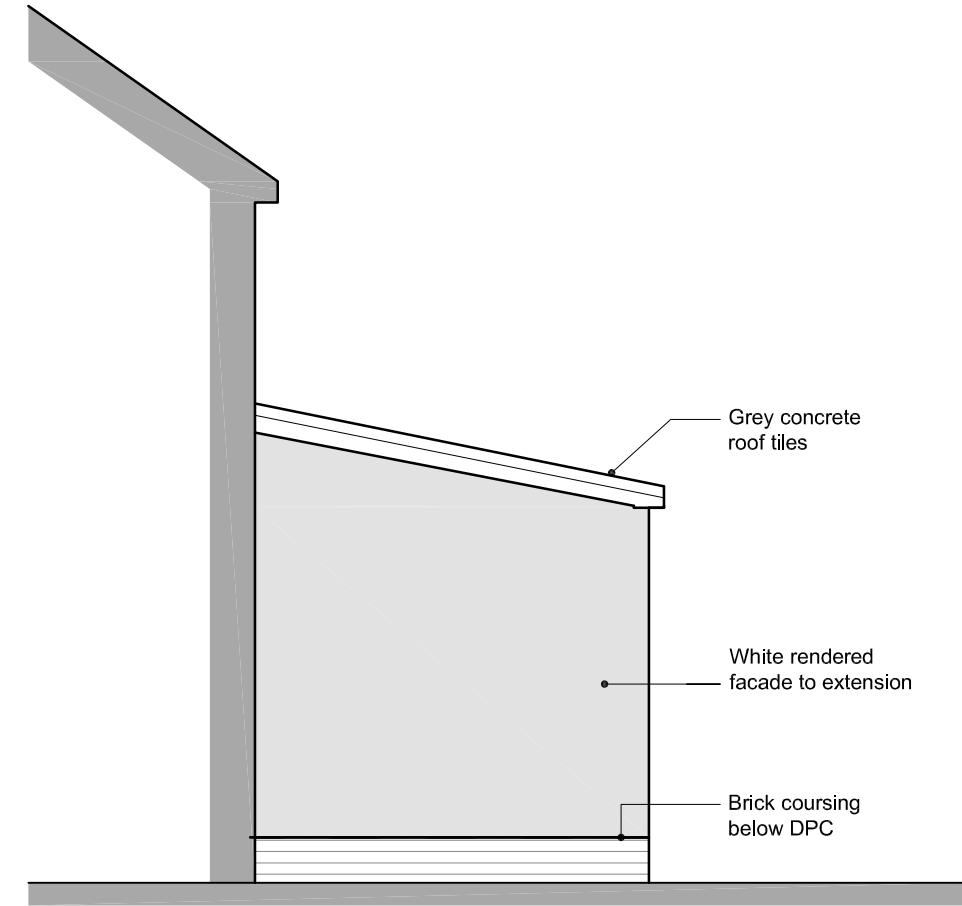

PROPOSED SIDE ELEVATION
1:50 @ A2

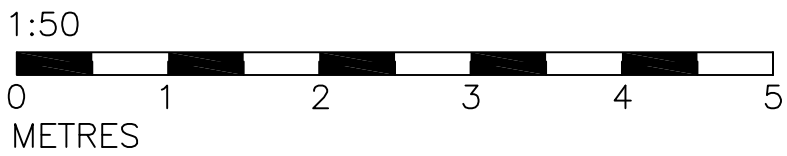

Rev	Comments	Date
-	-	-
PROJECT Proposed Rear Alterations No.7 Ash Crescent L36 5TX		
DRAWING TITLE Proposed Plans & Elevations		
STATUS PLANNING		
DRAWN *	CHECKED *	DRAWING NO. P-02
SCALE @A1 1:50		REV. -
DATE AUG/2023		