


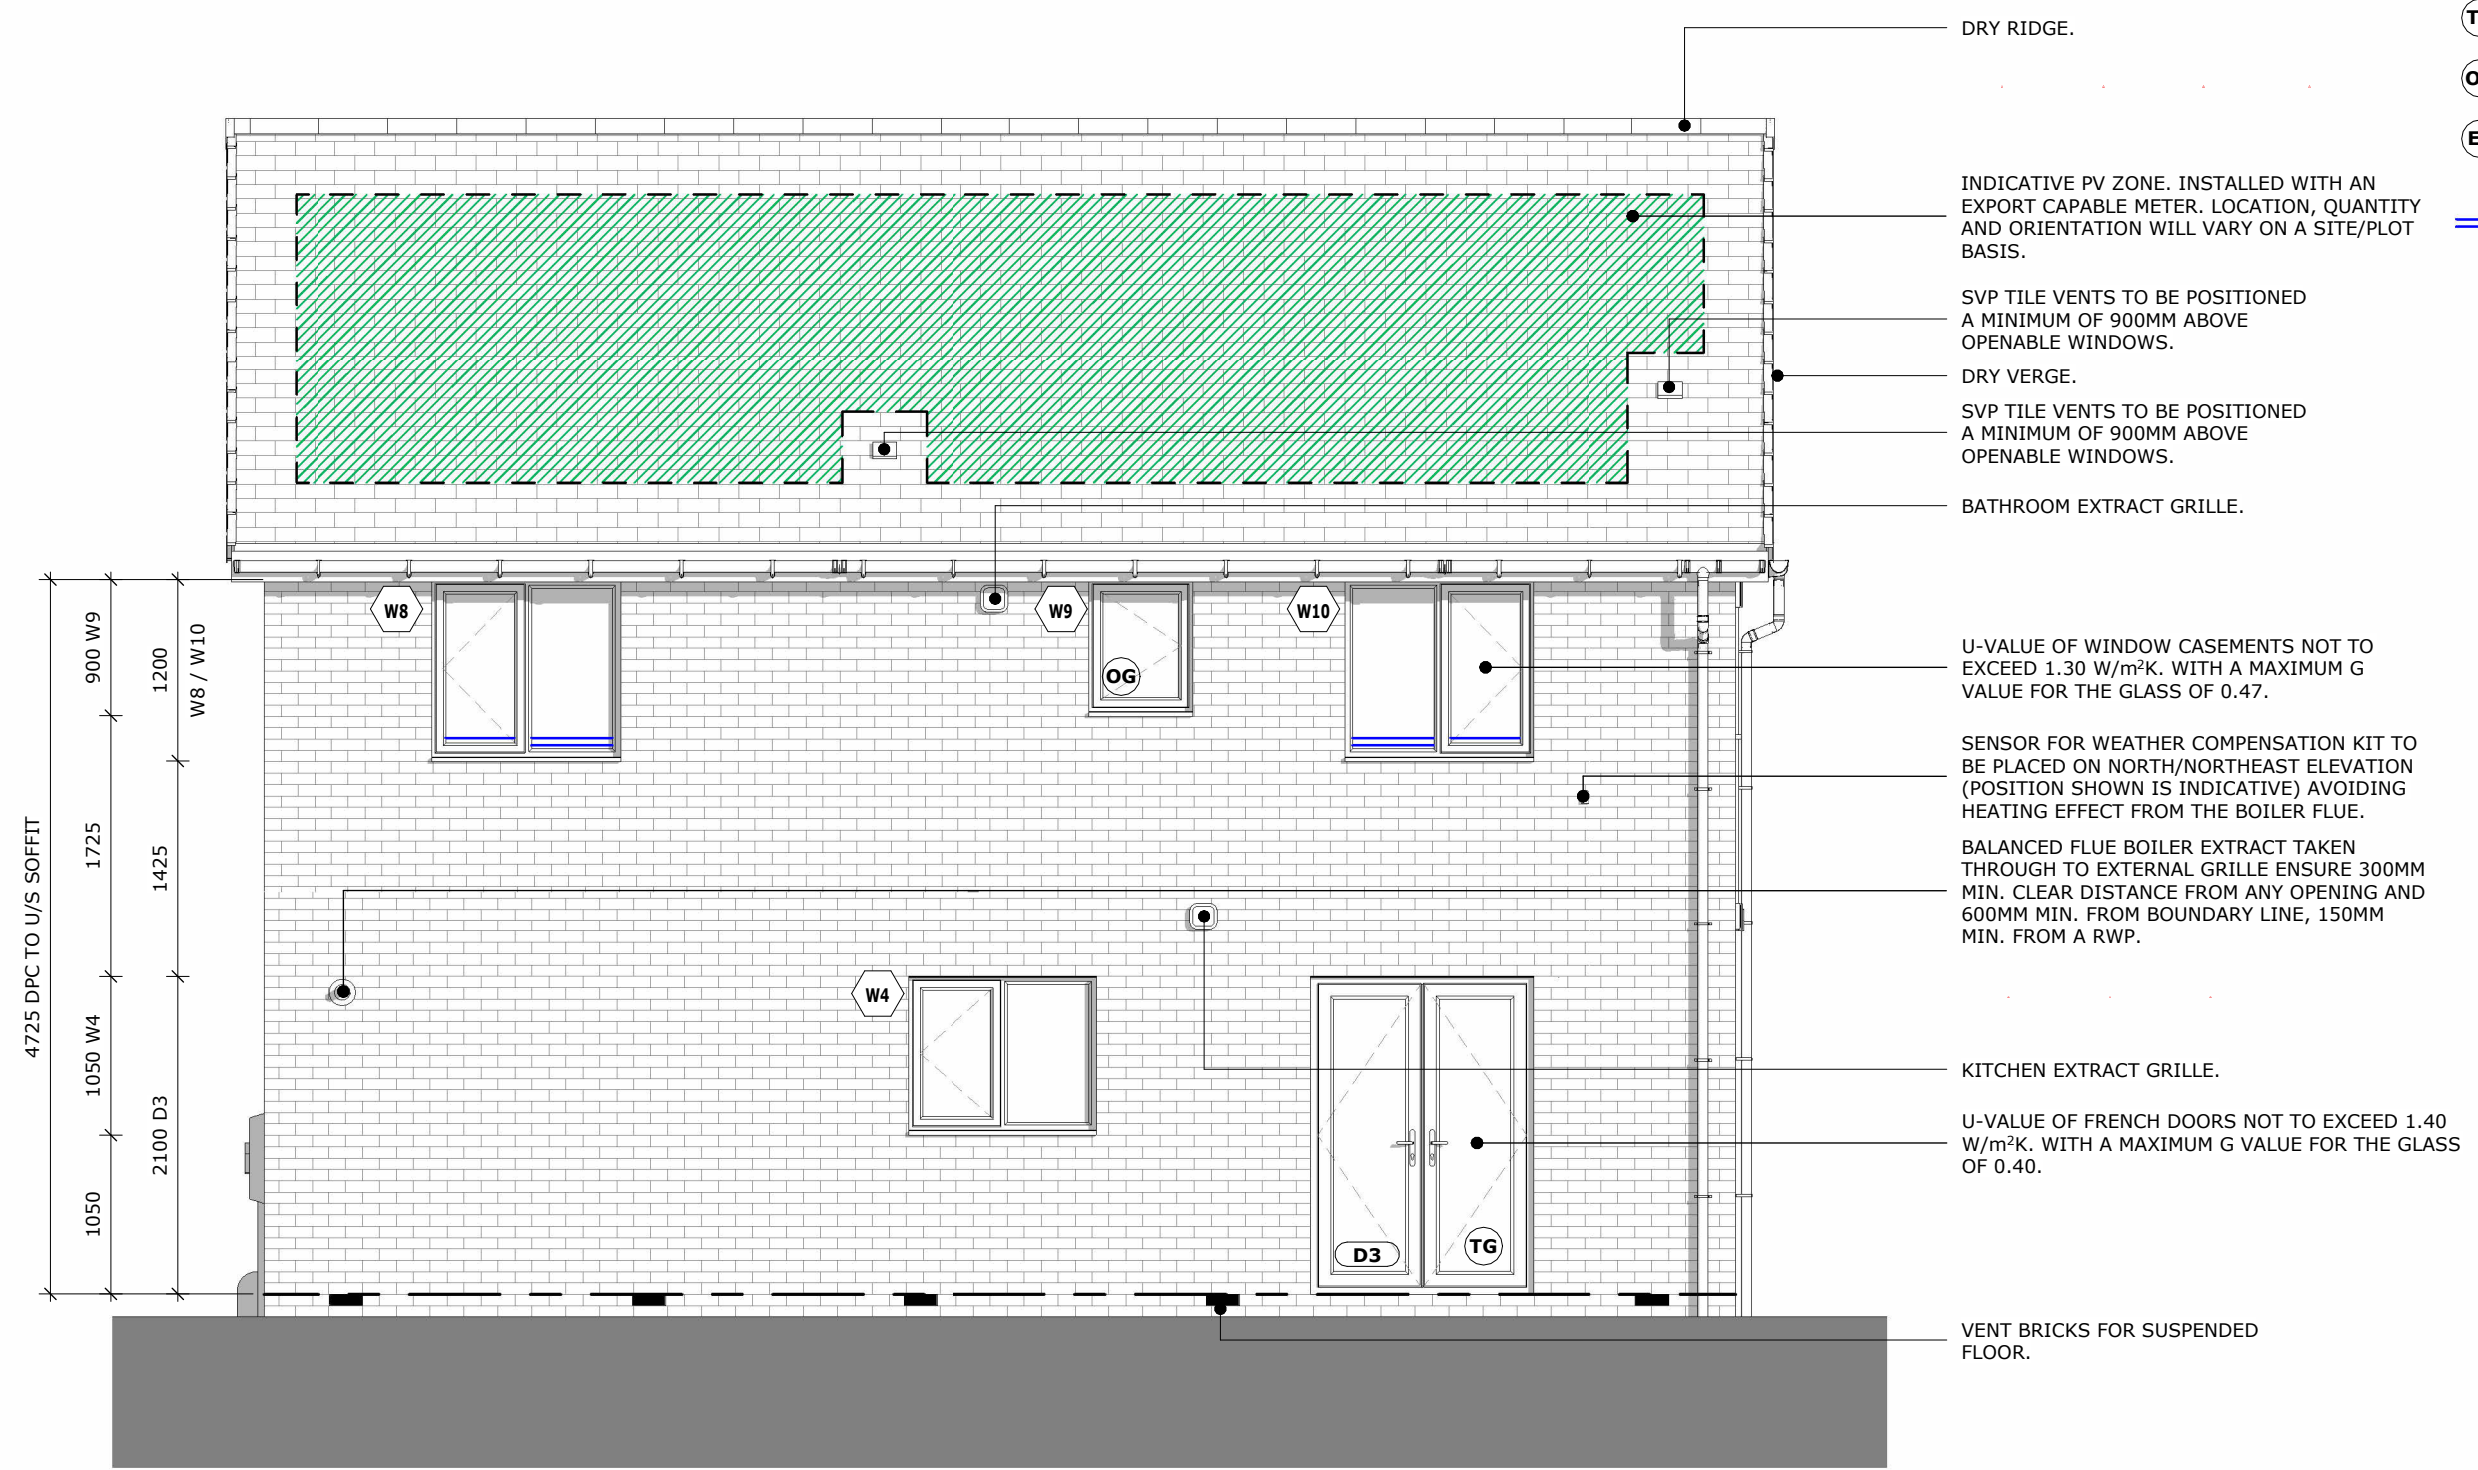

KEY

- TG** TOUGHENED GLASS
- OG** OBSCURE GLAZING
- ES** EMERGENCY ESCAPE
- GUARD RAIL FITTED IN FIRST FLOOR OPENING REVEALS AS SHOWN, SITE INSTALLED AT 1015MM ABOVE FFL. REFER TO STANDARD DETAILS.

REAR ELEVATION

scale 1 : 50		site Lickers Lane, Halsnead plot numbers Focal Point Character					
housetype GRA		description Rear Elevation - Focal Point Character					
suitability For Information		revision 00					
project	originator	volume	level	type	role	Class	number
NWEST - LIN	-	TGAR001A	-	XX - D2	- A -	AS -	FP403

Linden
HOMES

The Grainger