


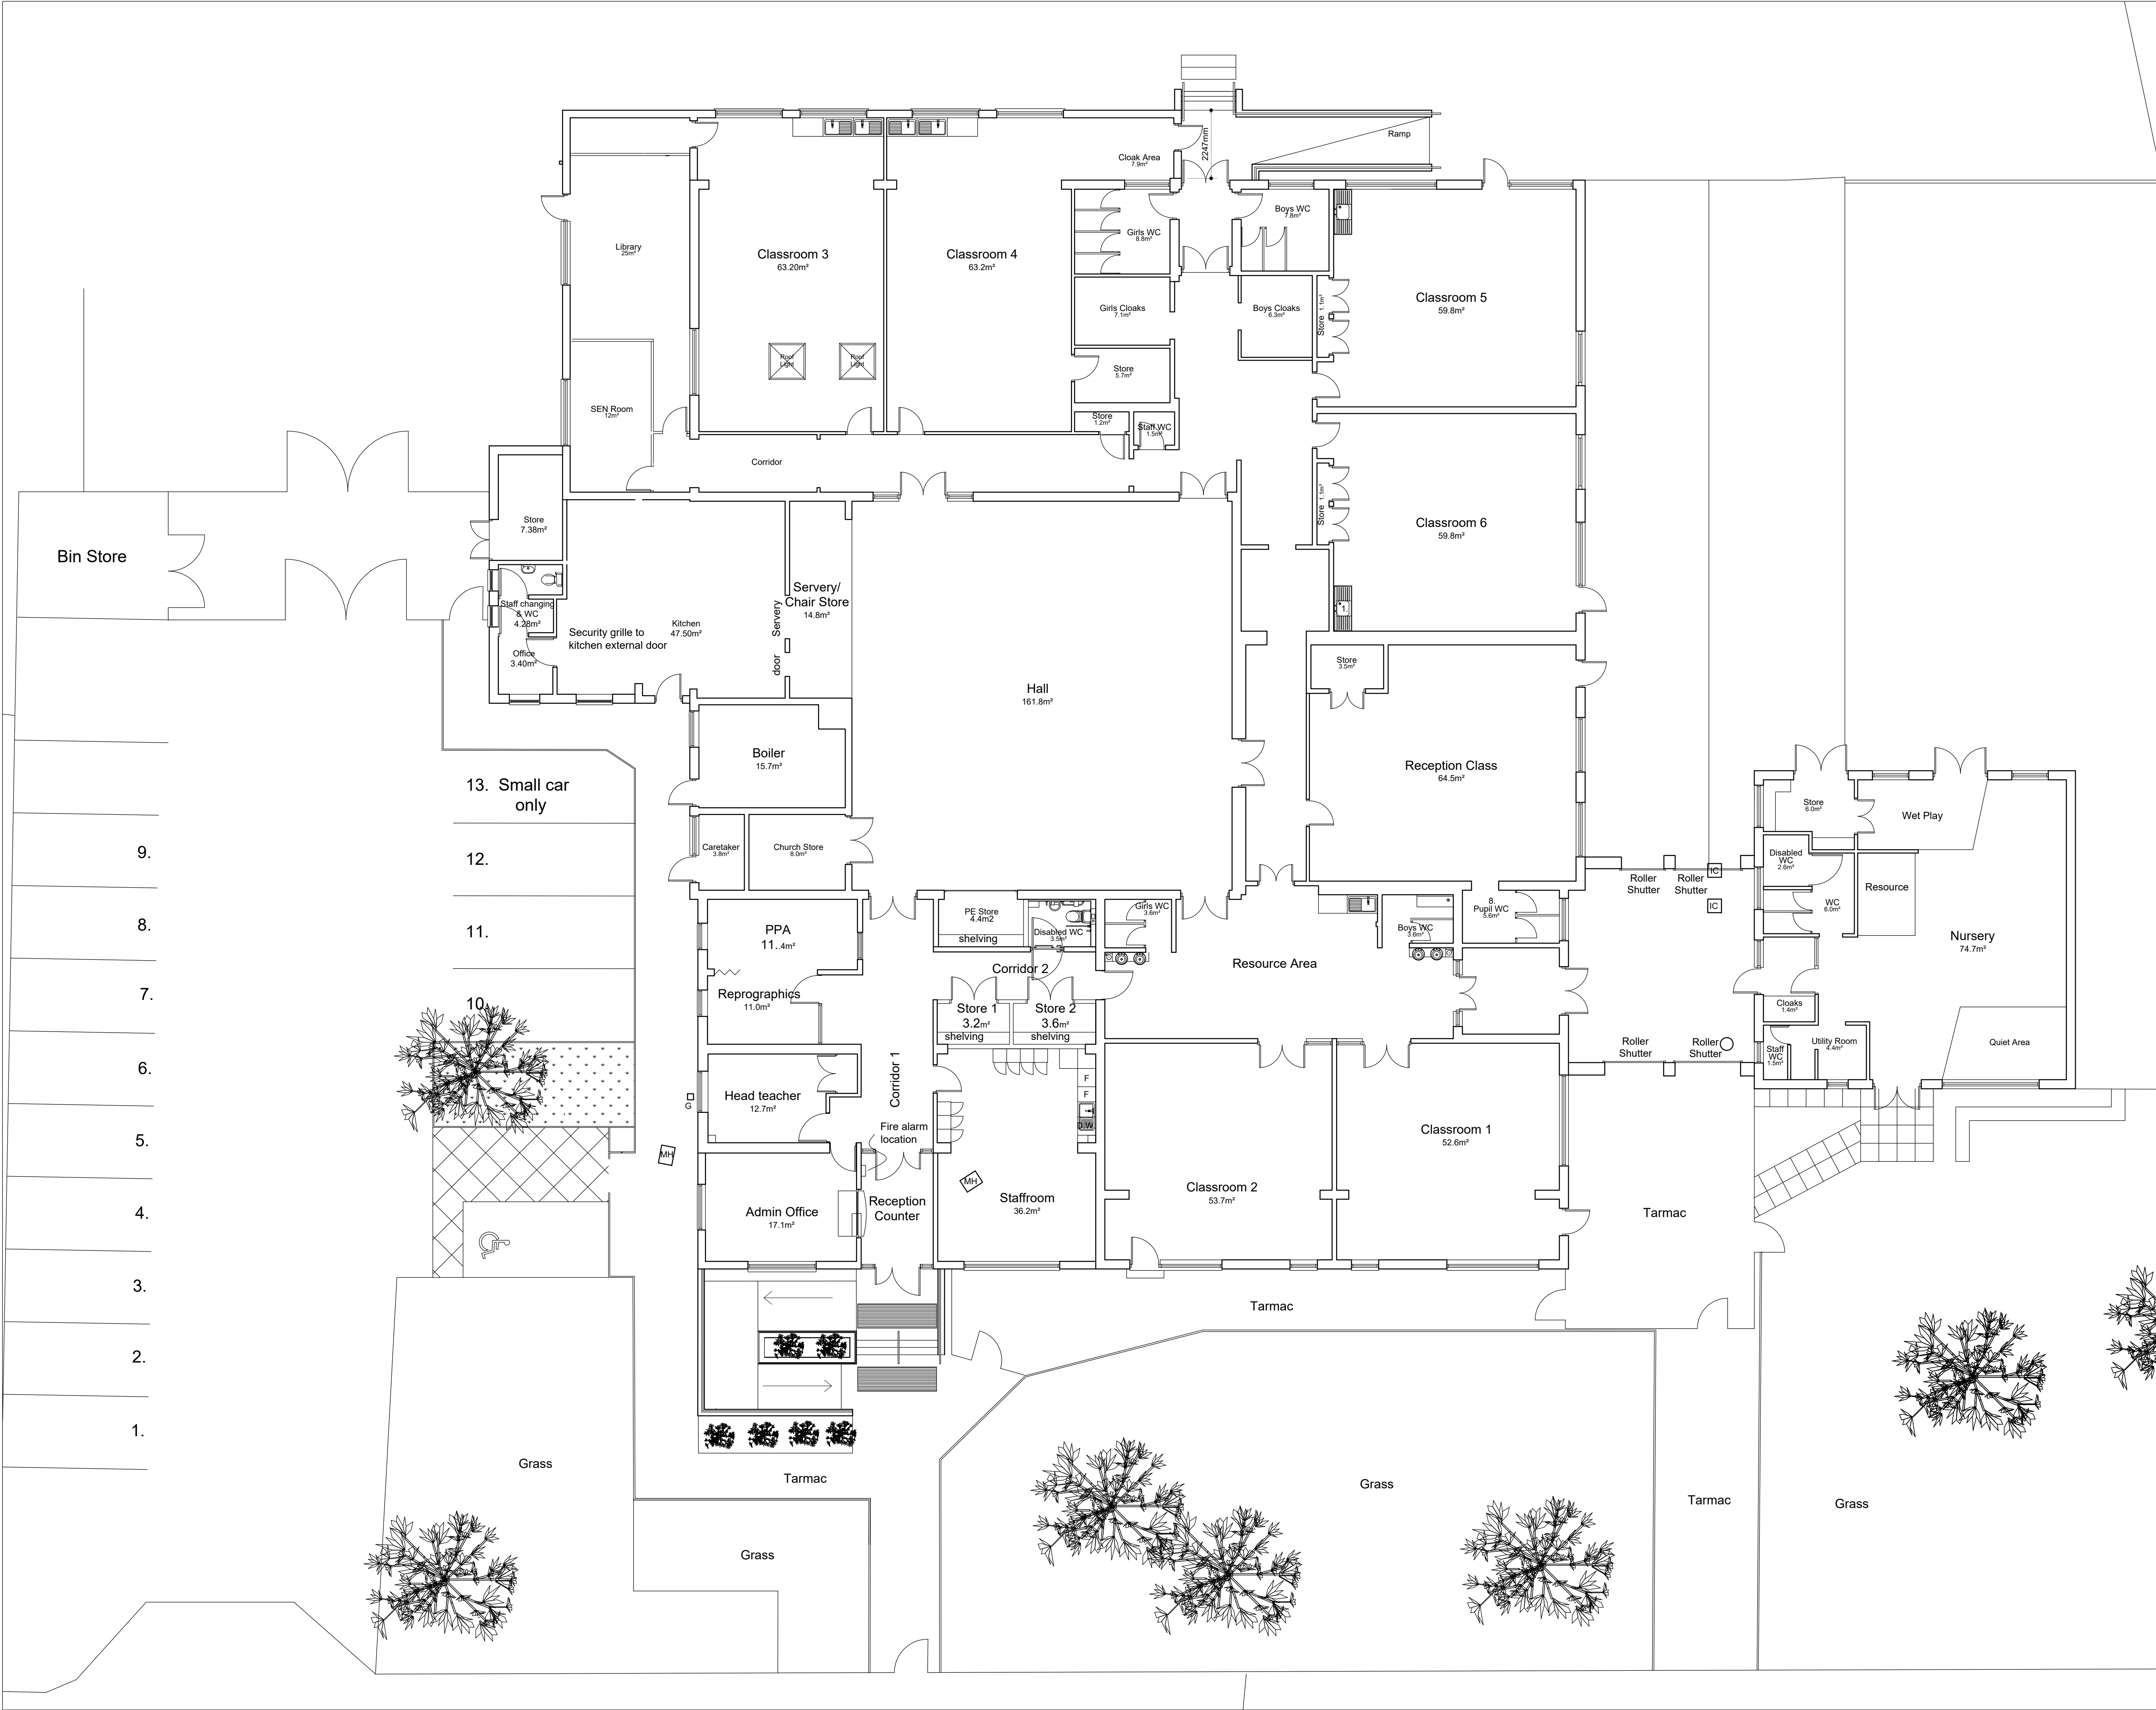

NOTES:

LEGEND:

Rev	Date	Description	Drawn	Check	Approv
A	12-5-25	Extg PCC paving added	gw	gw	gw

Client

The Board of Governors
Cronton C of E Primary School



PROJECT:
Nursery Extension

Site

Client

The Board of Governors
Cronton C of E Primary School
Smithy Lane, Cronton, Widnes,
Cheshire. WA8 5DF
0151 424 3881
0151 420 5398
crontorce.de@knowsley.gov.uk
www.cronton.wordpress.com



Registered office:
ARCADIS House
34 York Way
London
N1 9AB

Coordinating office:
10th Floor
Three Piccadilly Place
Manchester
M1 3BN
Tel: 44 (0)161 245 8700

www.arcadis.com

TITLE:
Existing Floor Plan

Designed		Signed	Date
Drawn	GW	Signed	Apr '25
Checked	GW	Signed	Apr '25
Approved		Signed	Date
Scale:	1:100	Datum:	
Original Size:	A1	Grid:	
Suitability Code:		Project Number:	30278811-222
Suitability Description:			

Drawing Number:
30278811-222-01

Revision:
A

100mm on Original

Print Date: 12/05/2025 14:55:27

C:\Users\WhinnG\ARCADIS\Manchester_BS EST - Documents\111_Academies\02_Schools\Cronton_CofE_PS_Cronton\02_Live_Projects\30280738-222_Nursery_Alterations\04_Drawings\30278811-222-Plans_& Elevations.dwg

© Copyright reserved