


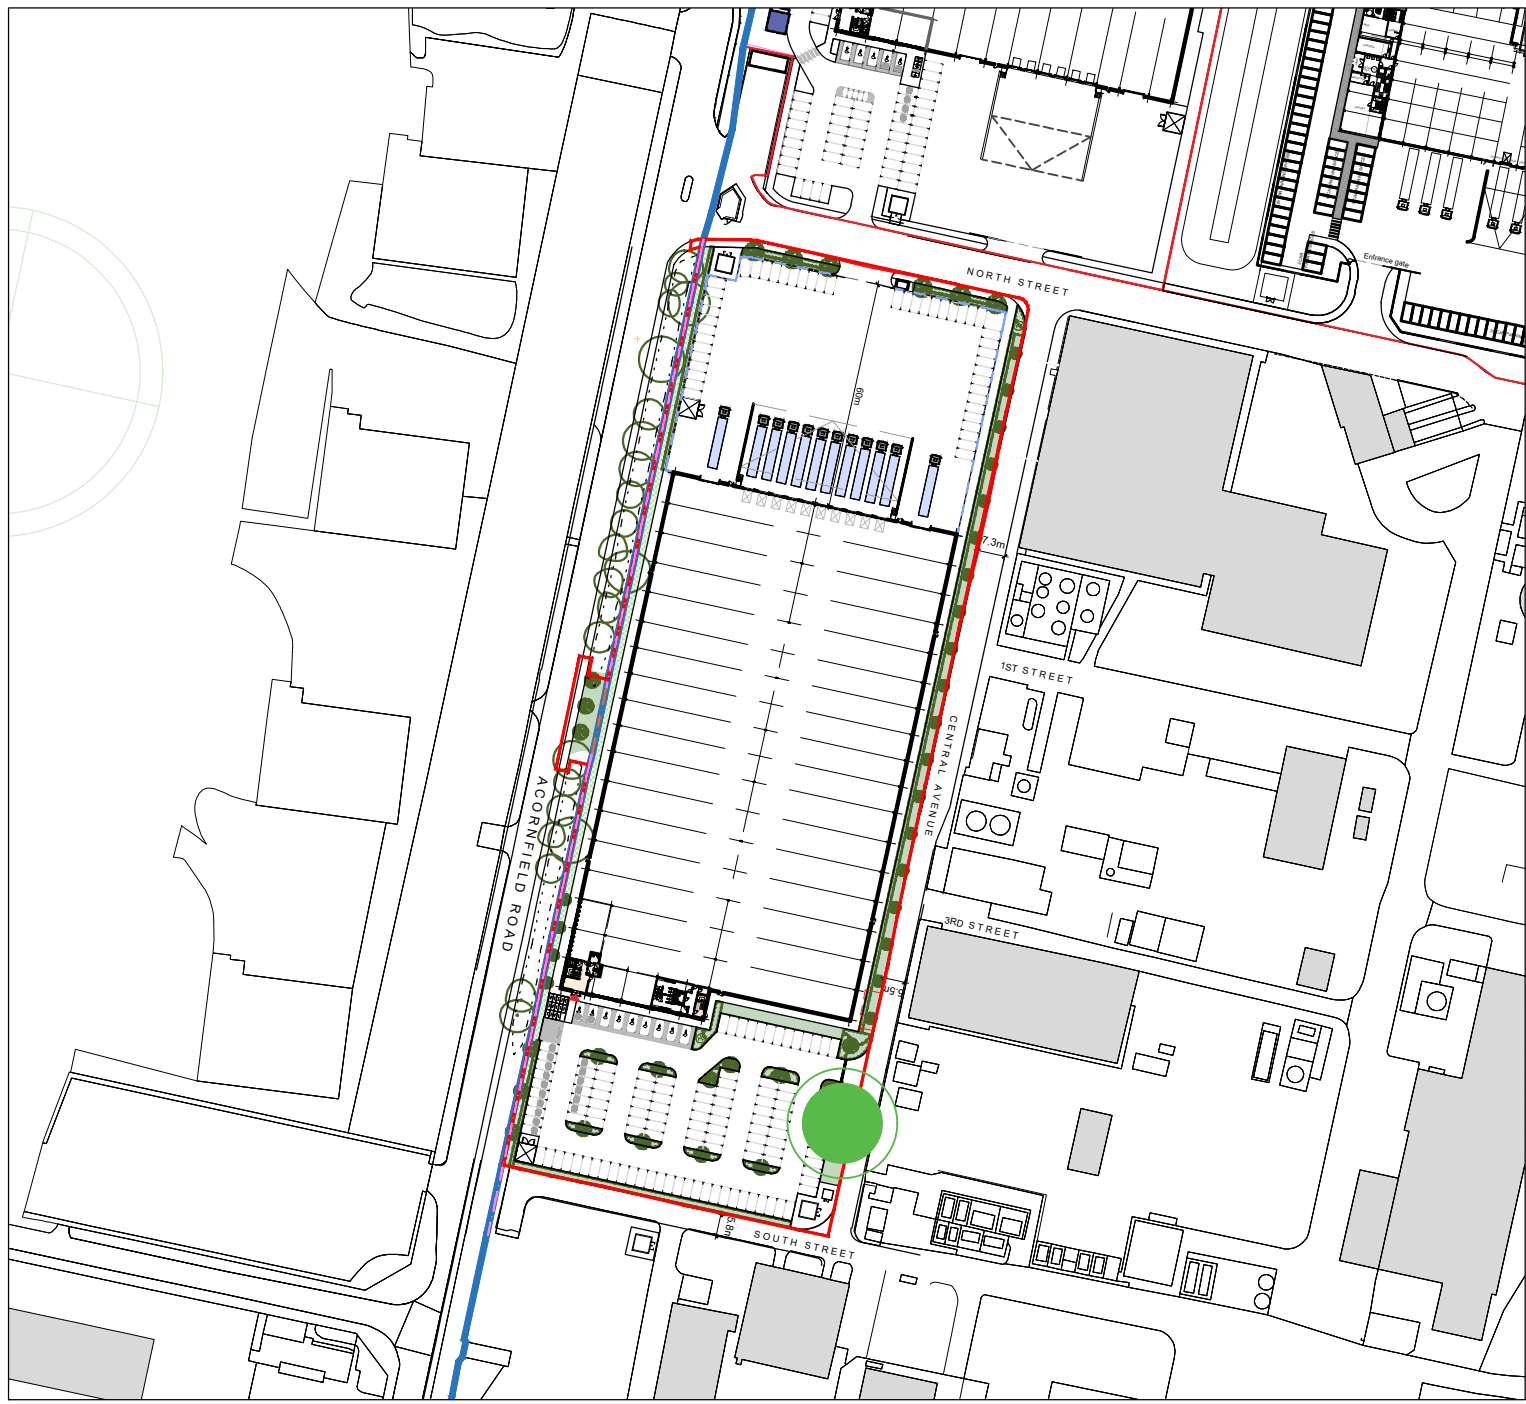


01 Building 18 Location - Proposed Site Plan
1:2000 @ A1




02 Building 18 Existing - Photograph of North/ East Elevation
1:2000 @ A1



03 Building 18 Existing - Photograph of South/West Elevation
1:2000 @ A1

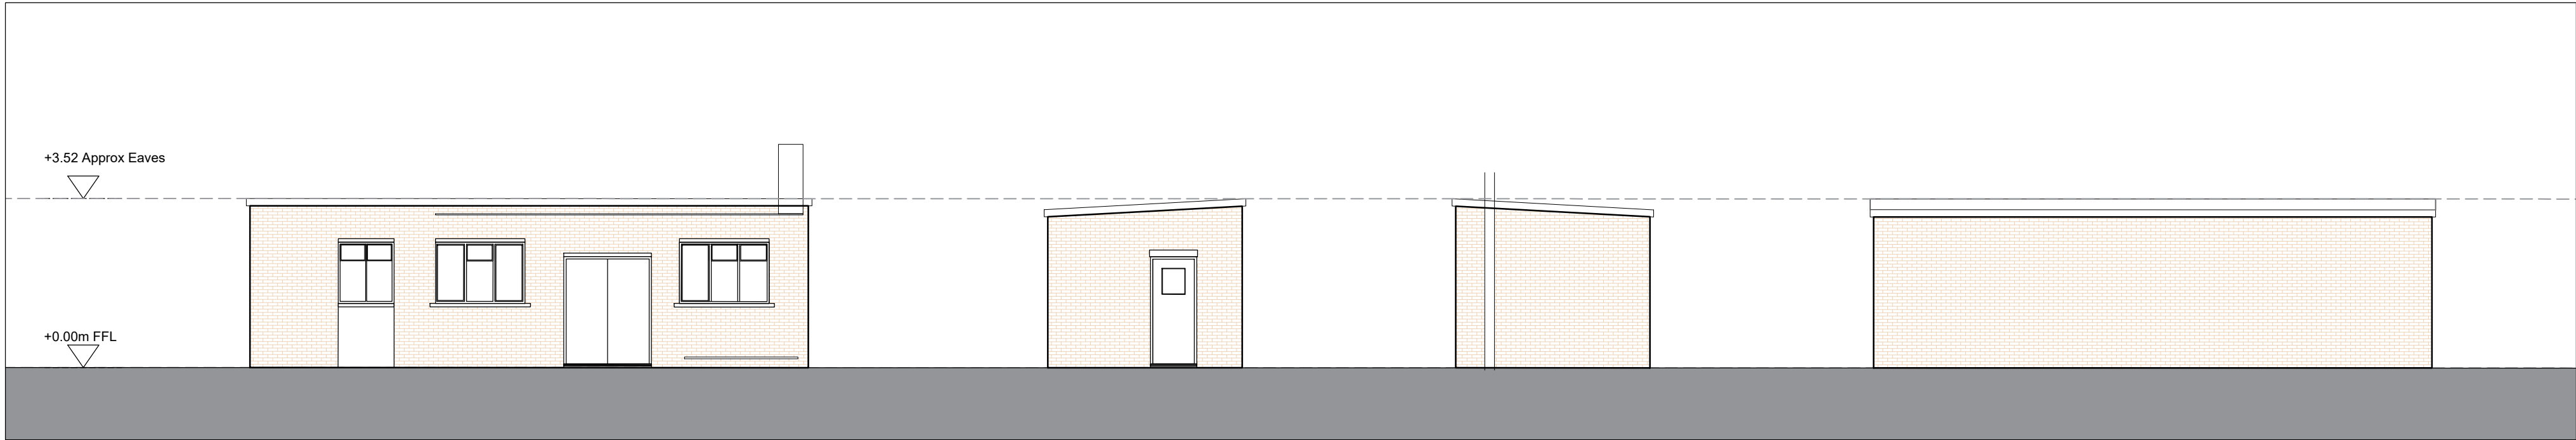

04 Building 18 - Existing Elevations
1:100 @ A1

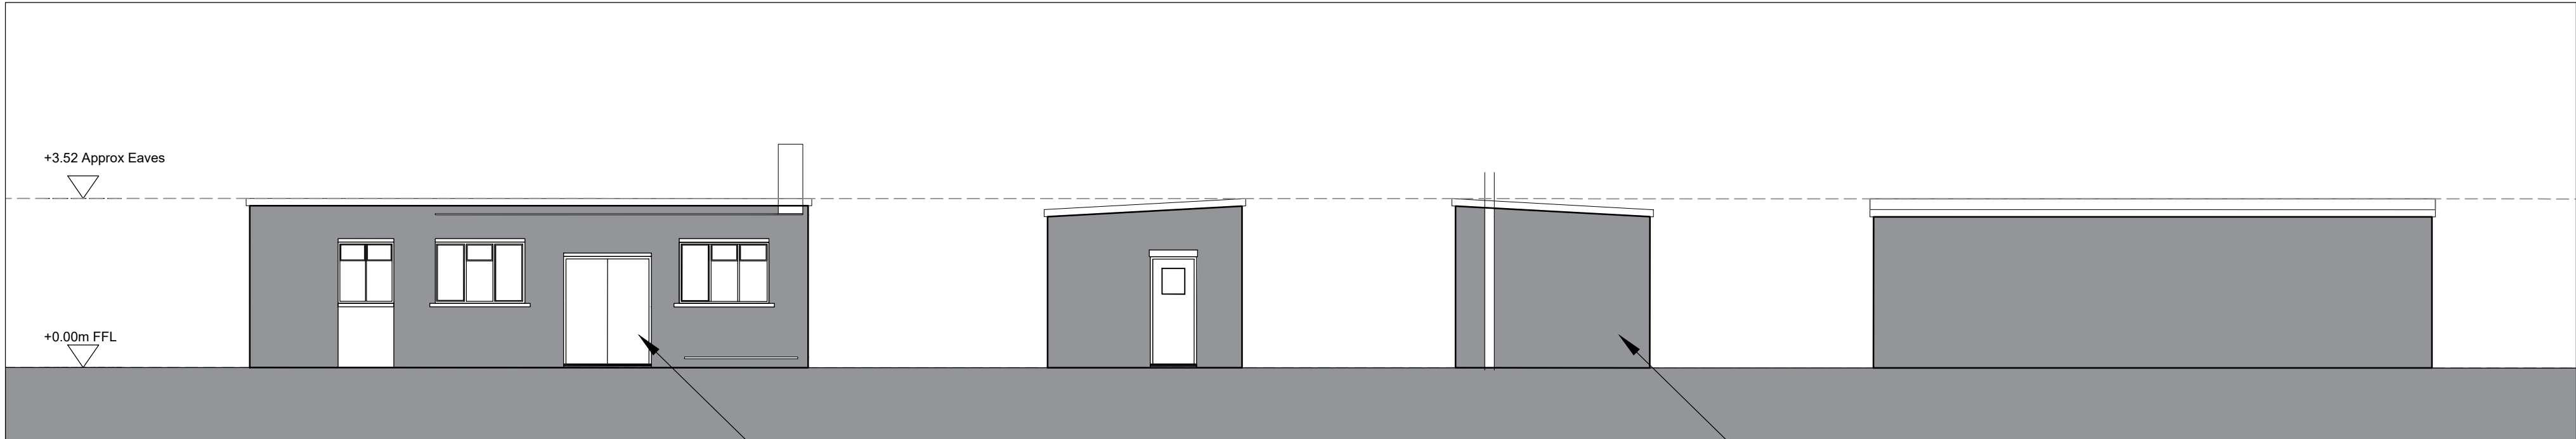

05 Building 18 - Proposed Elevations
1:100 @ A1

Door/windows painted to match
render colour:- (RAL 7016)
Anthracite Grey

Grey Render - to
match neighboring
Unit 03 cladding



06 Render Example Image
NTS

Disclaimer:
Subject to survey.

Notes:

- KEY**
- Image Business Park
 - Site Boundary Line
(22,457m²/ 5.55acres/ 2.25ha)
 - Building 18 Location

Rev: Notes: Date: Dwn: Iss:

Client:



hale
ARCHITECTURE | DESIGN MANAGEMENT
22c Leathermarket Street, London, SE1 3HP

Project:
Imagination 03
Image Business Park, Knowsley

Drawing Title:
Building 18
Existing & Proposed

Project No:
21066

Scale @ A1/A3:
1:500 / 1:1000

Drawing No:
21066 - PL1106

Revision:
-