


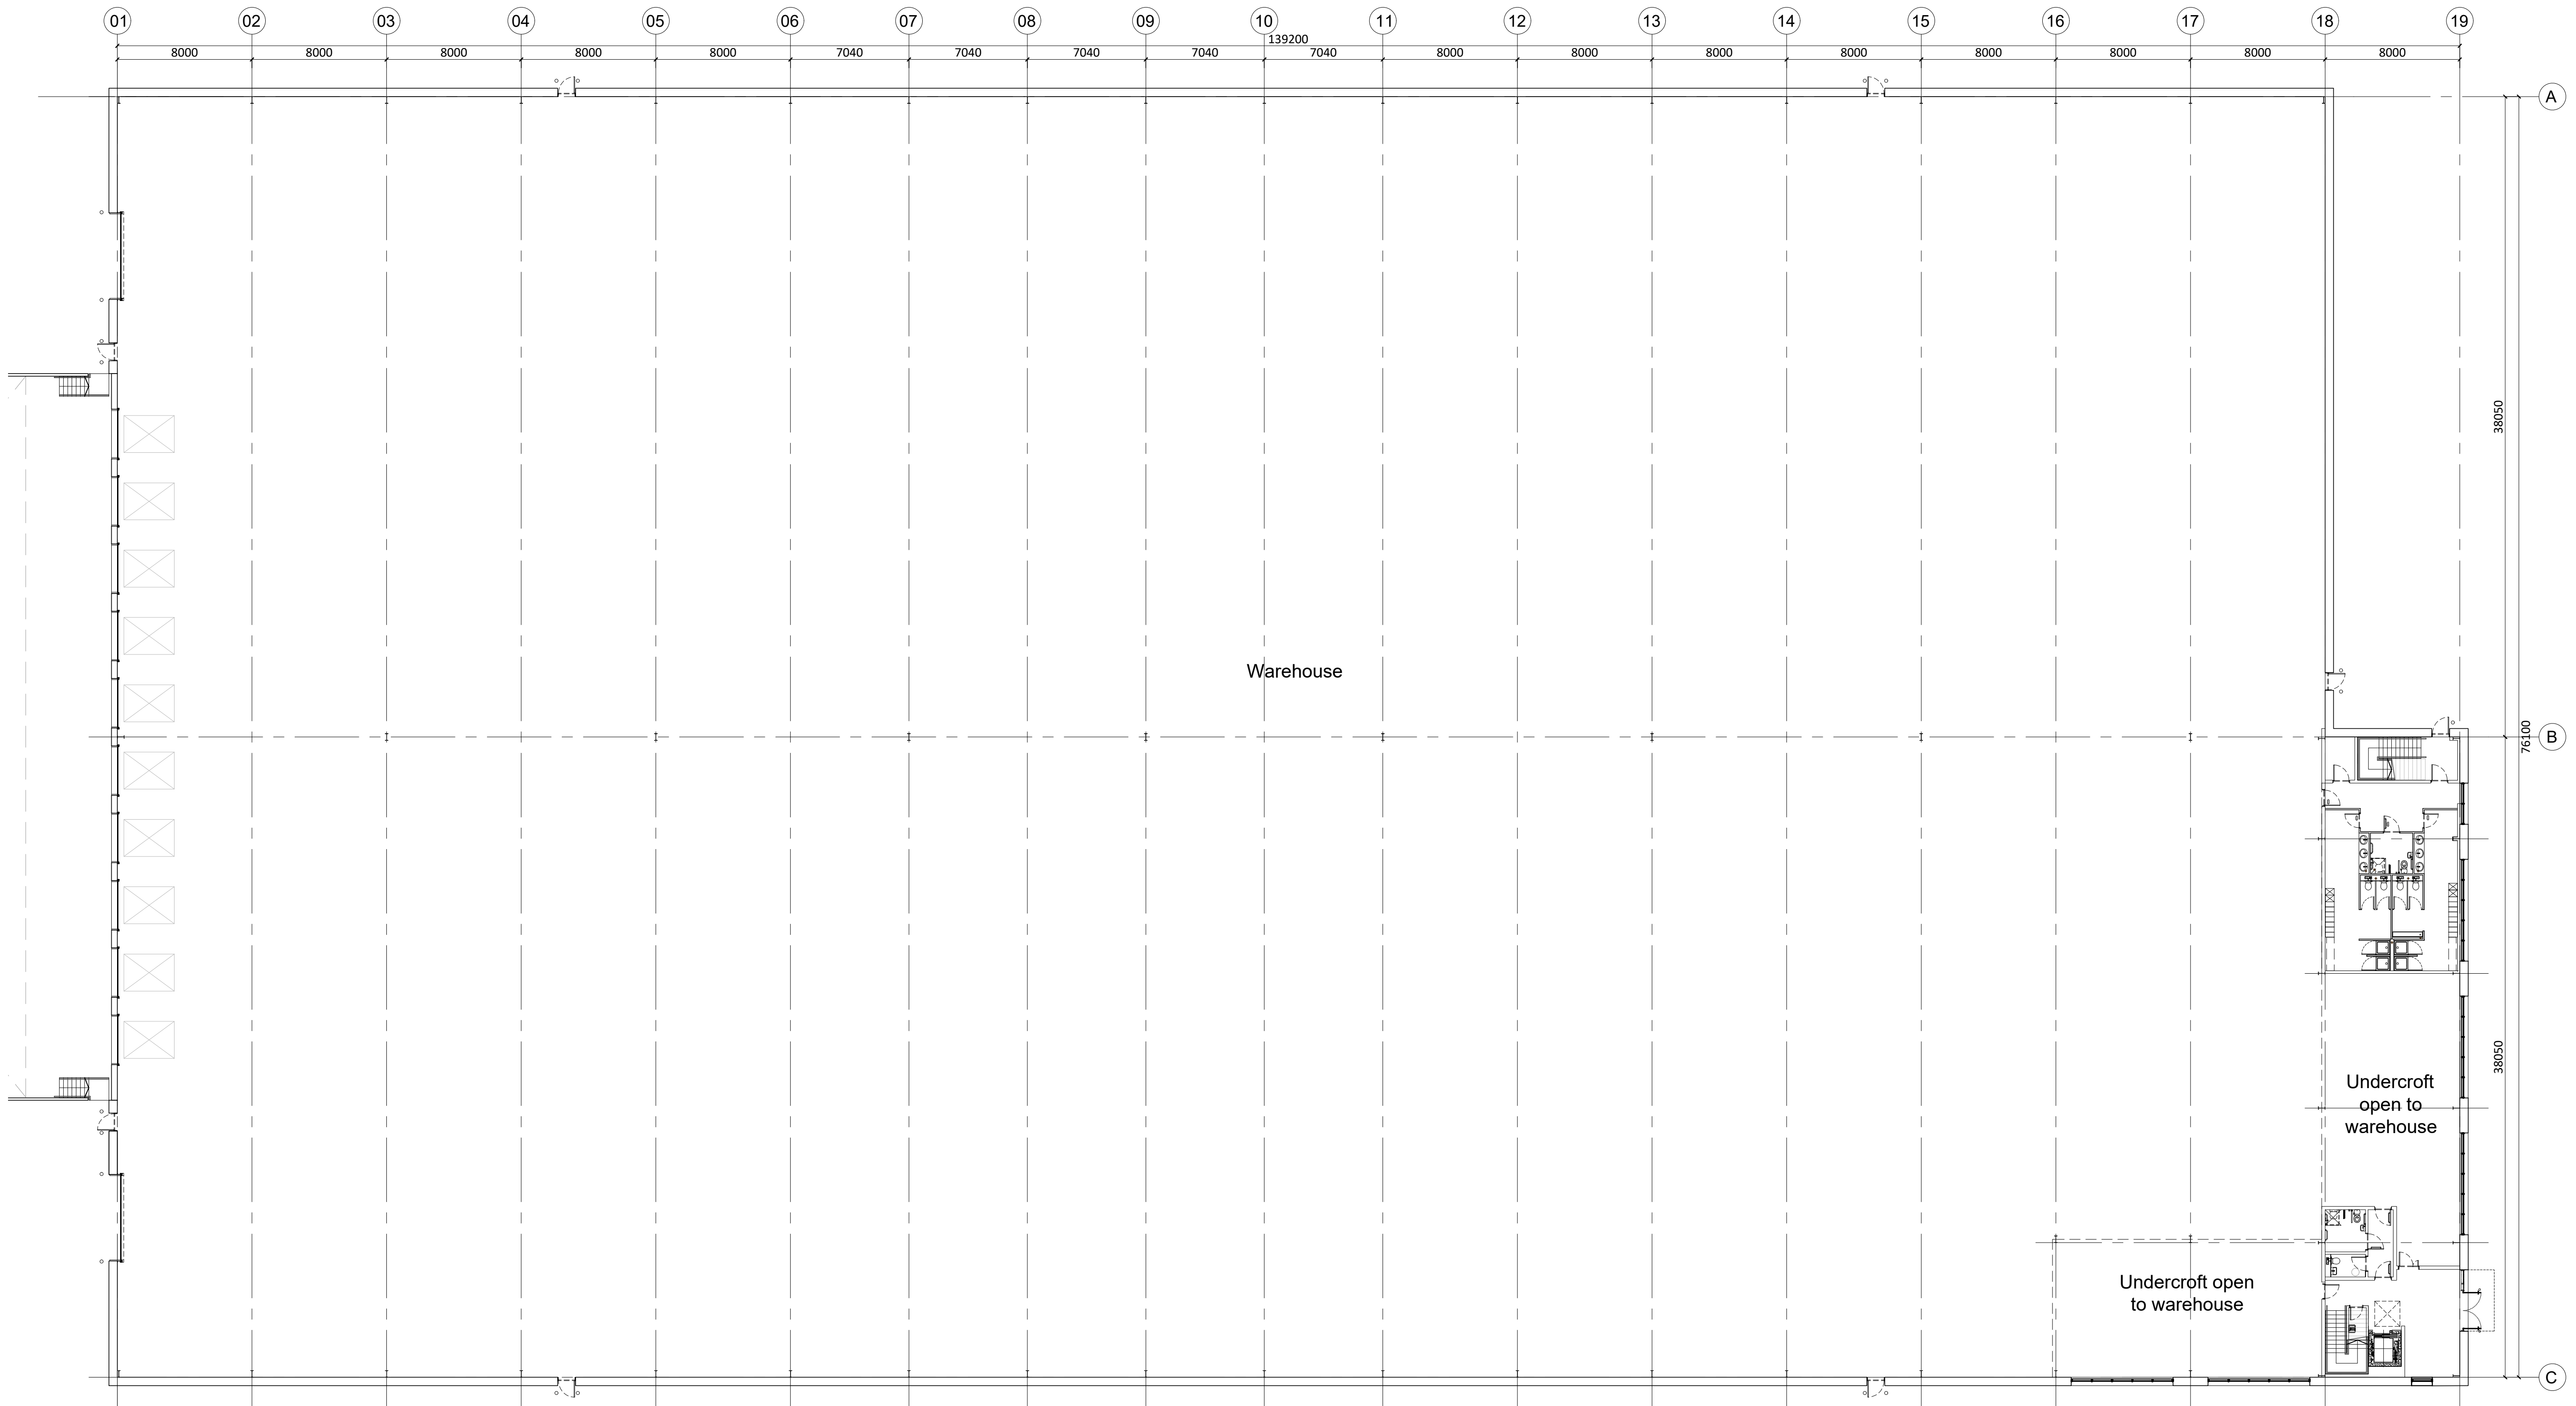

01 Unit 03 GA Ground Floor Plan
1:200@A1 / 1:400@A3

Disclaimer: Subject to survey.	Rev:	Notes:	Date:	Dwn:	Iss:
	-	First issue	07.07.21	HT	HA
	A	Flipped Unit and Toilets	22.07.21	HT	HA
	C	Unit No. Changed	04.11.21	HT	HA
Notes:					
0246810					

AREA SCHEDULE(GIA)	
UNIT 03 (GIA)	120,000ft²
Warehouse (incl. office Undercroft)	110,700ft²
Office (FF Only)	4,650ft²
Office (SF Only)	4,650ft²

hale

ARCHITECTURE | DESIGN MANAGEMENT

22c Leathermarket Street, London, SE1 3HP

Client:

SEYBOURNE

Project:
Imagination 03
Image Business Park, Knowsley

Drawing Title:
Unit 03
Ground Floor GA Plan

Project No:
21066

Scale @ A1/A3:
1:200 / 1:400

Drawing No:
21066 - PL1110

Revision:
C