

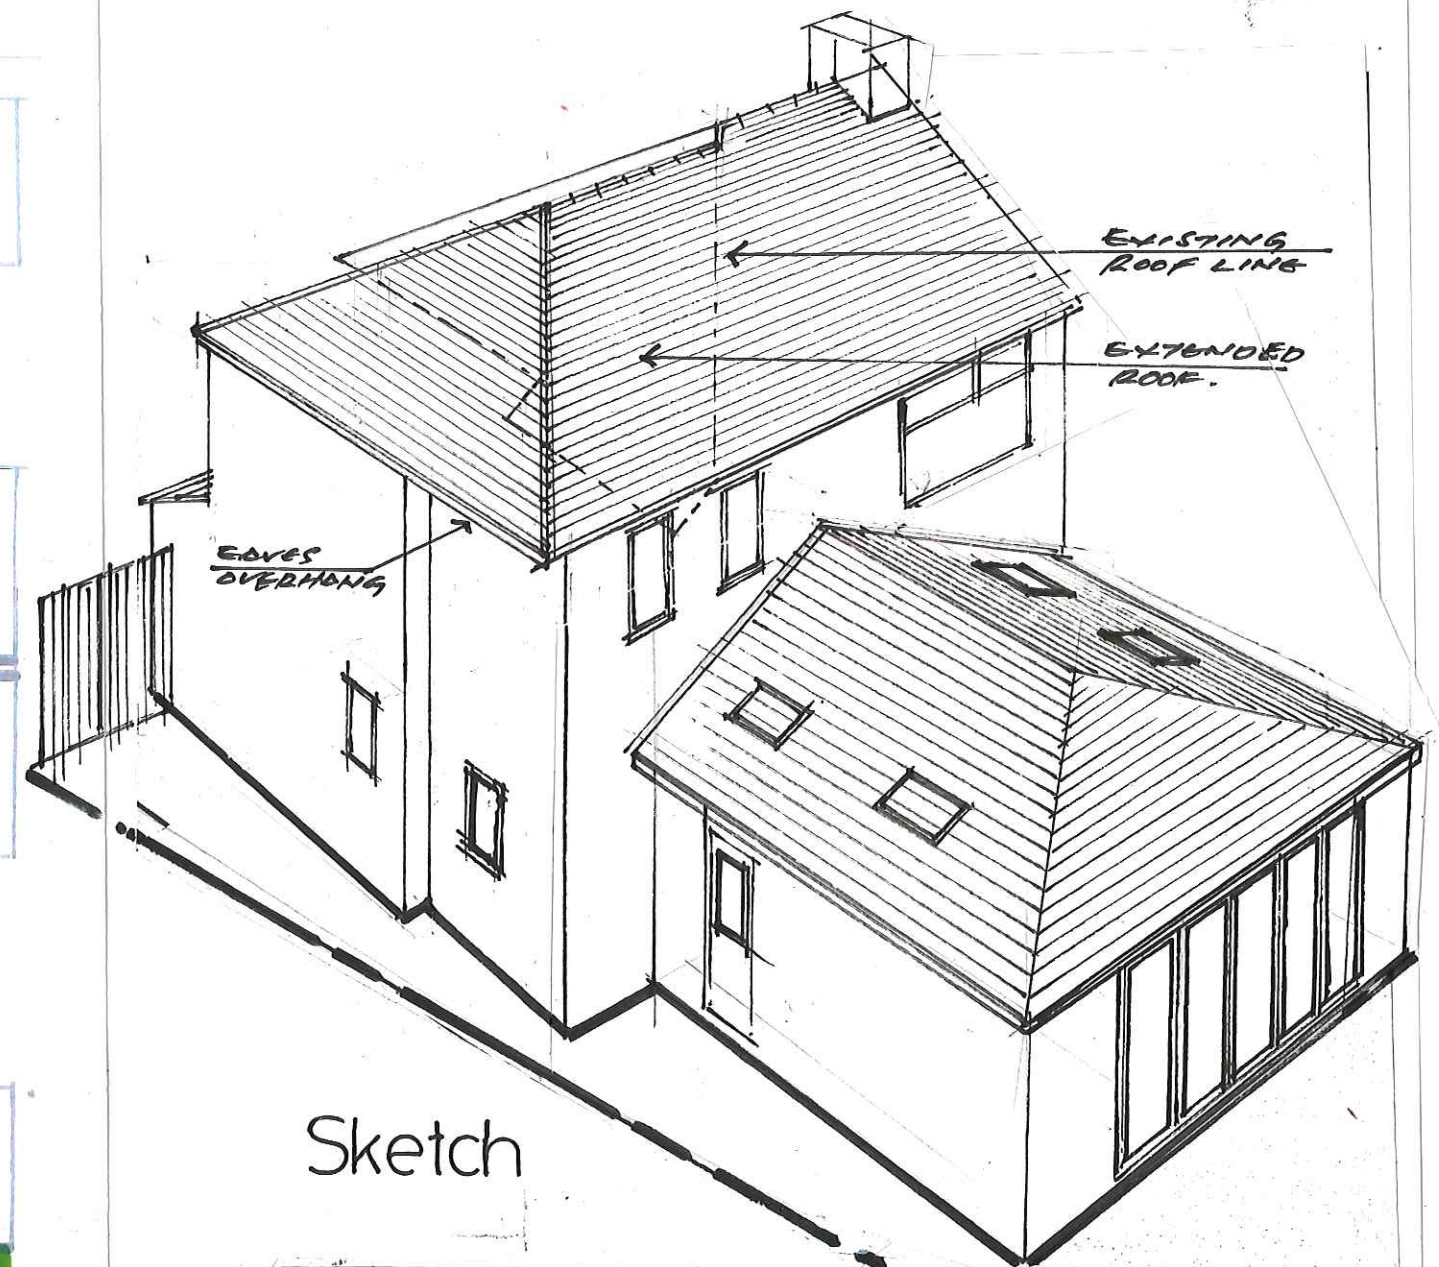


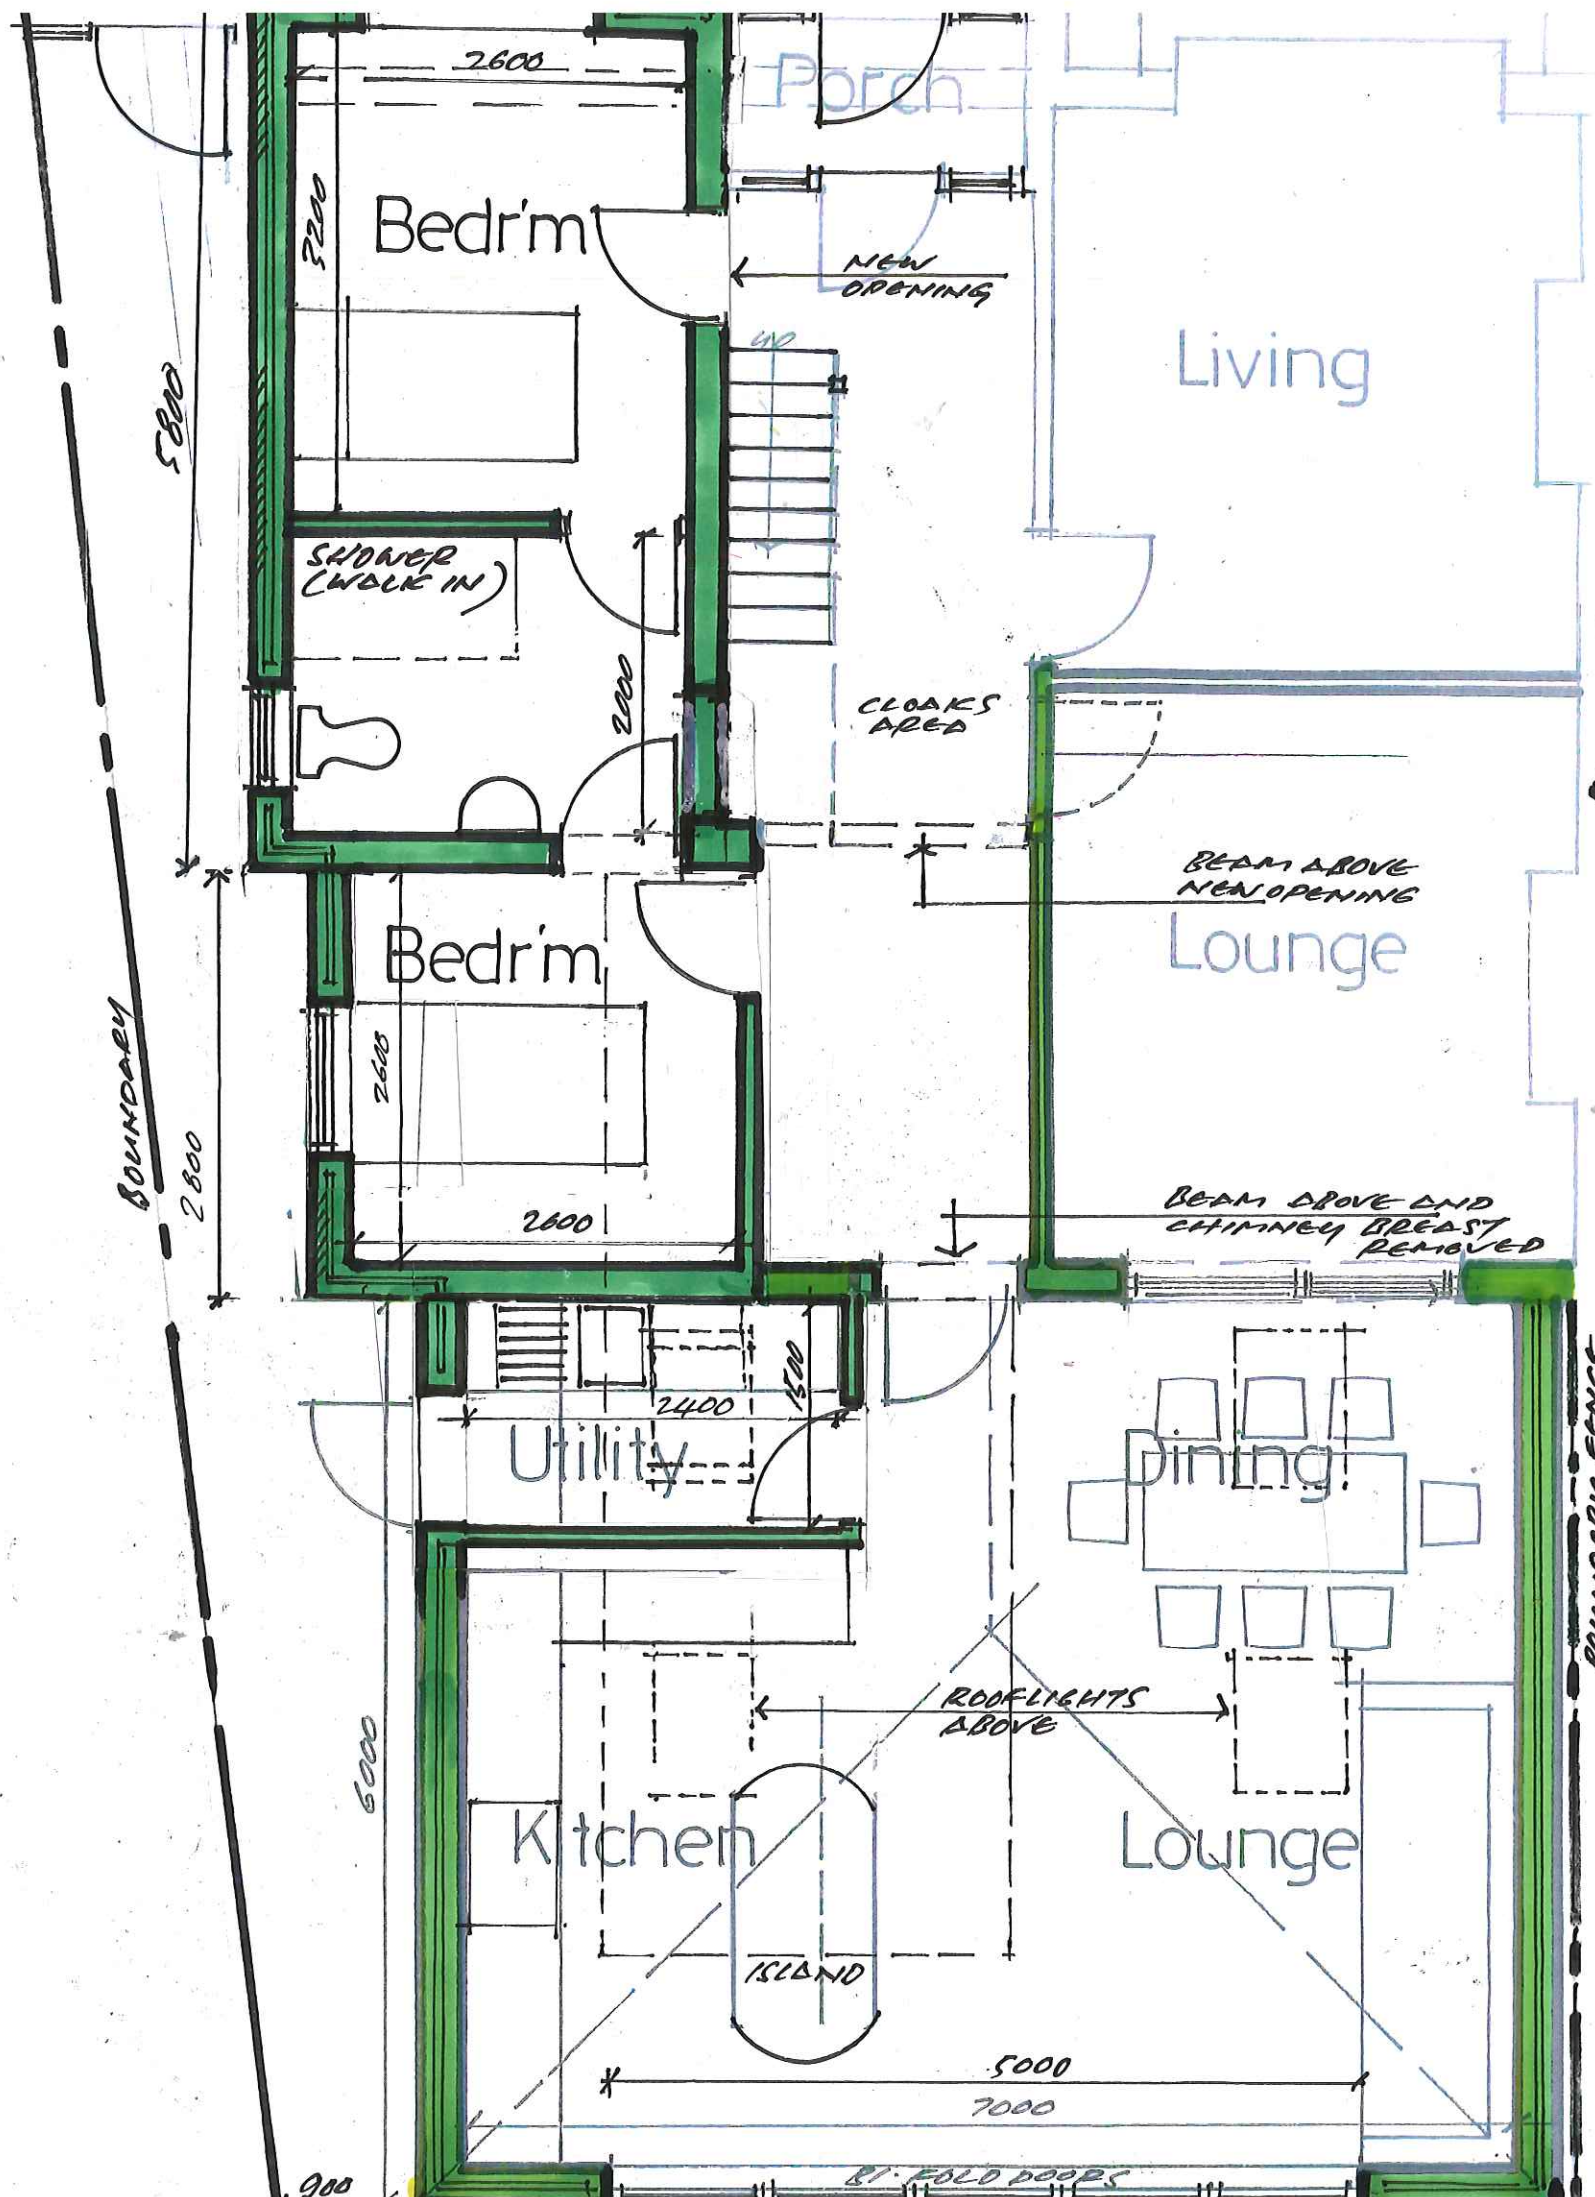

Sketch

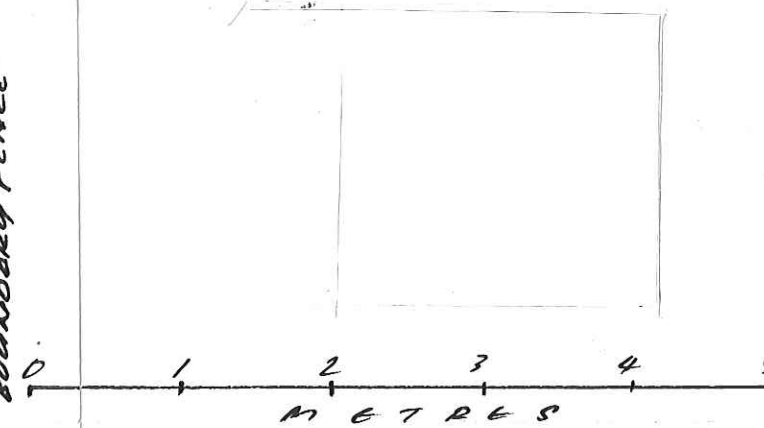

NOTE:
AREA OF GROUND
FLOOR EXTENSION
APPROX
70m²

Planning Application
Drawing

Revisions			
Contract			
Extension to 93 Higher Road, Halewood, Liverpool L26-1TB.			
Drawing Title			
PROPOSED GROUND FLOOR PLAN			
John J. White Architect B.A. Dip. Arch. A.R.B. 39 Mersey Road Liverpool L17 6AG Tel/Fax 0151 474 4701 Mob 07711 506988 Email john.white39@blueyonder.co.uk			
Scale	Date	Drawing number	revision
1:50 @A3	067 2022	3	