


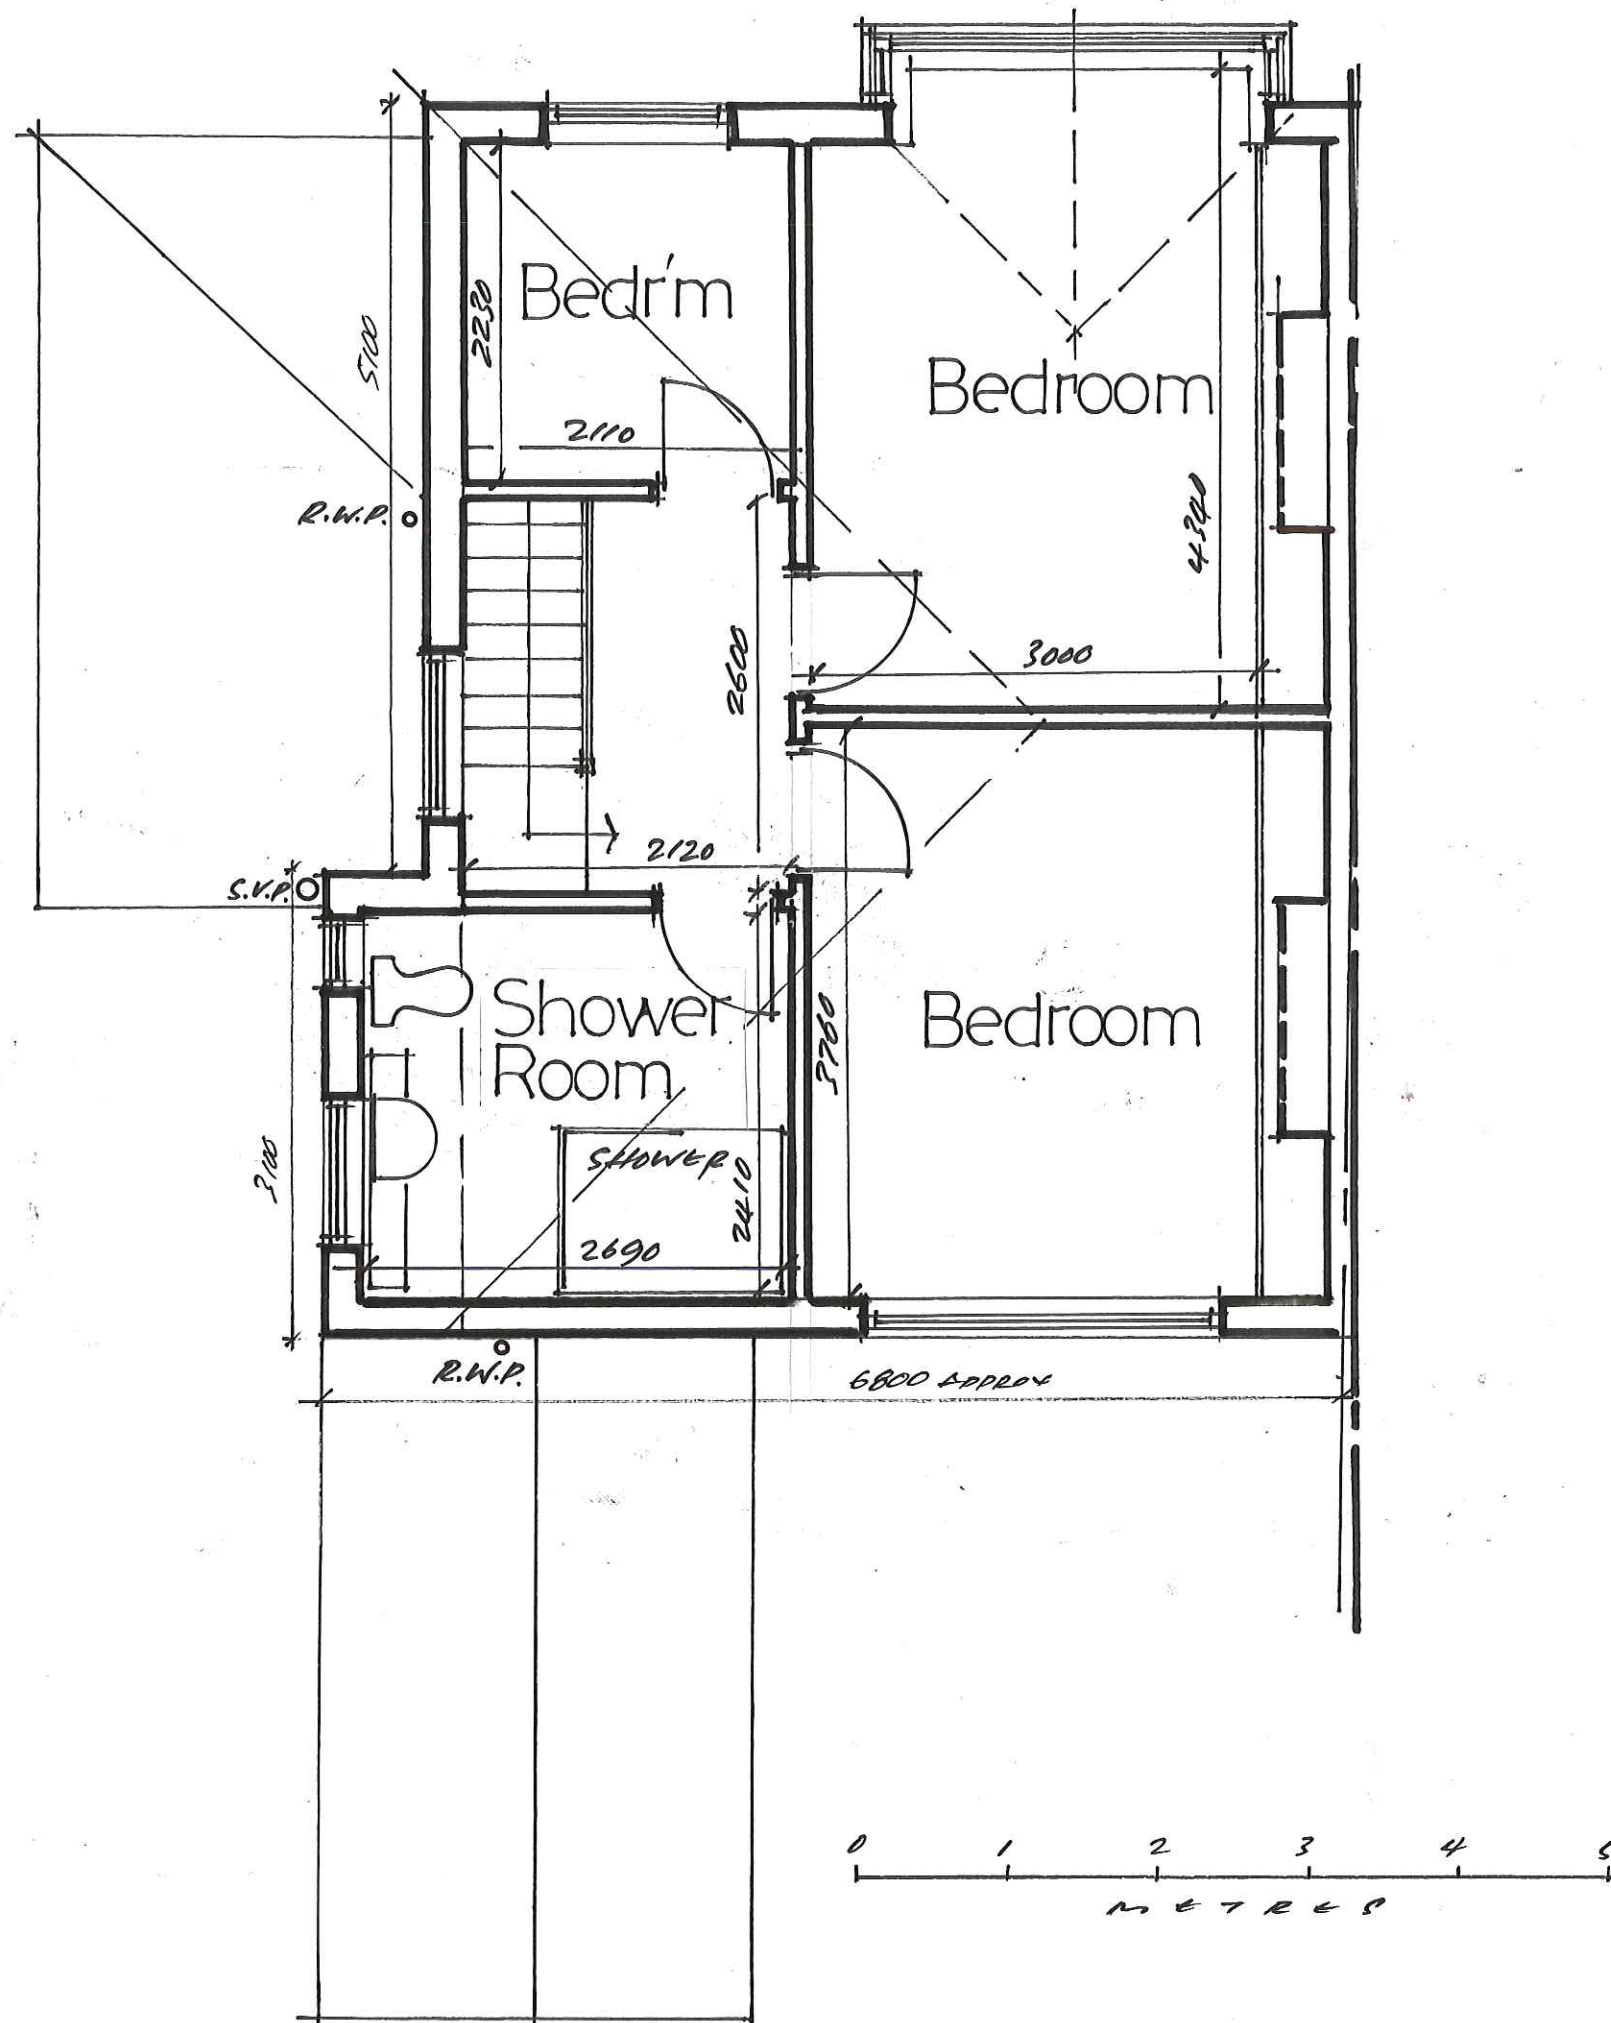

EXISTING FIRST FLOOR PLAN

Notes

Planning Application
Drawing

Issue

Client

Structural Engineer

Project Manager

Building Contractor

QS

Fire Officer

Planning

Building Control

Revisions

Contract

Extension to 93 Higher Road,
Halewood, Liverpool L26-1TB.

Drawing Title

EXISTING
FIRST FLOOR PLAN

John J. White Architect
B.A. Dip. Arch. A.R.B.
39 Mersey Road Liverpool L17 6AG
Tel/Fax 0151 474 4701 Mob 07711 506988
Email john.white39@blueyonder.co.uk

Scale
1:50
@A3

Date
27
2022

Drawing number
2

revision