






2 Proposed Front Elevation - South

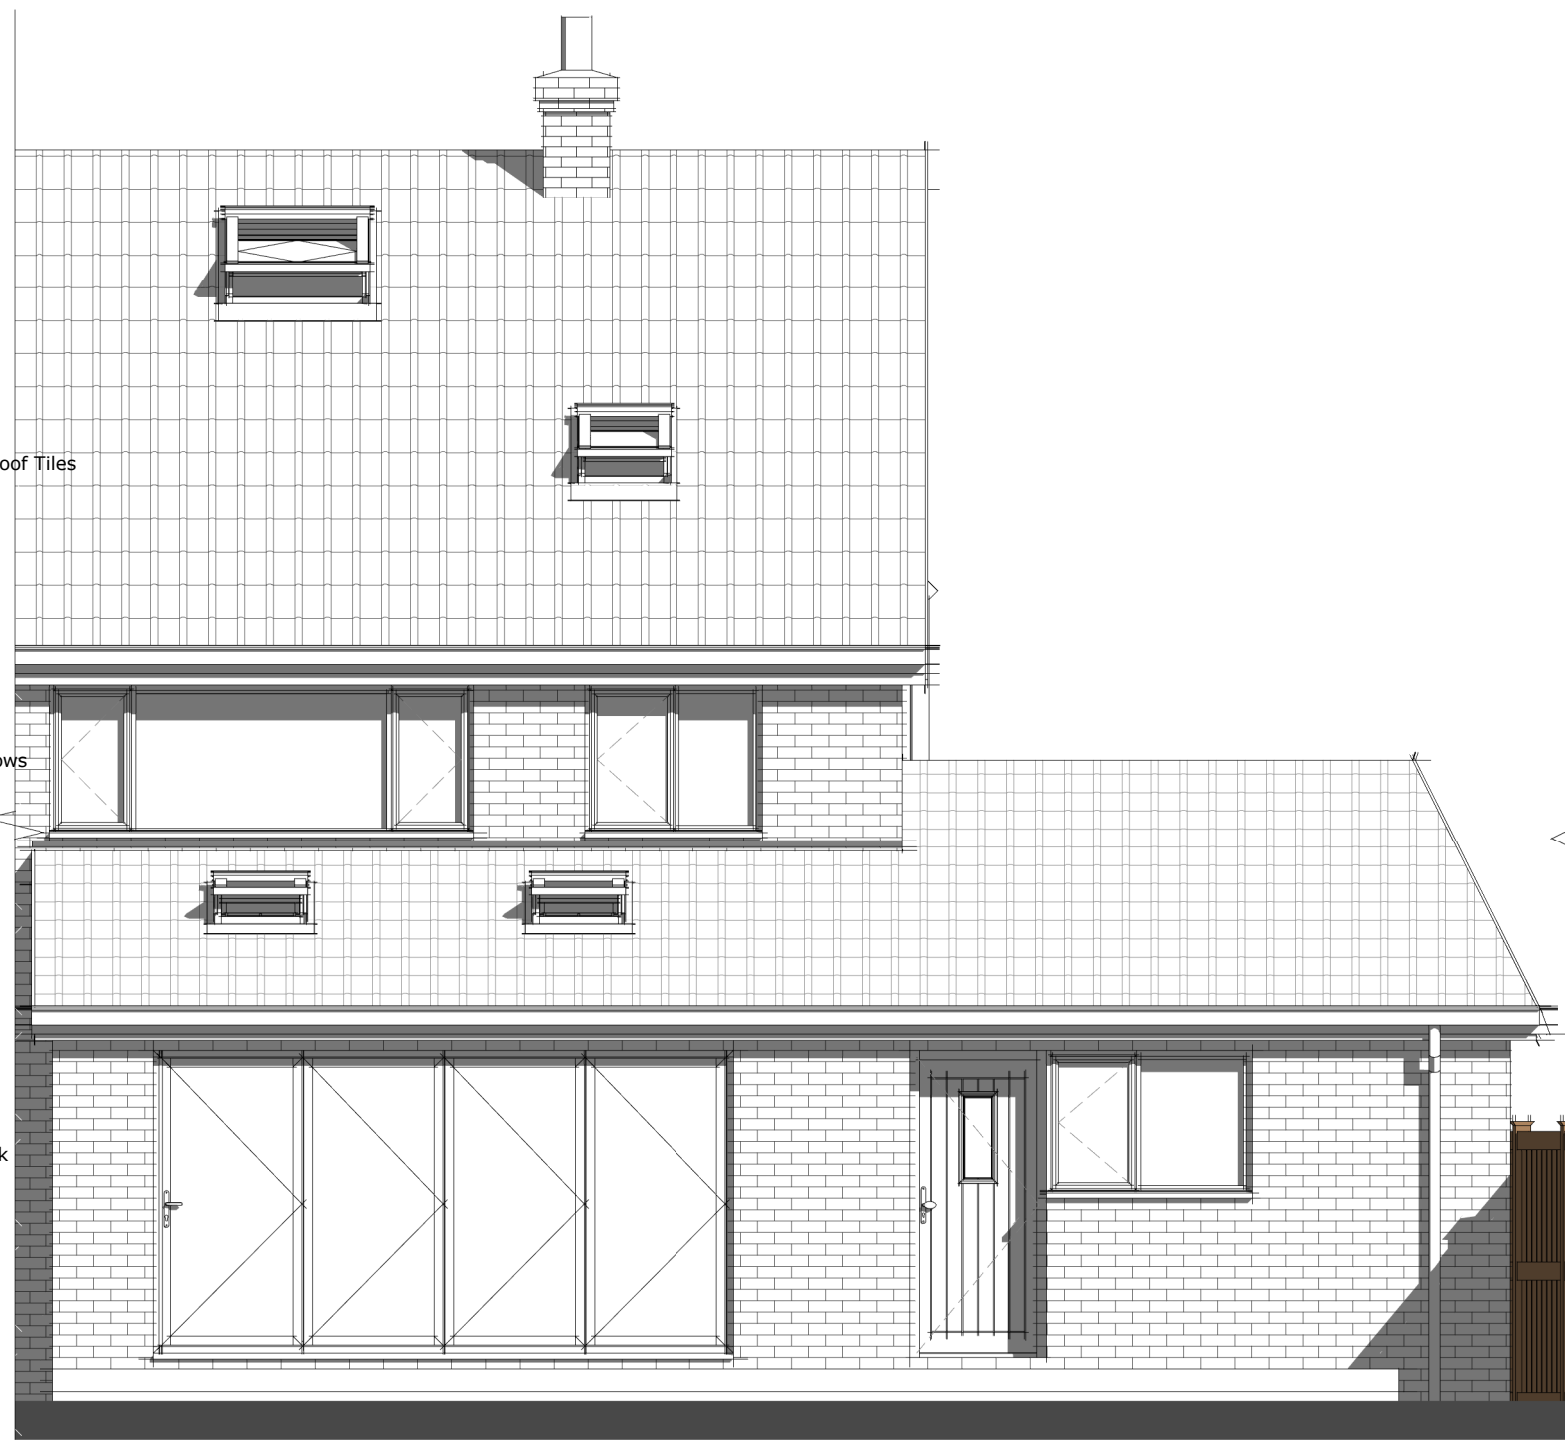


4 Proposed Rear Elevation - North

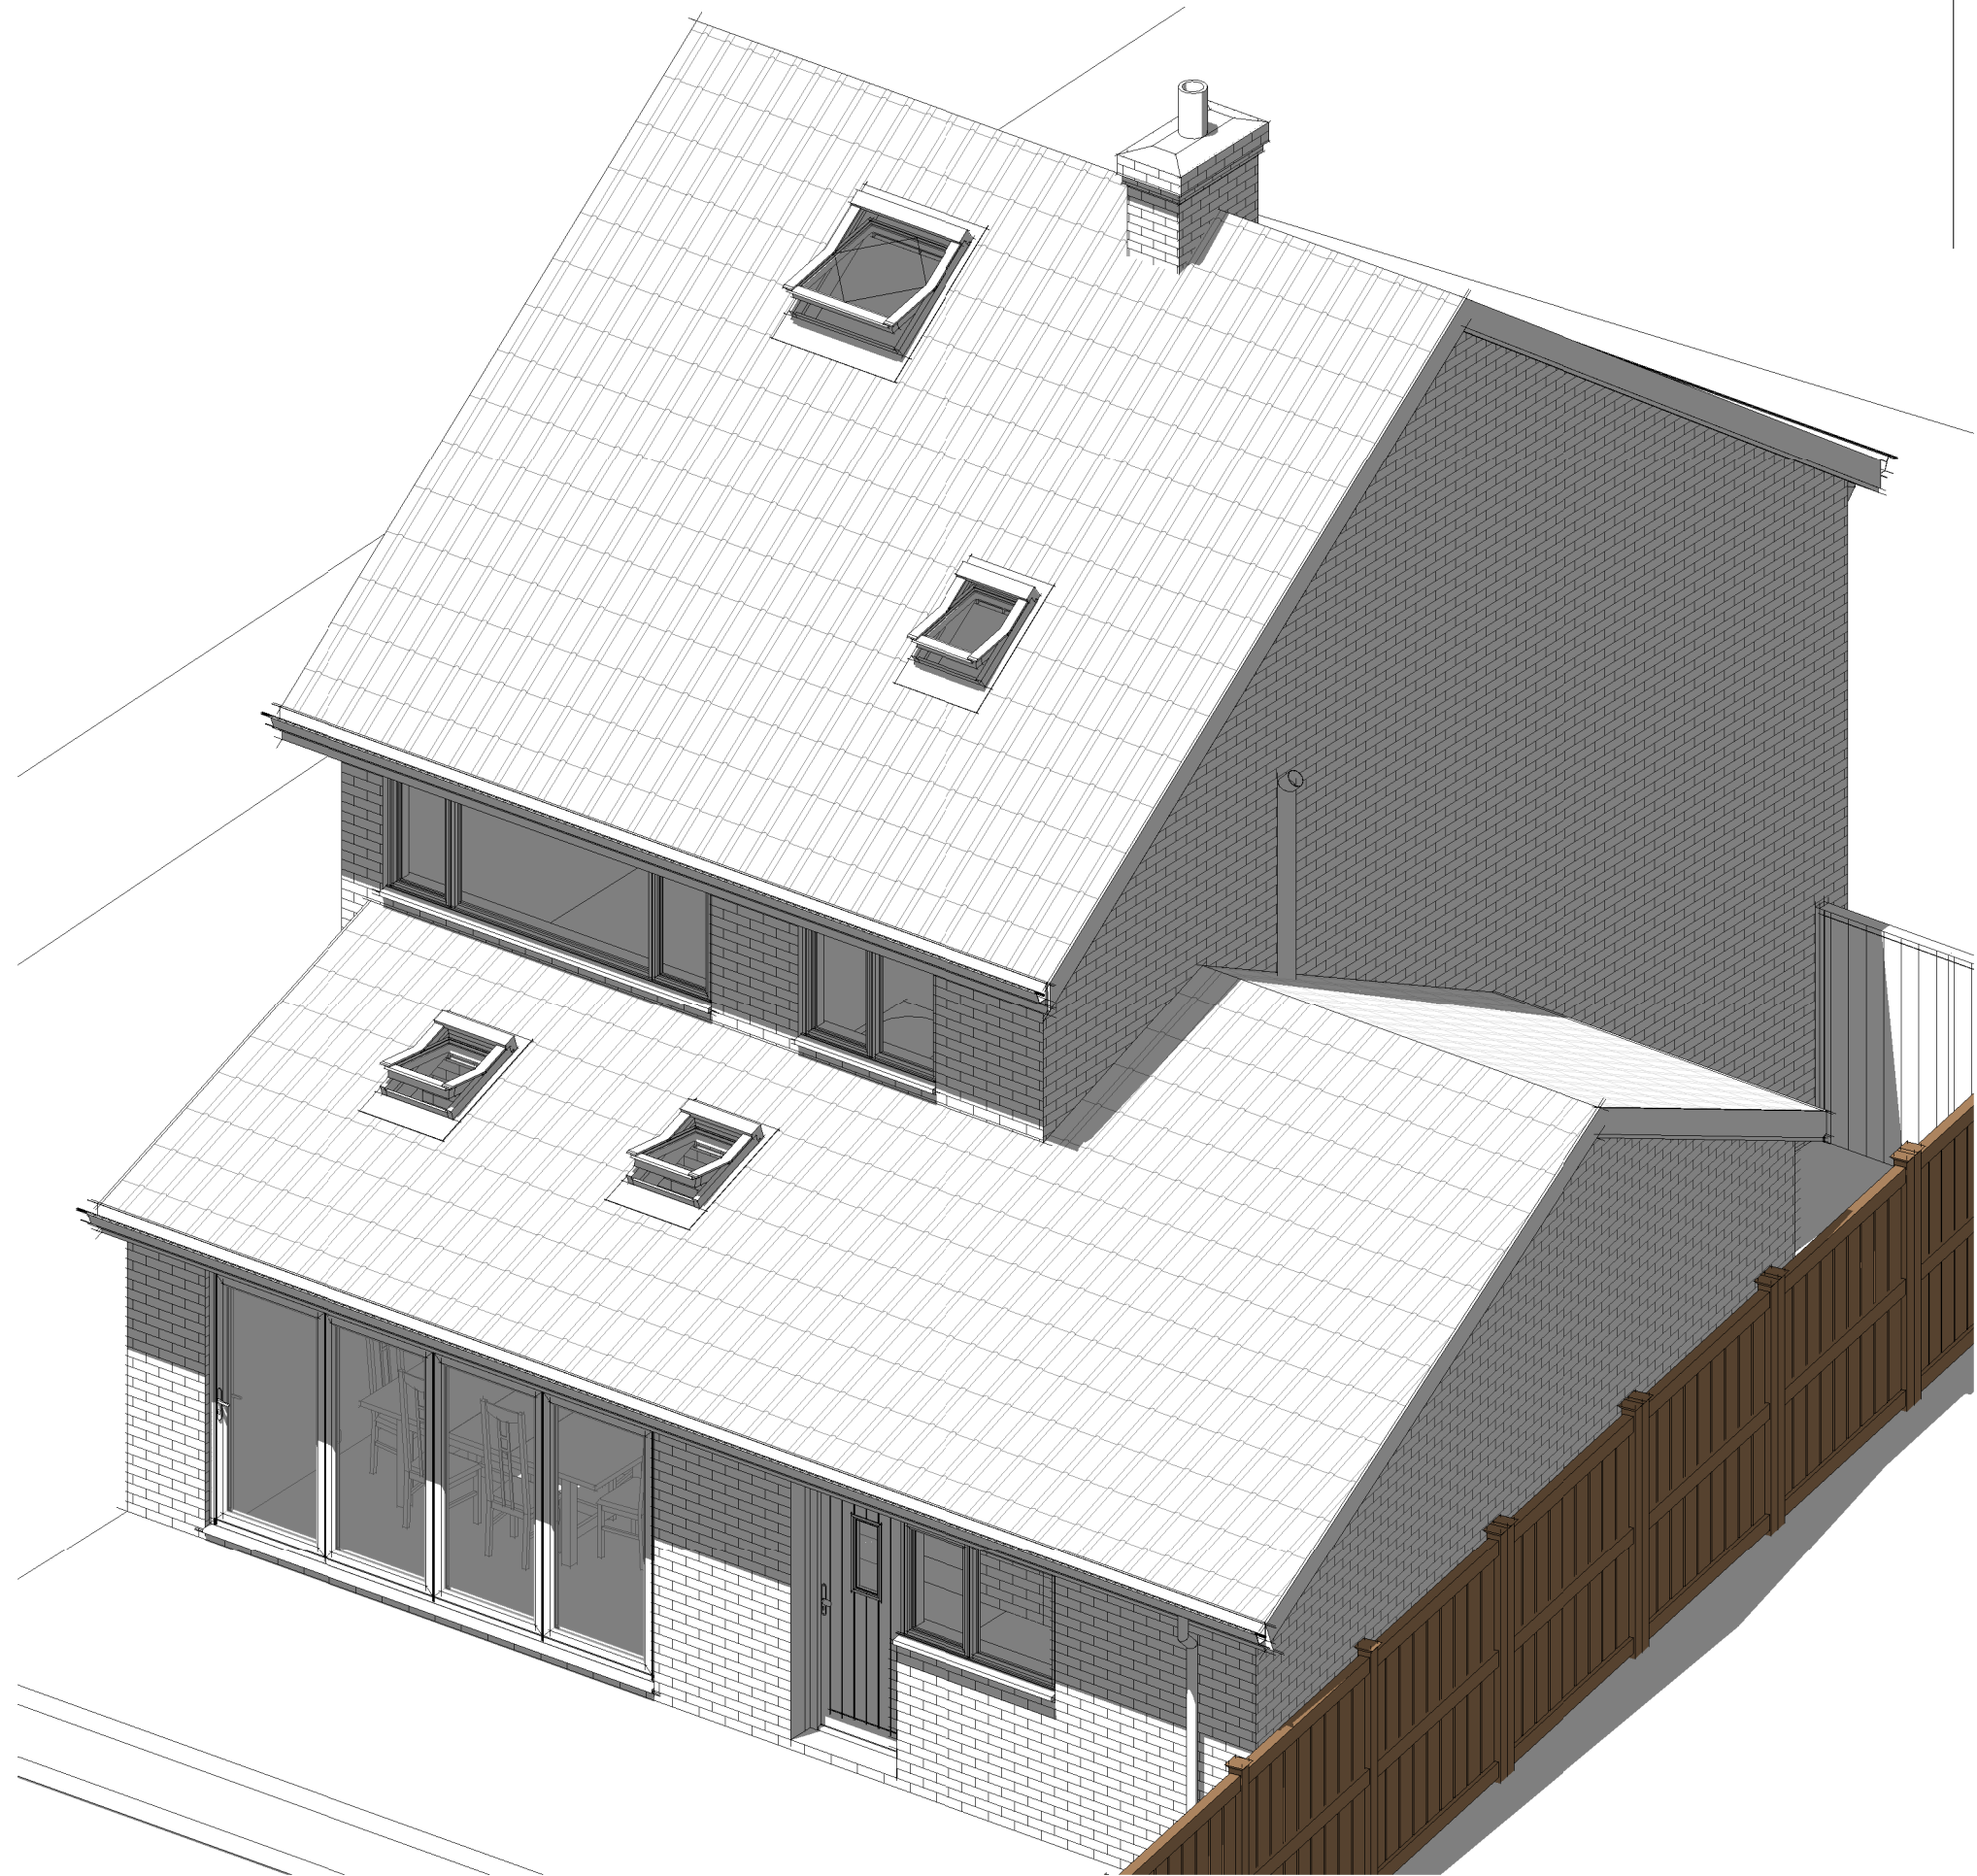

6 3D Ortho Rear Elevation

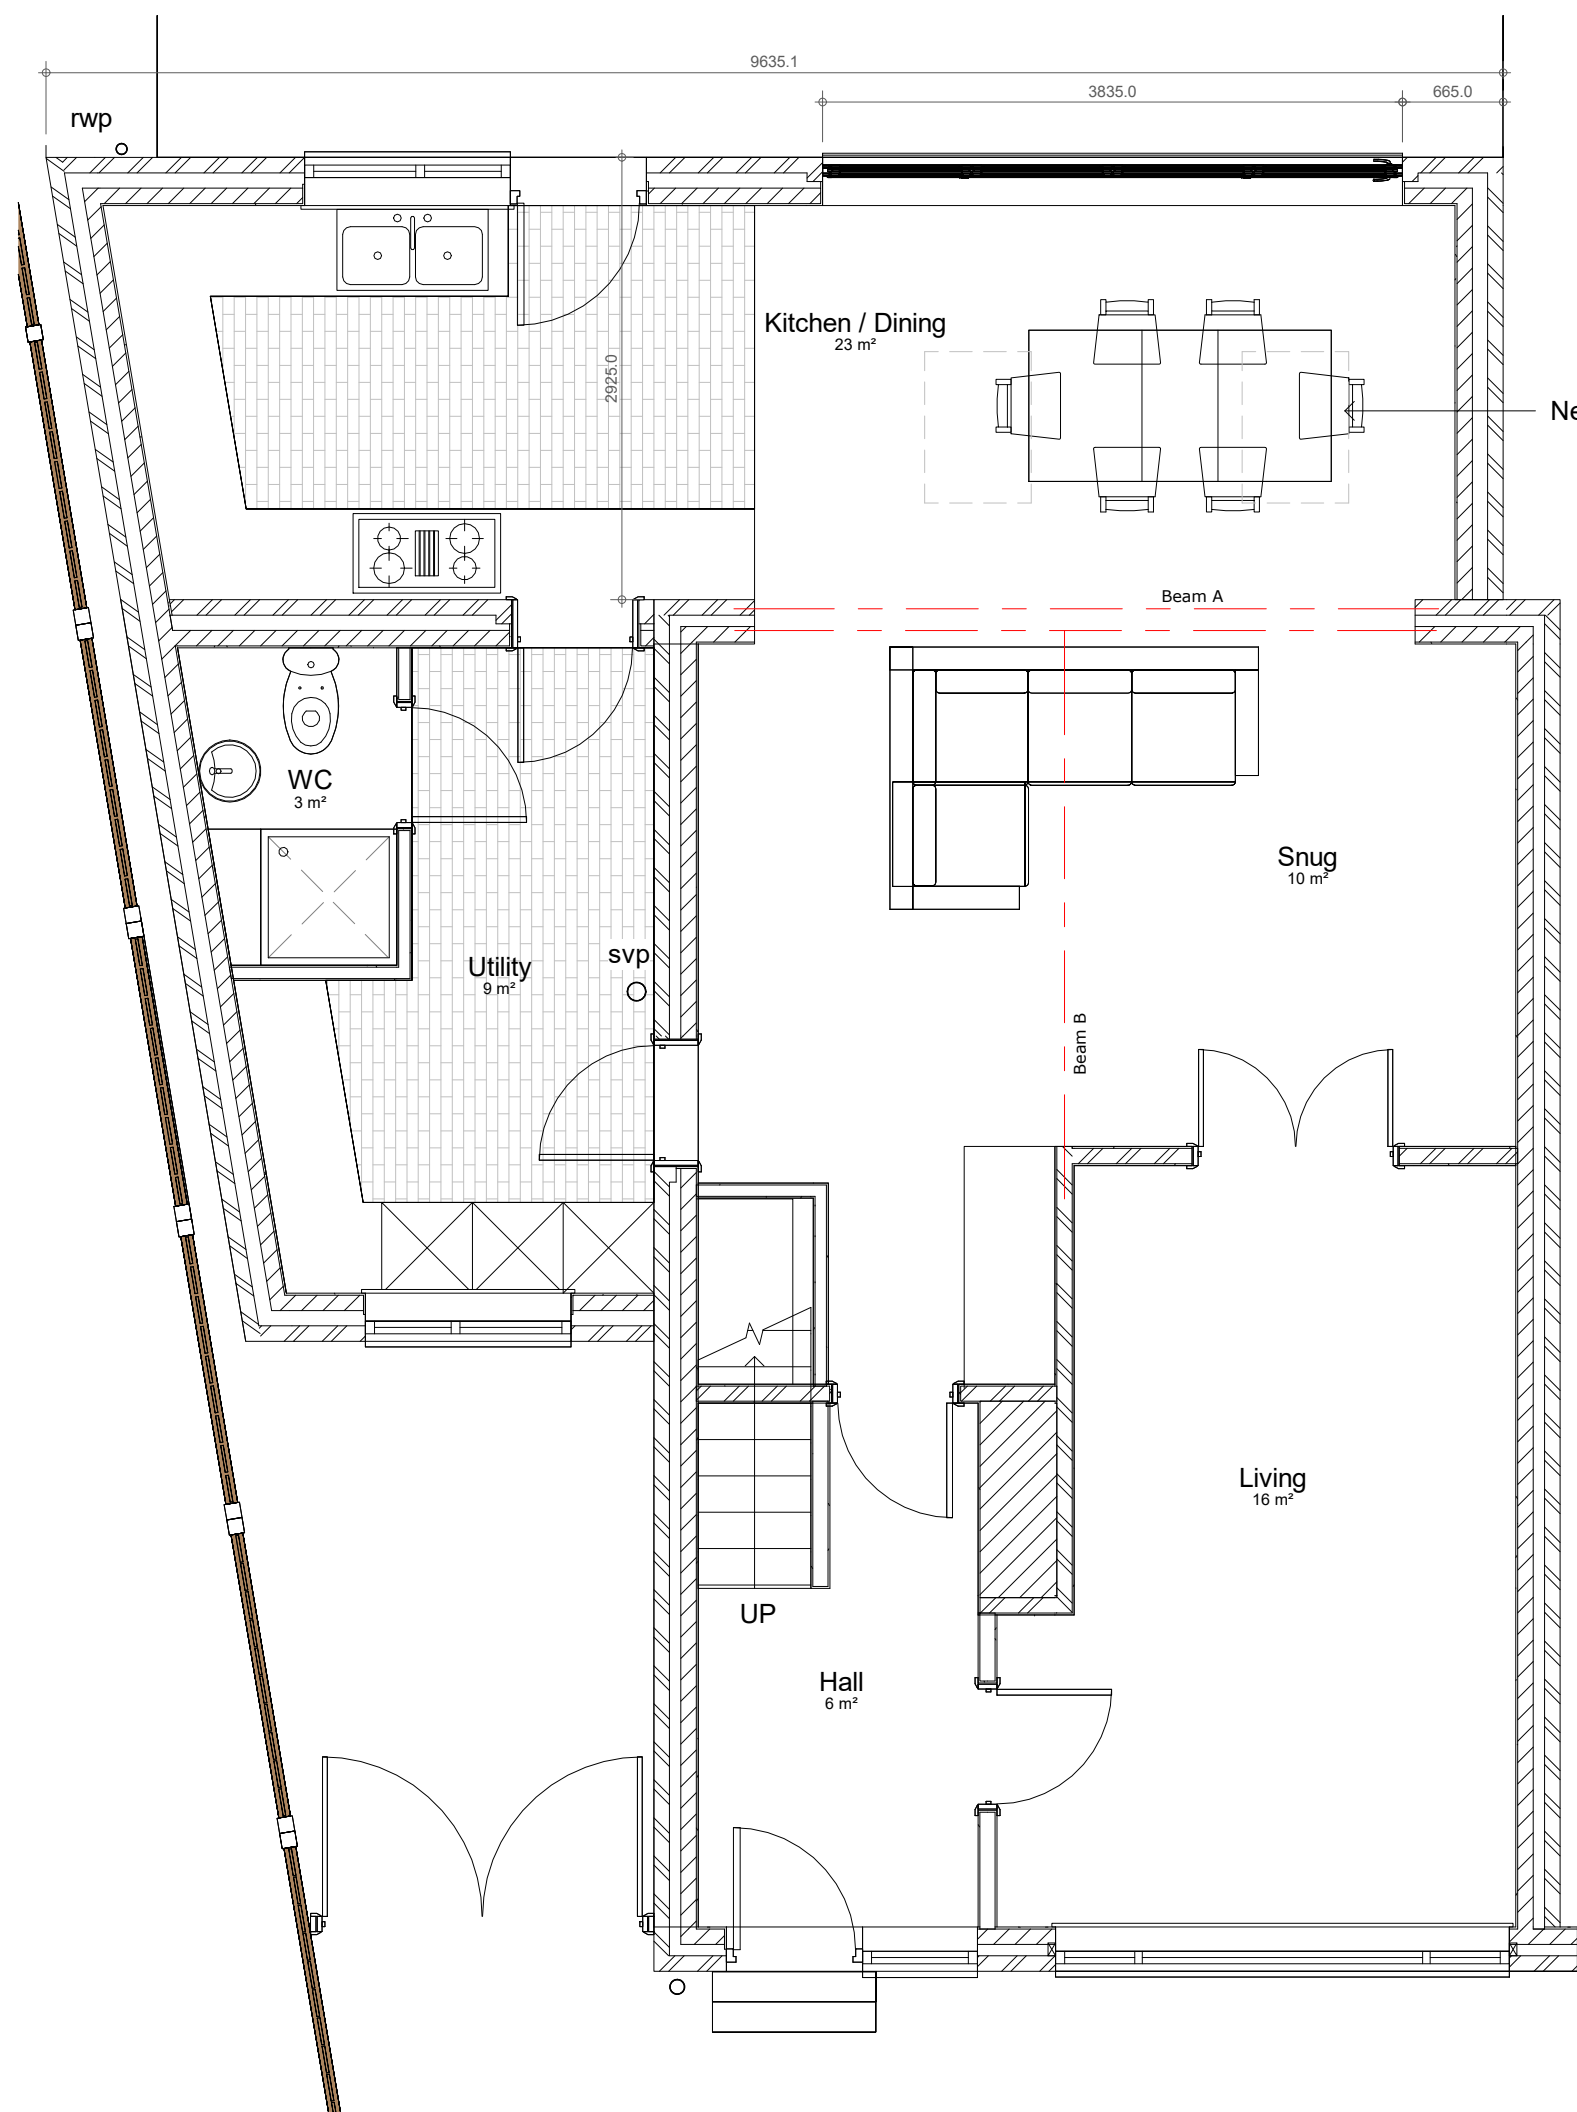


1 Proposed Ground Floor Plan

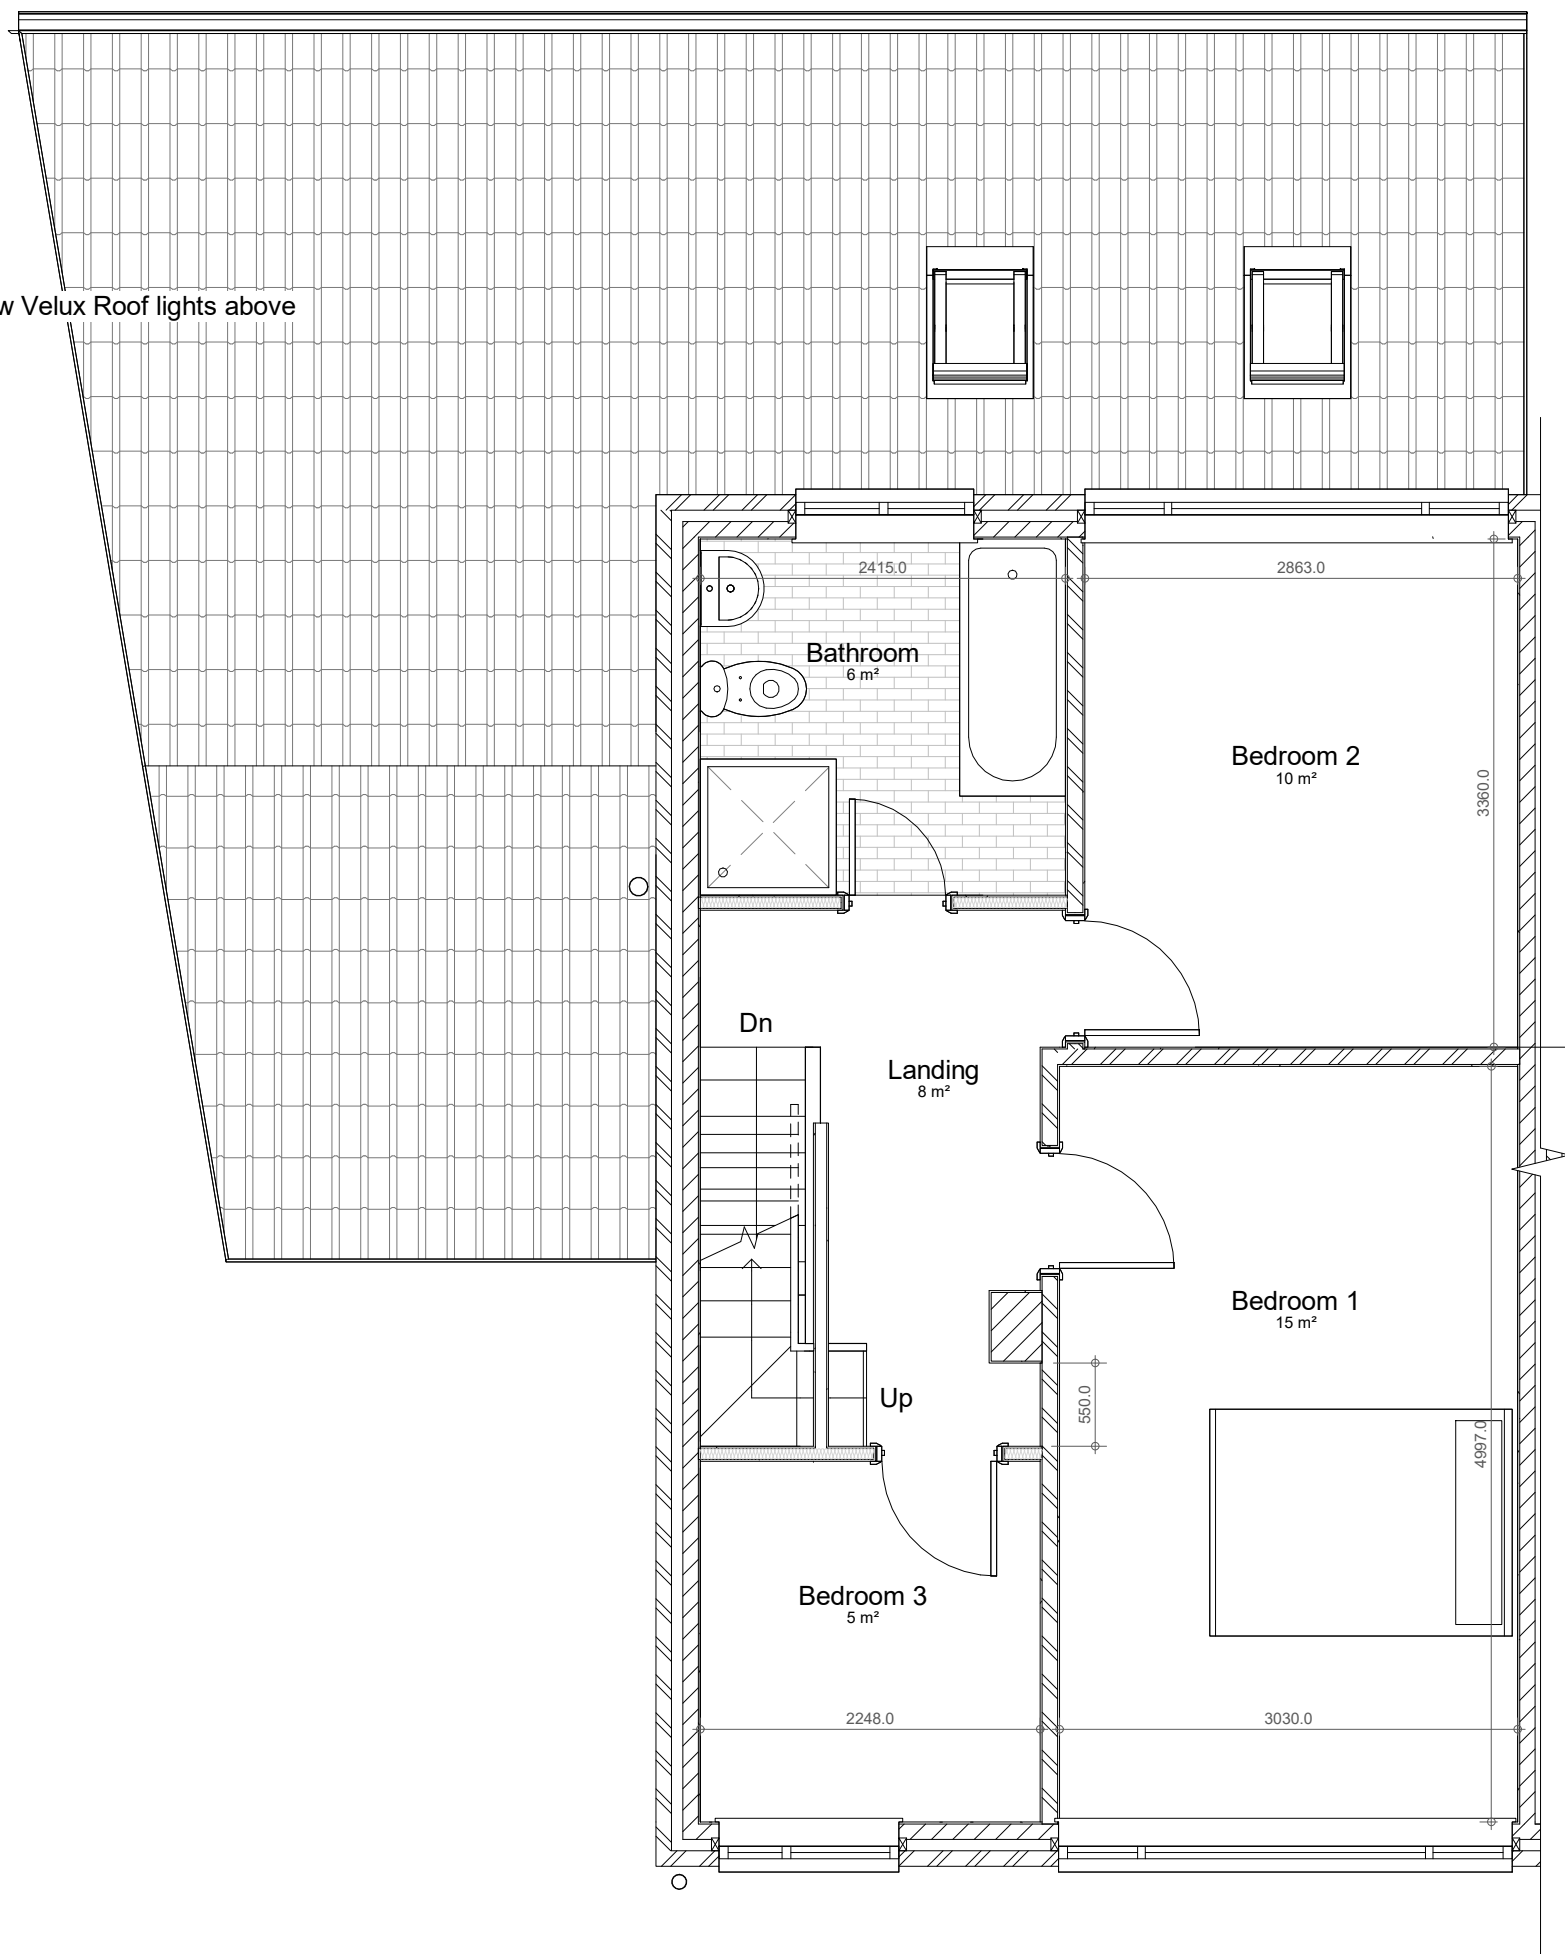

3 Proposed First Floor Plan - No Change



5 Proposed Side Elevation - East

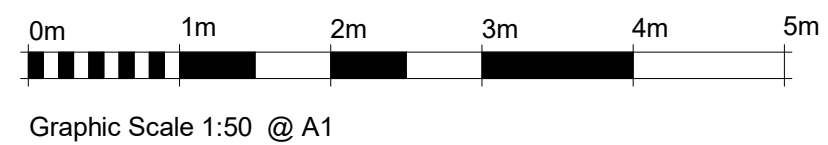

General Notes
This drawing is the property of Keltec Consultancy Ltd © and must not be copied or otherwise reproduced in any way without their specific permission. Any queries please contact the practice. All measurements must be checked on site before commencement of works. Work to figured dimensions only. All works to be in accordance with the current building regulations and planning consent. If in doubt ask.

Revision Number	Revision Description	Revision Date
-----------------	----------------------	---------------



CLIENT / PROJECT ADDRESS:
Mr & Mrs McCabe
29 Montgomery Close, Whiston, L35 3RD

SHEET TITLE:
Proposed Floor Plans - Elevations

Designed By:
Design Team

DATE:
24/06/2022 10:28:42

SCALE:
1 : 50

PROJECT NUMBER:
CM_MC_2022B

PHASE:

DRAWING NUMBER:
A104

REV:



116 Duke Street, Liverpool, L1 5JW, T: 07825 777 059
E: projects@keltecconsultancy.com
www.keltecconsultancy.com