


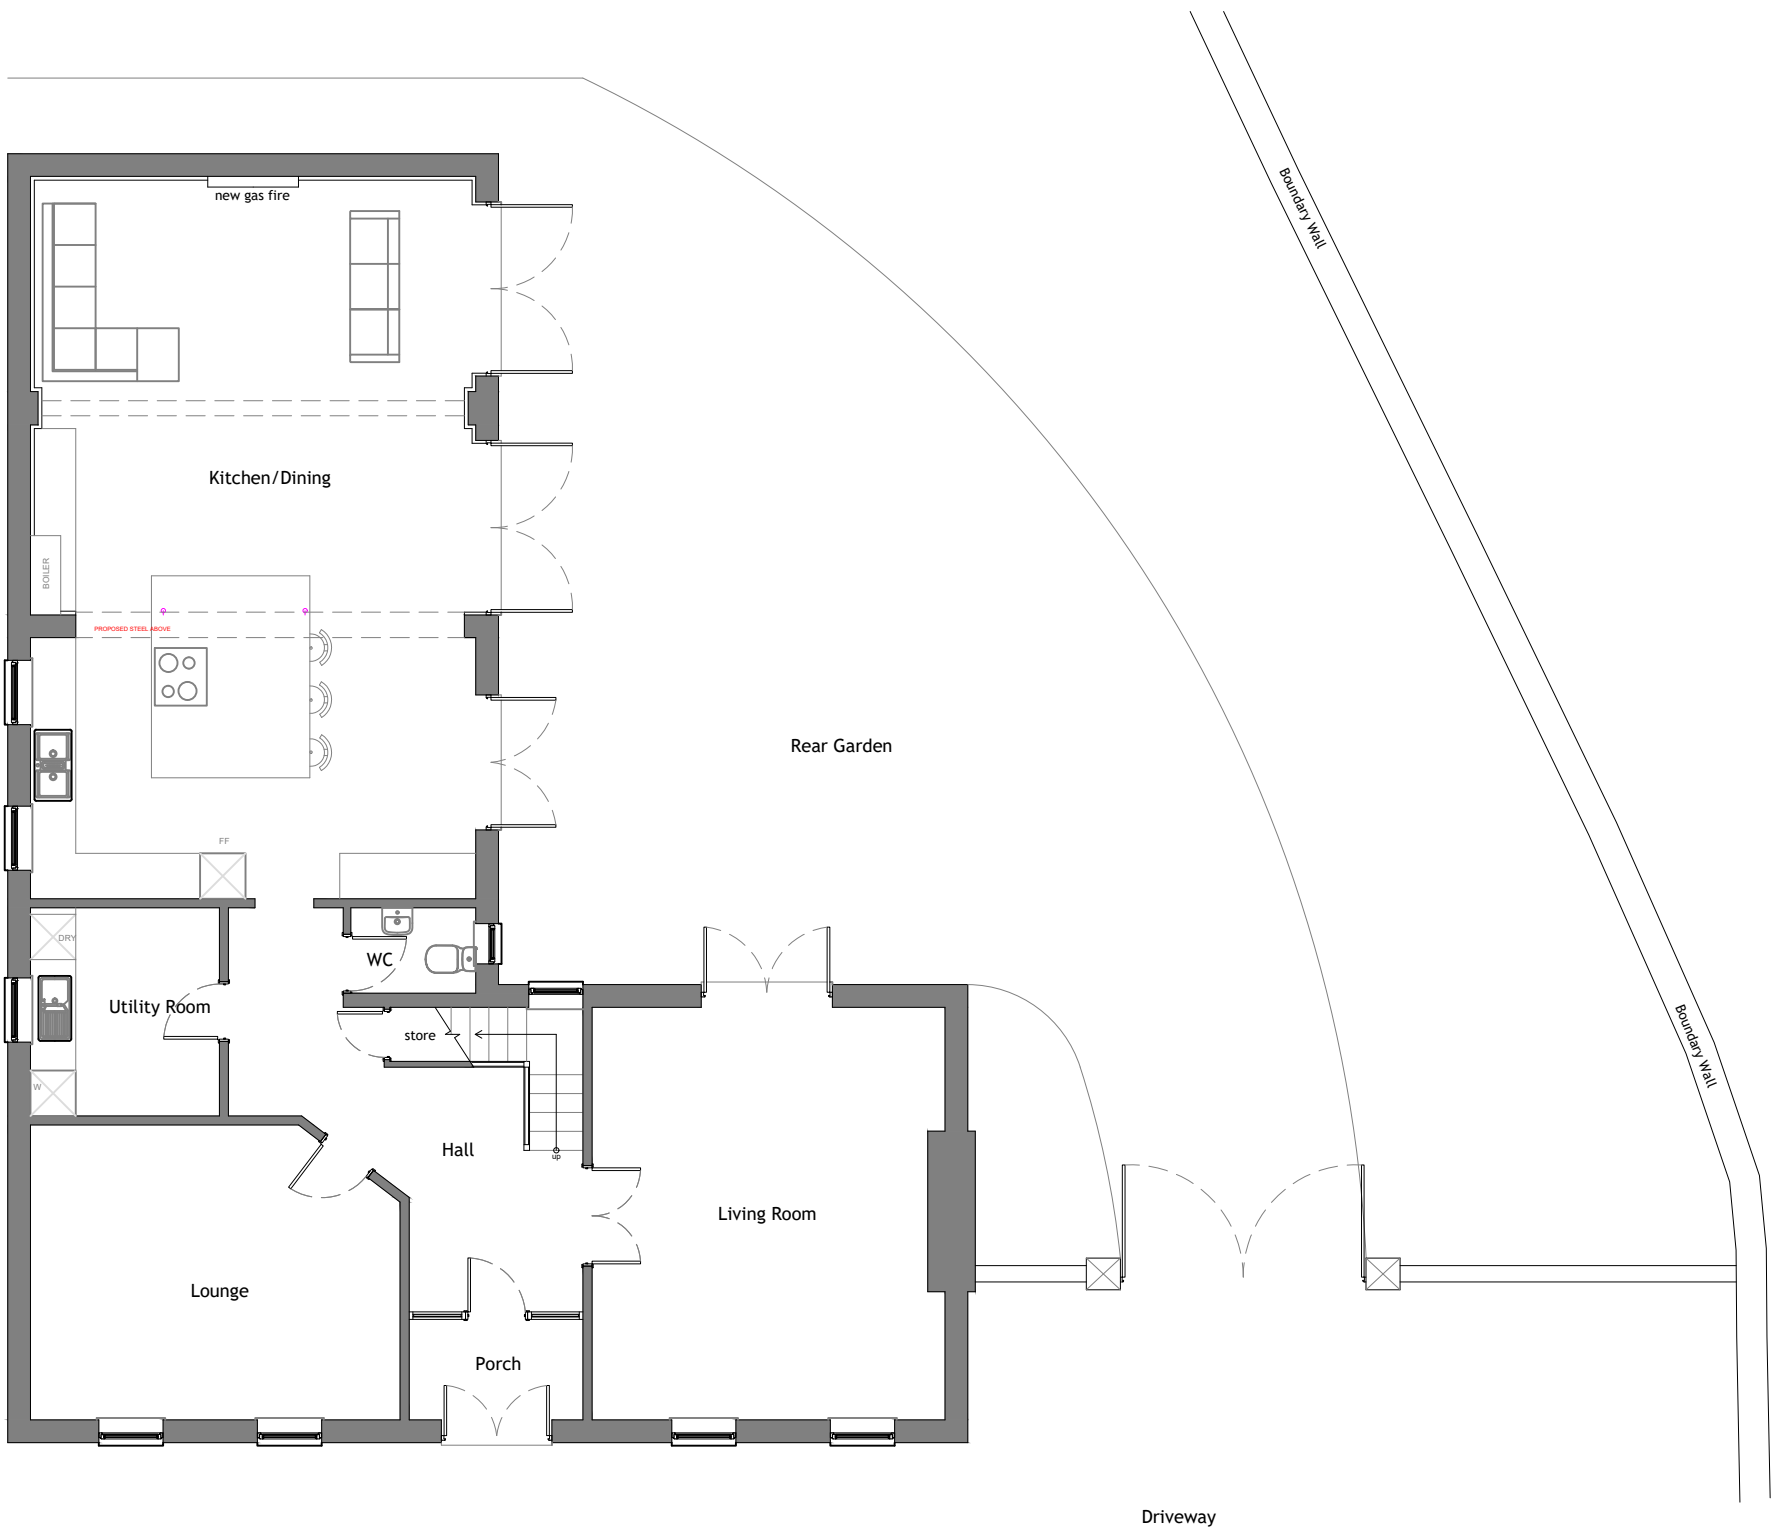

Proposed Ground Floor Plan 1:100

NOTES:



- Existing Walls
- Proposed Walls

CLIENT Dean

DRAWING NO + TITLE:
06 - Proposed Ground Floor Plan rev A

1 Huyton Hall Crescent
Huyton
Liverpool
L16 6AX

SCALES: 1:100 PAGE SIZE: A3

DRAWN BY: LS DATE 29/09/2023



ARCHITEVO