





Existing Ground Floor Plan 1:100

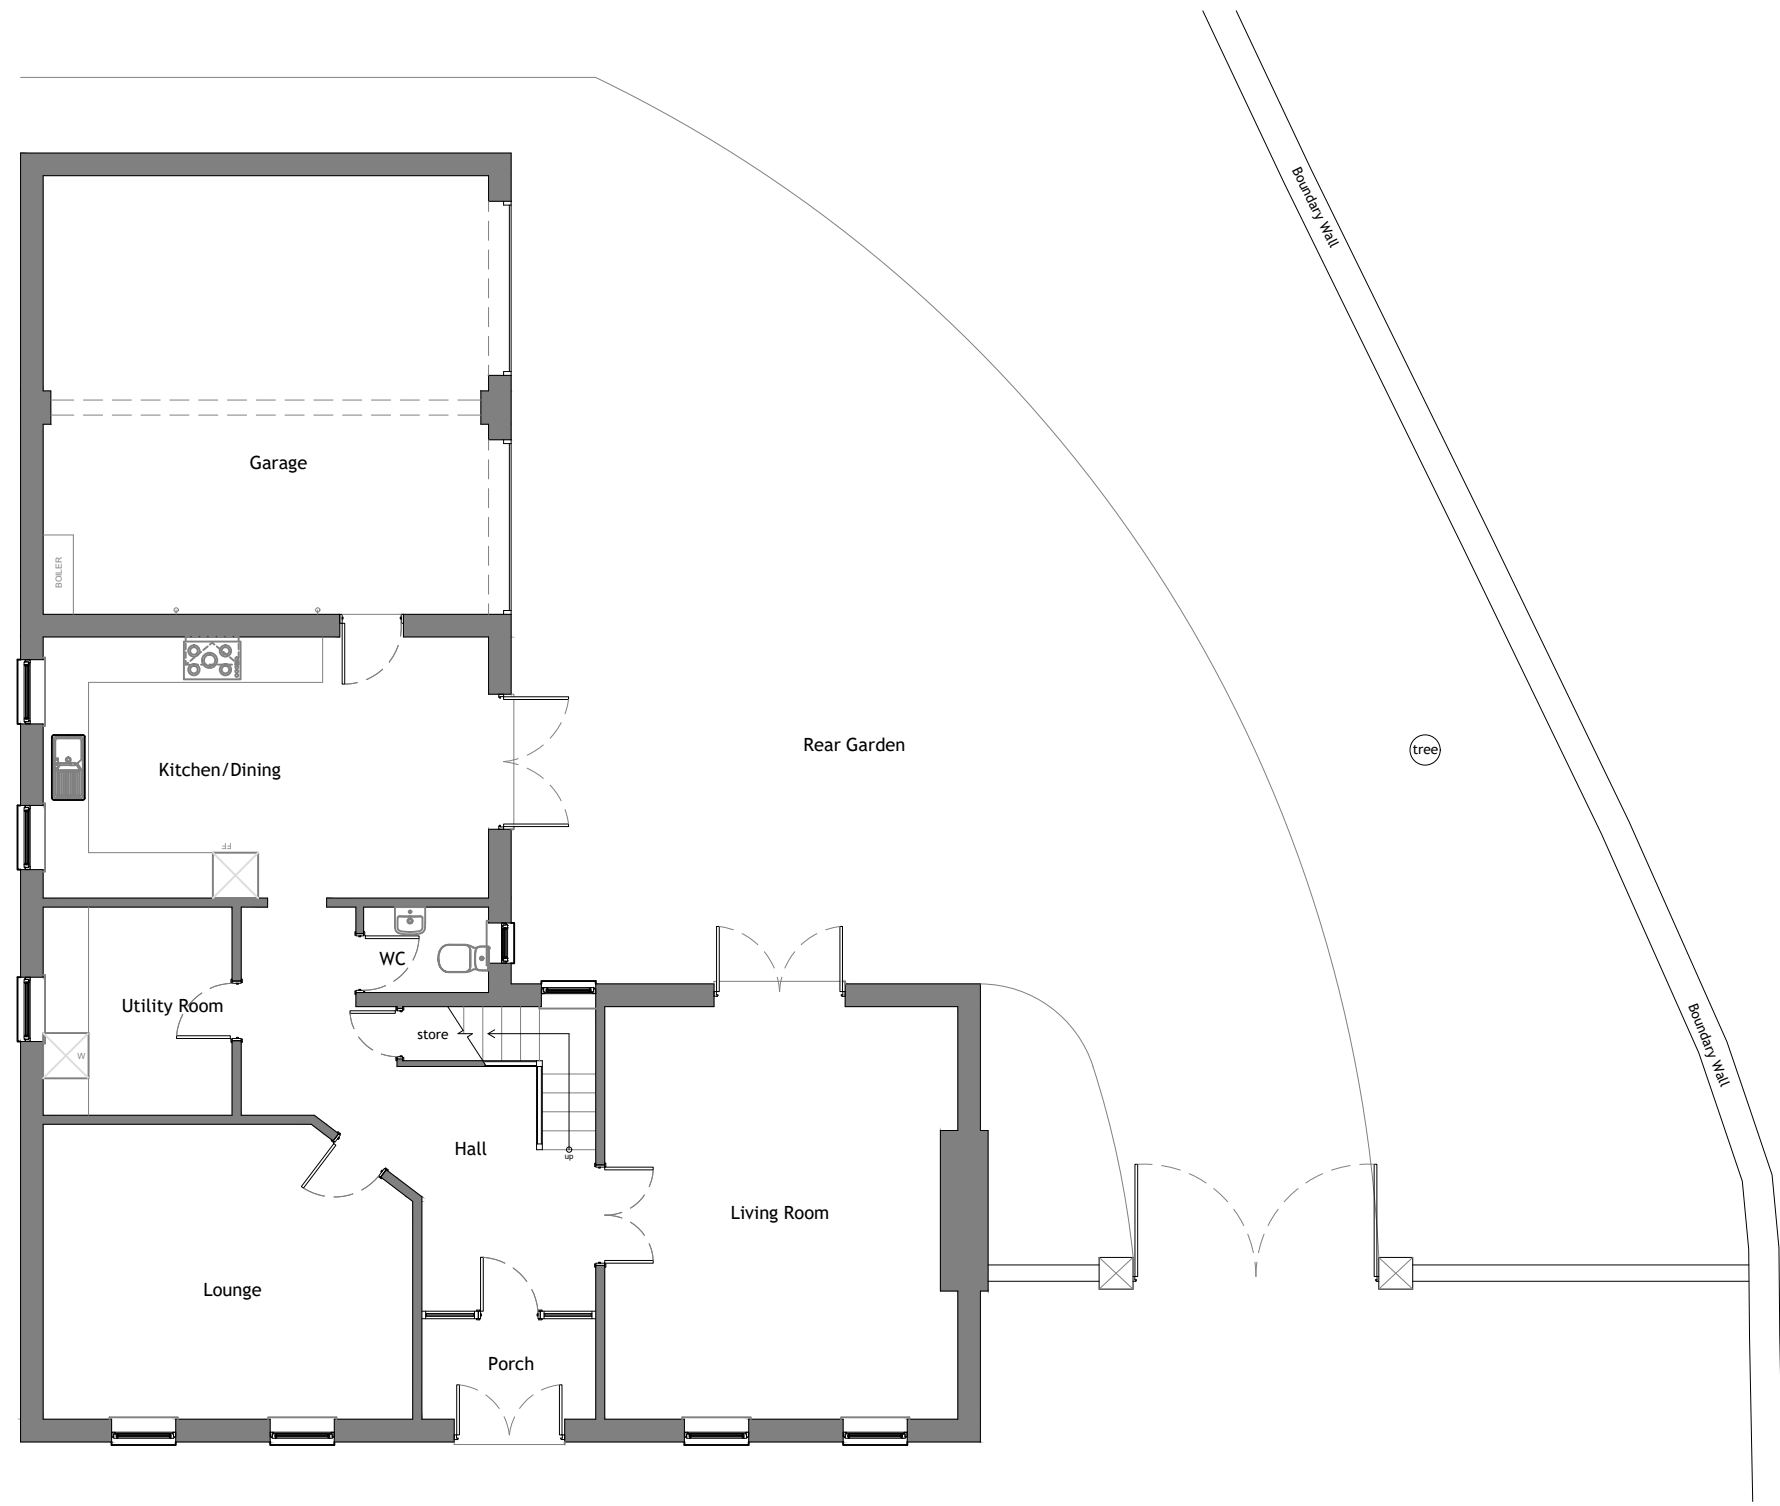

NOTES:

 

- Existing Walls
- Proposed Walls

CLIENT Dean

DRAWING NO + TITLE:  
01 - Existing Ground Floor Plan

1 Huyton Hall Crescent  
Huyton  
Liverpool  
L16 6AX

|           |       |            |            |
|-----------|-------|------------|------------|
| SCALES:   | 1:100 | PAGE SIZE: | A3         |
| DRAWN BY: | LS    | DATE       | 29/09/2023 |

