


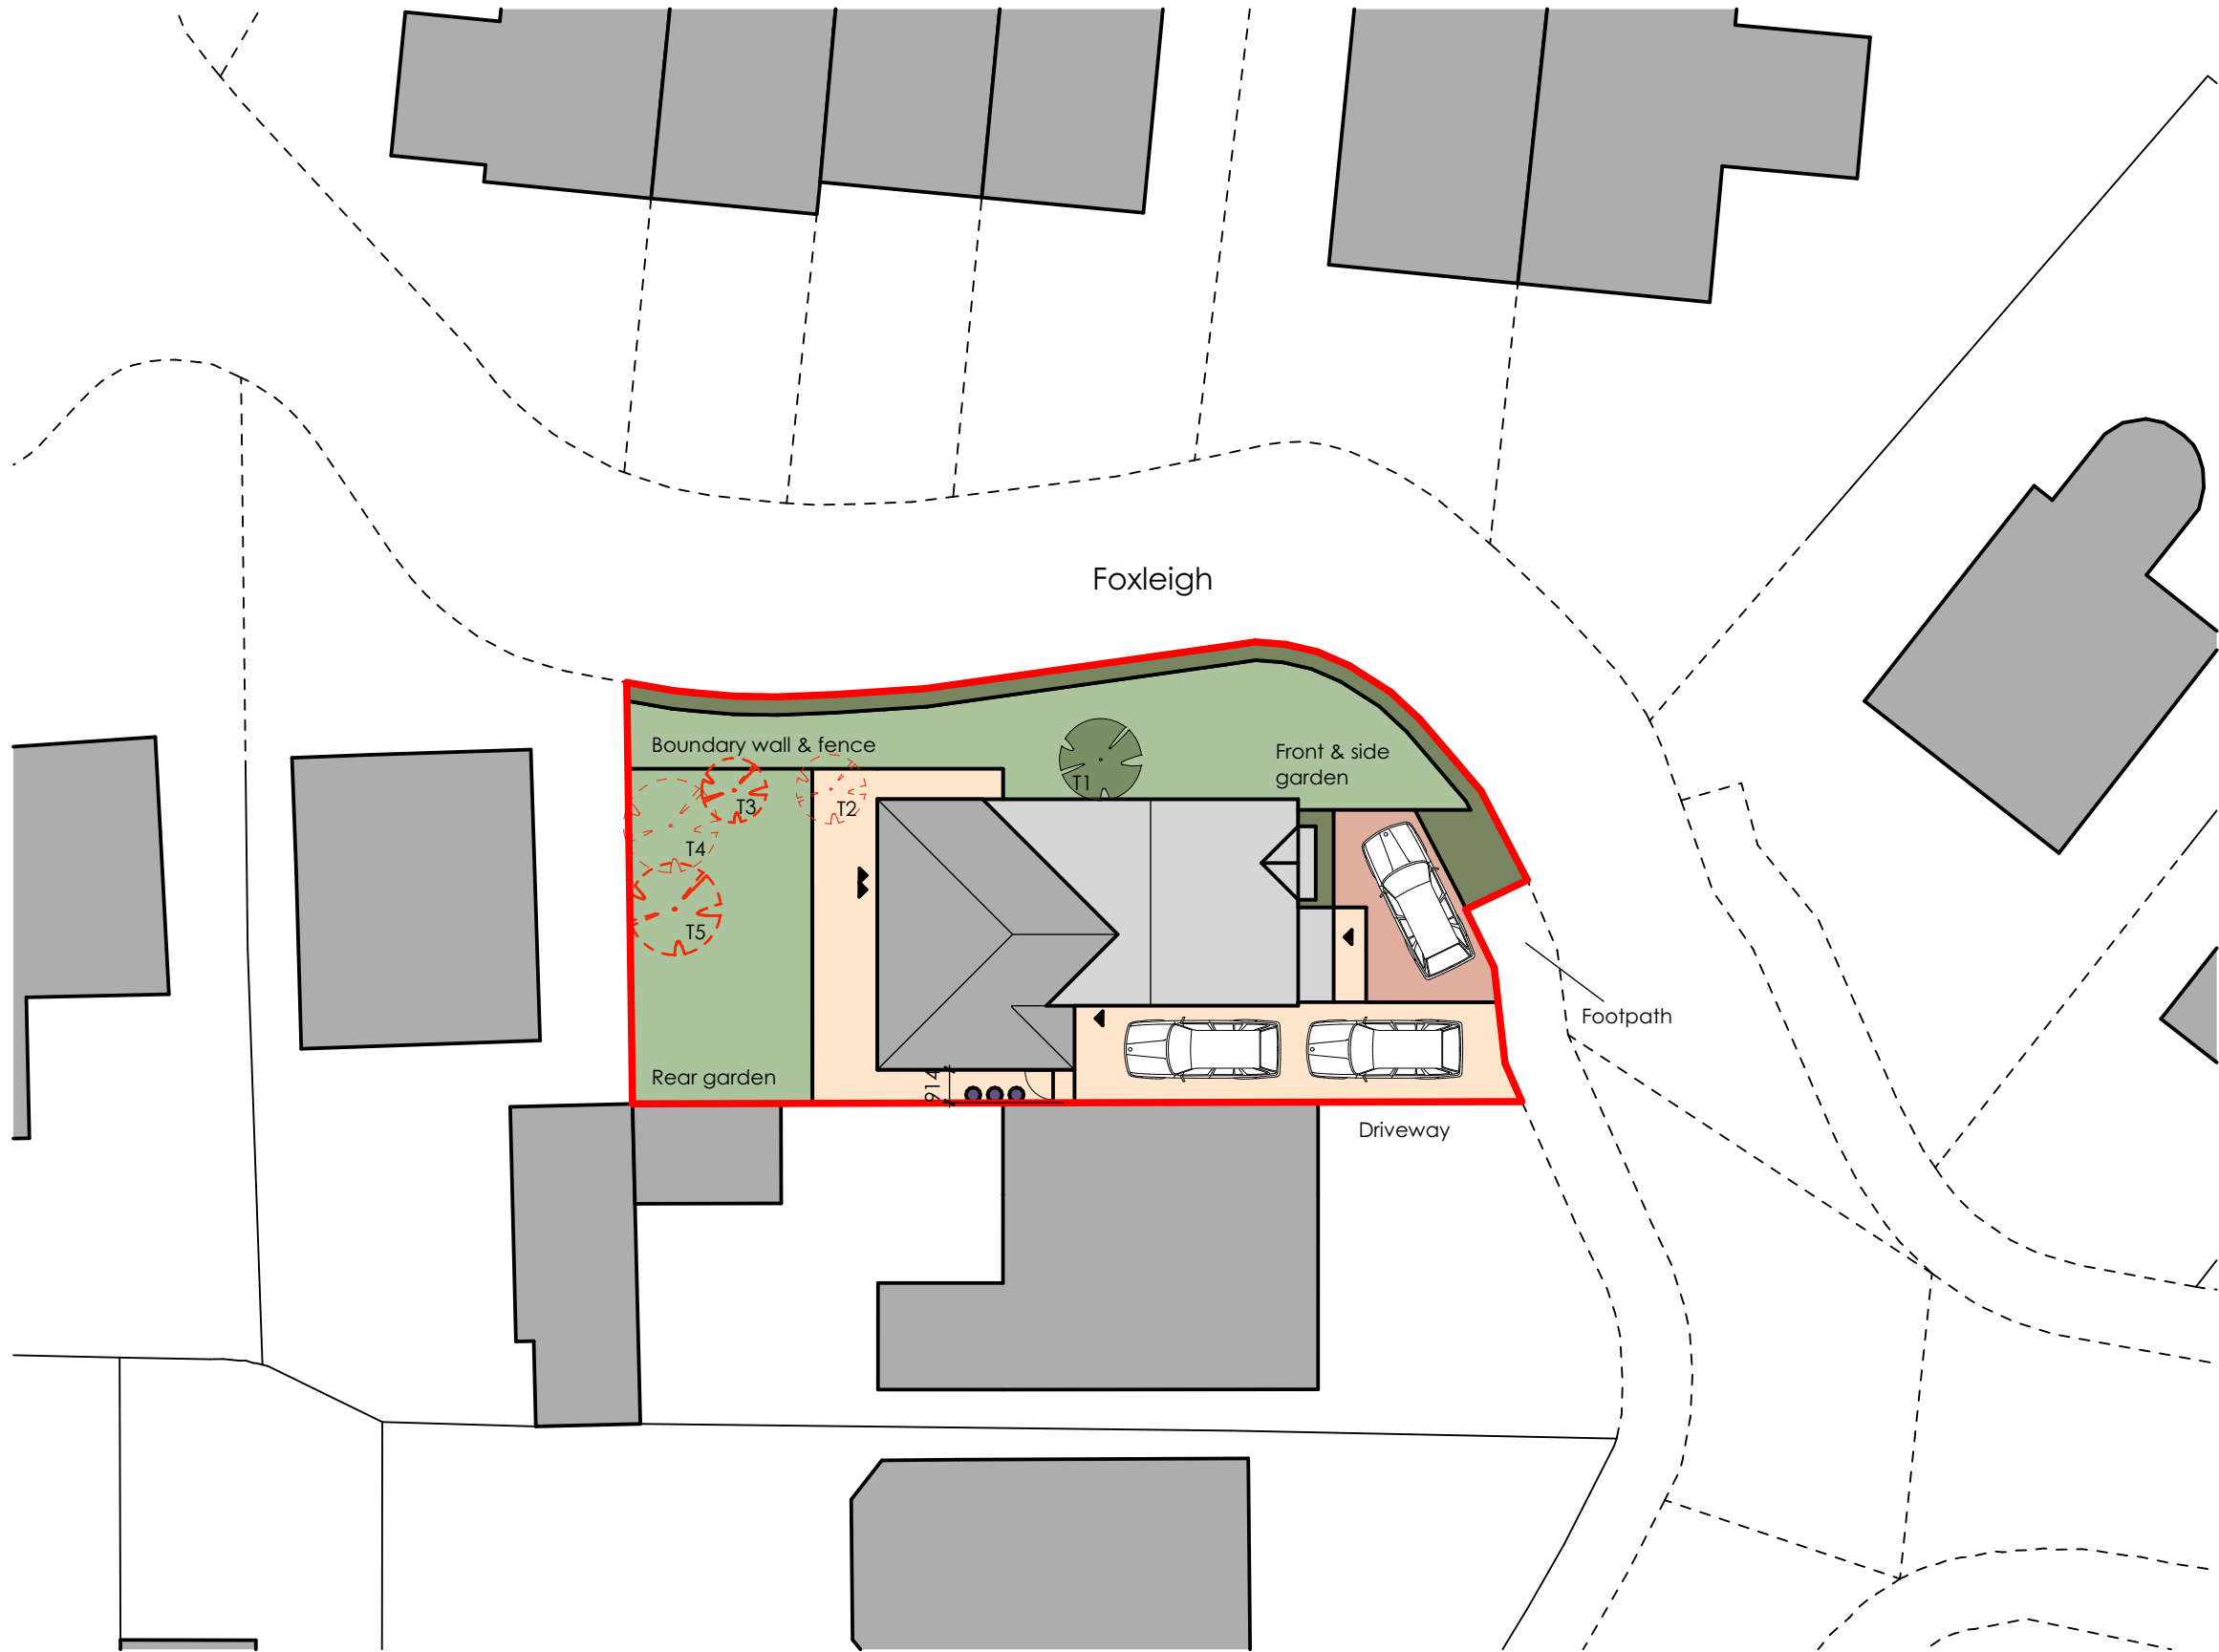


NOTES

ALL DIMENSIONS ARE TO BE CHECKED ON SITE. ANY DISCREPANCIES ARE TO BE REPORTED TO THE ARCHITECT BEFORE ANY WORK COMMENCES. THIS DRAWING SHALL NOT BE SCALED TO ASCERTAIN ANY DIMENSIONS WORK TO FIGURED DIMS ONLY. READ IN CONJUNCTION WITH ALL RELEVANT DETAILS, SPECIFICATIONS, CONSULTANTS , SPECIALISTS AND SUBCONTRACTORS DRAWINGS / SPECIFICATIONS. THIS DRAWING IS THE SUBJECT OF COPYRIGHT WHICH VESTS IN UNIT 3 DESIGN STUDIO LIMITED. IT IS AN INFRINGEMENT OF COPYRIGHT TO REPRODUCE THIS DRAWING, BY WHATEVER MEANS, INCLUDING ELECTRONIC, WITHOUT THE EXPRESS WRITTEN CONSENT OF UNIT 3 DESIGN STUDIO LIMITED WHICH RESERVES ALL RIGHTS

- GENERAL SITE KEY**
- SINGLE ENTRANCE DOORS:
Denotes position of entrance doors to dwelling
 - SECONDARY ACCESS DOORS:
Denotes position of patio/siding doors
 - GARAGE ACCESS DOORS:
Denotes position of entrance doors to garage
 - GARAGE VEHICULAR ACCESS DOORS:
Denotes position of entrance doors to garage
 - WHEELED BIN STORAGE:
Denotes location of in curtilage storage areas

P1	02/10/2023		Proposed Layouts - First Issue
P2	10/10/2023	GH	Issued For Planning
P3	13/10/2023	GH	Change to Drive
P4	16/10/2023	GH	Issued For Planning
P5	08/01/2024	GH	Amended After Highways Feedback
P6	23/01/2024	GH	Amended Site Plan
REV	DATE	DRN	

STATUS	STAGE 3 - PLANNING
--------	--------------------

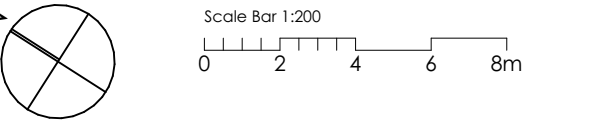

CLIENT	MR & MRS WALKER
--------	-----------------

PROJECT NUMBER	237018
PROJECT	Foxleigh
SITE LOCATION	21 FOXLEIGH, LIVERPOOL, L26 7ZT

22A Jordan Street,
Liverpool,
L1 0BP

T: 0151 203 1117
E: mail@unit3-designstudio.com
w: www.unit3-designstudio.com

DRAWING No.	AL-90-001		
DRAWING NAME	Site Plan Proposed		
REVISION	P6	SCALE - 1:200	SHEET SIZE - A3
DATE - 23/01/2024		DRAWN - AF	CHECKED - AF