



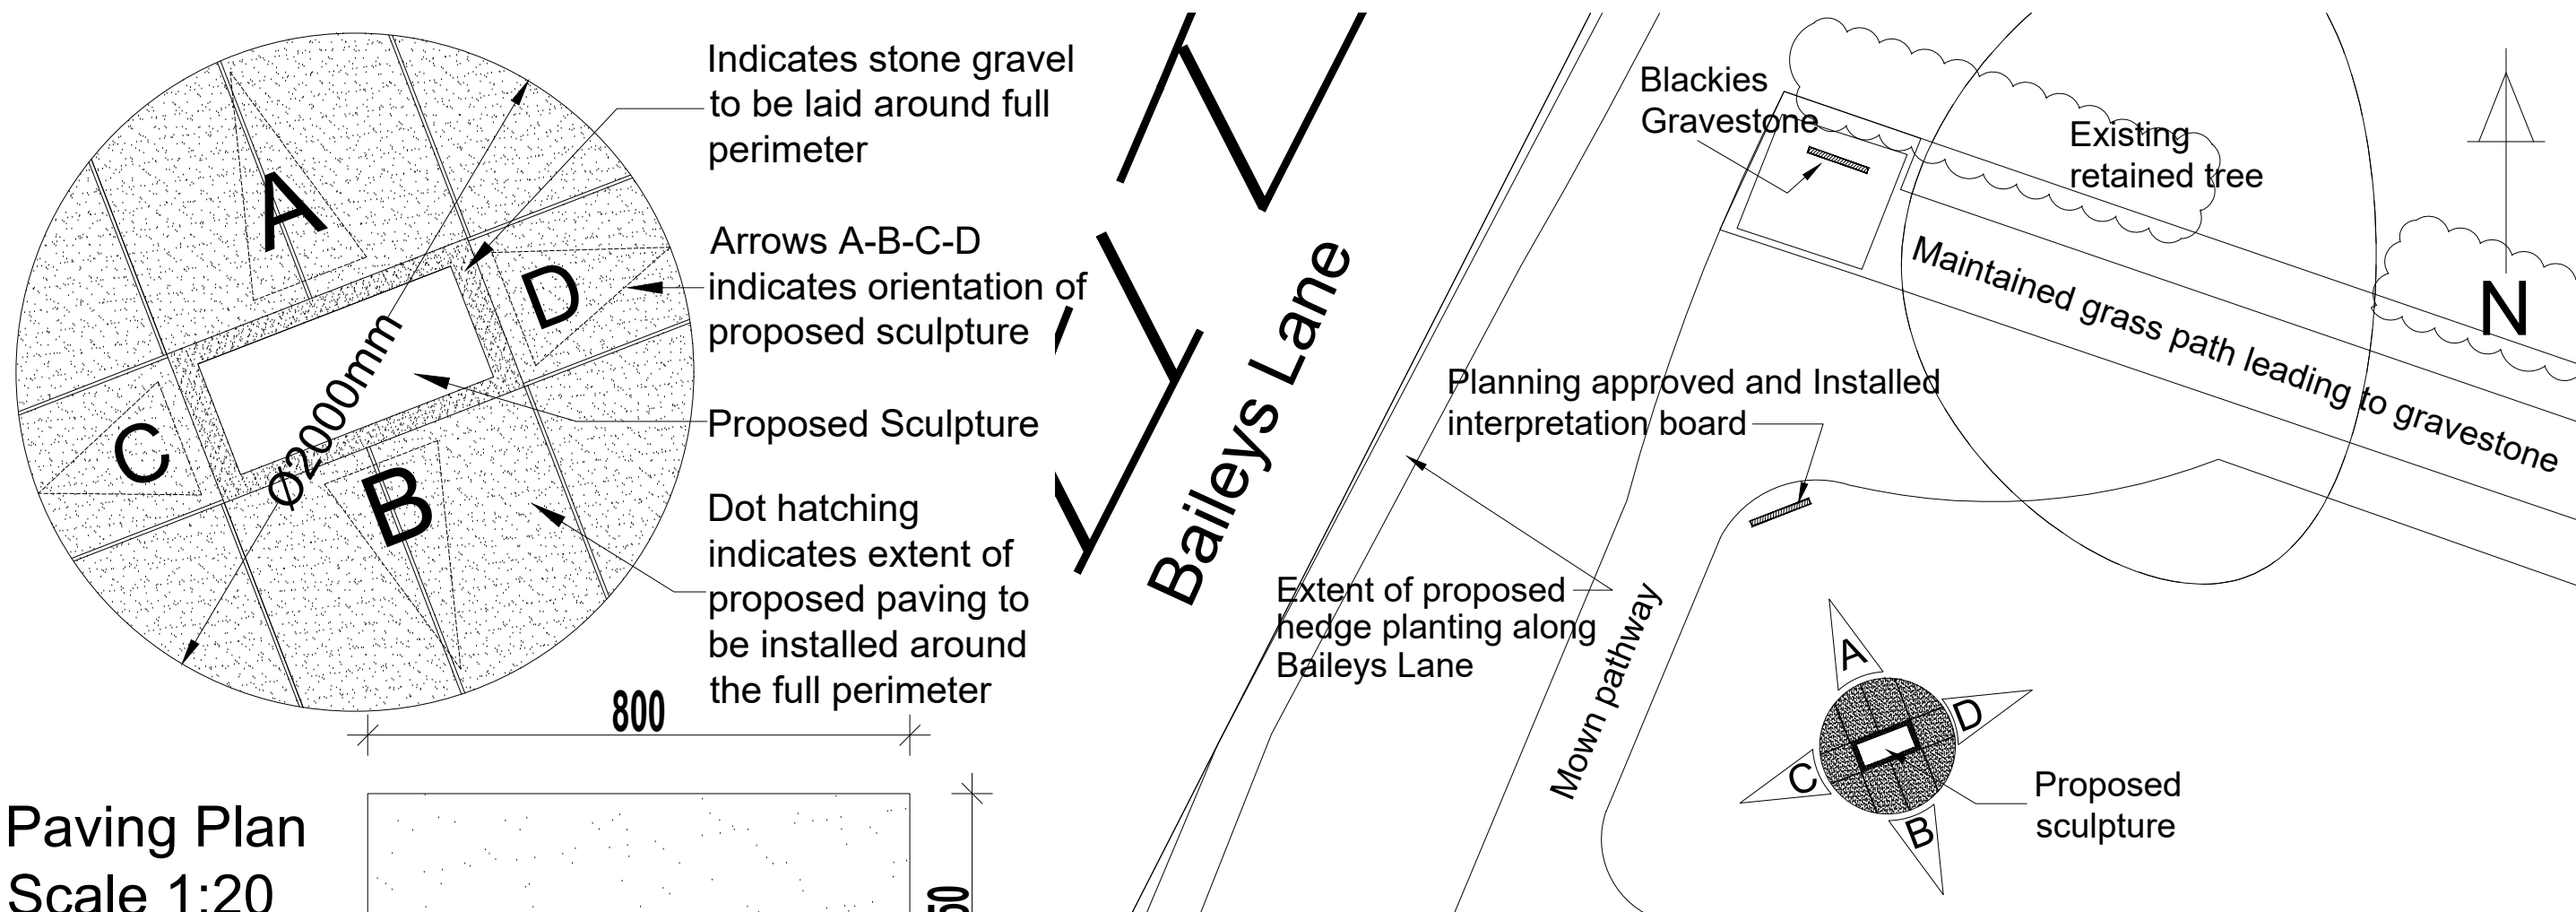

Paving Plan
Scale 1:20

TOP

SITE PLAN
Scale 1:100

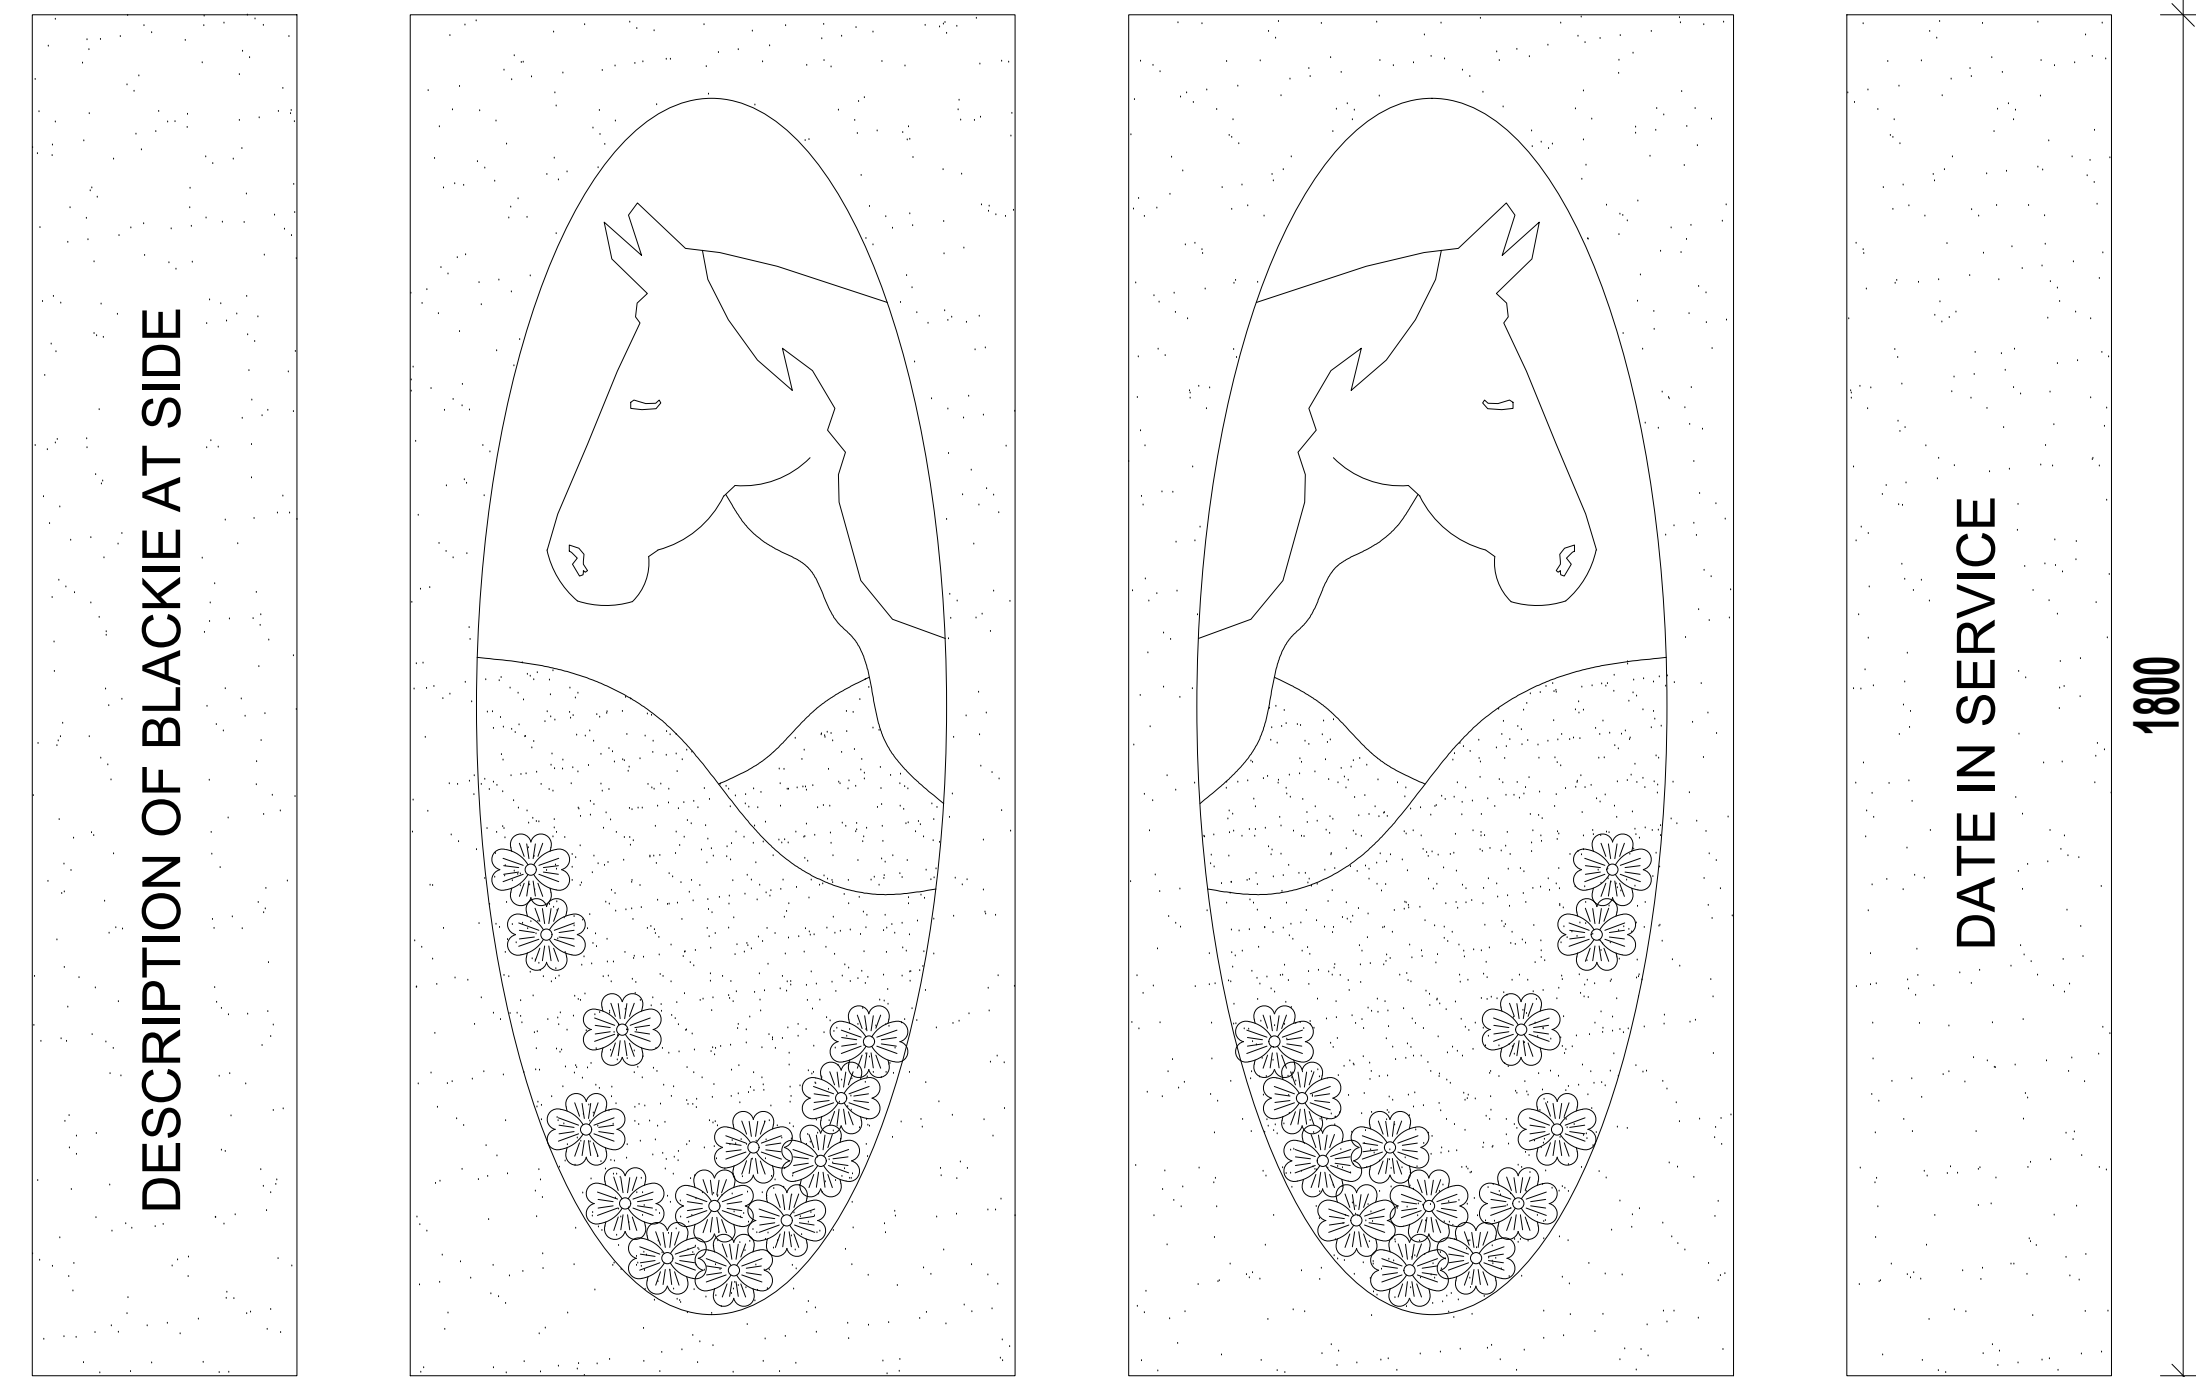

Elevation
View D
Scale 1:10


Elevation
View A

Elevation
View B

Elevation View C

Project Title
Wilbury Park, Halewood

Drawing Title
Blackie's Art Work / Sculpture
ELEVATIONS & DESIGN

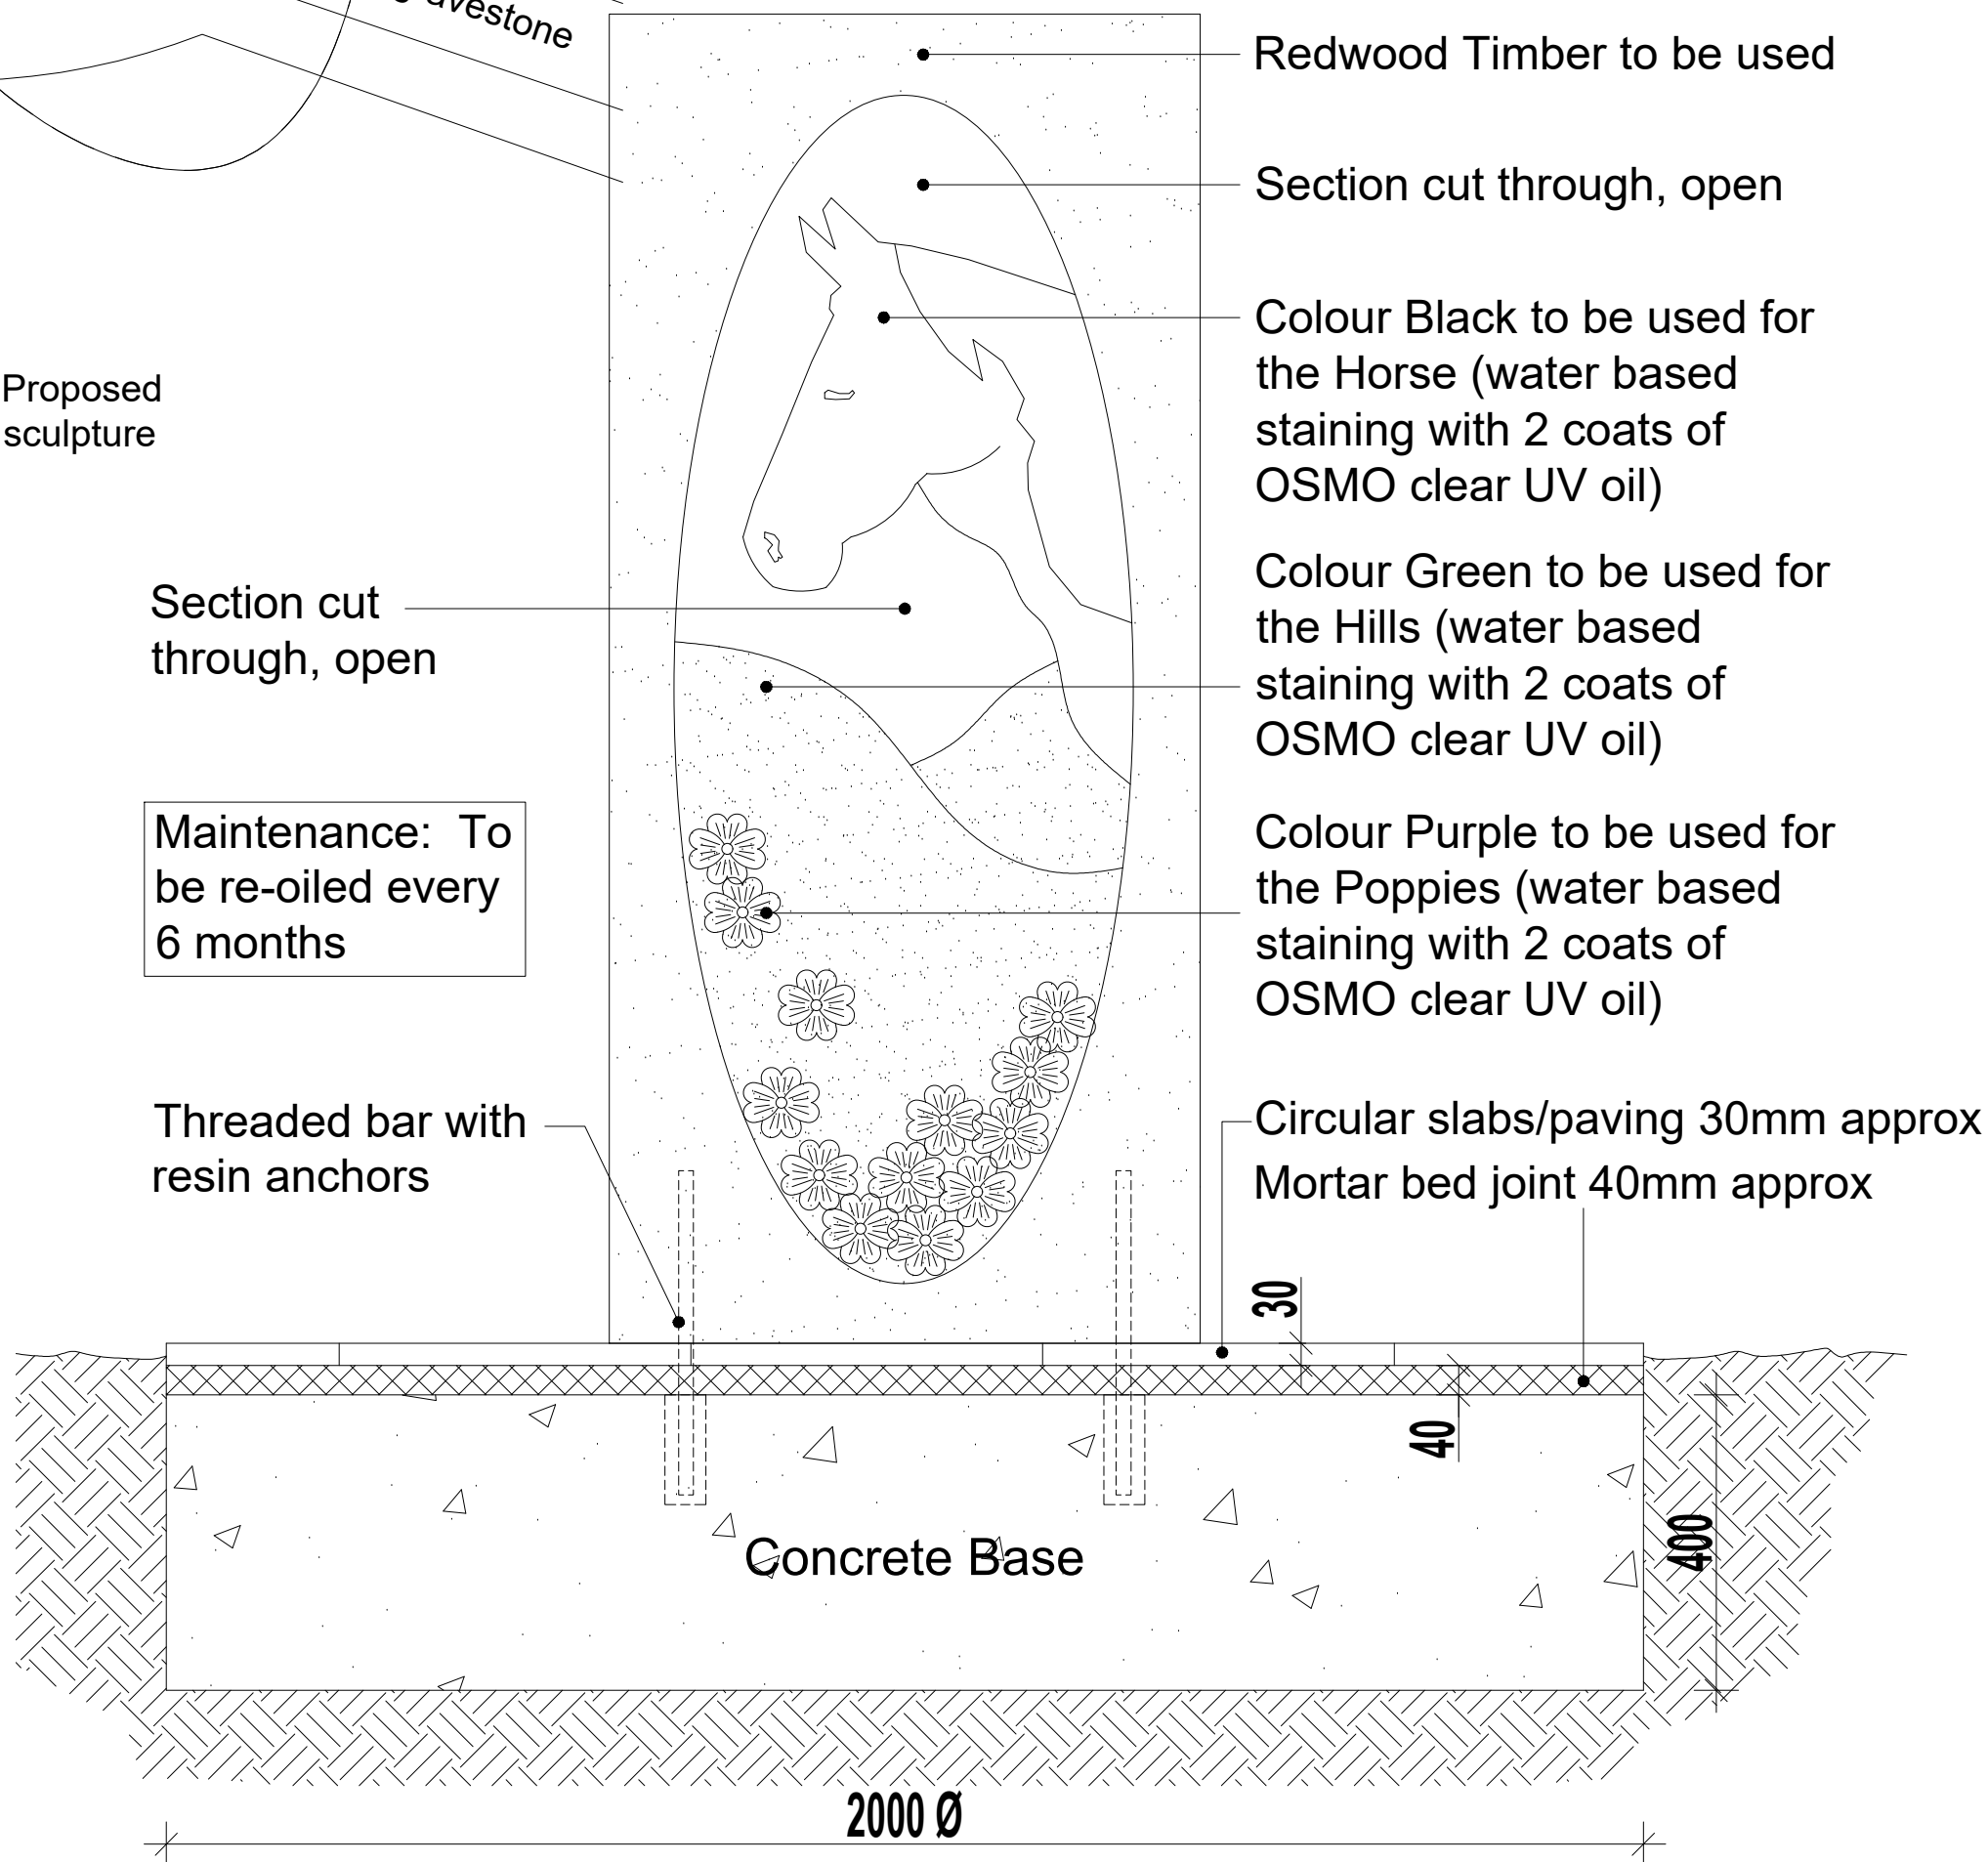

FRONT ELEVATION & SPECIFICATION
Scale 1:10

B	Artwork orientation shown	APM	17.01.24
A	Set out plan added.	JL	24.08.22
Rev.	Description	Drawn	Date

mill

er

homes
Miller Homes Limited - North West Region
103 Dalton Avenue
Birchwood Park
Warrington
WA3 6YF

Telephone 0870 336 4700
www.millerhomes.co.uk

Scale	Drawn By	Checked By	Authorised By
see dwg	APM	JL	JL
	Date 24.10.23	Date 24.10.23	Date 24.10.23
Job No.	Drawing No.	Revision	
	WP-BAW-P-01	B	