



Front (South) Facing Elevation

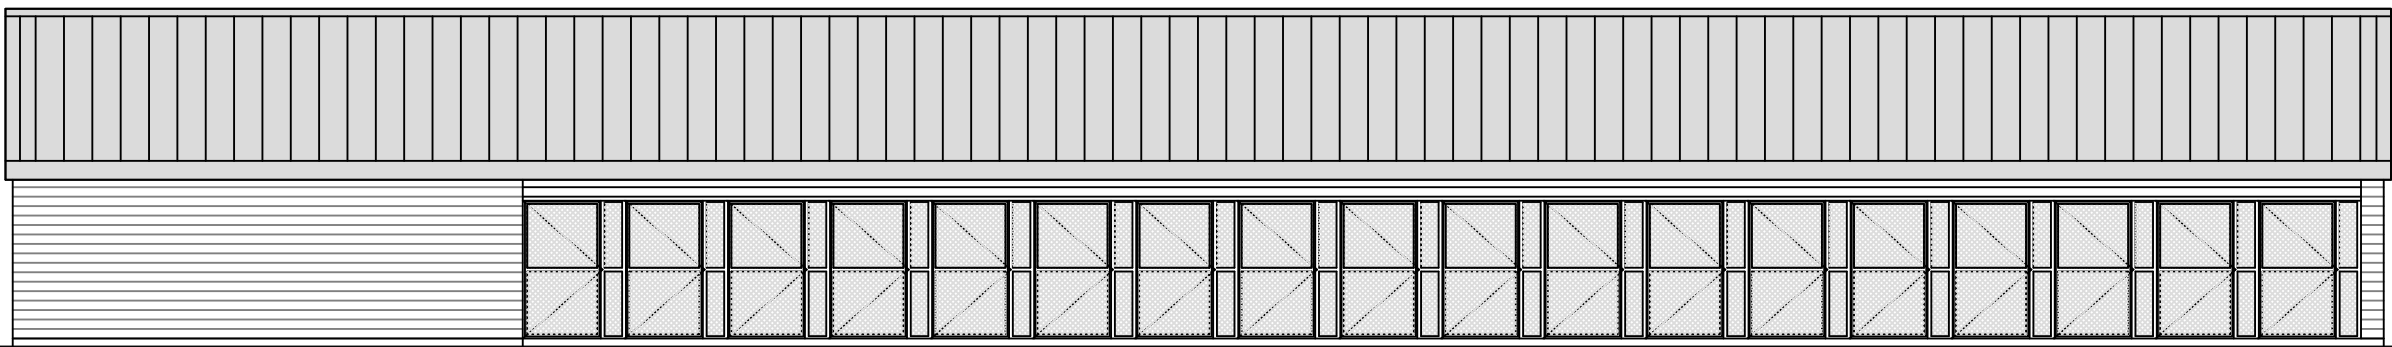


Rear (North) Facing Elevation

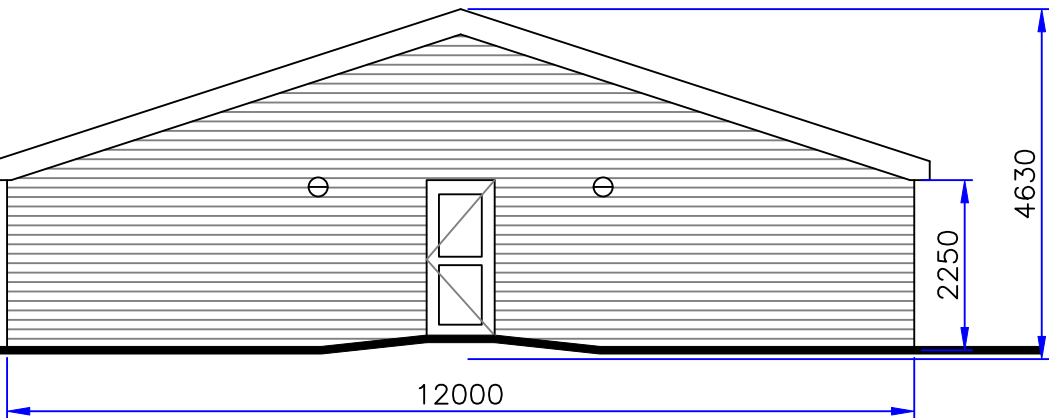


Side (West) Facing Elevation



Side (East) Facing Elevation

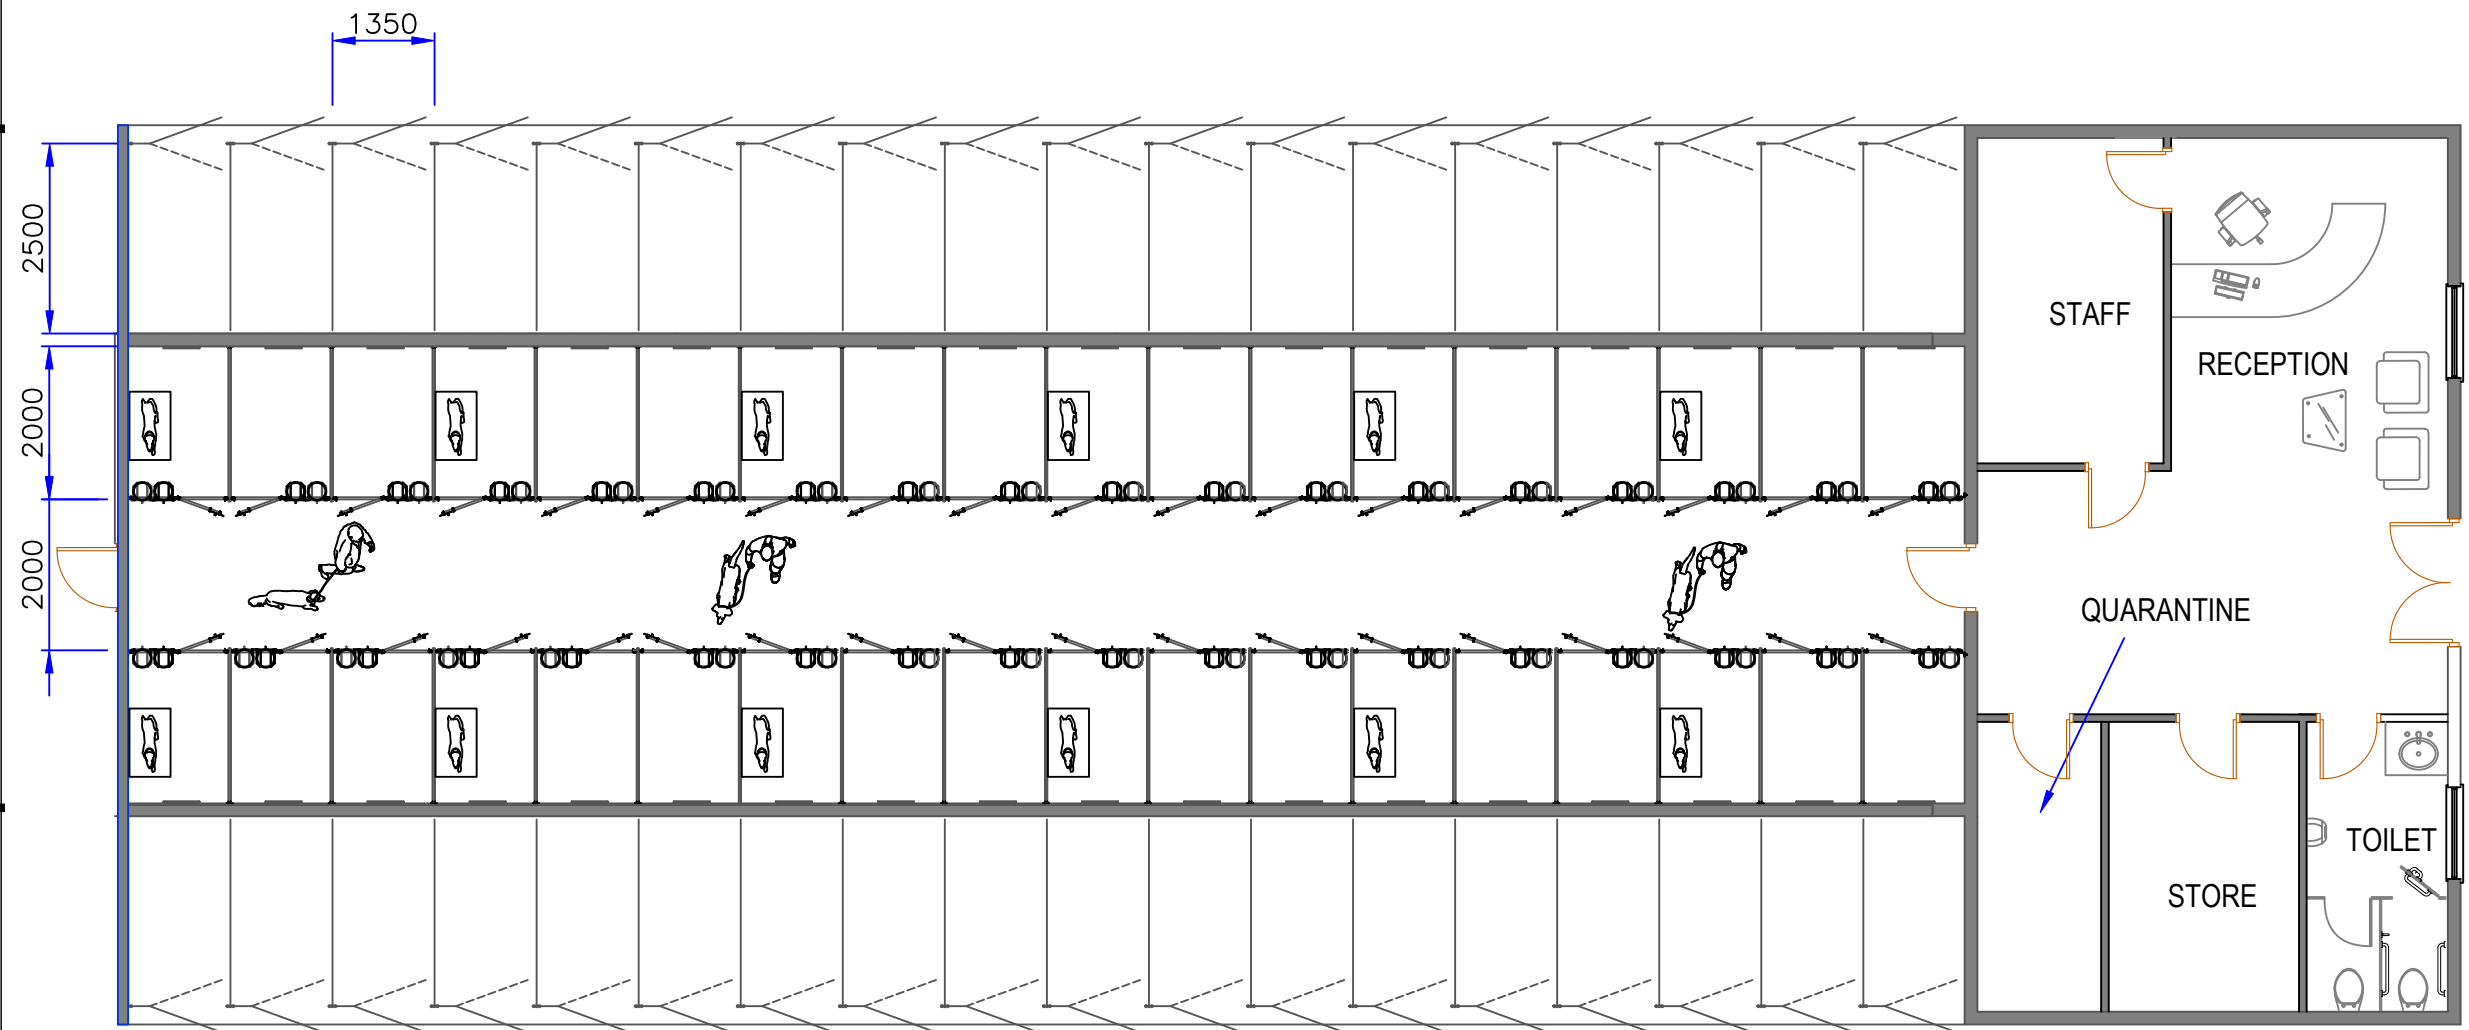

Kennel Floor Plan As Proposed

 

Rev	Description	Date
-----	-------------	------

Project
DEMOLITION OF THE EXISTING CAR REPAIR GARAGE
AND MOT BUILDING, FOLLOWED BY THE ERECTION
OF A COMMERCIAL DOG KENNEL BUILDING AND
SITE CAR PARKING IMPROVEMENTS - KEEPERS
COTTAGE SITE, SCHOOL LANE, KNOWSLEY. L34 9HP.

Client
MR T EATON

Contract. No.	Drg. No.	Revision	Scale	1:100 & 1:200	@ A1
	2		By MCC	Date MARCH 2023	

Drawing Title
EXISTNG & PROPOSED SITE PLANS

MAT DESIGN LIMITED
Town Planning & Building Control
Consultants
17 BROOKSIDE AVE
ECCLESTON
ST. HELENS
WA10 4RN
Telephone:07850203448
E-mail:miketa@blueyonder.co.uk