



LEGEND

Legend symbols and references:


- ELEVATION - DRAWING REFERENCE: (1-2) XXX
- SECTION - DRAWING REFERENCE: (1-2) XXX
- DETAIL LAYOUT - DRAWING REFERENCE: (1-2) XXX
- ASSEMBLY - DRAWING REFERENCE: AXXX/XXX
- STORE 3B002: ROOM NAME/ ROOM NO FOR FINISHES REFER TO SCHEDULE.
- LEVEL: XXX.X 4.1
- DOOR NO. FOR TYPE/ DETAIL: (D1)
- WINDOW NO. FOR TYPE/ DETAIL: (W1-XX)
- GRID LINE REFERENCE: mB
- WALL TYPE/ DETAIL REFERENCE: K10/126
- WARDROBE NO. FOR TYPE/ DETAIL: (WR-)
- PANEL NO. FOR TYPE/ DETAIL: (XPX-XX)
- HEAT DETECTOR: HD
- SMOKE DETECTOR: SD
- MAINS OPERATED SMOKE ALARMS & ALARM SYSTEM WITH A BATTERY BACK UP IS REQUIRED TO AT LEAST GRADE D CATEGORY L03 STANDARD IN ACCORDANCE WITH BS 5839 PART 4:2004
- NOTE: ALL ELECTRICAL WORK COVERED BY PART P (ELECTRICAL SAFETY) MUST BE DESIGNED, INSTALLED, INSPECTED & TESTED BY A PERSON COMPETENT TO DO SO. THIS PERSON MUST BE REGISTERED WITH AN AUTHORISED SELF-CERTIFICATION SCHEME (eg BRE CERTIFICATION, BSI ELECQA, NICEIC OR NAPIT CERTIFICATION). PRIOR TO COMPLETION AN APPROPRIATE BS7671 ELECTRICAL INSTALLATION CERTIFICATE MUST BE PROVIDED BY THE COMPETENT PERSON.

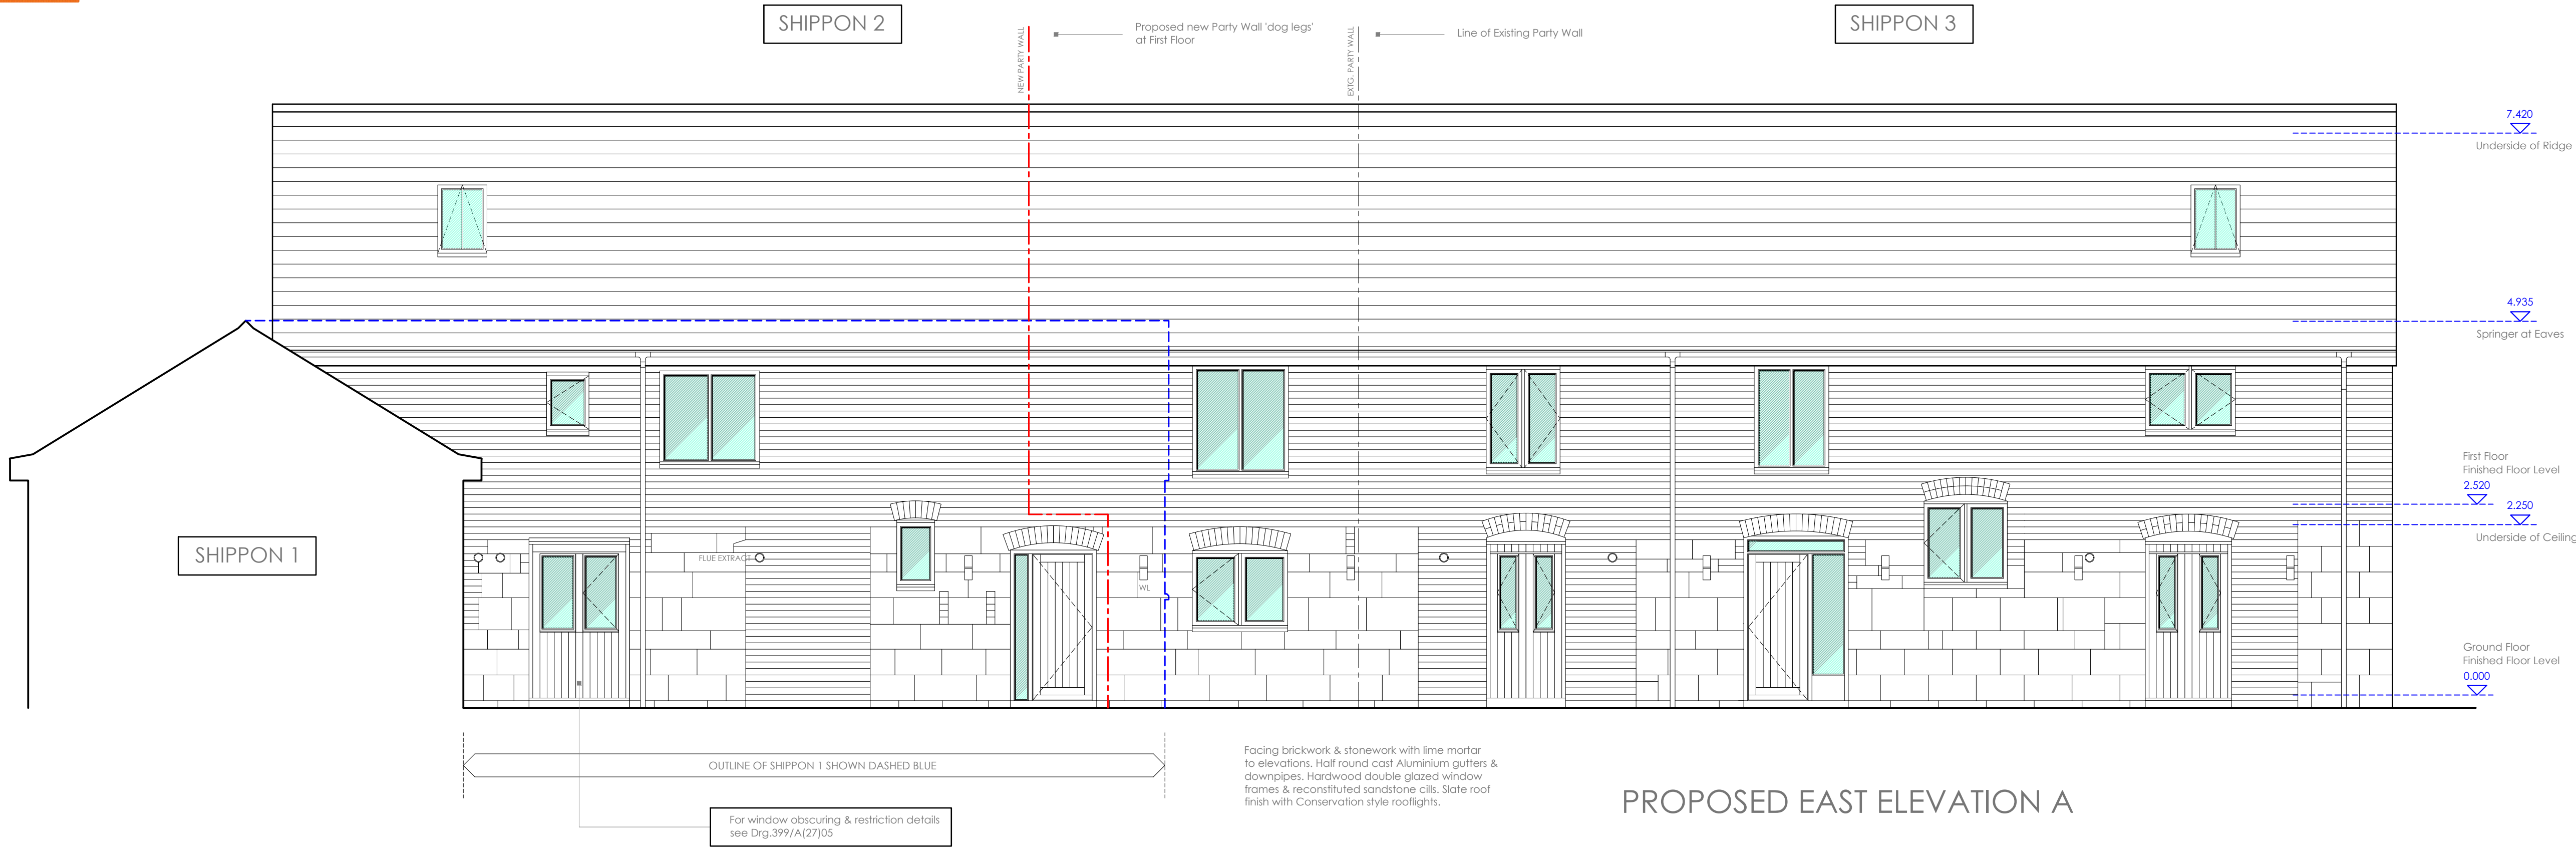

PROPOSED EAST ELEVATION A

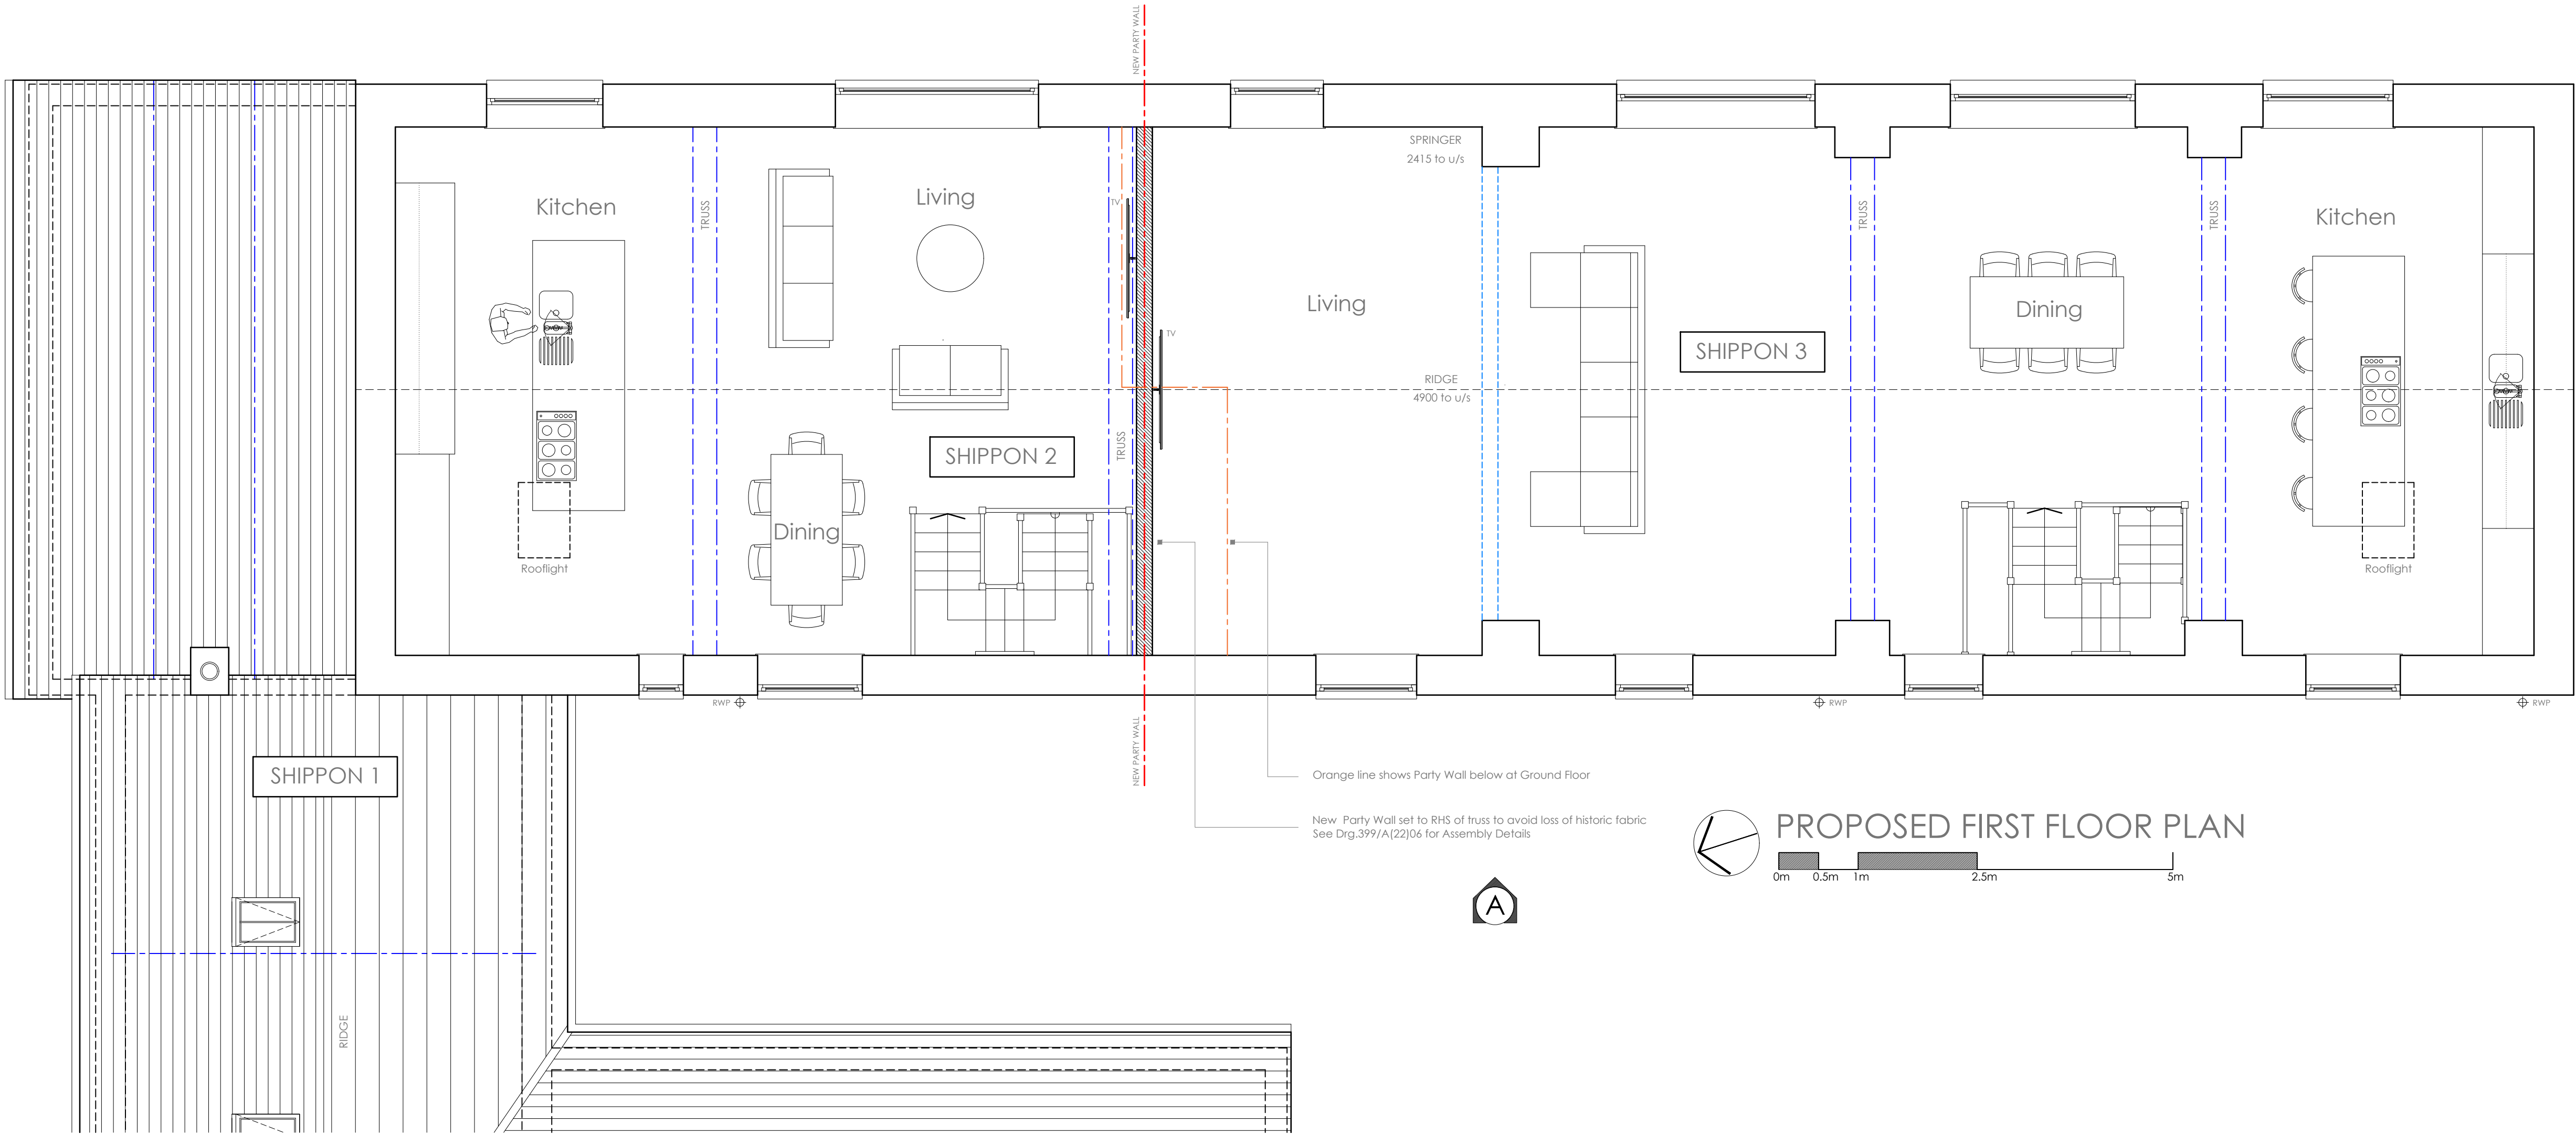

PROPOSED FIRST FLOOR PLAN

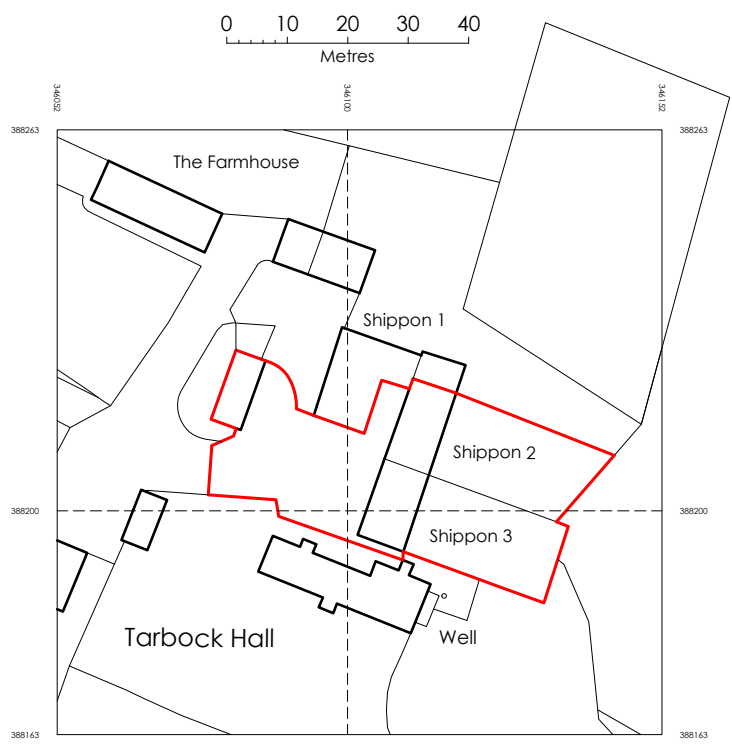

©Crown Copyright and database right 2022
Ordnance Survey License: 100048957
Reproduction in whole or part is prohibited
without the prior permission of Ordnance Survey
Serial No. 239782

LOCATION PLAN scale 1: 1250

DAMIANFIELD
ARCHITECTS

Springwood House, 4 Rose Lane, Mossley Hill, Liverpool, L18 5ED
T 07950 830844 www.damianfieldarchitects.co.uk
RIBA Membership 09128282 ARB Registration 062412H

PROPOSED WORKS TO
Shippons 2 & 3

Ox Lane, Tarbock Hall Estate
Tarbock Green, Prescot, L35 1QA

TITLE
PROPOSED FIRST FLOOR PLAN &
EAST ELEVATION

PROJECT	TYPE	(CATEGORY)	NUMBER	REVISION
399	L	(--)	04	-
SCALE 1:50 @ A1				DATE 13/01/2023

ANY DISCREPANCIES BETWEEN DRAWINGS OR BETWEEN DRAWINGS & ACTUAL SITE CONDITIONS SHOULD BE IMMEDIATELY BE BROUGHT TO THE ATTENTION OF THE ARCHITECTS.