

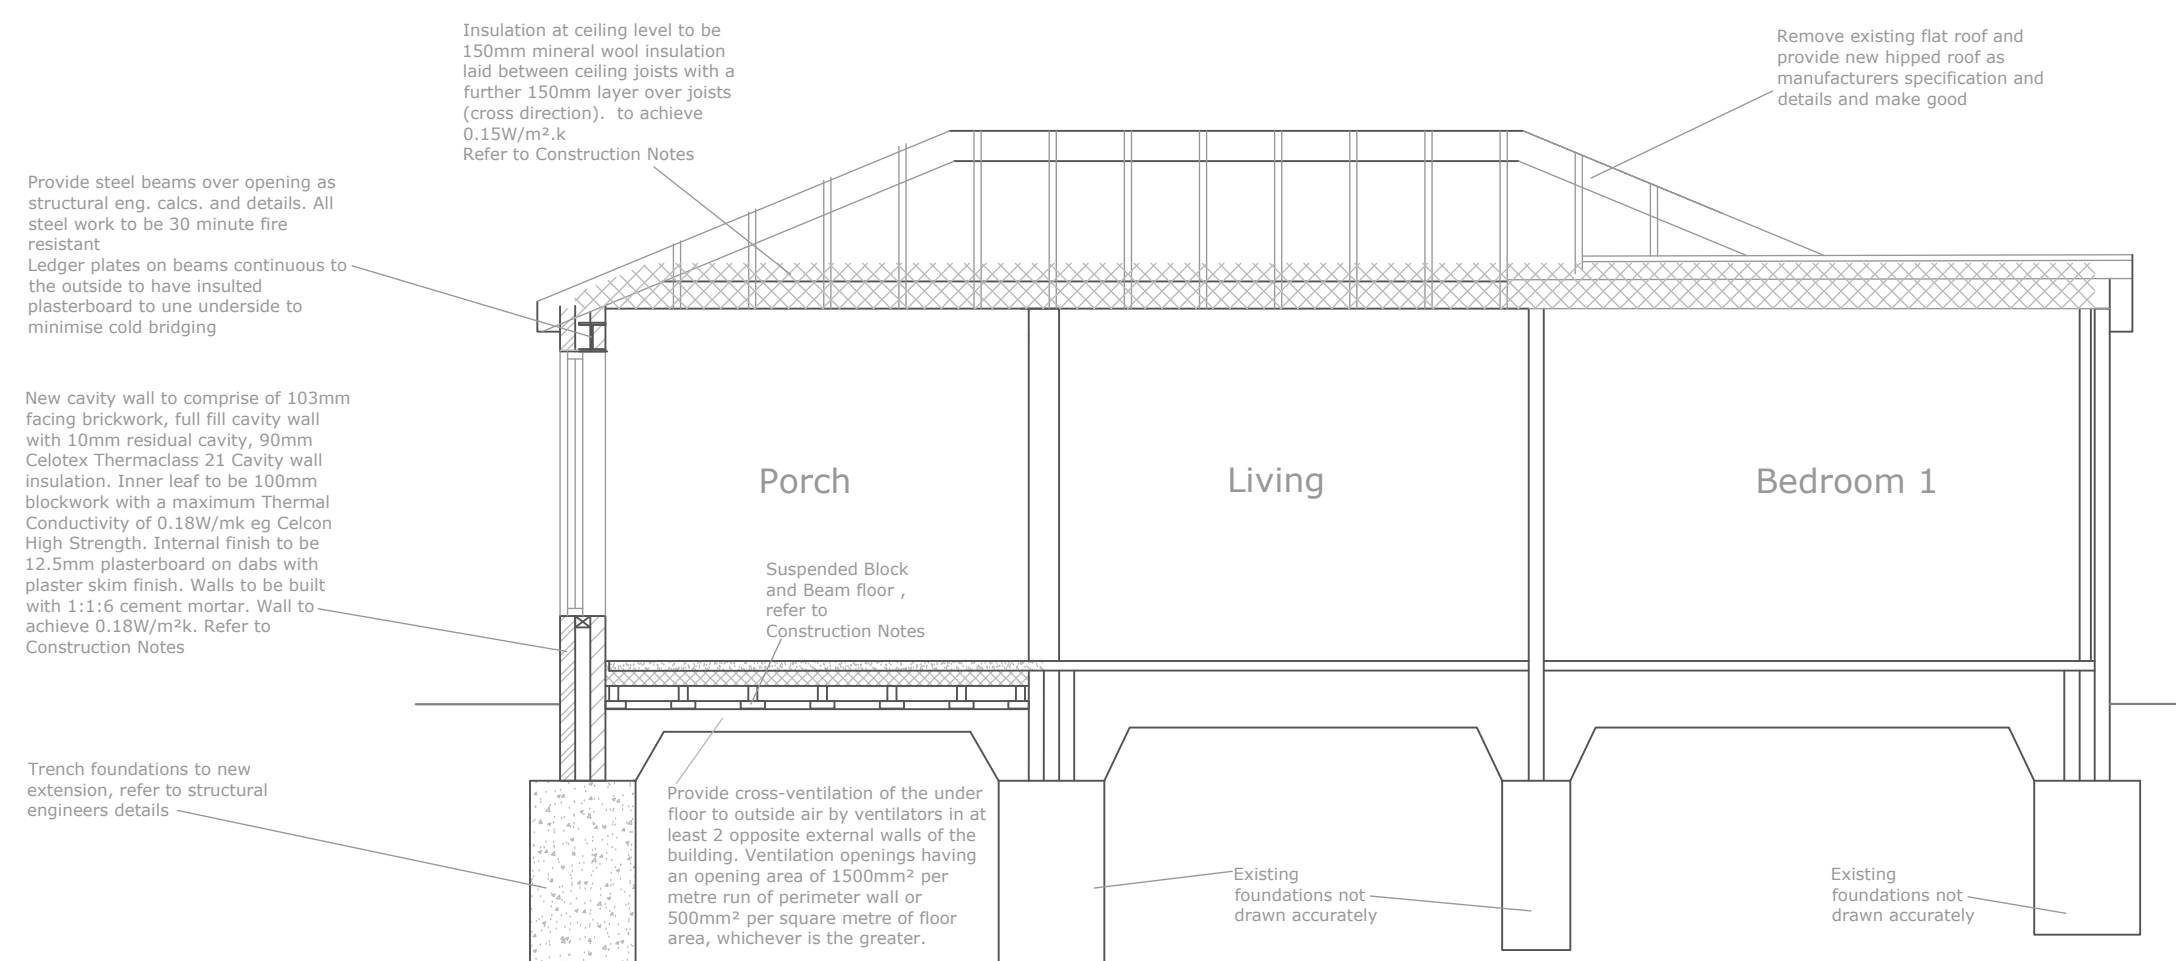


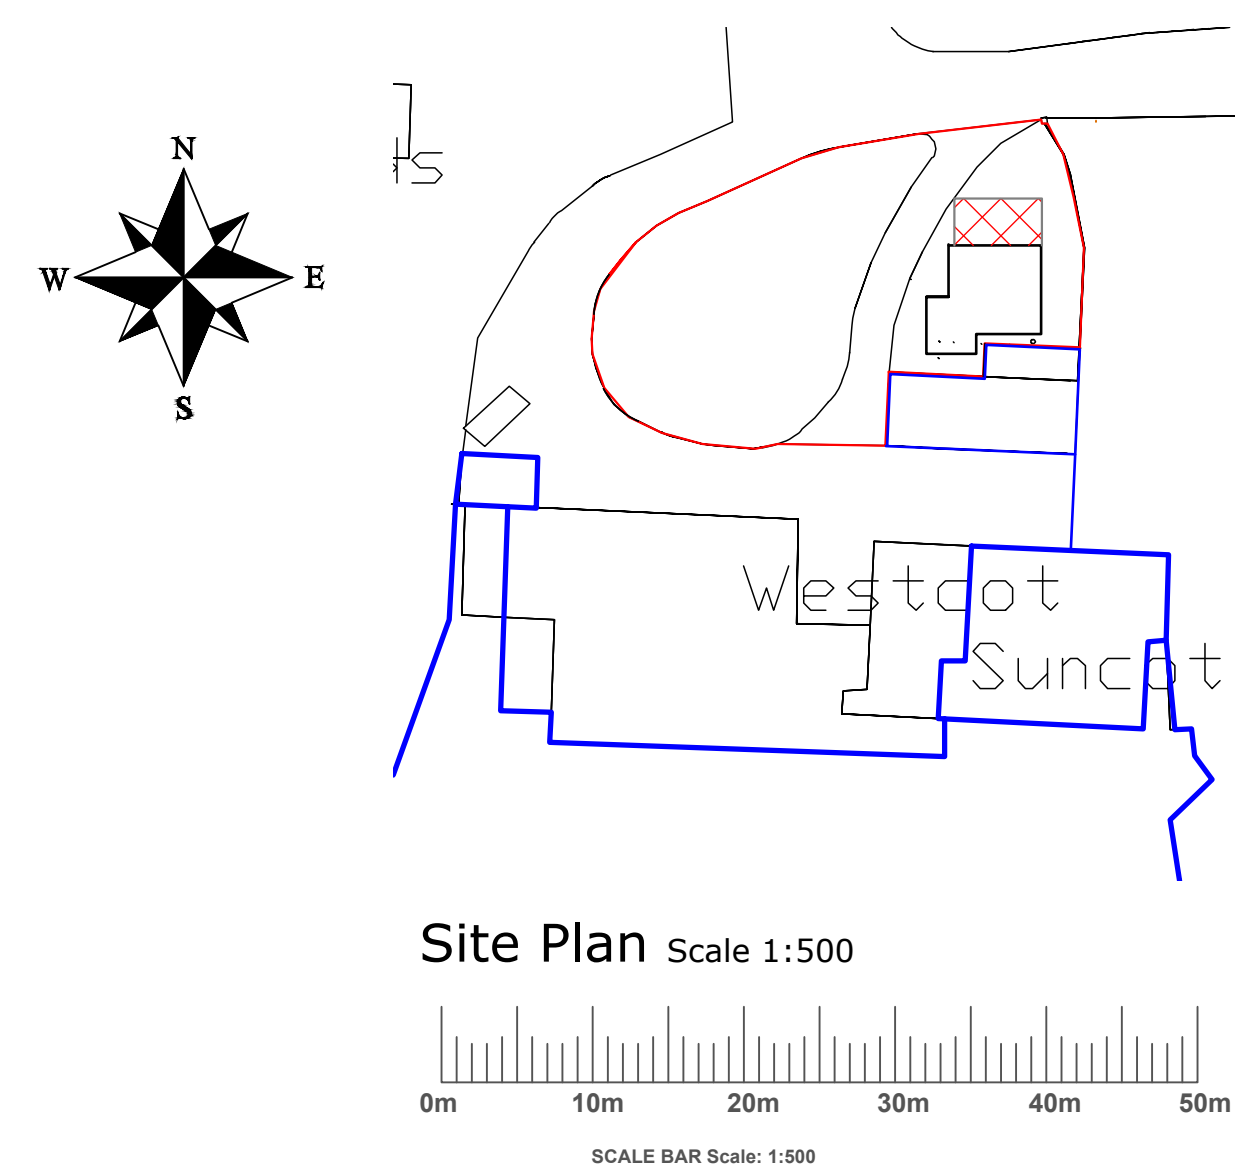

Section A-A Scale 1:50

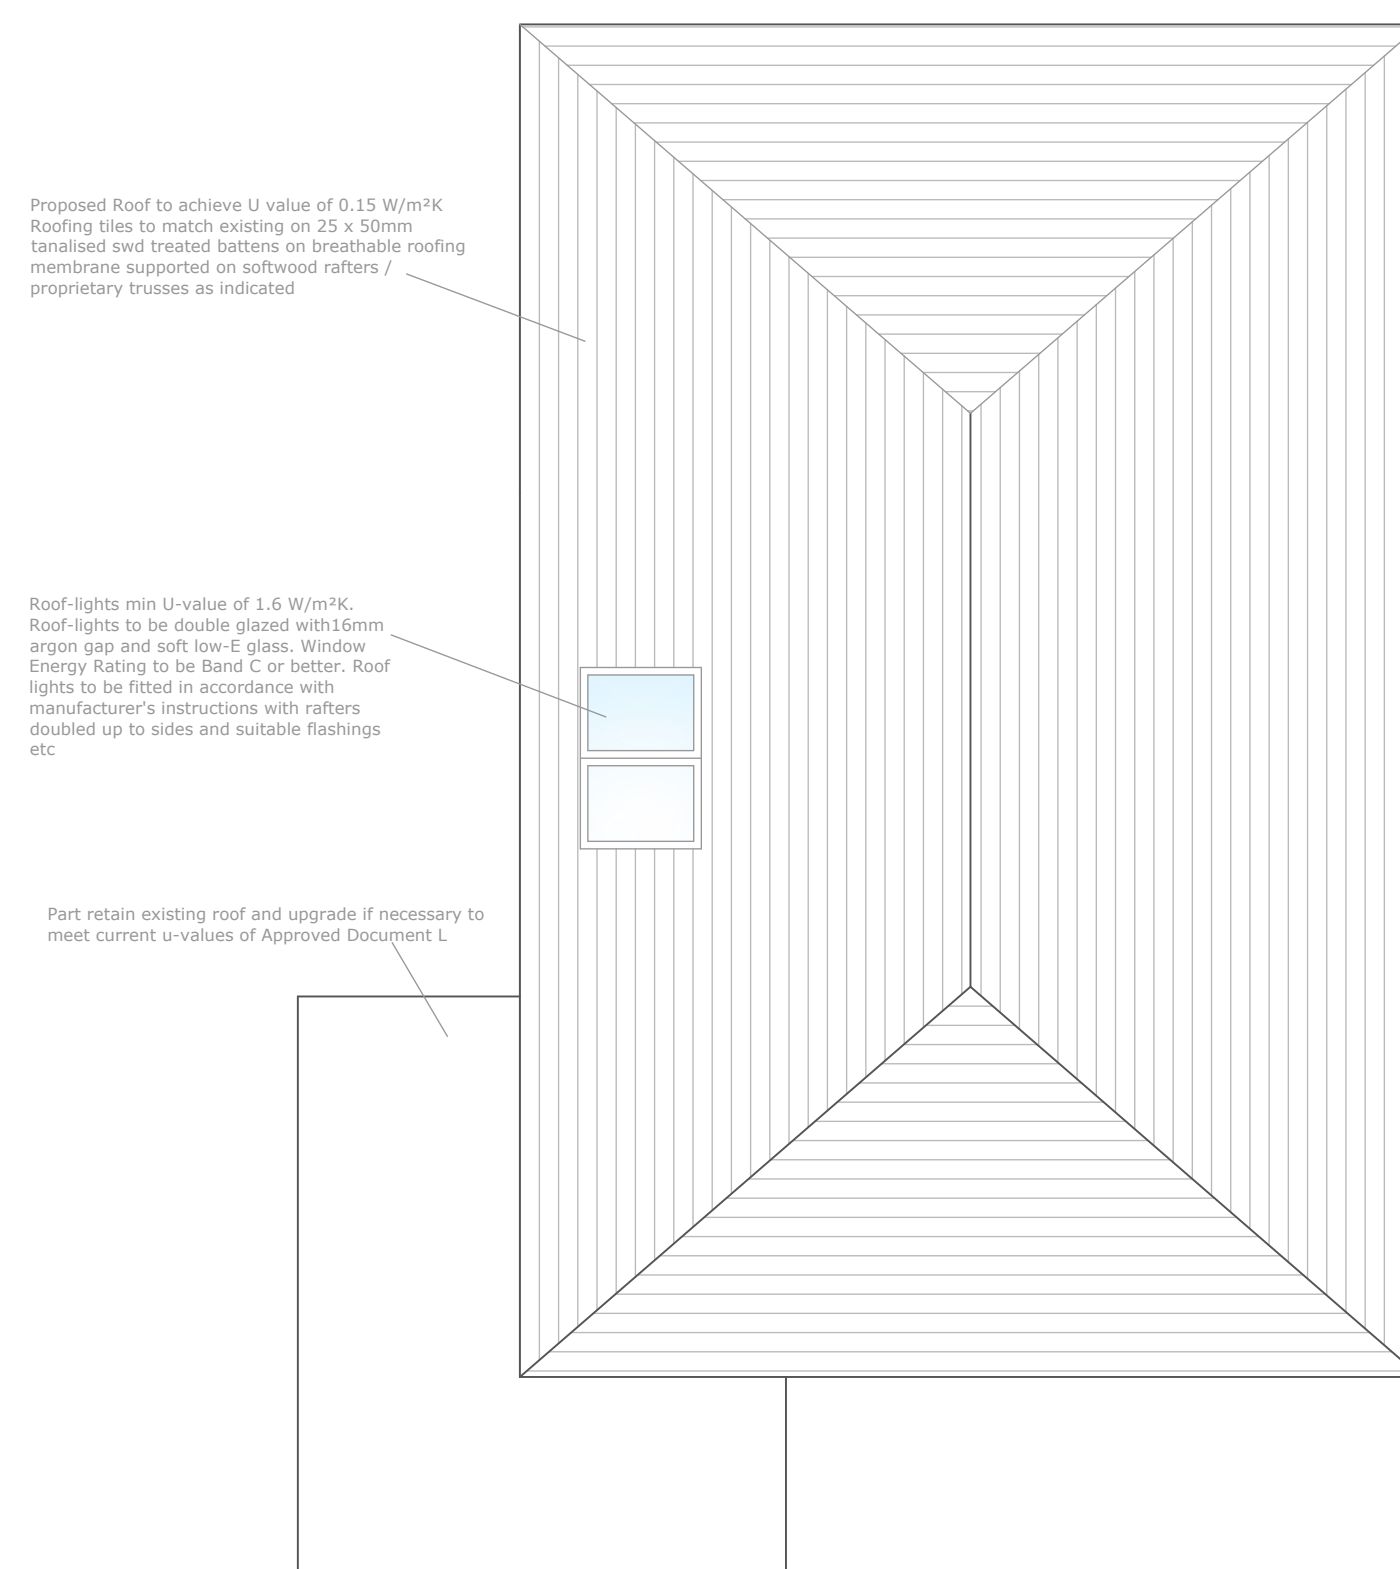

Roof Plan Scale 1:50

Note:

Contractor should satisfy himself of the position of all drainage runs and manholes, inspection chambers etc are approximate only and drain runs shown are assumed.

The local authority building inspector should be notified of all excavations for and the laying of new/altered drainage in accordance with the Inspection Notification Framework (INF)

Contractor/Client to satisfy themselves that all conditions of the planning permission approval and building control approval have been satisfied prior to commencement.

These drawings have been produced for the purpose of obtaining statutory approvals. Contractors in pricing or undertaking works should familiarise themselves with the particulars of the site/building.

All electrical work covered by Part P (Electrical Safety) must be designed, installed, inspected and tested by a person competent to do so. This person must be registered with an authorised self-certification scheme (eg. BRE Certification, ELECSA, NICEIC or NAPIT Certification). In order to complete an appropriate BS7671 electrical certificate must be provided by the competent person.

THIS DRAWING IS TO BE READ IN
CONJUNCTION WITH STRUCTURAL
ENGINEERS CALCULATIONS AND DETAILS.
ALL DIMENSIONS ARE APPROXIMATE

B A	17/10/23 09/10/23	Updated Site Plan Revised roof design
rev	date	narr

Any discrepancy in figured dimensions to be referred immediately to the agent/consultants. Contractors must check all dimensions from site.
Copyright Philip Seddon Associates. All rights reserved.

project

Northcot, Shannons Lane, Knowsley,
Prescot, Liverpool, L34 7HQ

drawing

Plans, Elevations, Section
and Site Plan
as Proposed

scale As Shown @ A1	number 1887 / 02 B	date 23.06.23
-----------------------------------	----------------------------------	-----------------------------

Philip Seddon Associates
CHARTERED SURVEYORS PROJECT MANAGERS DESIGN CONSULTANTS

RIVINGTON NICHOLAS ROAD BLUNDELLSANDS LIVERPOOL
www.seddonassociates.co.uk email: all@seddonassociates.co.uk
tel: 0151 924 1966 fax: 0151 924 1977

RICS
L23 6TS