




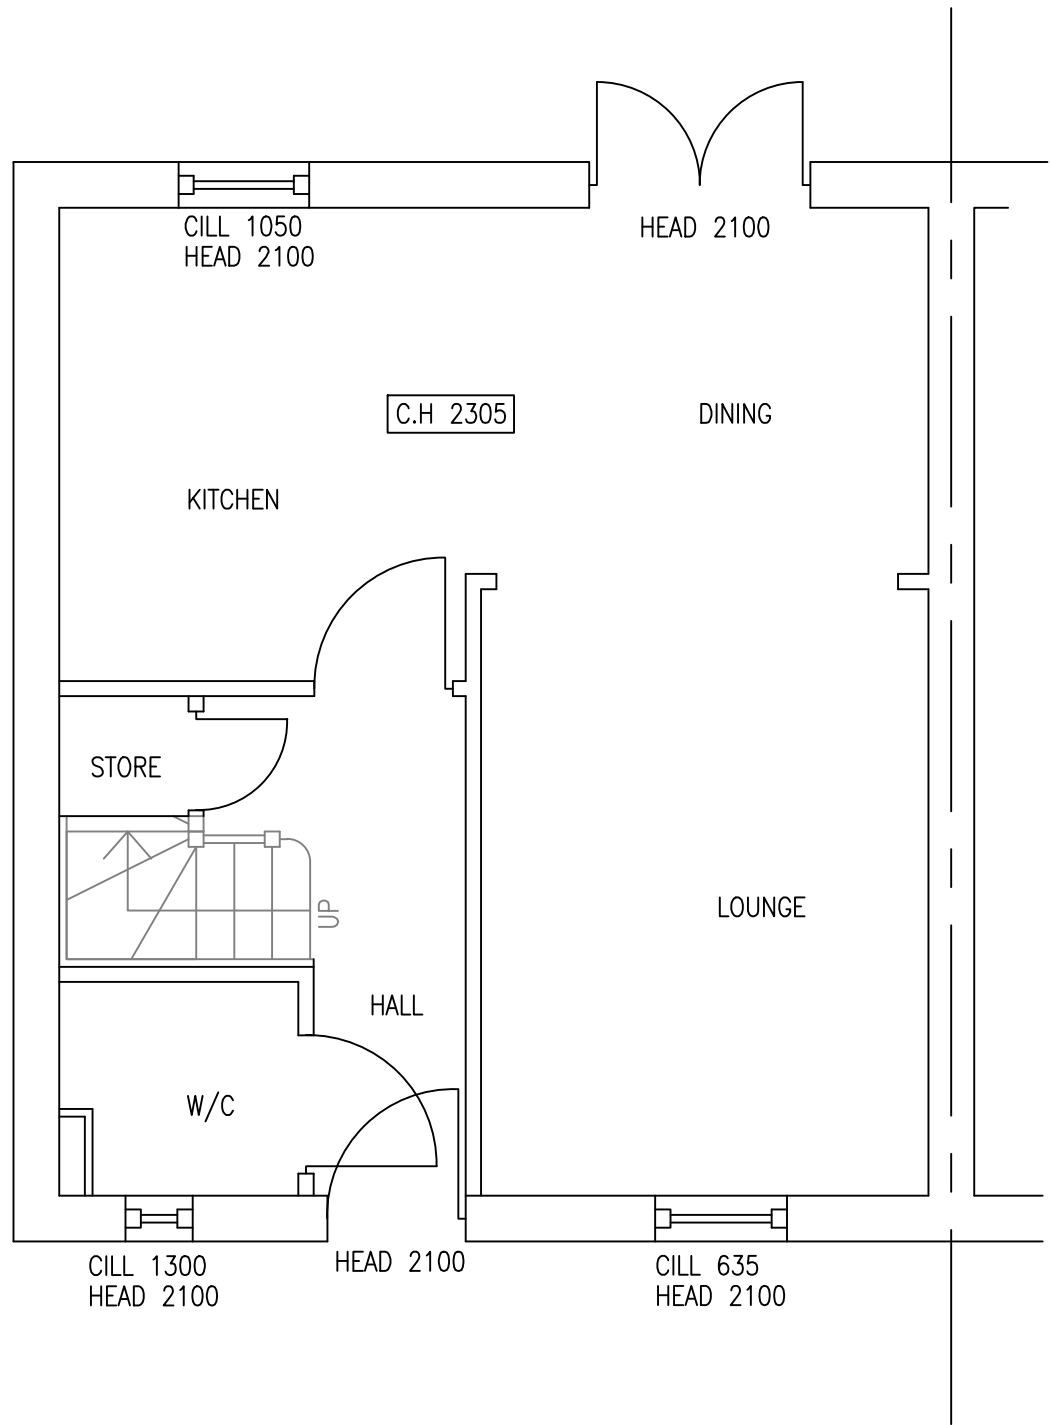


GROUND FLOOR PLAN.

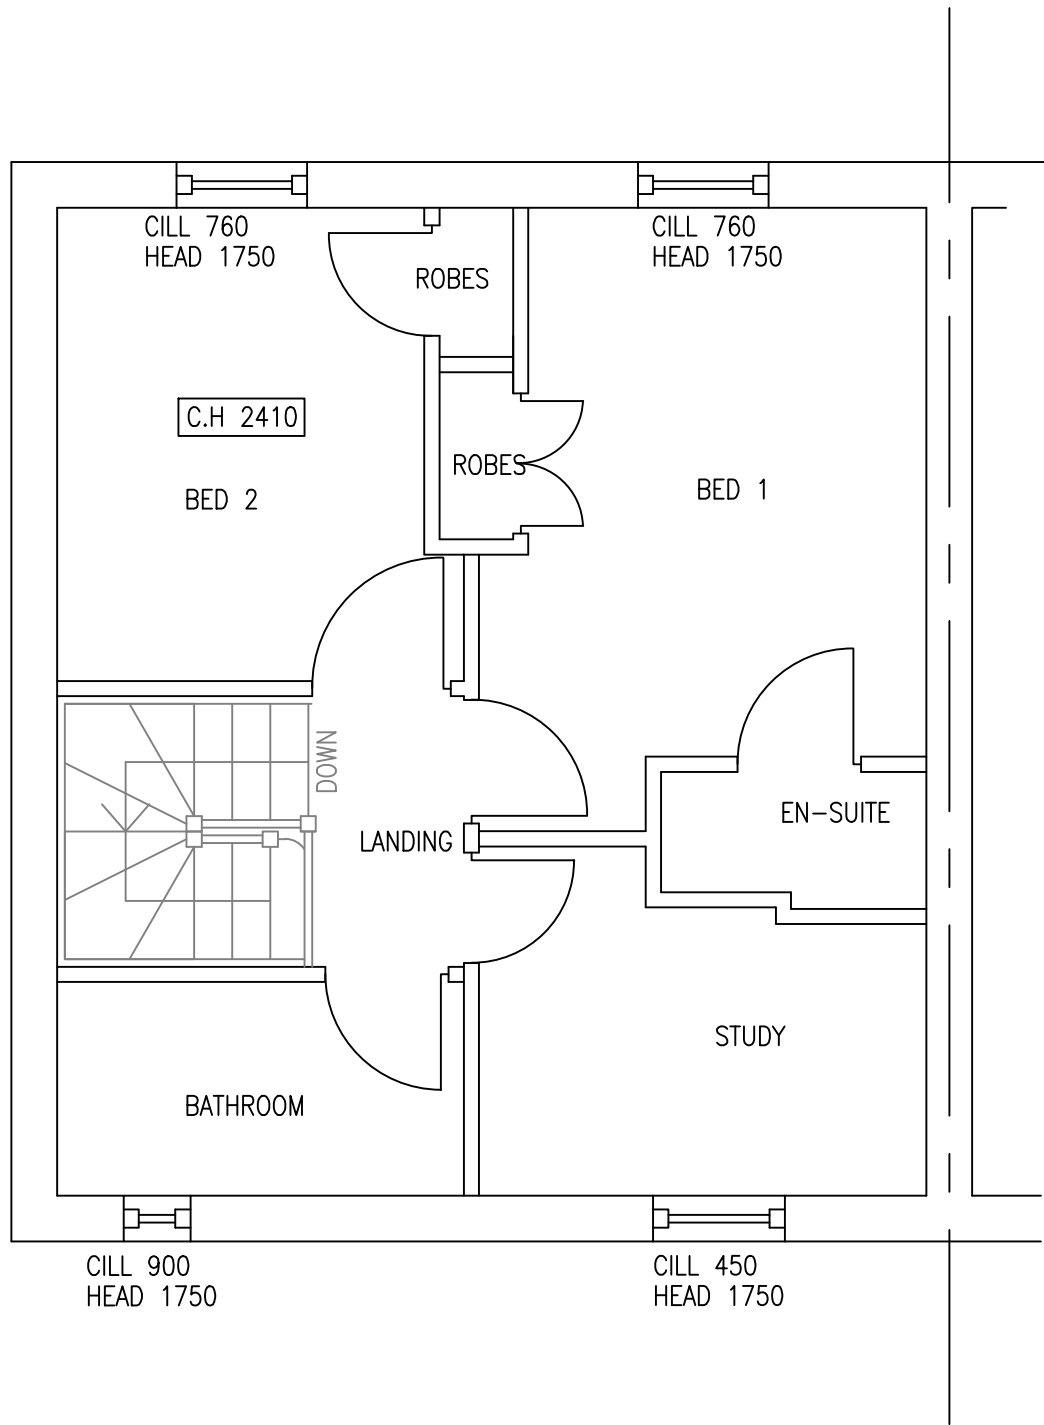


FIRST FLOOR PLAN.

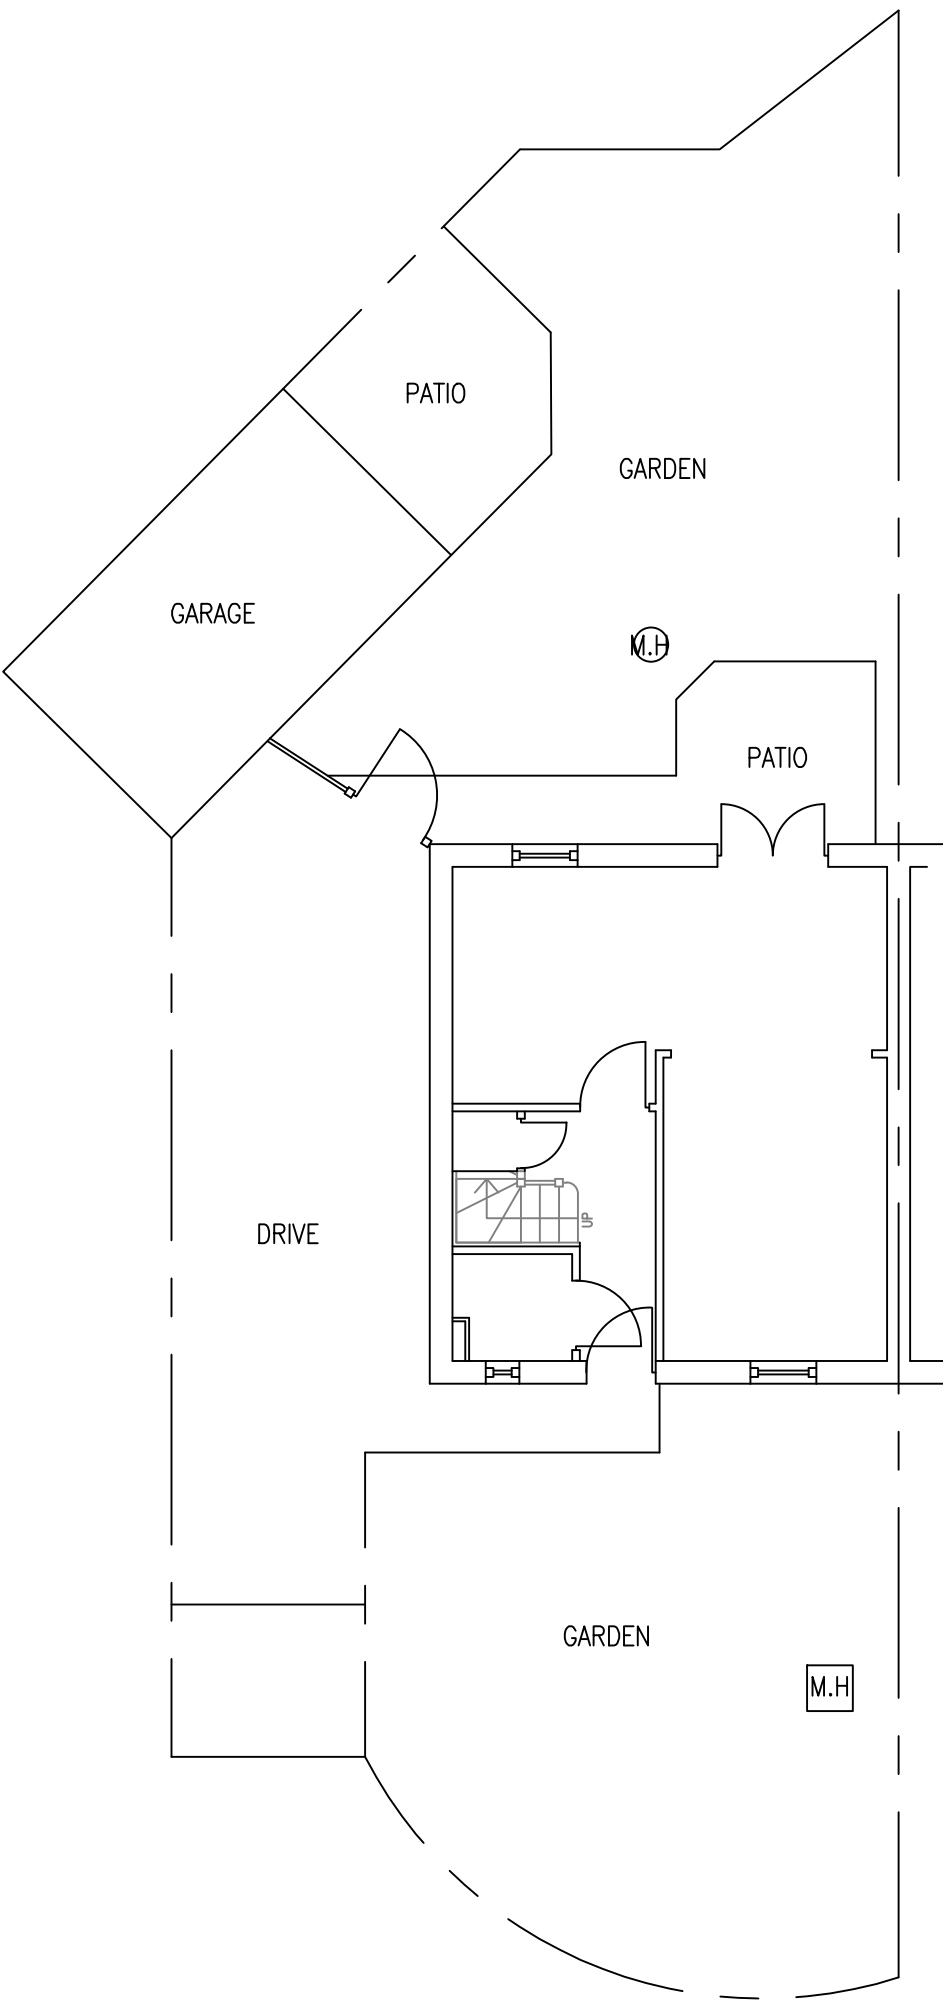


SITE PLAN. (1:100)

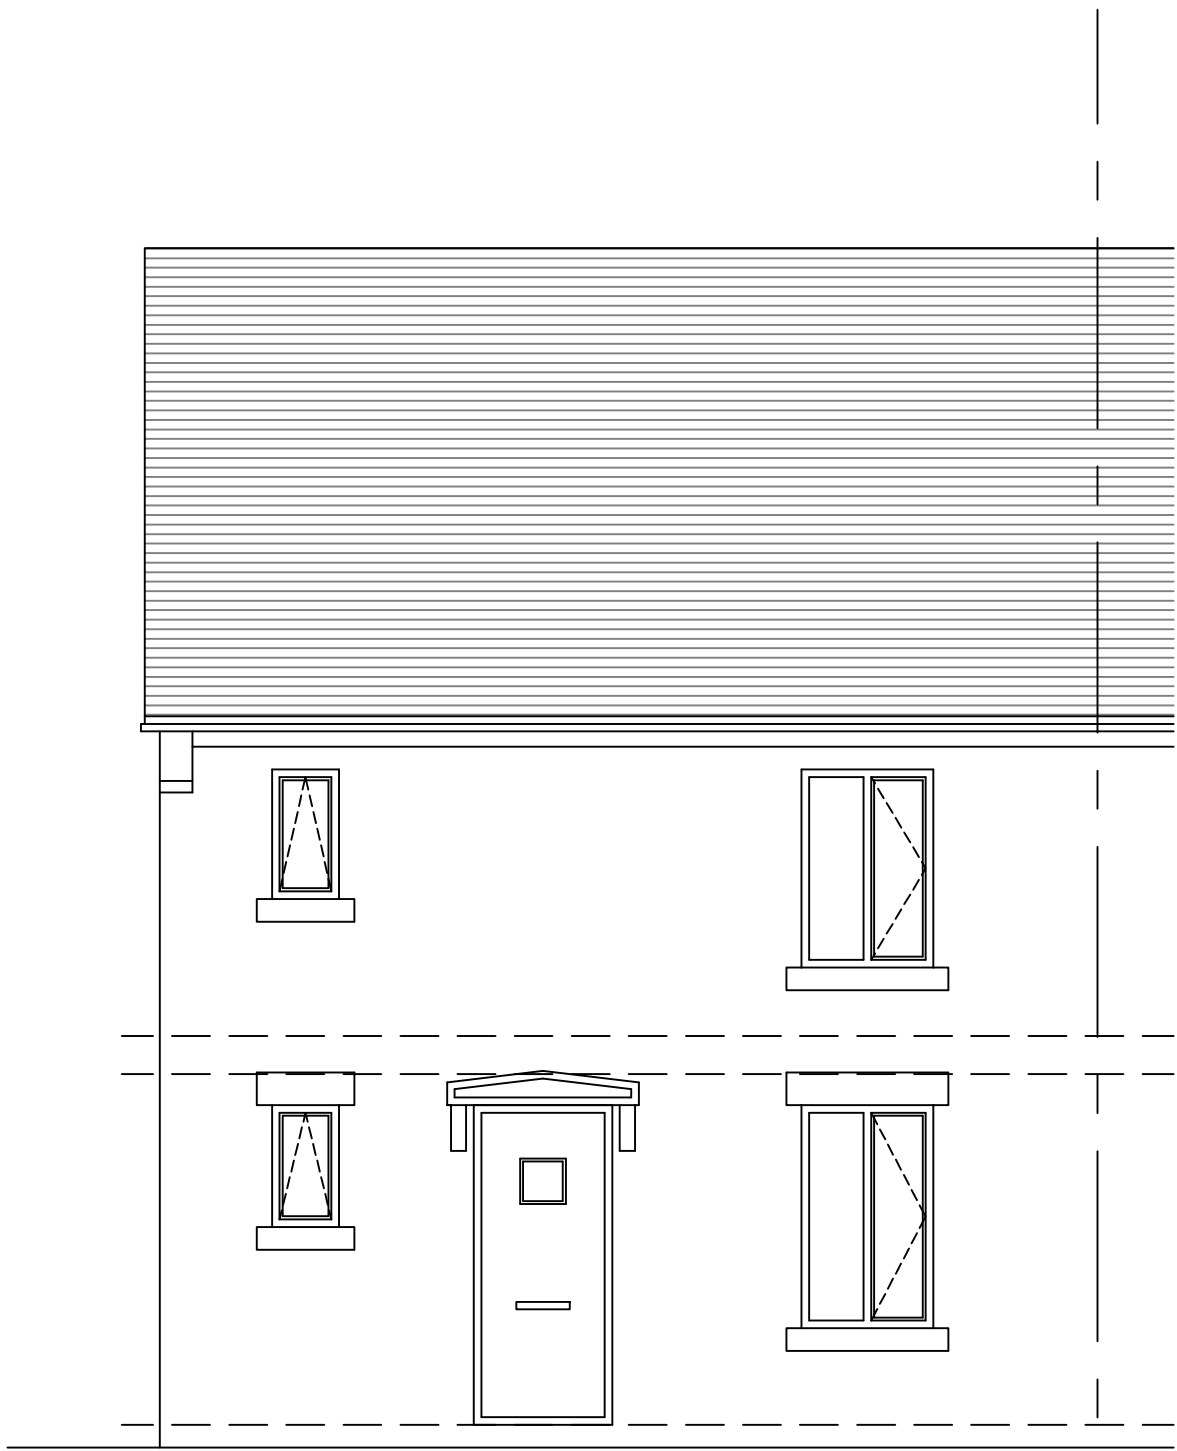


FRONT ELEVATION.

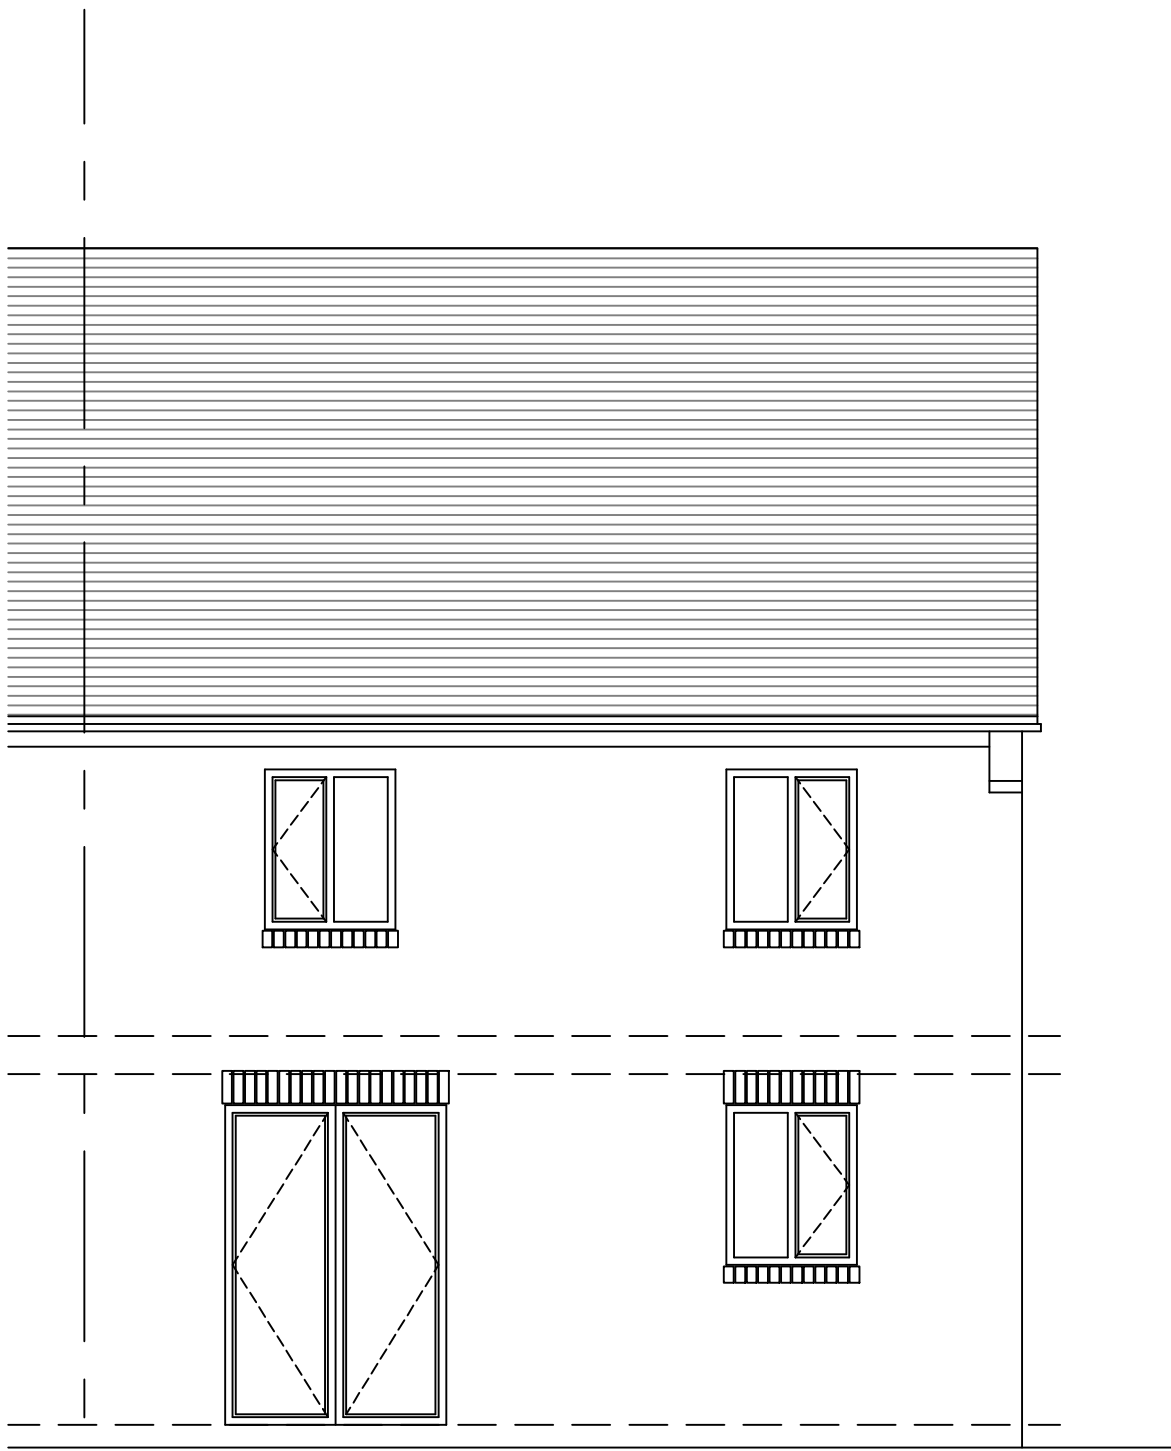

REAR ELEVATION.

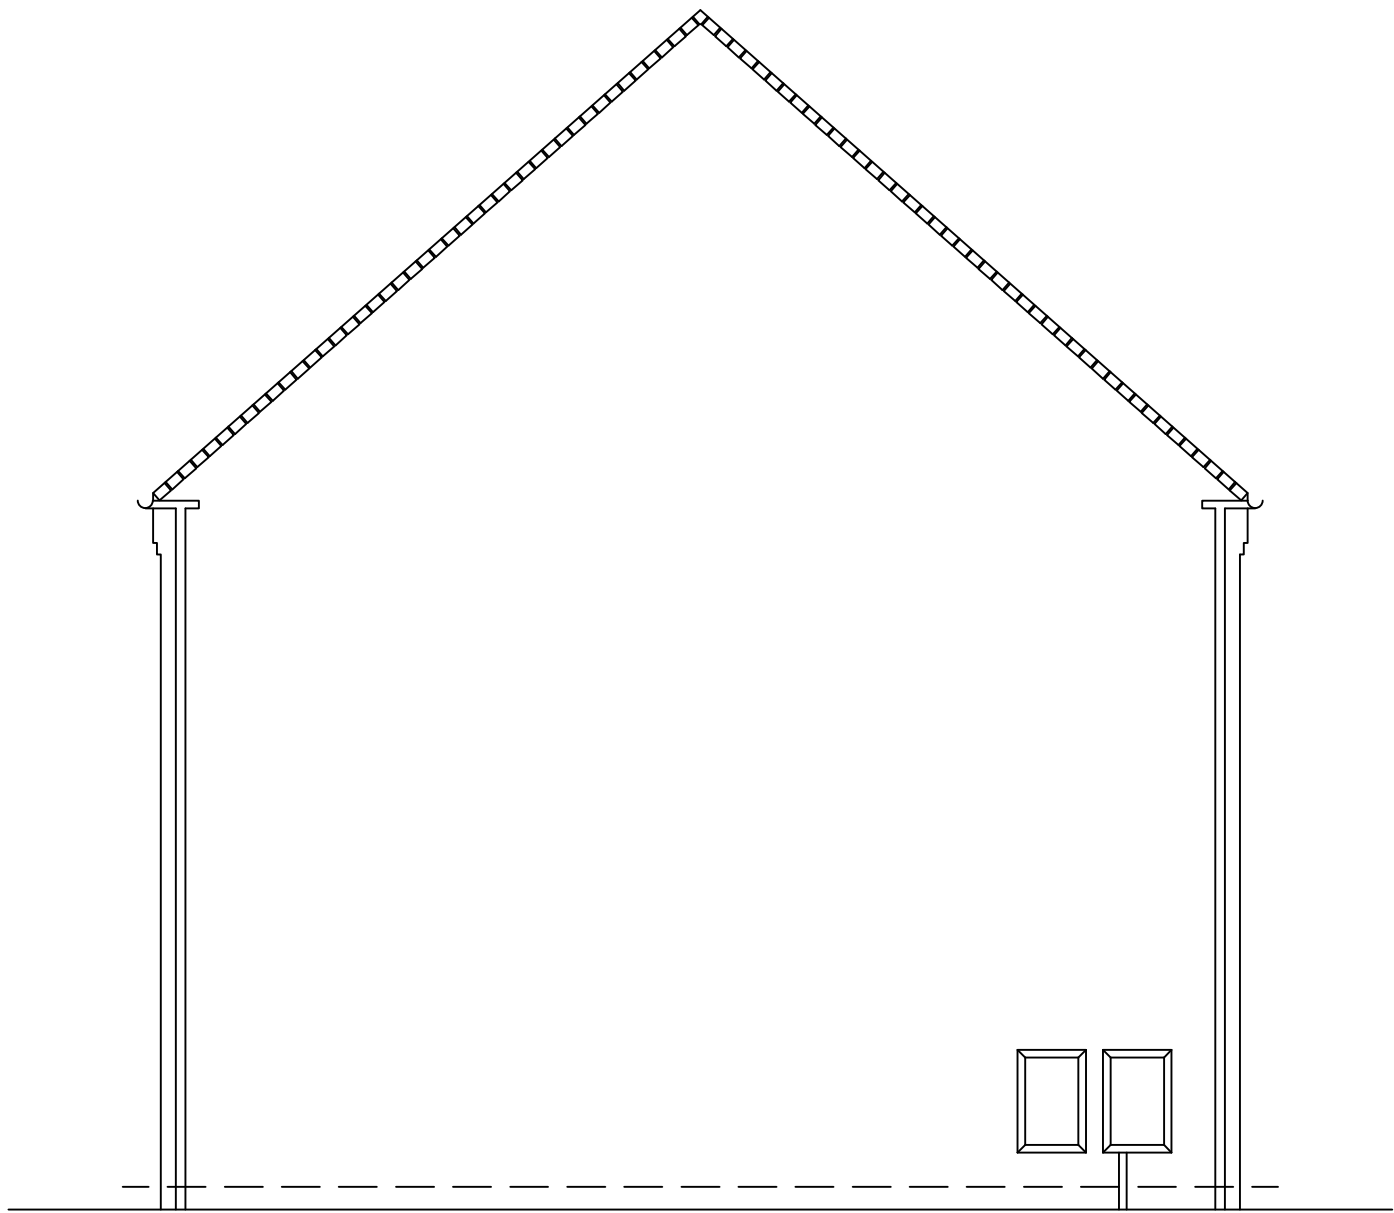

SIDE ELEVATION.

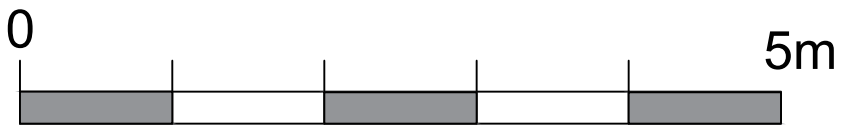

SCALE

Revisions.

Client.
Mrs. DANIELLE ANDREWS.

Drawing Title.
EXISTING PLANS & ELEVATIONS.

REDFORD
CONSTRUCTION

CONCEPT TO COMPLETION
11 OLD NURSERY FOLD, HARWOOD, BL2 3RZ
Mob: 07791127133 Email: ryan@redfordconstruction.co.uk
Mob: 07791121584 Email: stuart@redfordconstruction.co.uk

SCALE: 1:50 DATE: FEB 22

DRAWN: R.M CHECKED: N.T

CONTRACT No: DRAWING No:

RC1096 1