



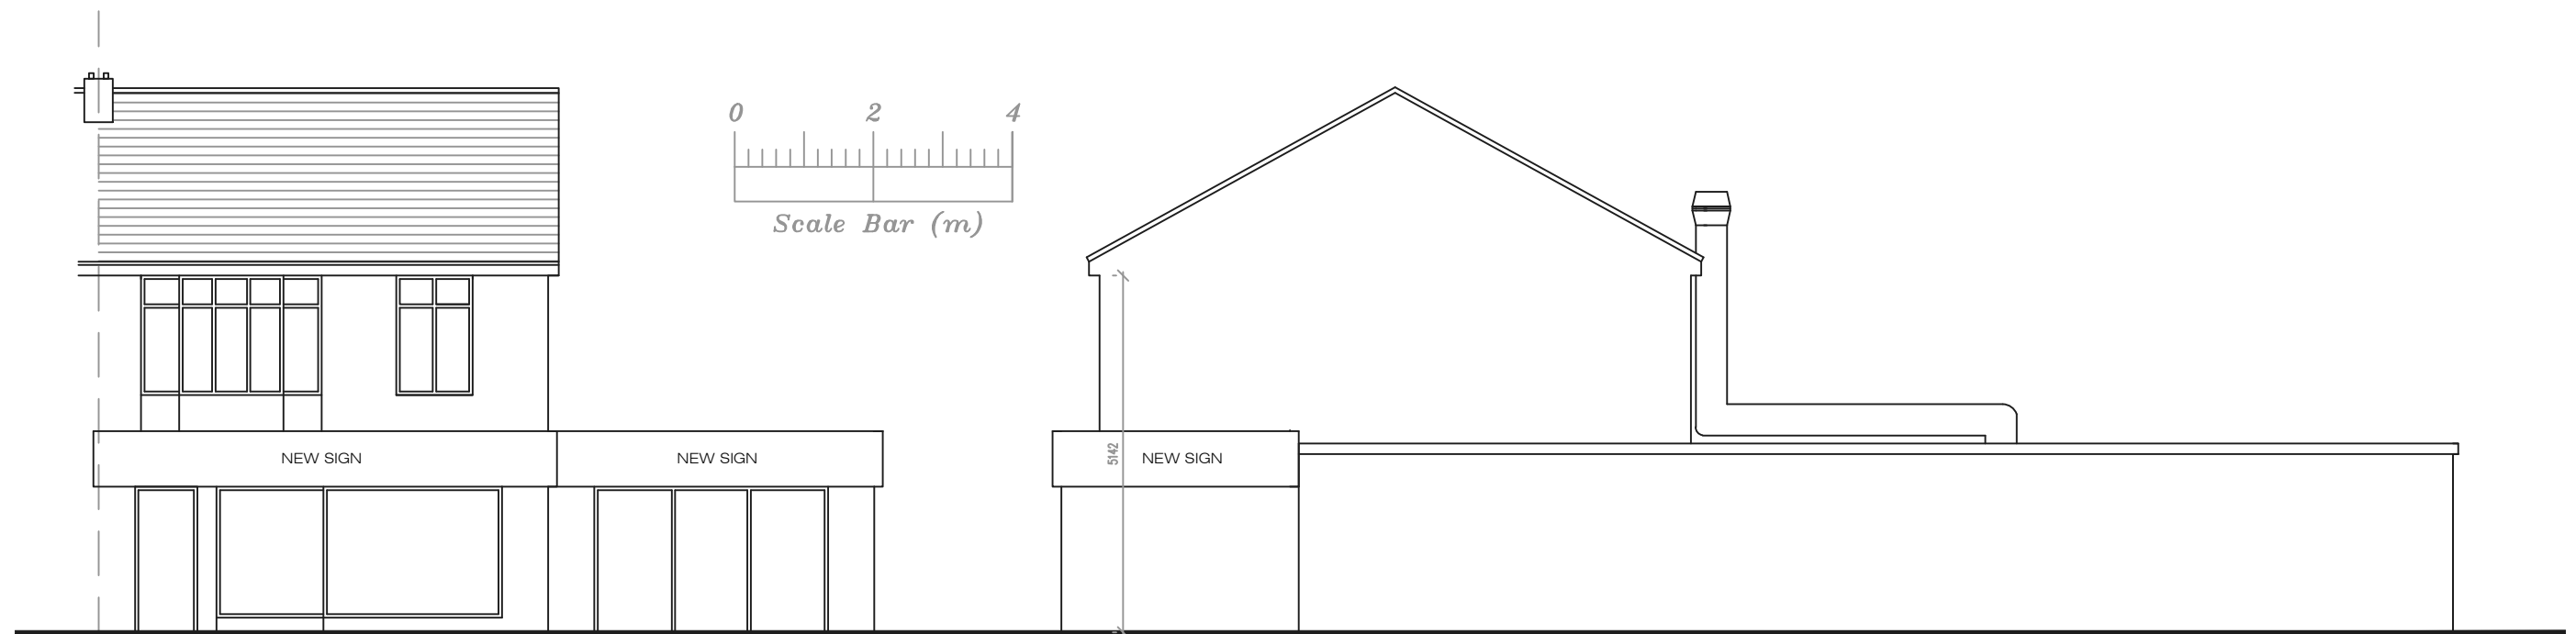

Proposed Front Elevation

Proposed Side Elevation

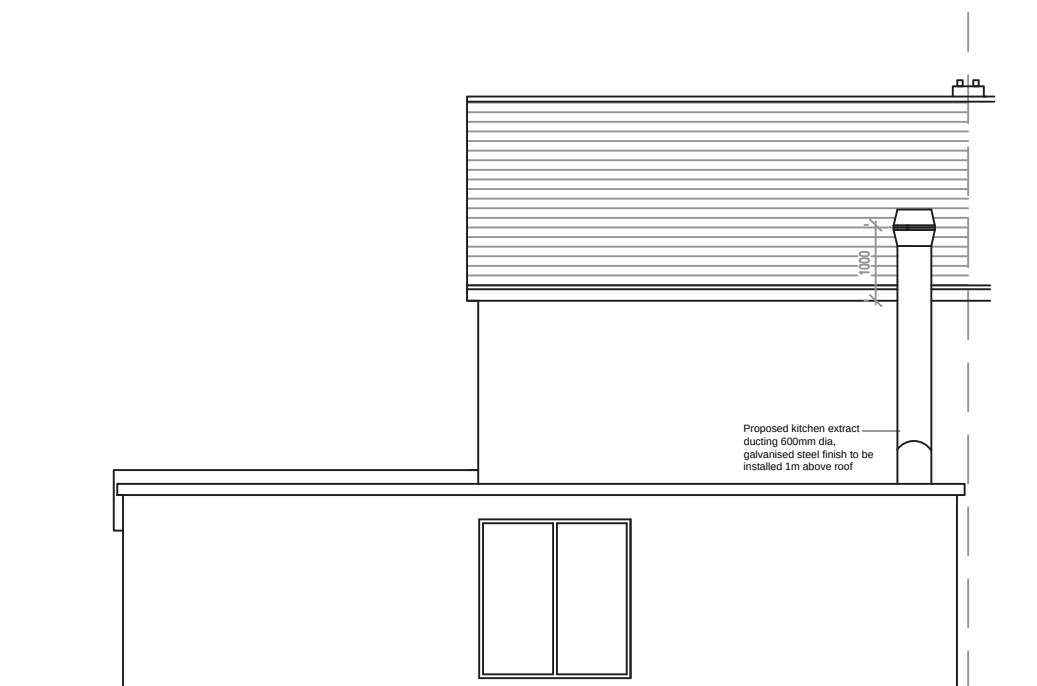

Proposed Rear Elevation

Address				
9 Baileys Lane, L26				
Drawing title				
Proposed Elevations				
Chkd	Appvd	date	scale	Dwg No.
		Feb '22	1:100 @ A3	005