




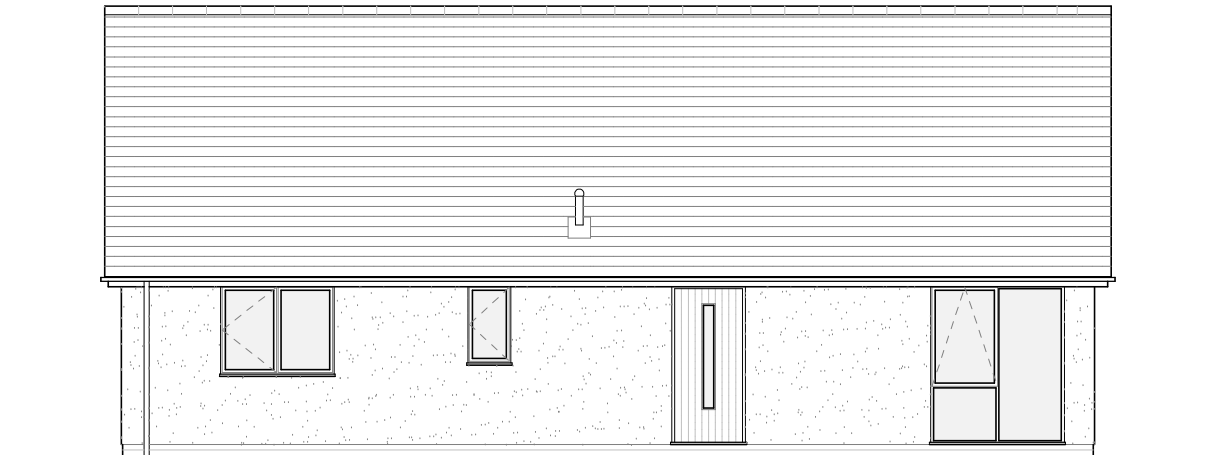


FRONT ELEVATION -south west

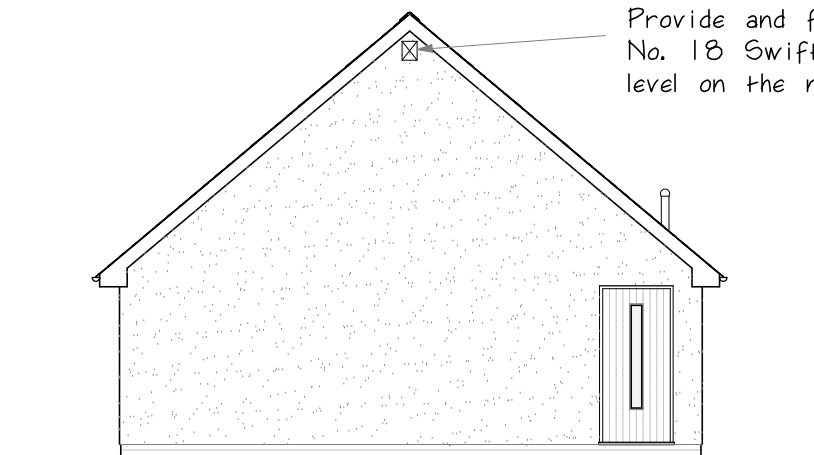

END ELEVATION - north west

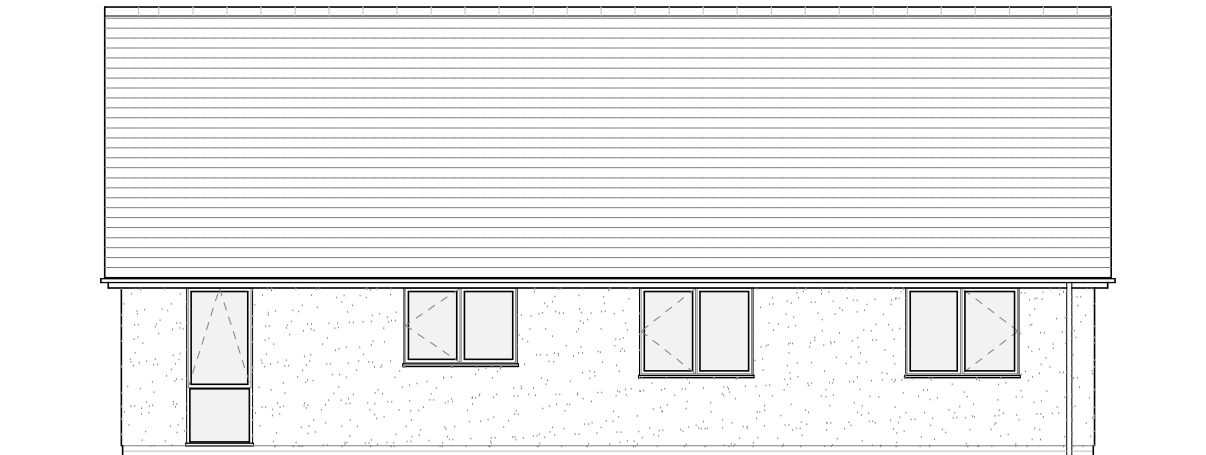

REAR ELEVATION - north east

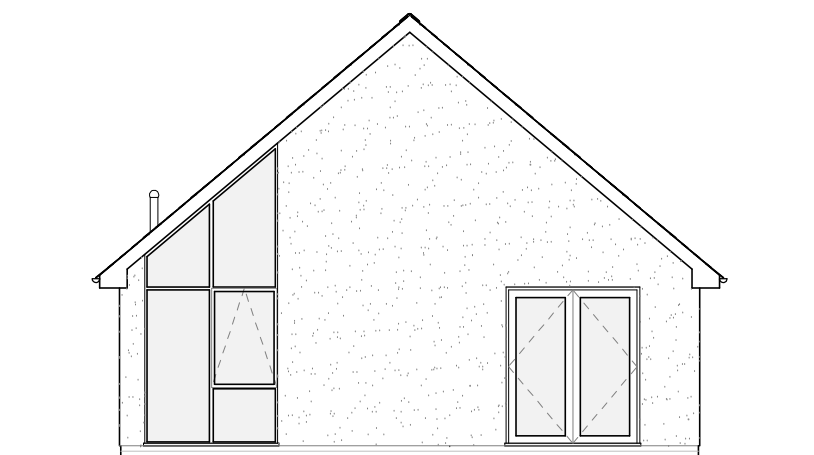

END ELEVATION - south east

DOOR & WINDOW SCHEDULE:

- D1 - Hall (Main Entrance) - 1005 x 2100
D2 - Bedroom 1 - 1005 x 2100
D3 - Dining - 1800 x 2100
- W1 - Lounge - 1800 x 2100
W2 - Bathroom - 600 x 1050
W3 - Bedroom 1 - 1500 x 1200
W4 - Bedroom 2 - 1500 x 1200
W5 - Bedroom 3 - 1500 x 1200
W6 - Kitchen - 1500 x 1050
W7 - Dining - 900 x 2100
W8 - Lounge - 1800 x 2550/4025 (to be confirmed on site)



NOTES:

All dimensions must be checked on site prior to commencement of work.
All work and materials to be to current codes of practice and British Standards. Any discrepancies to be reported to Frame Tech immediately.
Always work to figured dimensions only, do not scale. If in doubt - ask!

All dimensions are to structure unless stated otherwise, this drawing is for timber frame construction purposes only. Reference must be made to Frame Tech standard construction details.

EXPANSION JOINTS IN BRICKWORK MASONRY:
Movement joints should be spaced at approximately 10-12 metres. PD 6697 states that in no case should joints exceed 12 metres and the spacing of the first joint from an internal or external angle should not exceed half of the general spacing.

- SD Smoke Detector
HD Heat Detector

Rev.	Date	Description	Initial
A	12/06/26	Orientation of dwelling amended.	AL
B	21/09/26	Swift box relocated on north west gable.	AL

**FRAME
TECHNOLOGIES**
SELF-BUILD TIMBER FRAME
T: 01544 267124
E: enquiries@frame technologies.co.uk
W: www.frame technologies.co.uk

WORKING DRAWING

CLIENT: Mr B Richardson

PROJECT: Proposed dwelling at
Springfield Stables,
Garnetts Lane,
Tarbock Green, Prescot,
Merseyside, L35 1QN

TITLE: Elevations

DRAWING NO: FTL 2603
BRwd/03b

SIZE: A2

Drawn: AL
Checked:
Scale: 1:100
Date: 09/06/26