

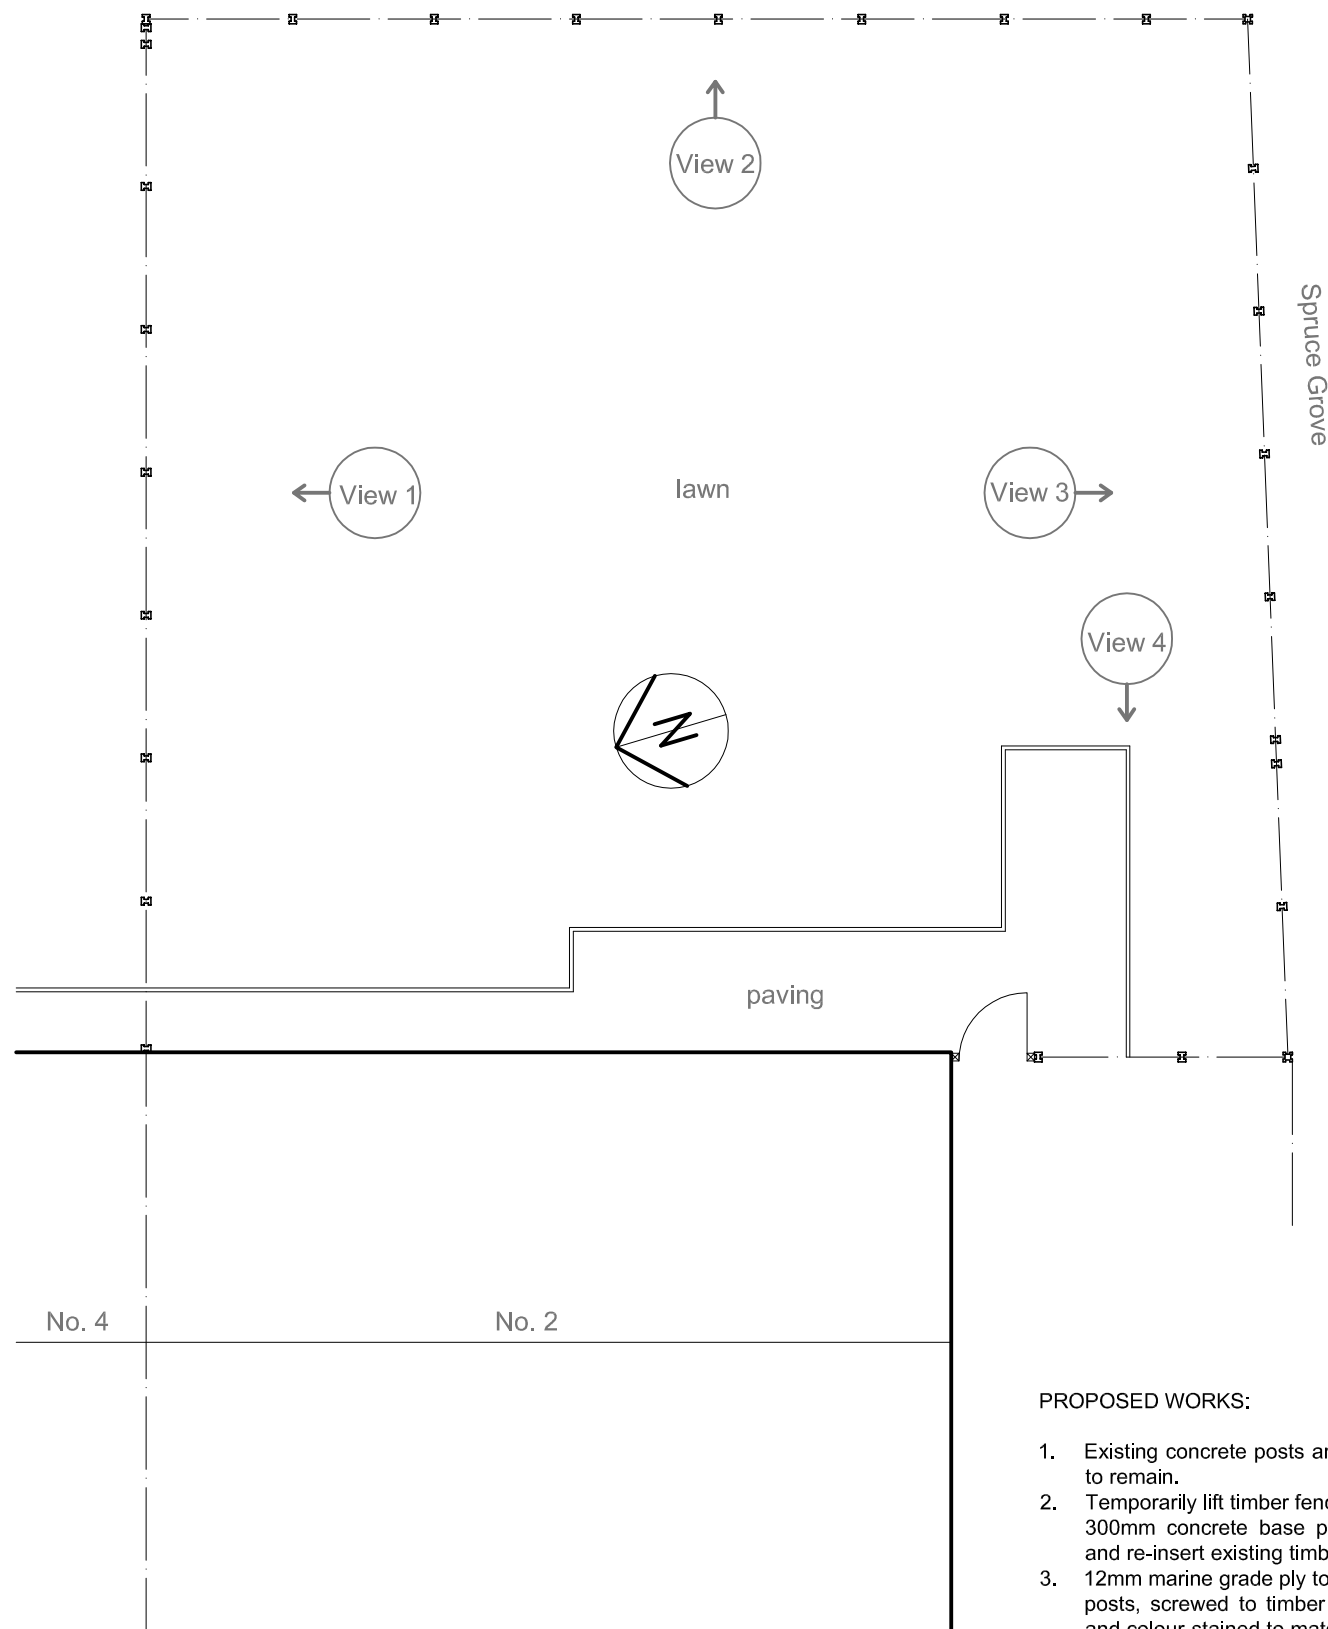


 


Proposed site plan @ 1:100 scale

PROPOSED WORKS:


- Existing concrete posts and concrete base panels to remain.
- Temporarily lift timber fence panels and insert new 300mm concrete base panels to match existing and re-insert existing timber fence panels above.
- 12mm marine grade ply to fill gaps above concrete posts, screwed to timber fence panel either side and colour-stained to match existing.

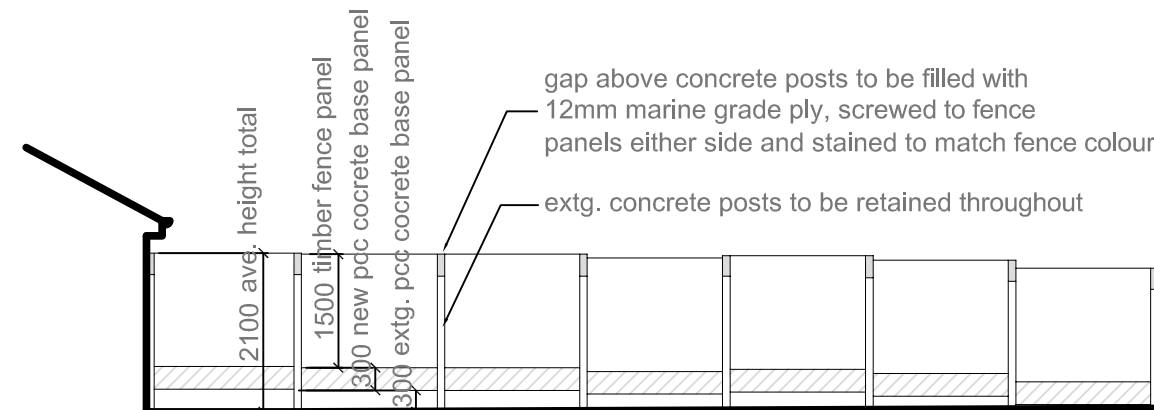


Proposed View 1 @ 1:100 scale

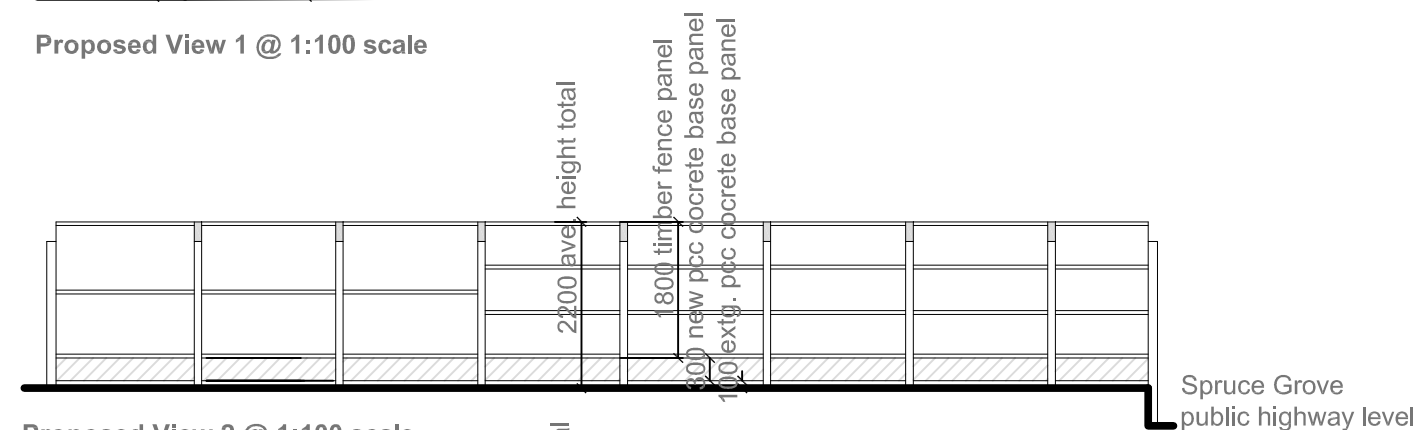

Proposed View 2 @ 1:100 scale

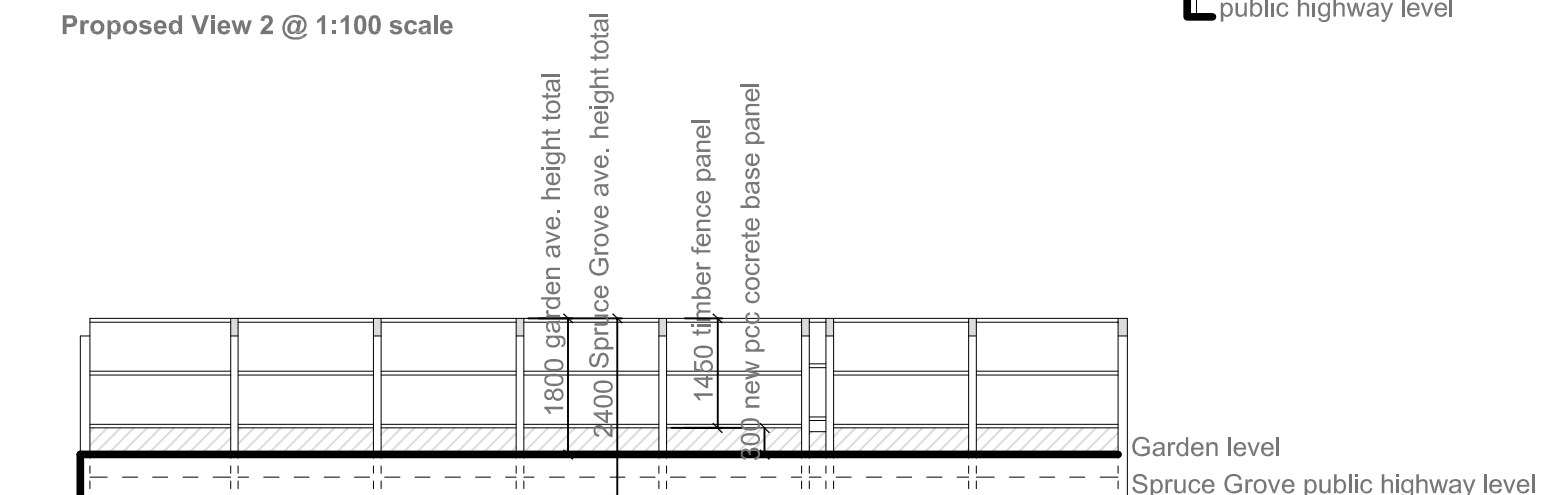

Proposed View 3 @ 1:100 scale

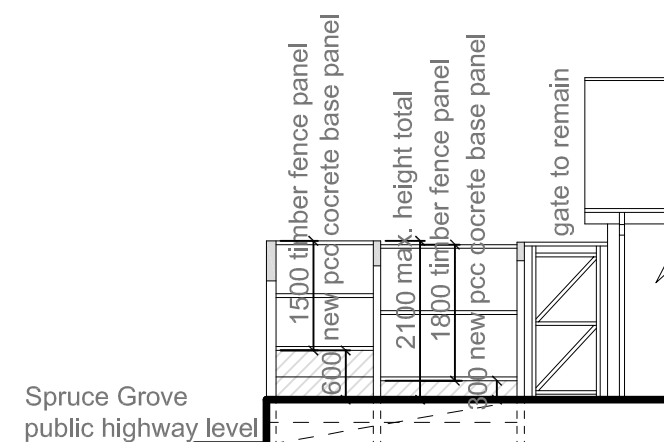

Proposed View 4 @ 1:100 scale

Project:

PROPOSED ALTERATIONS TO REAR
BOUNDARY FENCE
at:
2 THE WITHENS
STOCKBRIDGE VILLAGE, L28 1AA
for:
MISS HEATHER BALL

PROPOSED LAYOUT & SITE PLAN

Scale: 1:100

Date: August 2021

Drawing Number:
8735-02

Revision: