


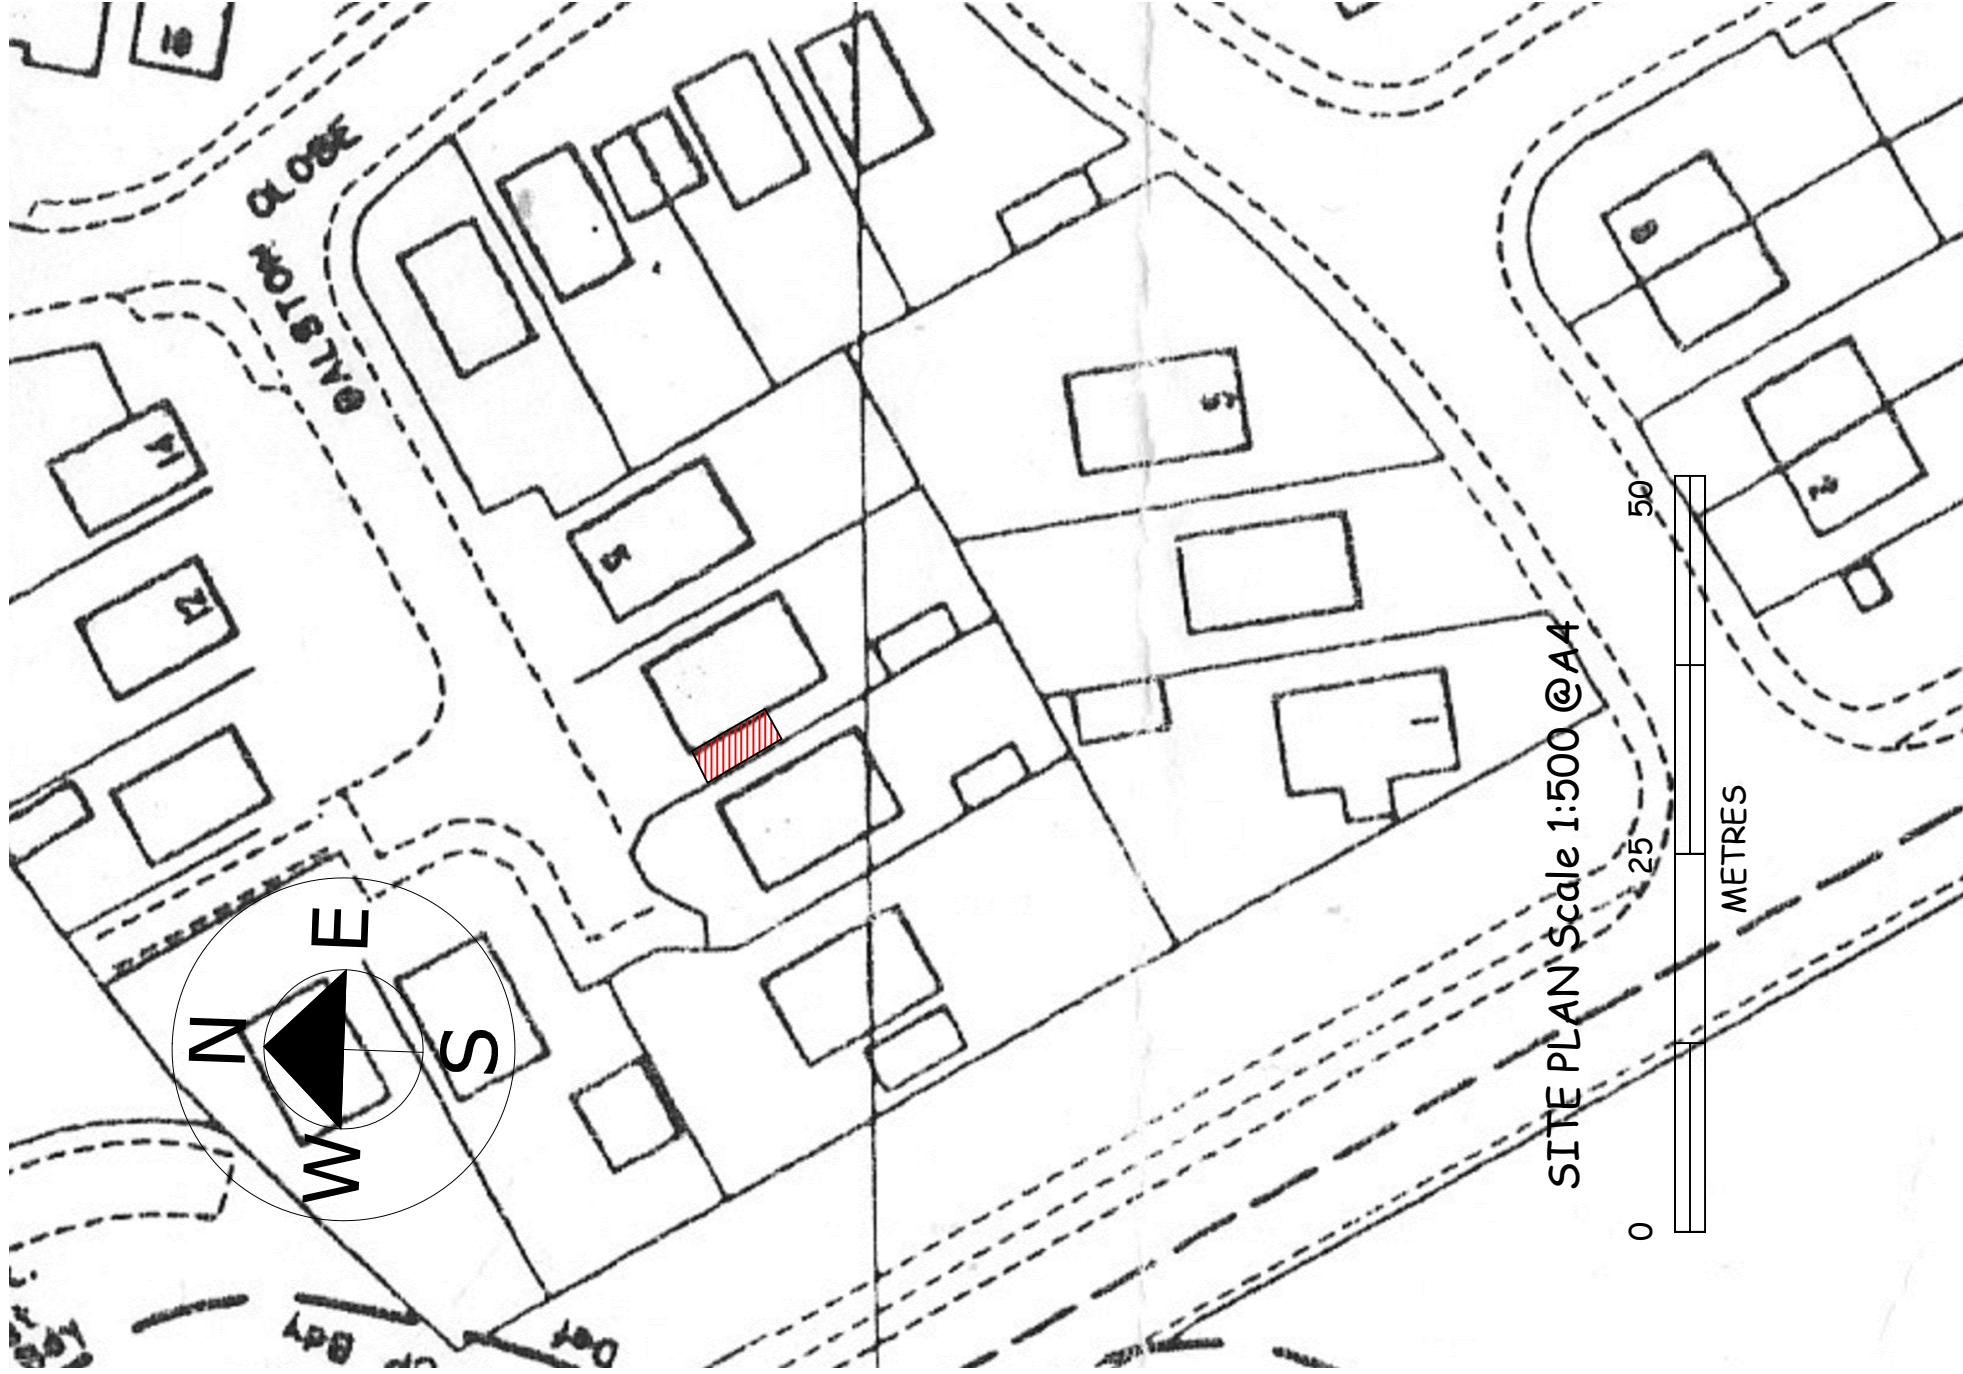

SITE PLAN Scale 1:500 @ A4

