


EXISTING




FRONT ELEVATION

SCALE: 1:100

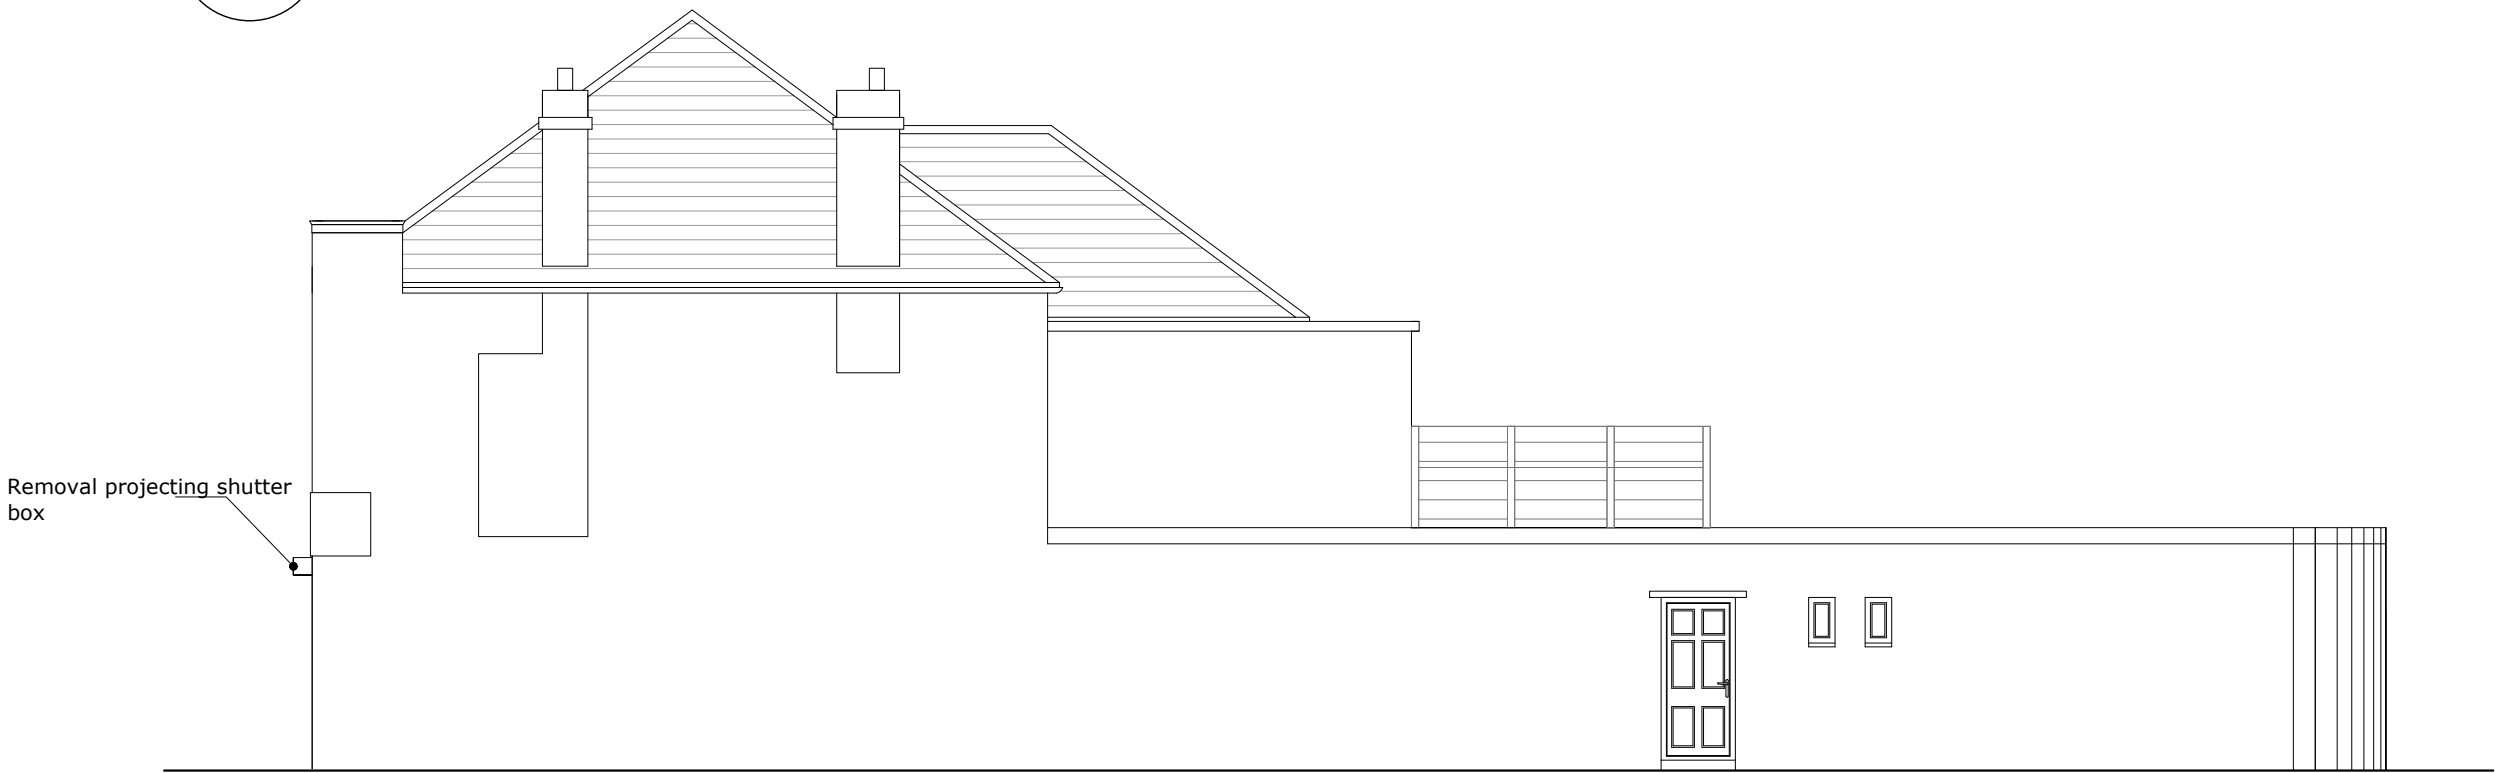


SIDE ELEVATION

SCALE: 1:100

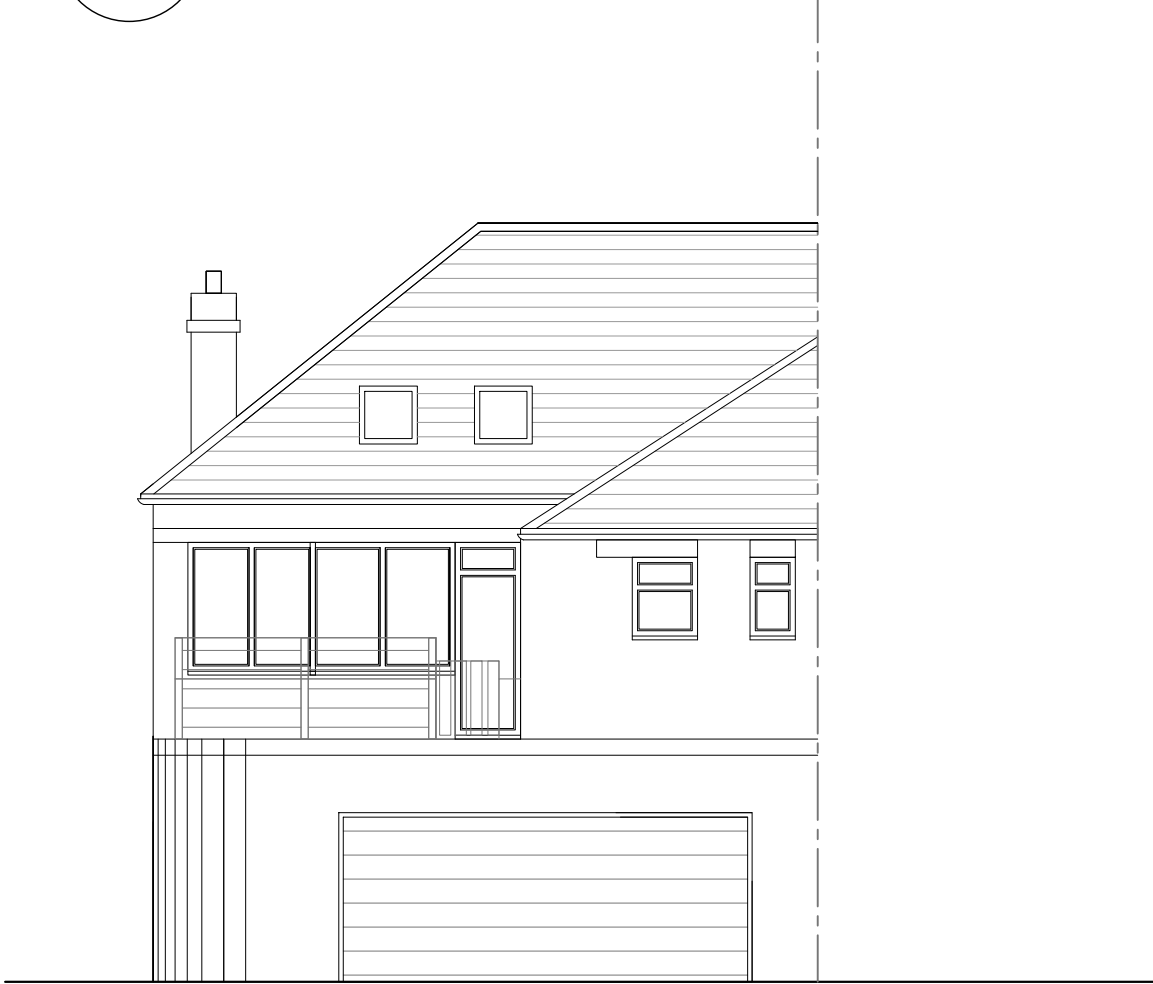


REAR ELEVATION

SCALE: 1:100

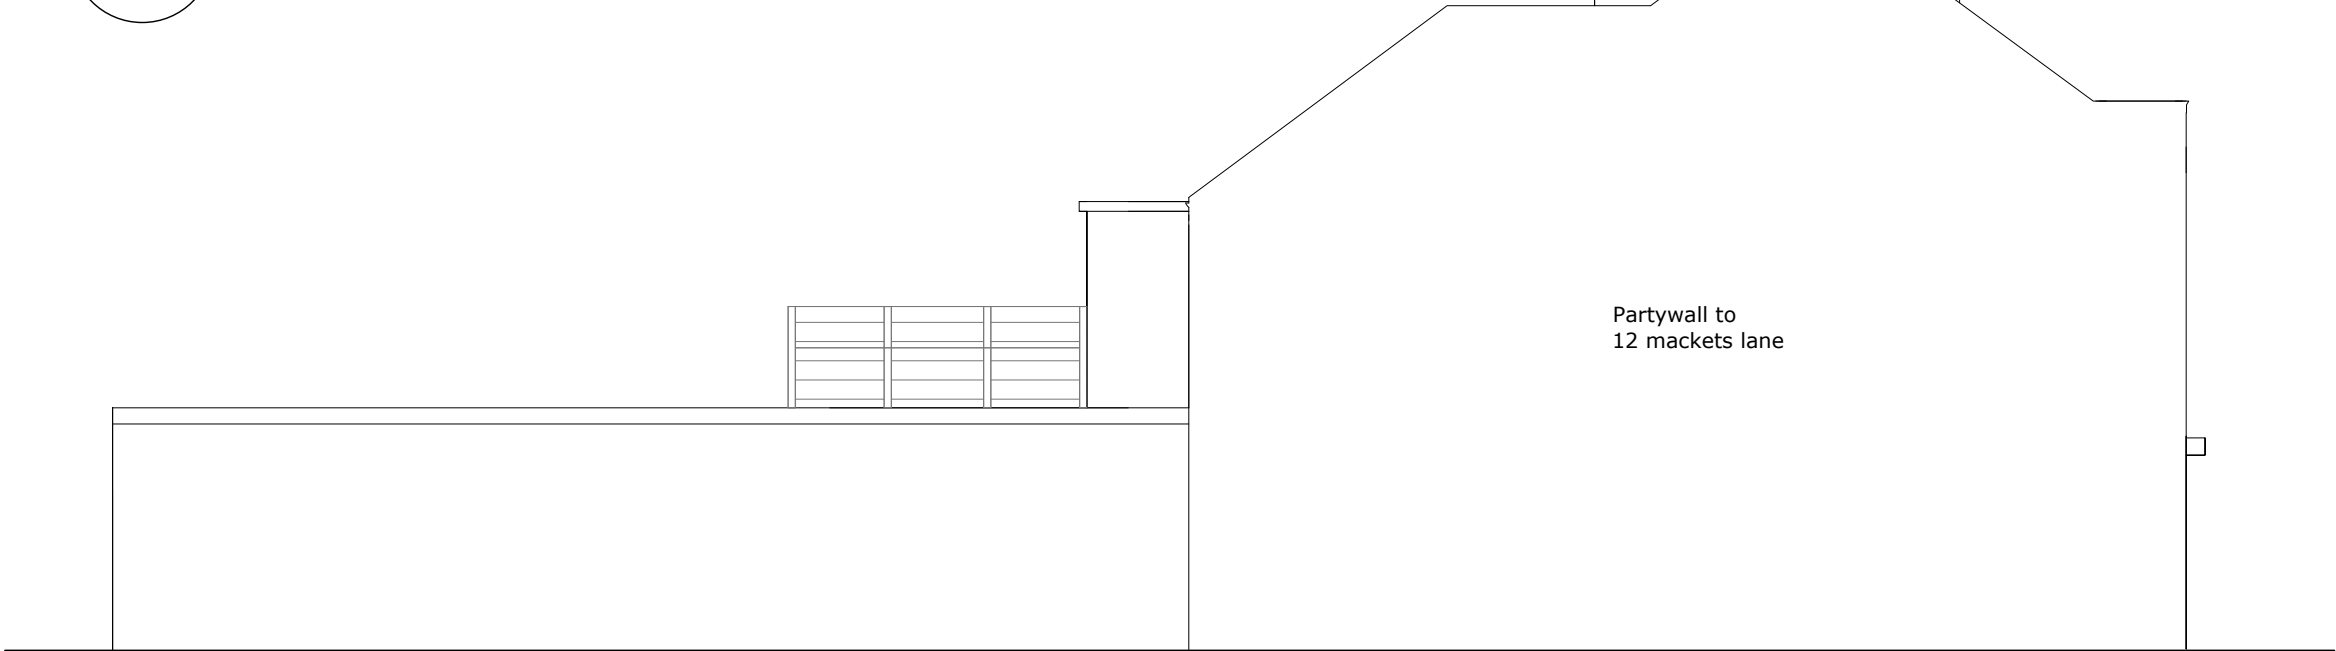

SIDE ELEVATION

SCALE: 1:100

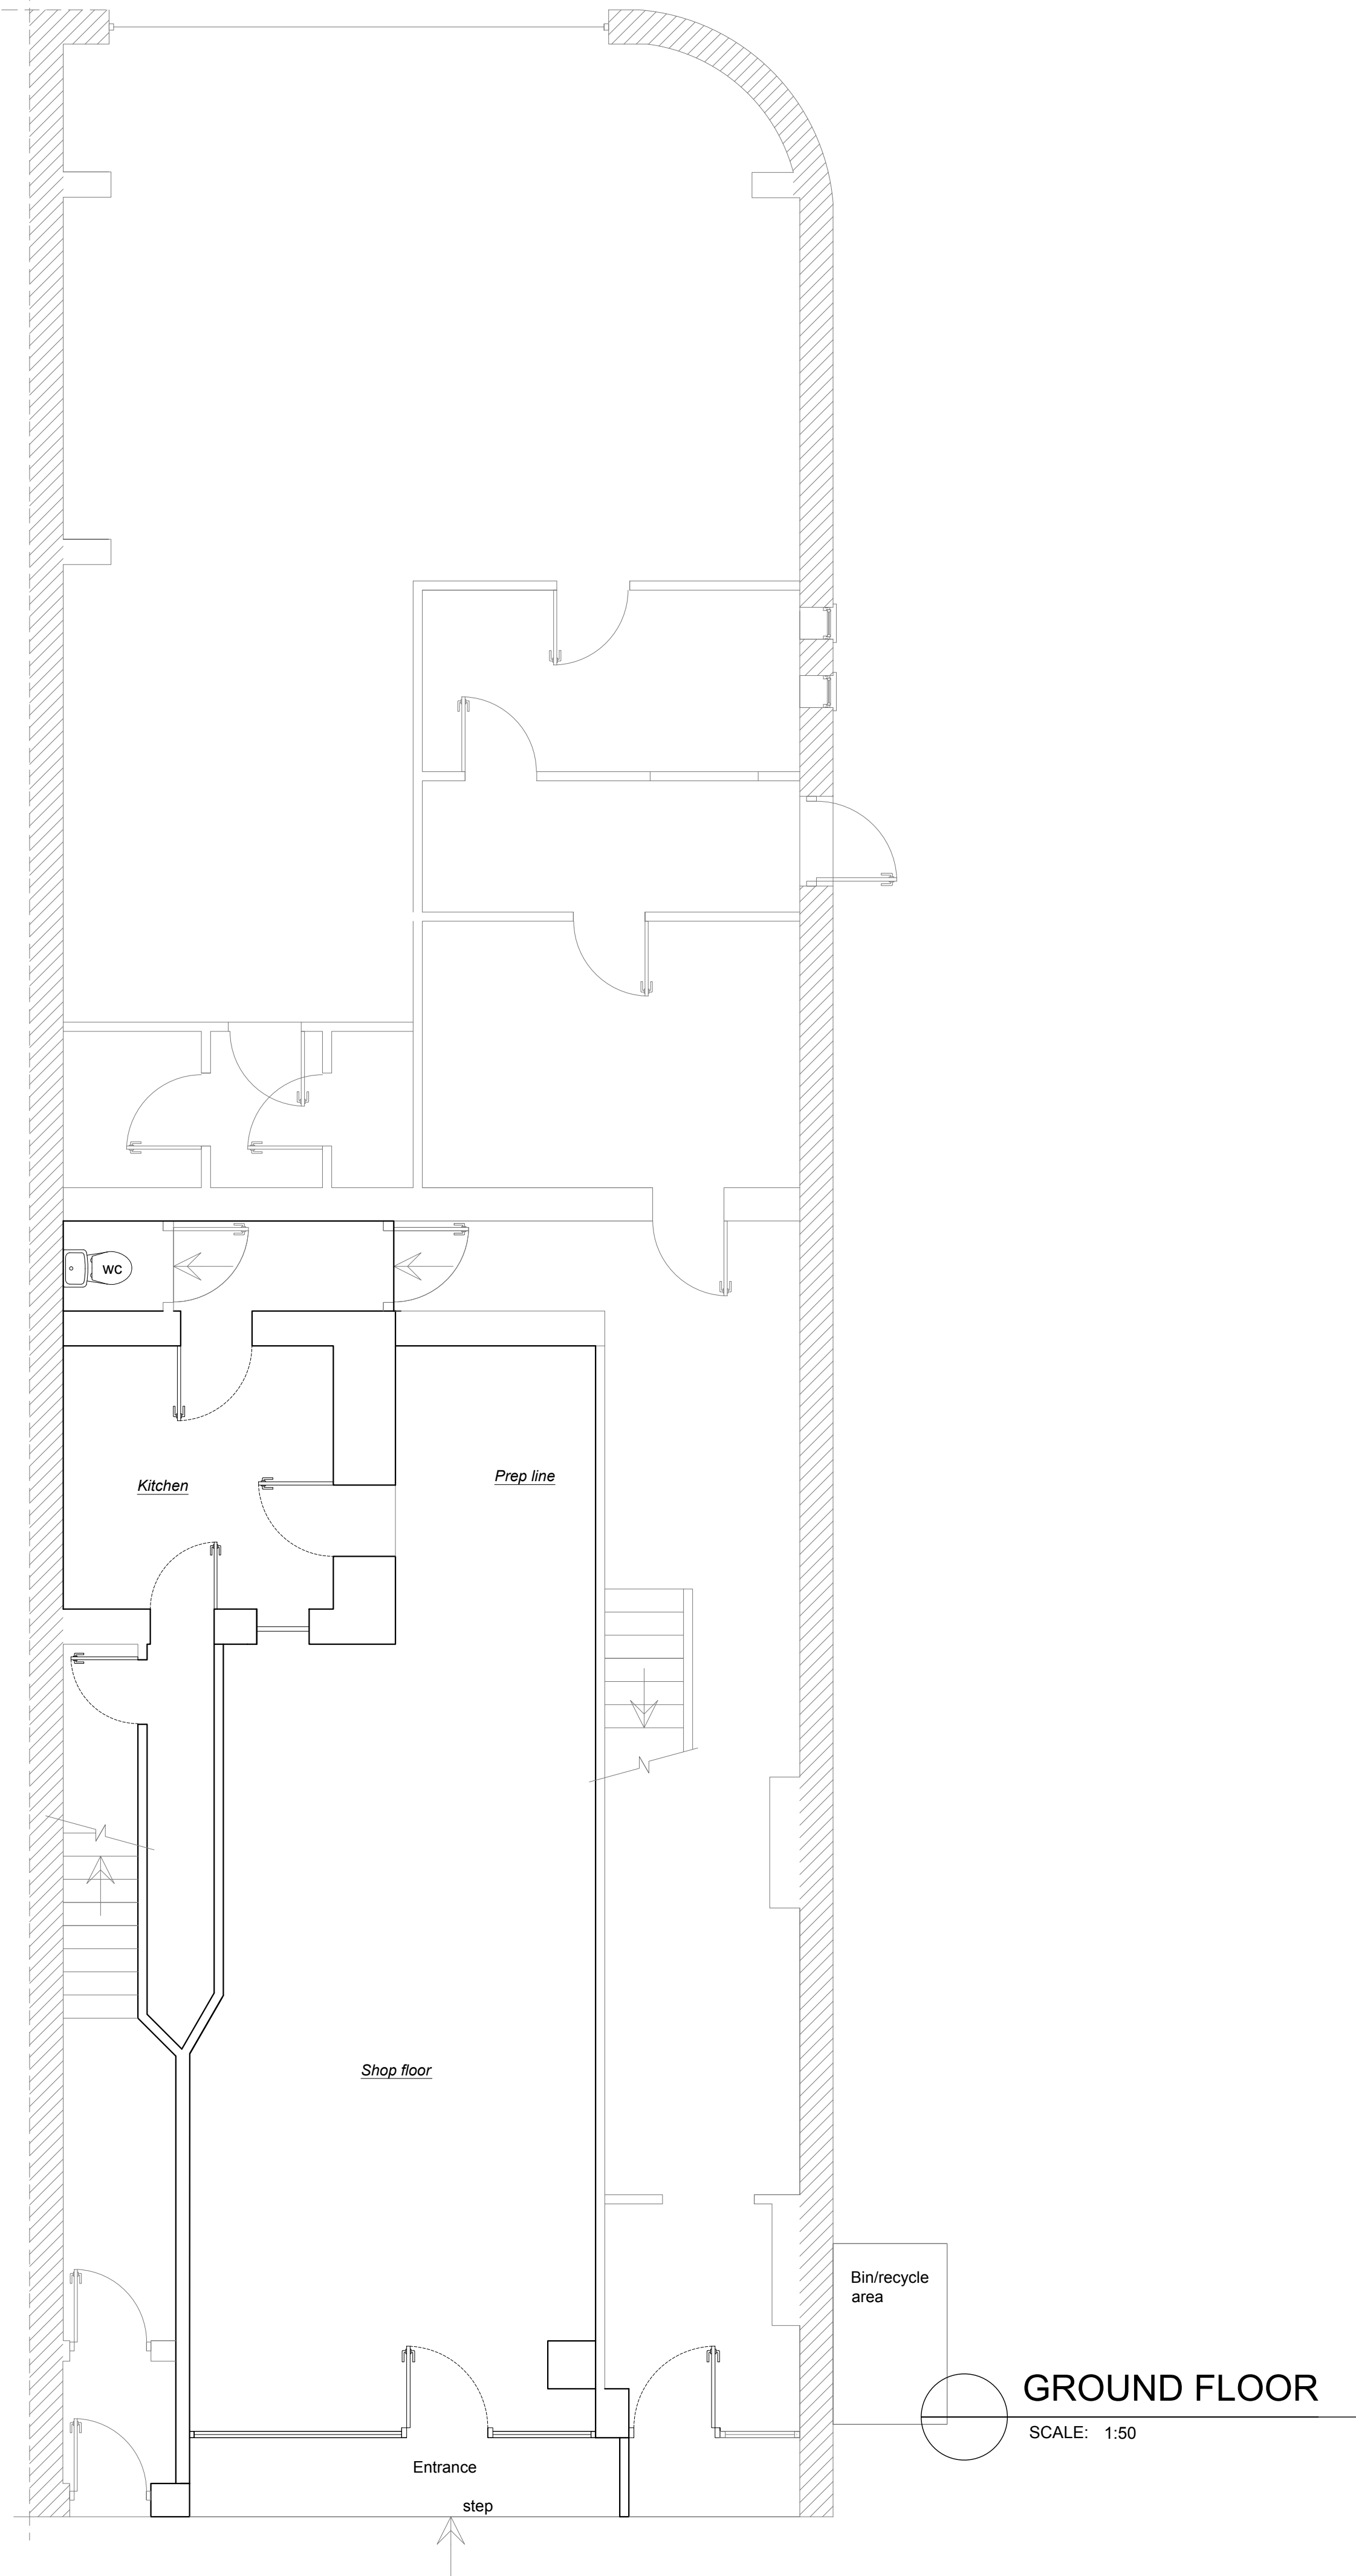


GROUND FLOOR

SCALE: 1:50

NOTES:



© SIFA architecture
The use of these plans and specifications is restricted to the original site for which they were prepared. Re-use, reproduction or publication by any method in whole or in part is prohibited, unless authorised by SIFA architecture. Ownership of the design, plans and specifications is solely with SIFA architecture.

B	RAMP ACCESS & SHUTTER	MA	5/07/24
A	VENT DUCT	MA	3/06/24
REV:	DESCRIPTION:	BY:	DATE:

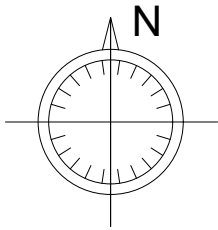

LOCATION PLAN

SCALE: 1:1250

  

3 ST JAMES AVENUE
RAMSGATE
KENT
CT12 6DG
SIFAARCHITECTURE.COM
SIFA@LIVE.CO.UK
07940 220320

CLIENT:

TOPS PIZZA LTD

PROJECT:

16 MACKETS LANE,
WOOLTON
LIVERPOOL
MERSEYSIDE
L25 0LQ

DRAWING TITLE:

EXISTING

PROJECT NO:

SA

DRAWING NO:

A1/101

SCALE:

1:50 1:100
1:200 1:1250

SHEET SIZE:

A1

REVISION

B

DATE:

26/01/2024