


PROPOSED




FRONT ELEVATION

SCALE: 1:100

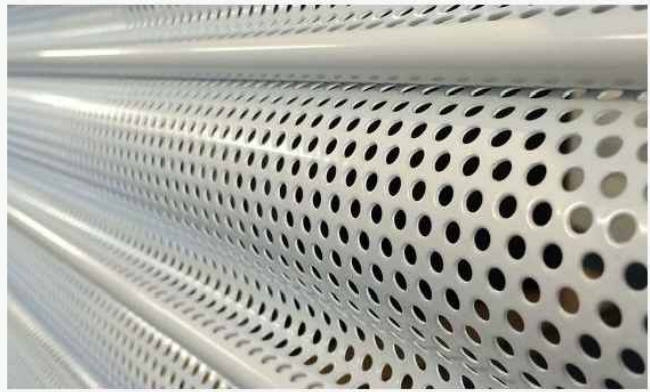


New recessed shutter box with Perforated Shutters - colour black

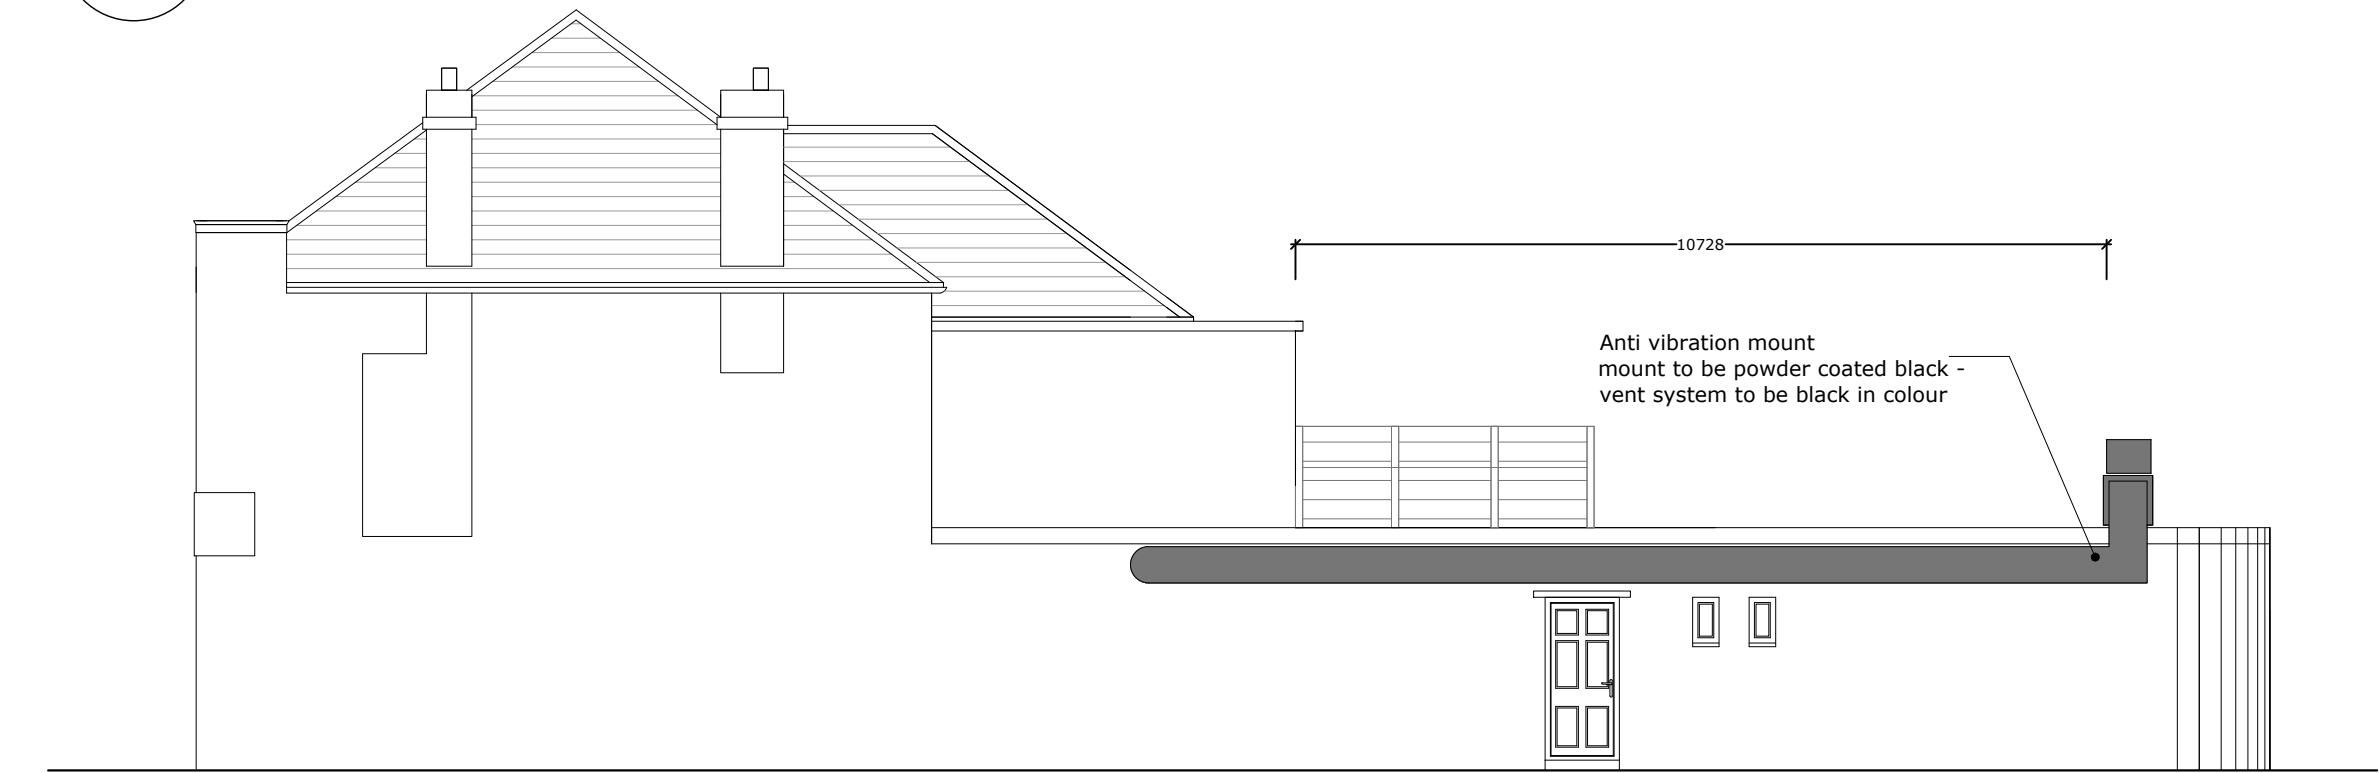


SIDE ELEVATION

SCALE: 1:100

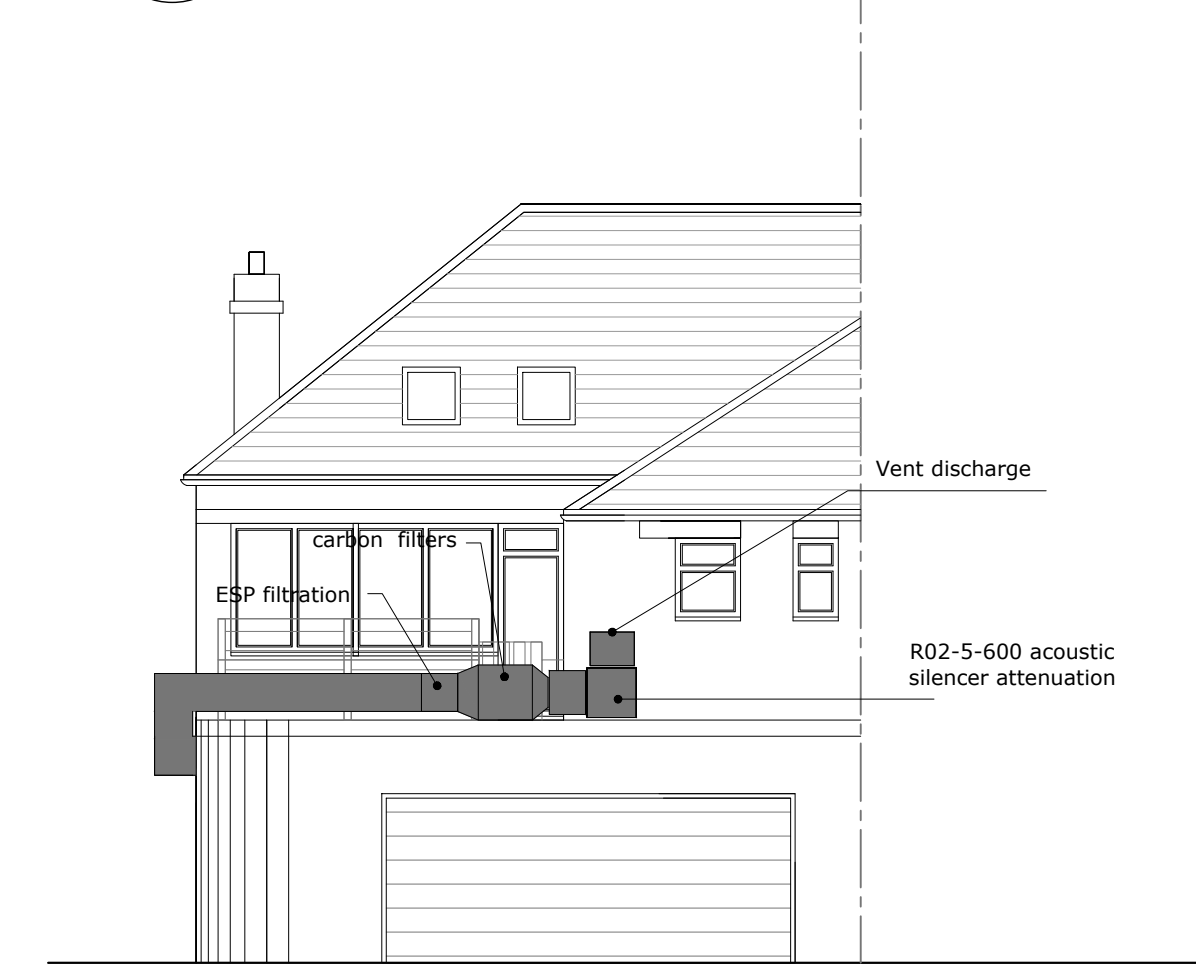


REAR ELEVATION

SCALE: 1:100

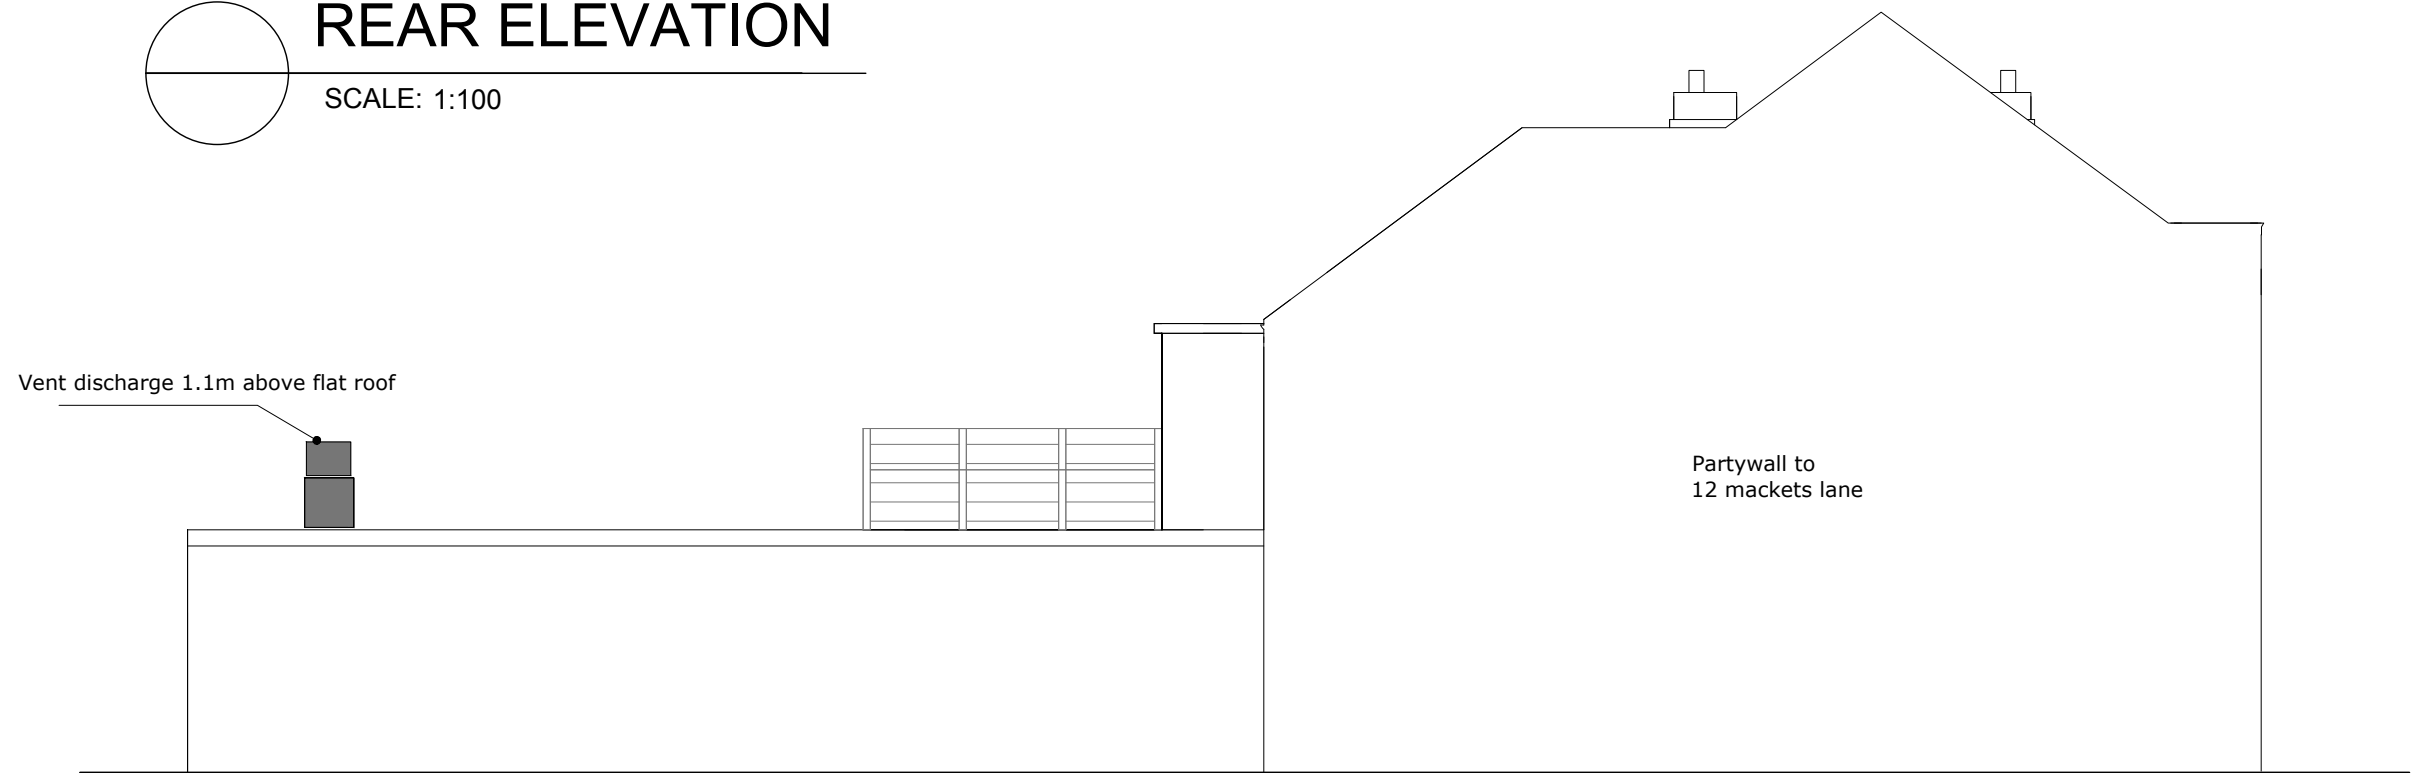

SIDE ELEVATION


SCALE: 1:100

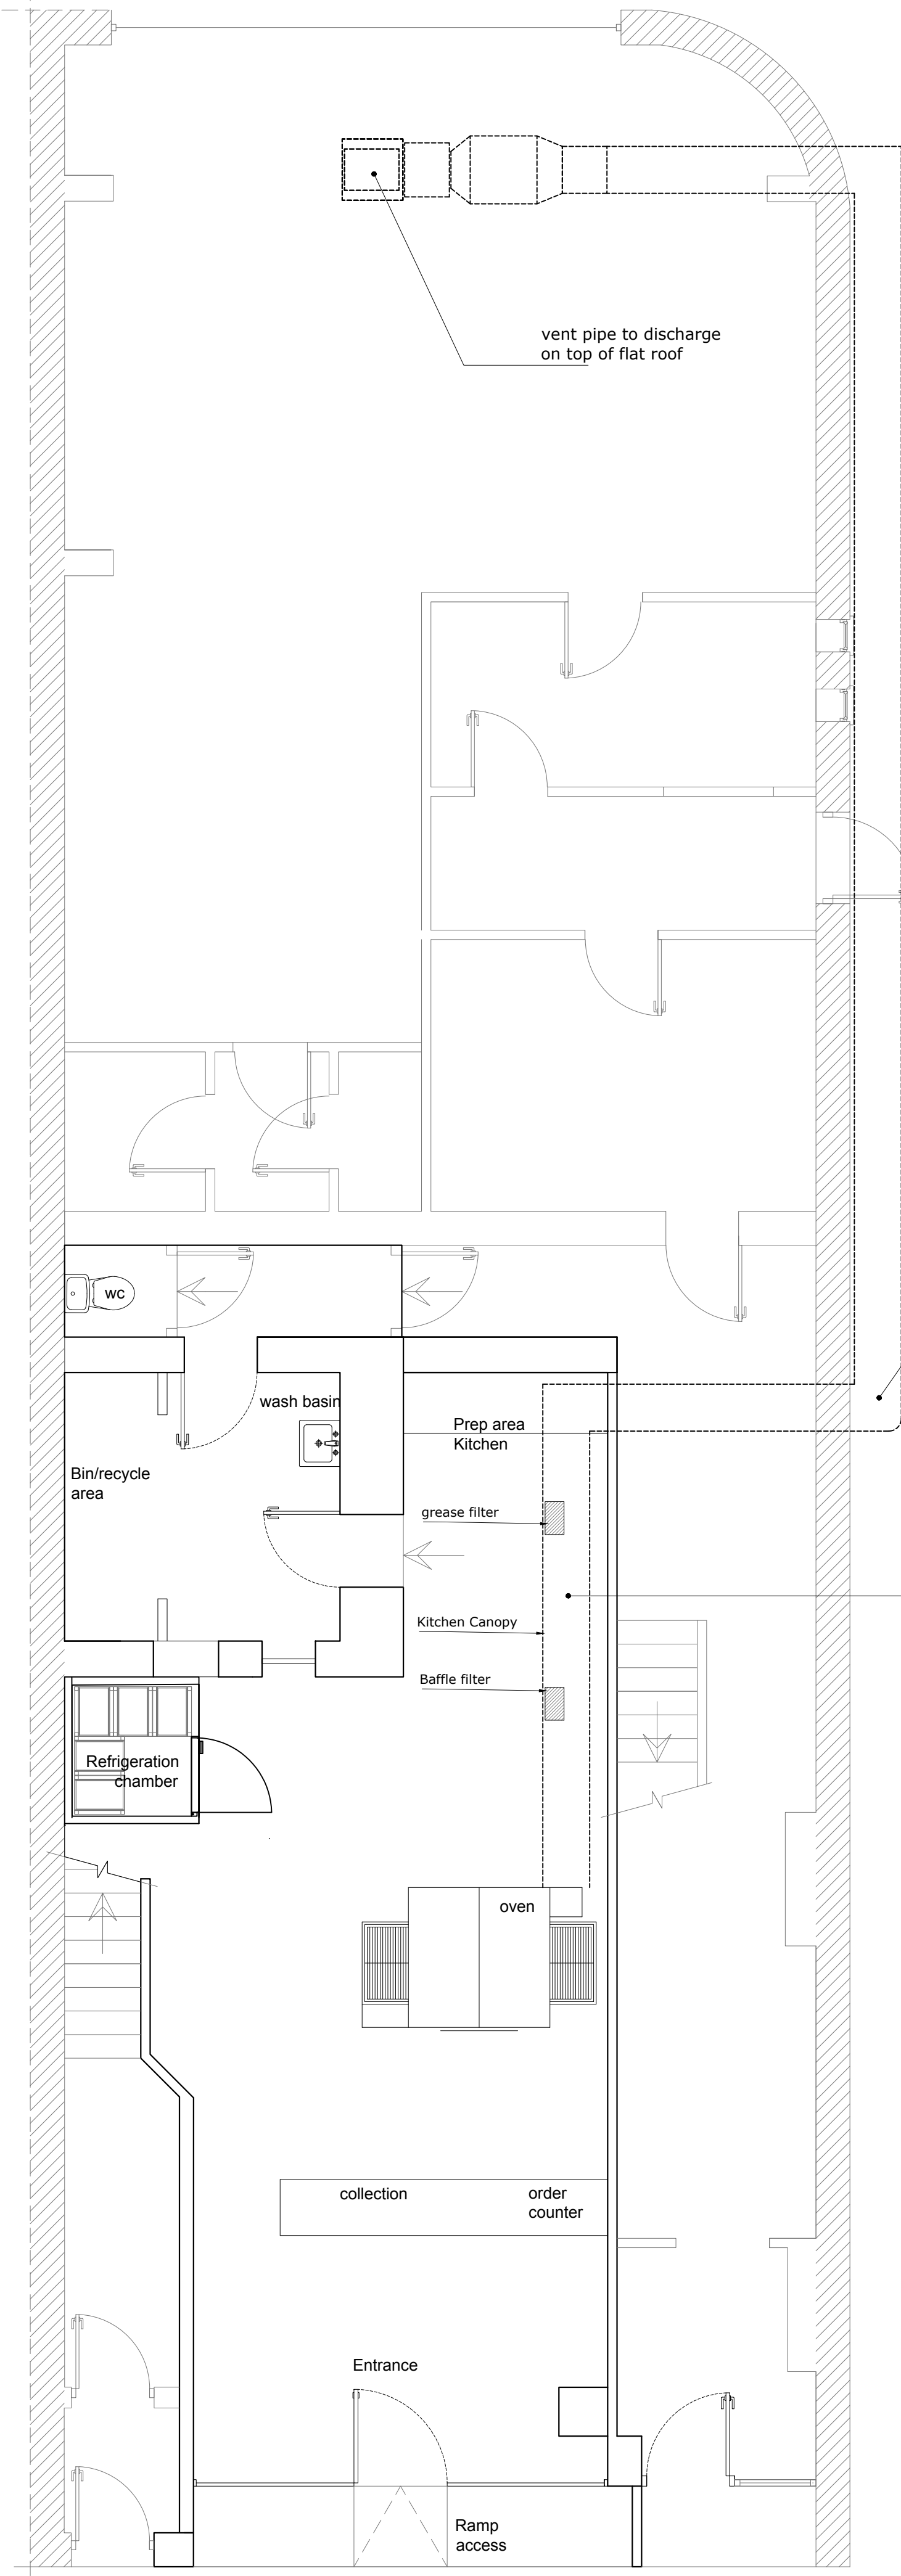

GROUND FLOOR

SCALE: 1:50

B	RAMP ACCESS & SHUTTER	MA	5/07/24
A	VENT DUCT	MA	3/06/24
REV:	DESCRIPTION:	BY:	DATE:

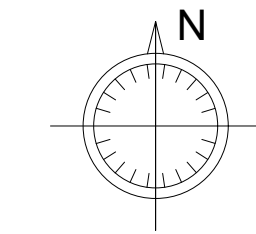

LOCATION PLAN

SCALE: 1:1250



3 ST JAMES AVENUE
RAMSGATE
KENT
CT12 6DG
SIFAARCHITECTURE.COM
SIFA@LIVE.CO.UK
07940 220320

CLIENT:

TOPS PIZZA LTD

PROJECT:

16 MACKETS LANE,
WOOLTON
LIVERPOOL
MERSEYSIDE
L25 0LQ

DRAWING TITLE:

PROPOSED

PROJECT NO:

SA

DRAWING NO:

A1/102

SCALE:

1:50 1:100
1:200 1:1250

SHEET SIZE:

A1

REVISION

B

DATE:

26/01/2024