
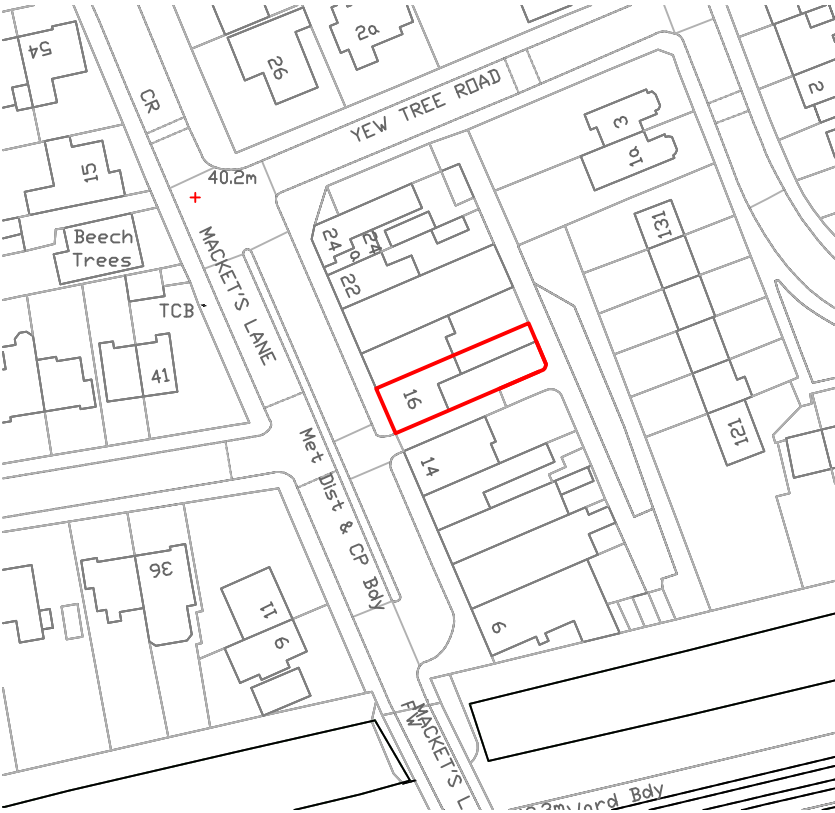


NOTES:

© SIFA architecture
The use of these plans and specifications is restricted to the original site for which they were prepared. Re-use, reproduction or publication by any method in whole or in part is prohibited, unless authorised by SIFA architecture. Ownership of the design, plans and specifications is solely with SIFA architecture.


B	RAMP ACCESS & SHUTTER	MA	5/07/24
A	VENT DUCT	MA	3/06/24
REV:	DESCRIPTION:	BY:	DATE:

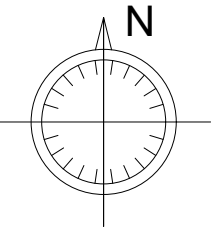

LOCATION PLAN
SCALE: 1:1250





FRONT ELEVATION
SCALE: 1:50

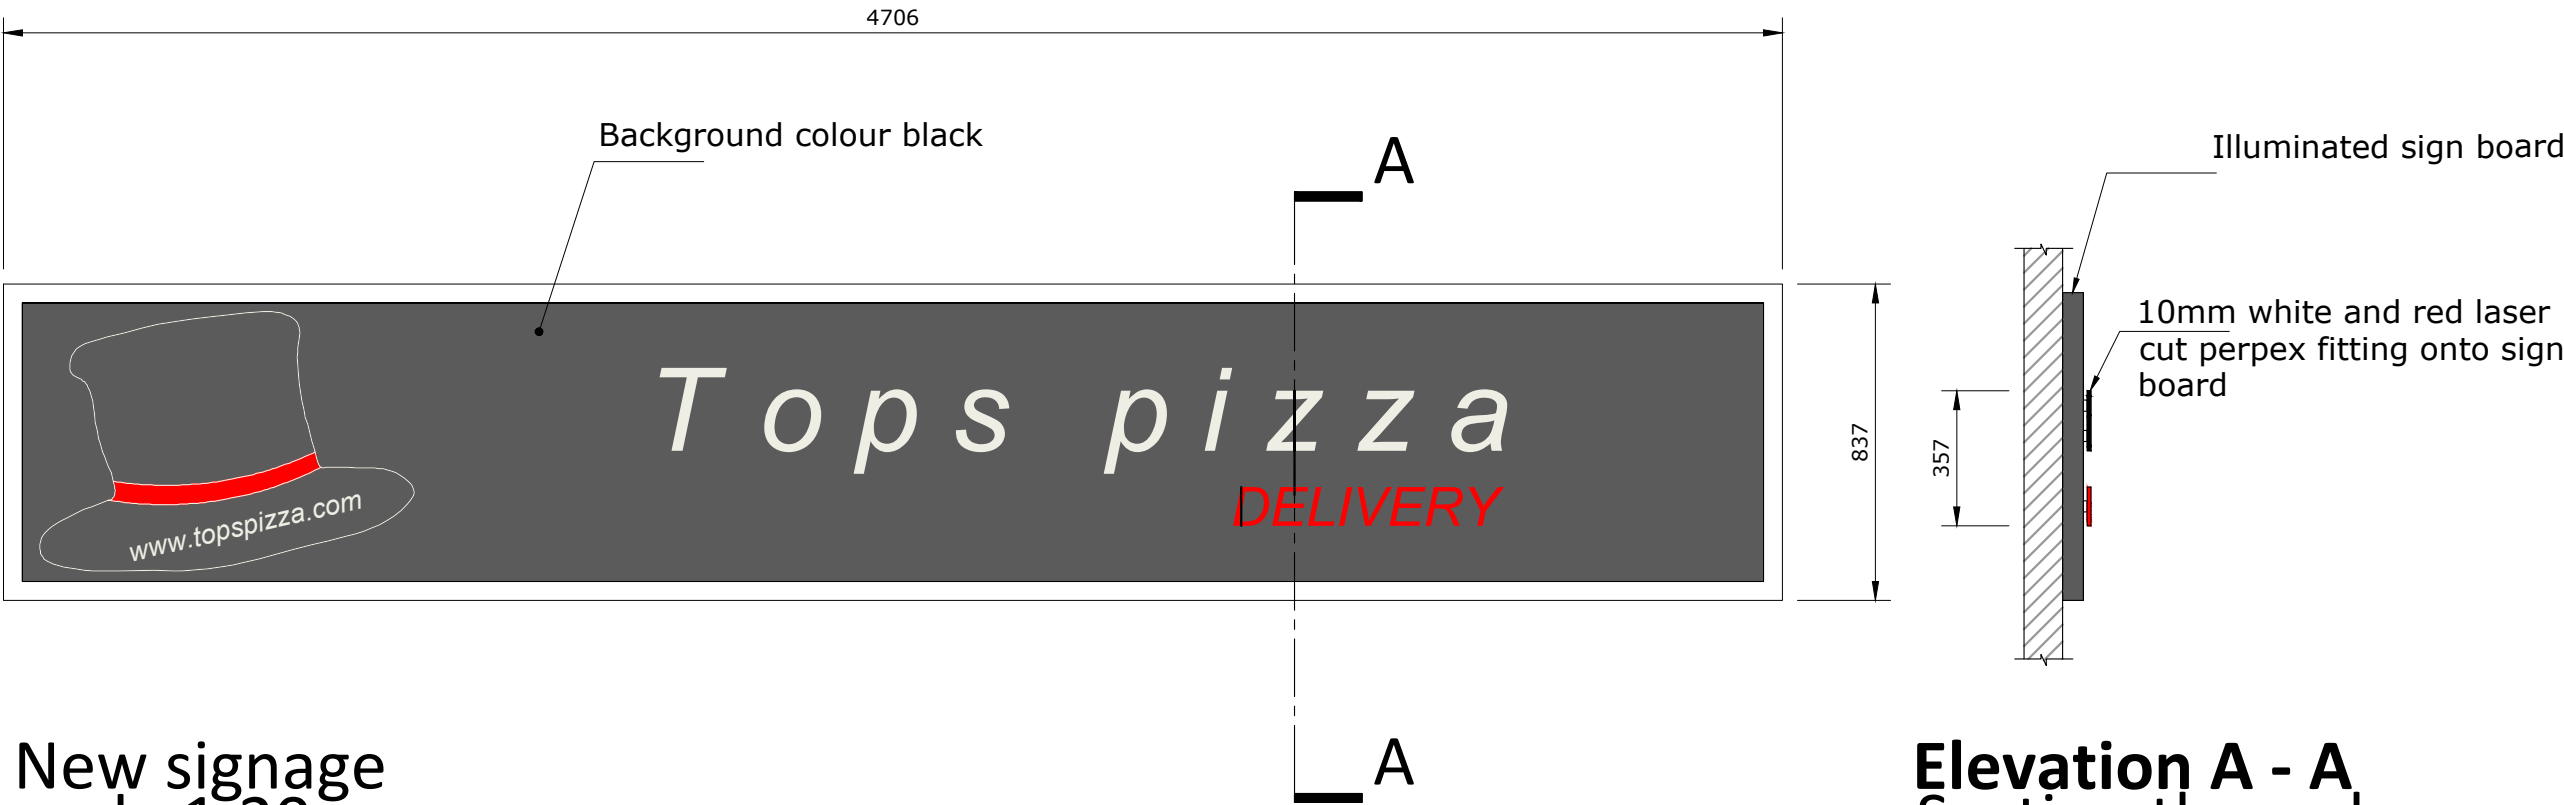

New signage
scale 1:20

Elevation A - A
Section through new signage

  

3 ST JAMES AVENUE
RAMSGATE
KENT
CT12 6DG
SIFAARCHITECTURE.COM
SIFA@LIVE.CO.UK
07940 220320

CLIENT:
TOPS PIZZA LTD

PROJECT:
16 MACKETS LANE,
WOOLTON
LIVERPOOL
MERSEYSIDE
L25 0LQ

DRAWING TITLE:
SIGNAGE

PROJECT NO:	DRAWING NO:
SA	A1/103

SCALE:	SHEET SIZE:
1:50 1:100 1:200 1:1250	A1

REVISION	DATE:
B	26/01/2024