




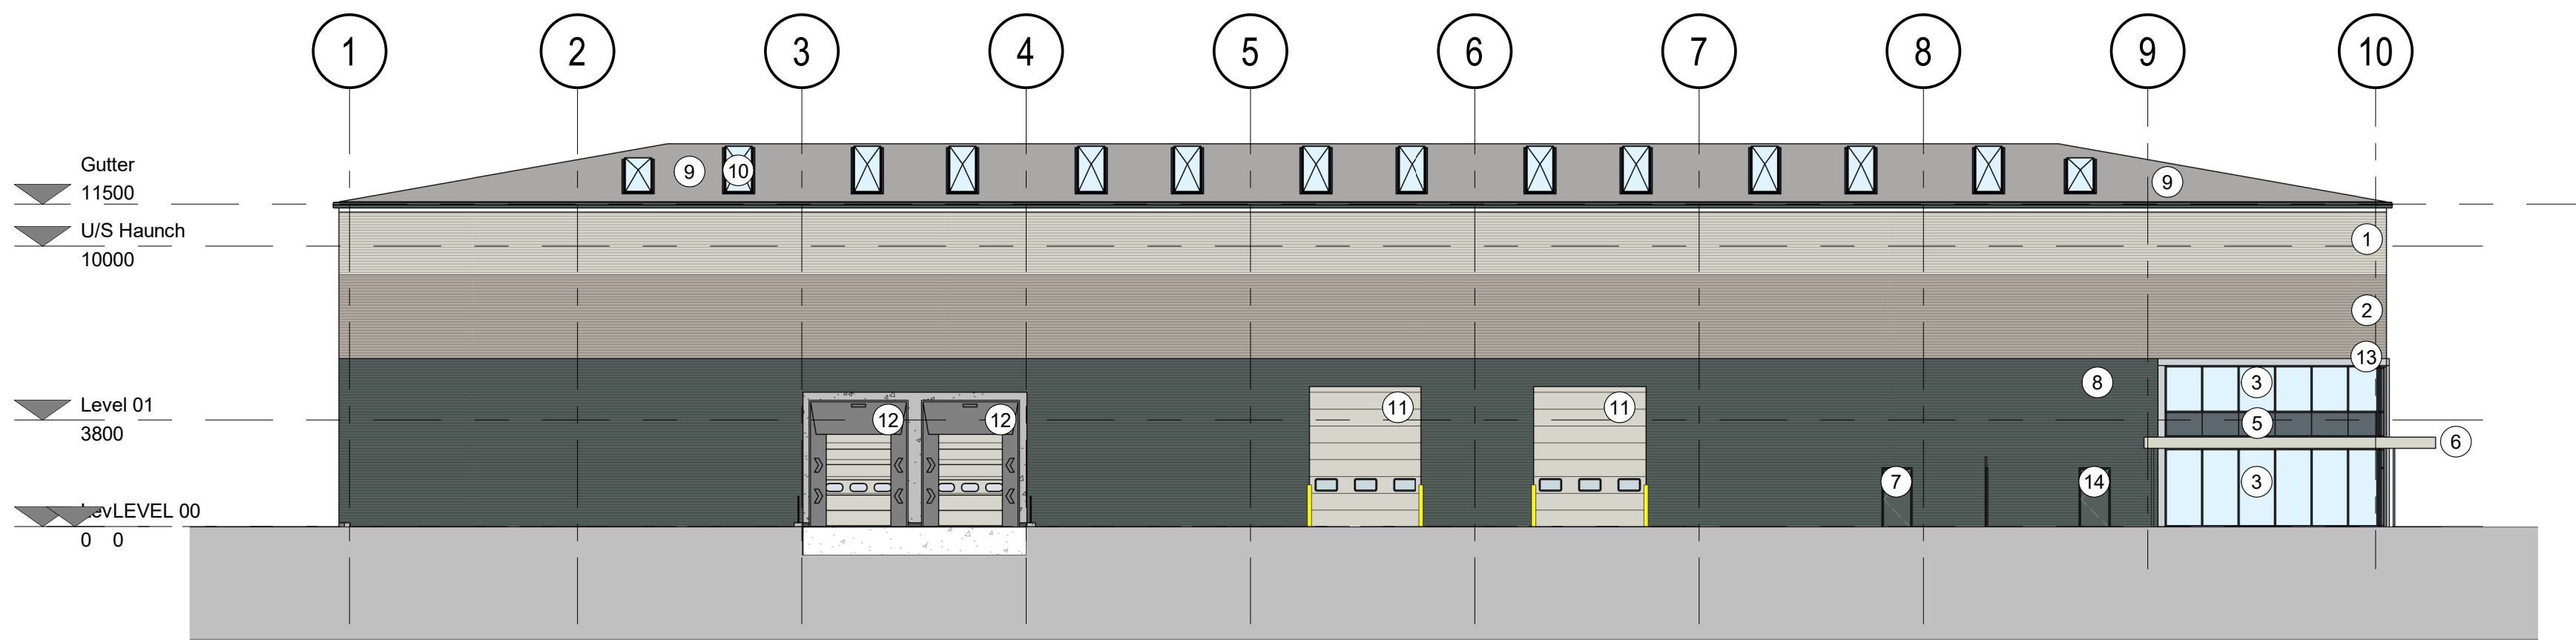


South-East Elevation

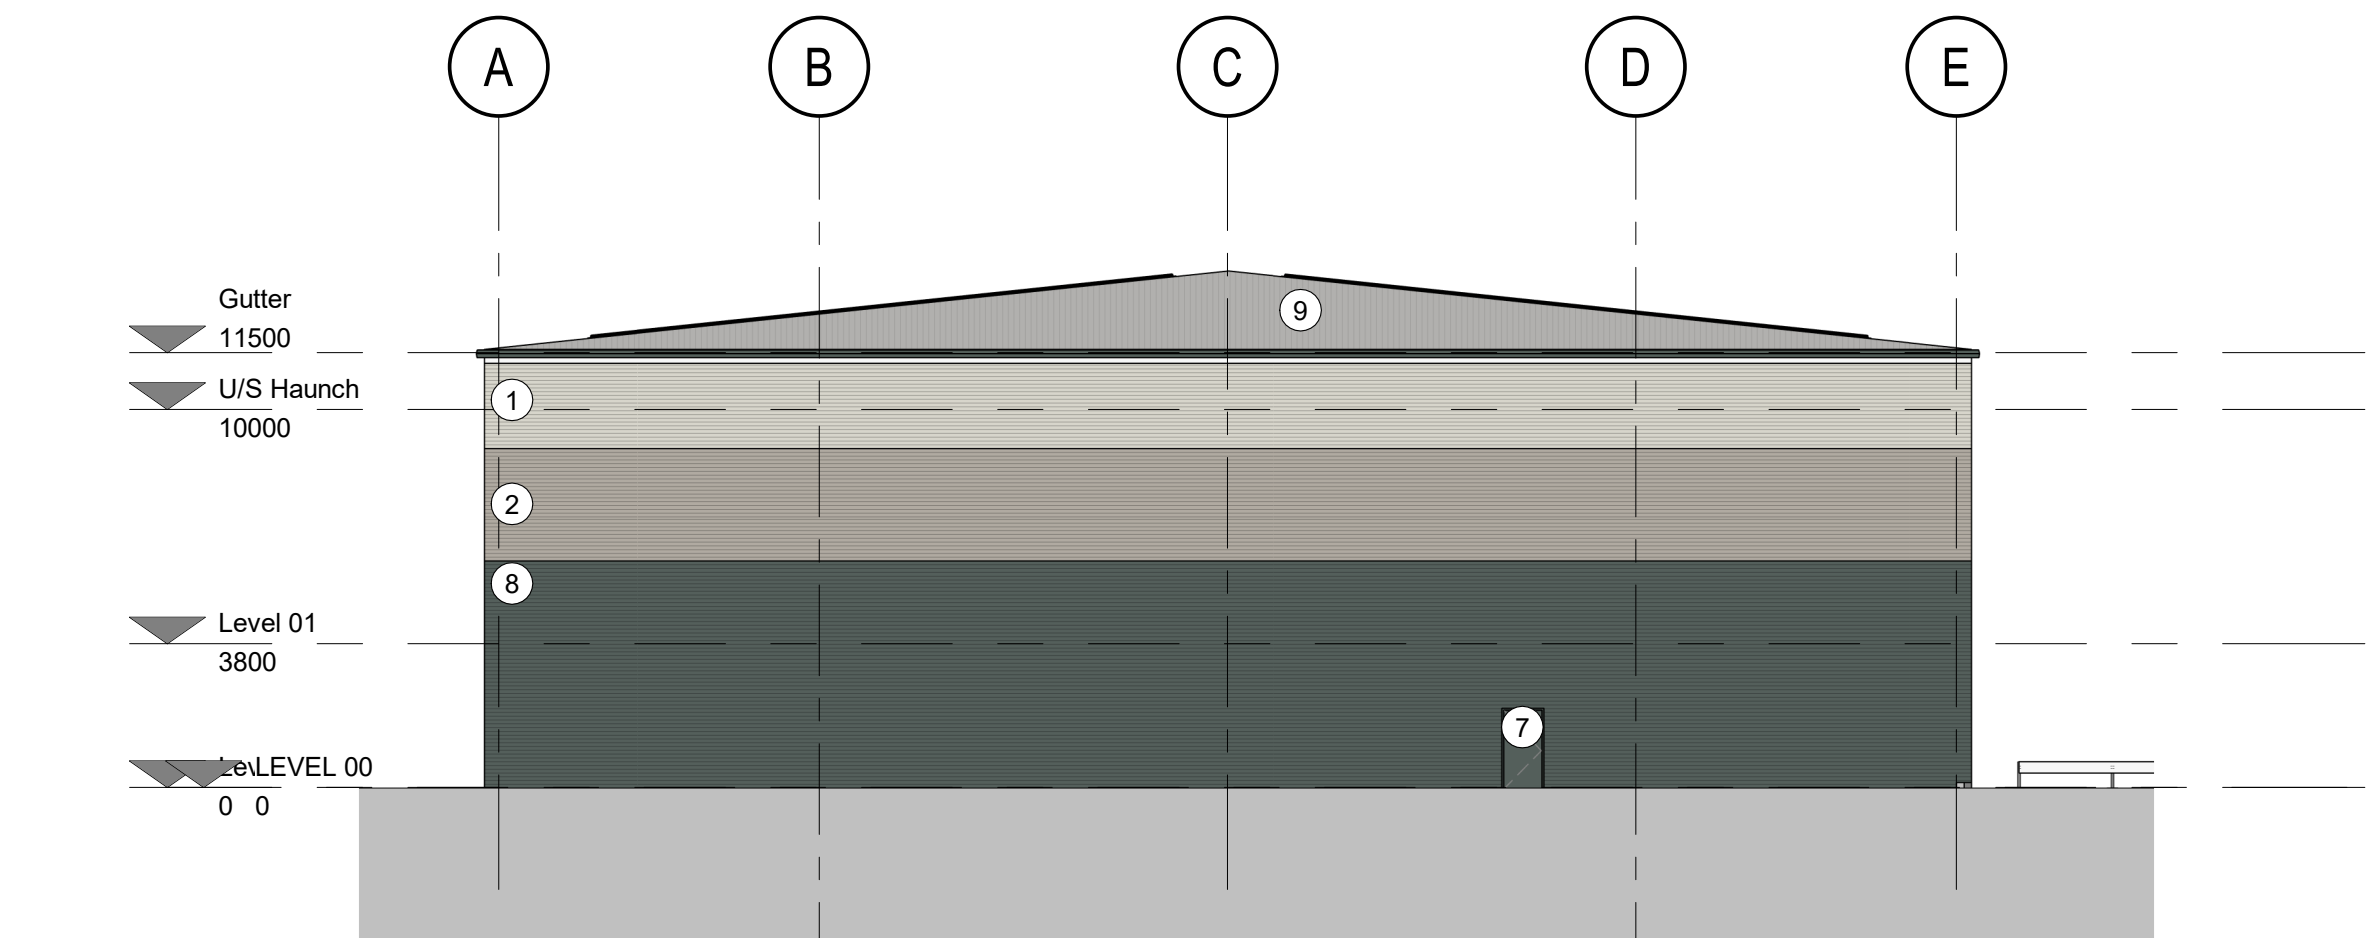


South-West Elevation

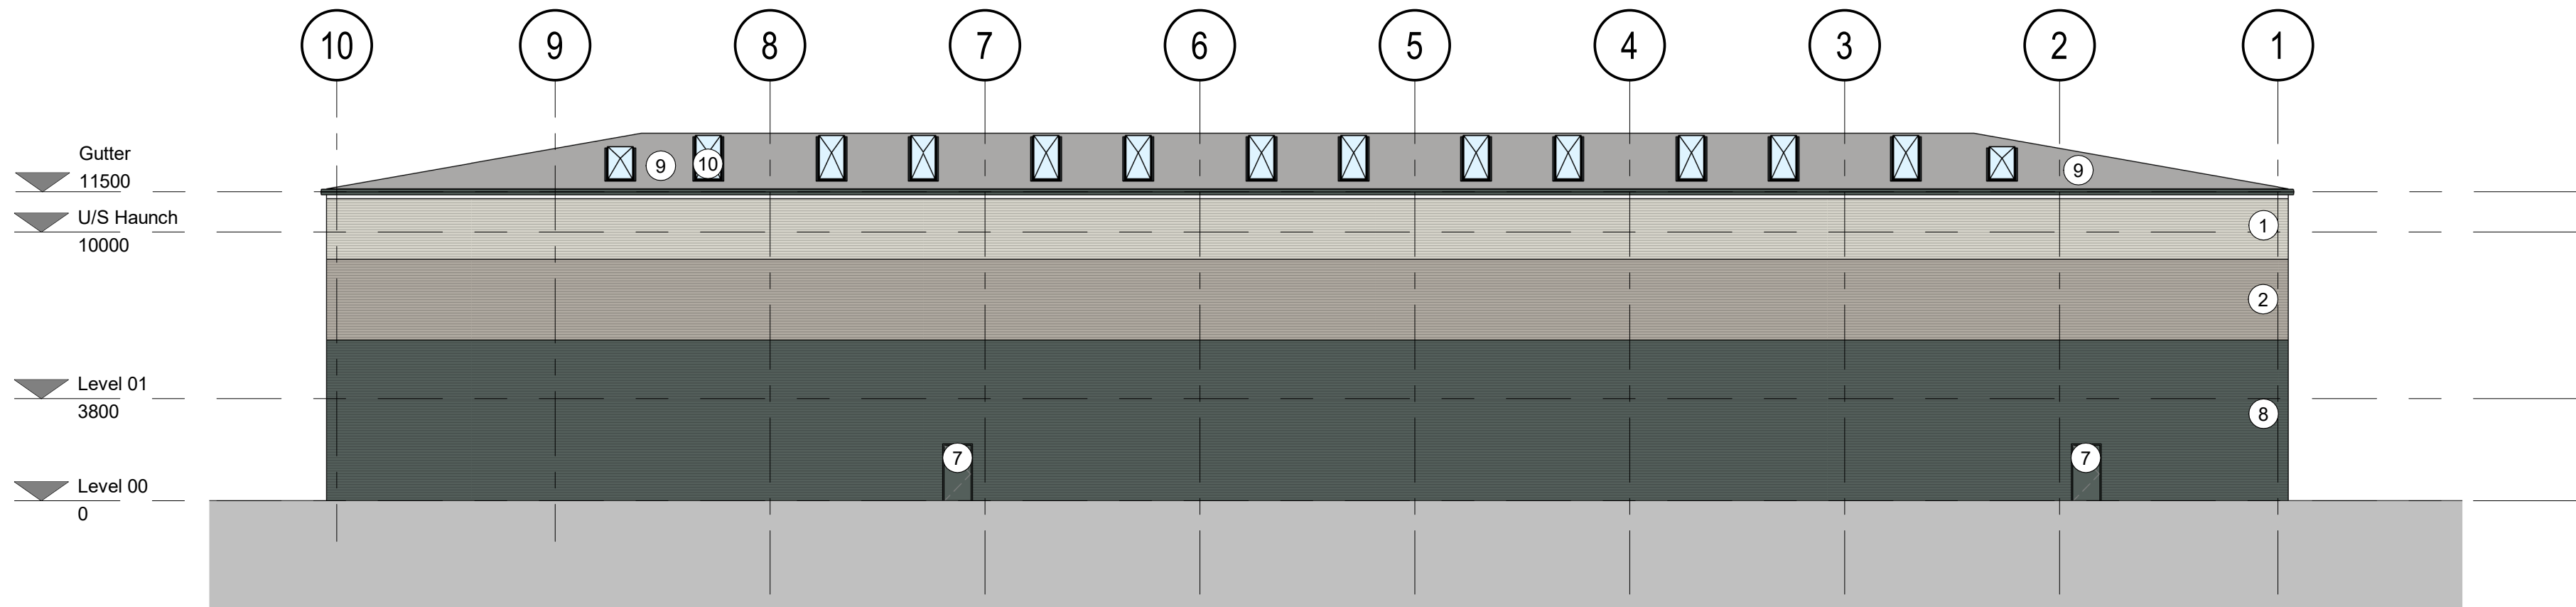

North-West Elevation

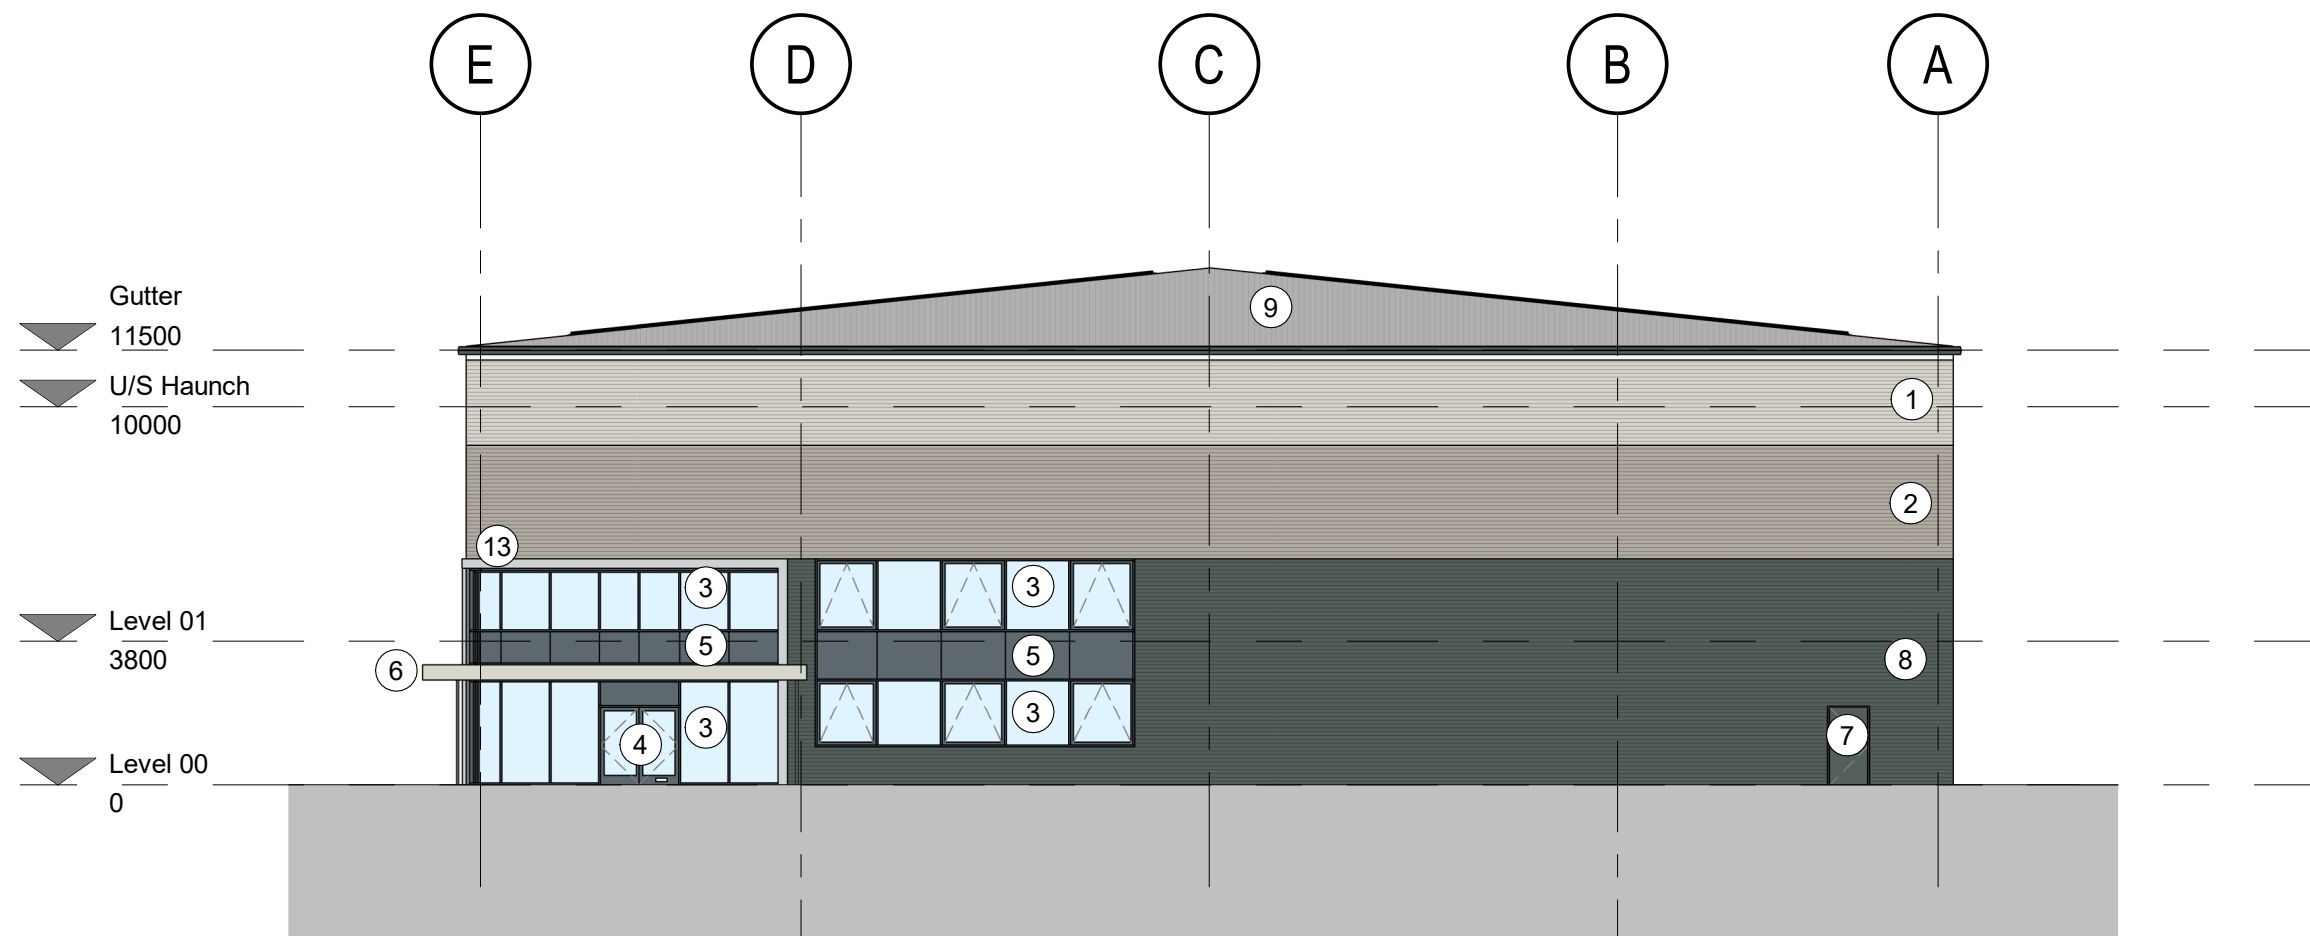

North - East Elevation

 

General Notes

Do not scale from this drawing. Only work to written dimensions.

All site dimensions shall be verified by the Contractor on site prior to commencing any works.

This drawing is the property of Fletcher-Rae (UK) Limited (t/a Fletcher-Rae) and copyright is reserved by them. The drawing is not to be copied or disclosed by or to any unauthorised persons without the prior written consent of Fletcher-Rae (UK) Limited.

Material Key

- 1 **Profiled Cladding**
Horizontal Sinusoidal profiled cladding.
Colour: RAL 9002 (Grey White)
- 2 **Profiled Cladding**
Horizontal Sinusoidal profiled cladding.
Colour: RAL 080 70 05 (Goosewing Grey)
- 3 **Curtain Walling**
PPC Aluminium framed double glazed curtain walling.
Frame colour: RAL 7016 (Anthracite Grey)
- 4 **Entrance Doors**
PPC Aluminium framed double glazed doors
Frame colour: RAL 7016 (Anthracite Grey)
- 5 **Spandrel Panels**
PPC Aluminium Spandrel Panels to form part of the curtain walling.
Colour: RAL 7016 (Anthracite Grey)
- 6 **Canopy**
Aluminium box section canopy with profiled edging around first floor curtain walling.
Frame colour : RAL 9002 (Grey White)
- 7 **Fire Exit Doors**
Pre-finished steel insulated fire exit doors.
Colour to match adjacent cladding.
- 8 **Profiled Cladding**
Horizontal Sinusoidal profiled cladding.
Colour: RAL 180 40 05 (Merlin Grey)
- 9 **Roof**
Trapezoidal Profile Composite Roof Cladding
Colour: RAL 080 70 05 (Goosewing Grey)
- 10 **Rooflights**
Trapezoidal Rooflights
- 11 **Level Access Doors**
Pre-finished insulated loading doors.
Colour: RAL 9002 (Grey White)
- 12 **Dock Leveller Doors**
Pre-finished insulated loading doors.
Colour: RAL 9002 (Grey White)
- 13 **Entrance Detailing**
Prefabricated aluminium entrance detailing.
Colour: Brushed Aluminium
- 14 **Cycle Door**
Pre-finished steel insulated access door.
Colour to match adjacent cladding.
- 15 **Spandrel Panels**
PPC Aluminium Spandrel Panels to form part of the curtain walling.
Colour: Brushed Aluminium

P8	Extent of glazing on the North East Elevation reverted to as indicated on the approved drawing	28.04.26	AT	AT
P7	Scale bar added	09.03.26	AT	AT
P6	Office extended to full width of gable	03.10.25	EG	AT
P5	Notations Clarified, Note 14 Added, Elevations Altered	30.05.22	JAB	AT
P4	Canopy surround colour changed to Brushed Aluminium, Canopy colour changed to Grey White	22.04.22	JAB	AT
P3	Parapet Level reduced by 500mm	14.04.22	JAB	AT
P2	Elevation alterations	01.04.22	JAB	AT
P1	First Issue	23.03.22	JAB	AT
Rev.	Description	Date	ISS	APP

Scale 1 : 200 @ A1
Status S2 Information
Drawn By JAB
Checked By AT
Date 22.03.2022

Client: Caddick Developments

Project: Knowsley Lane

Sheet Name: Unit 2- Proposed GA Elevations

Project No. Orig. Zone Level Type Role Cls Dwg No. Rev
19011-FRA-V2-XX-DR-A-20-0004 P8
fletcher|rae
Architects | Master Planners | Designers
Hill Quays, 5 Jordan Street, Manchester, M15 4PY

t +44 (0) 161 242 1140
f +44 (0) 161 242 1141
w www.fletcher-rae.com
e info@fletcher-rae.com