


LOCATION PLAN

1:1250



Scale 1:1250


SITE PLAN 1:200

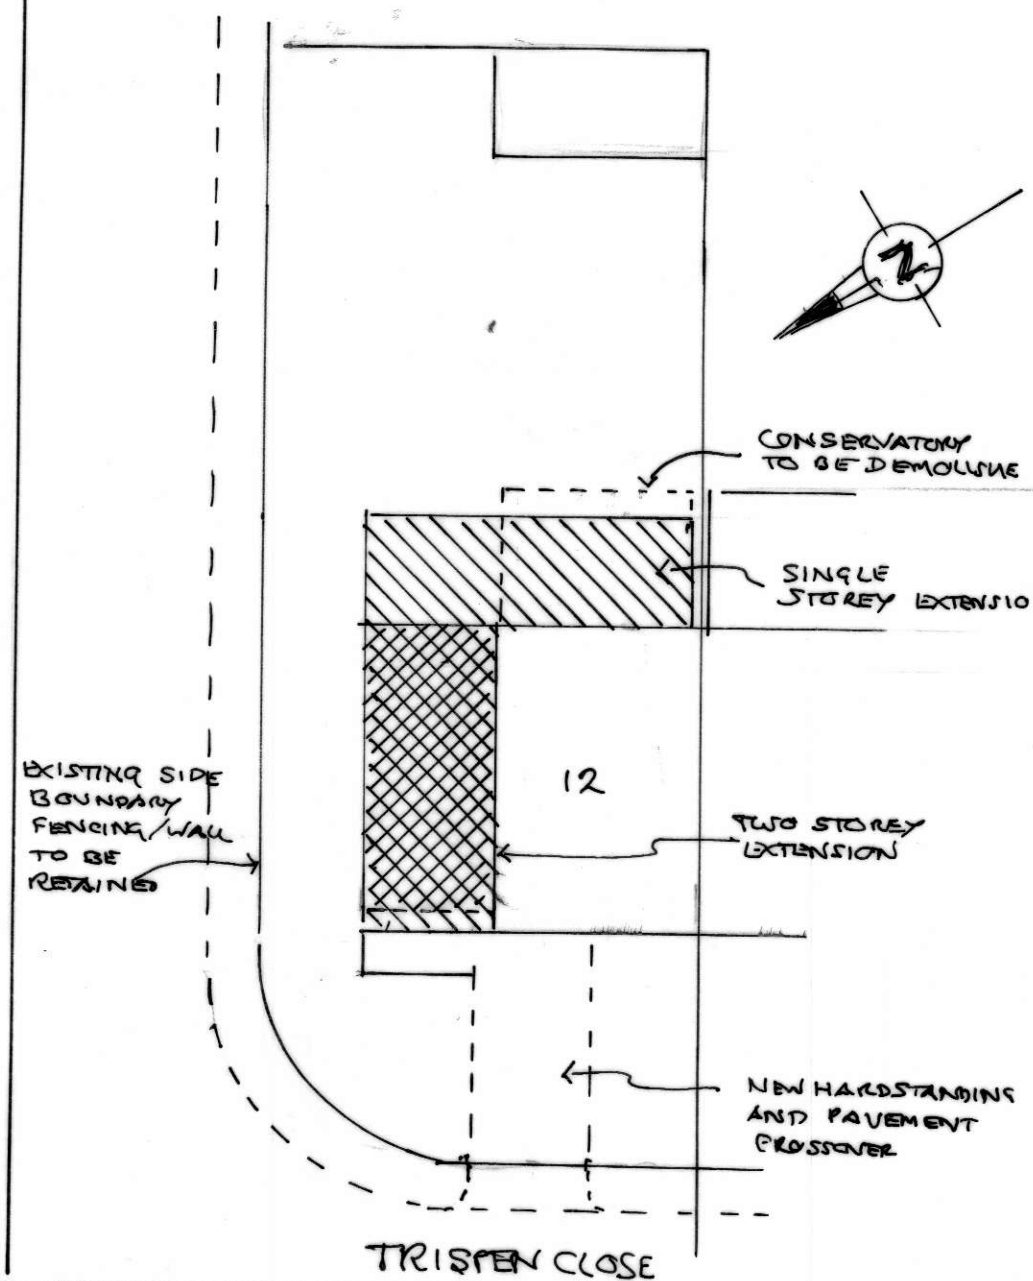


SIDE ELEVATION



REAR ELEVATION

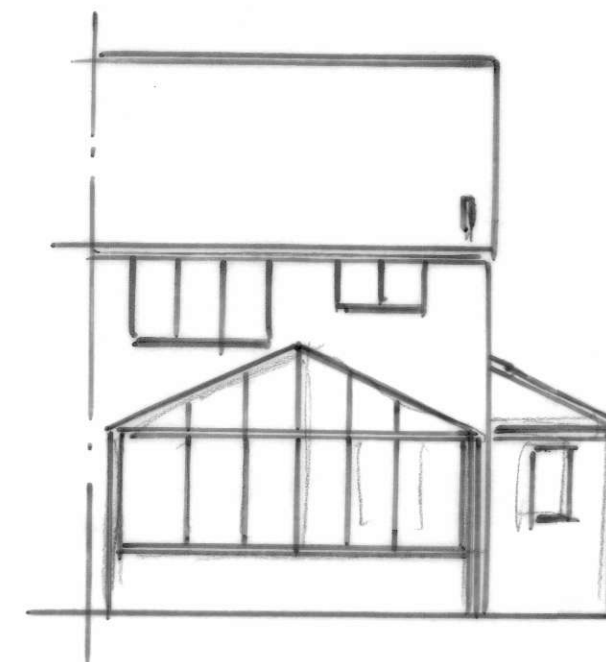

FRONT ELEVATION

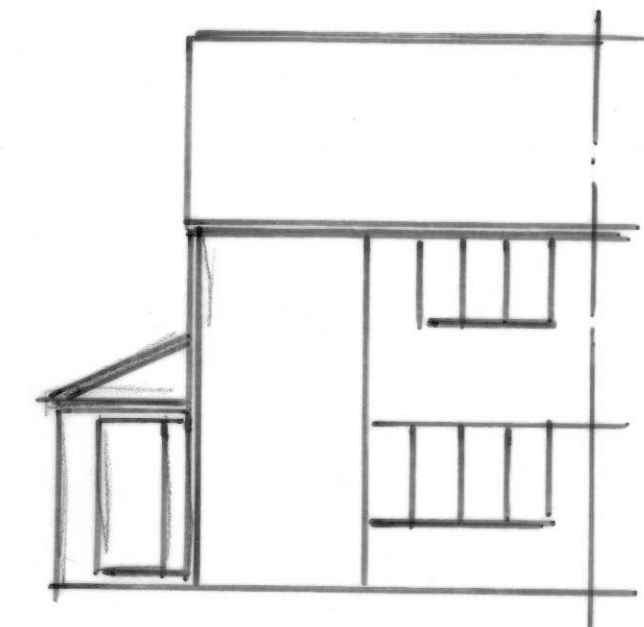


SIDE VIEW





CONSERVATORY AND PORCH TO BE DEMOLISHED

GROUND FLOOR

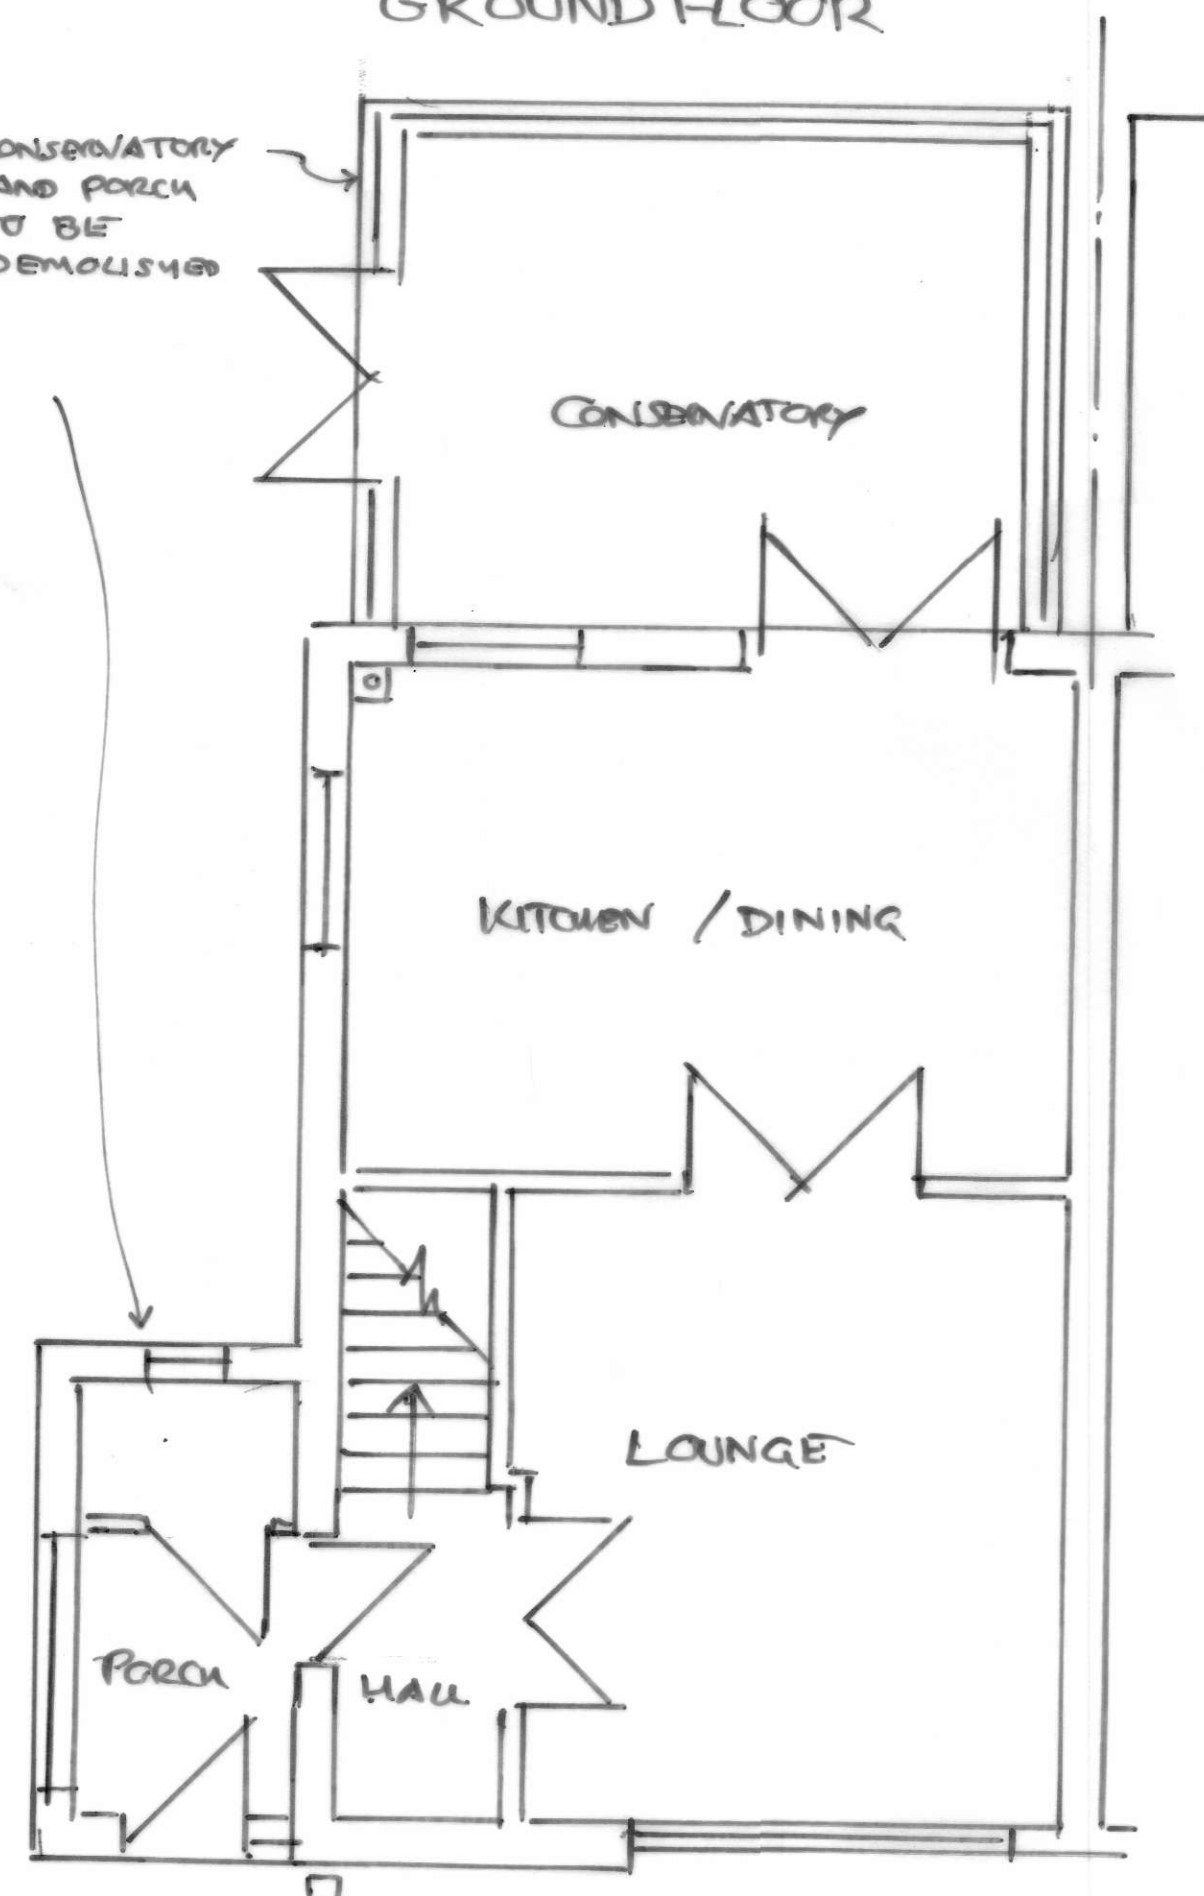

FIRST FLOOR PLAN

 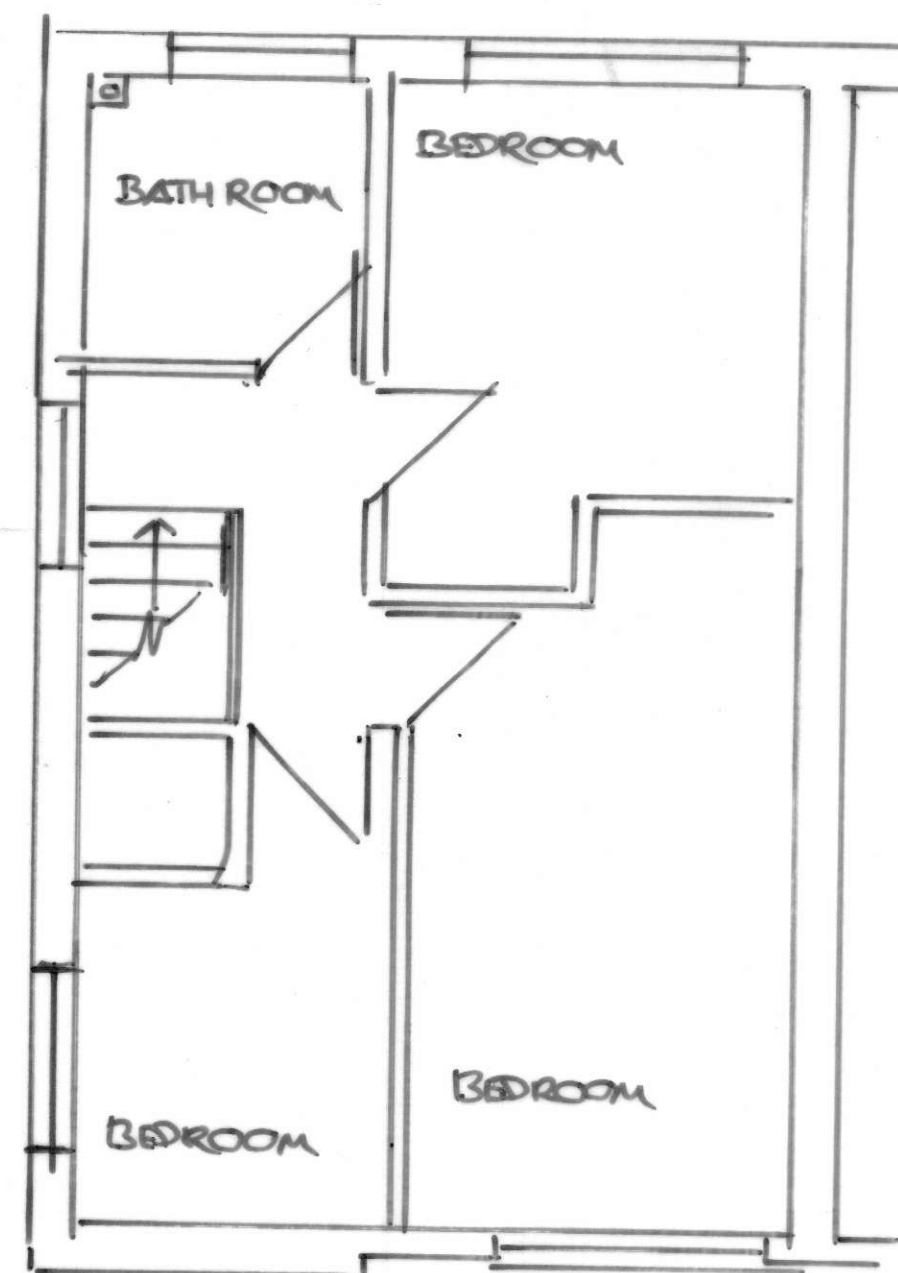

CLIENT
MR & MRS G. LEE

SCHEME TWO STOREY EXT. AT SIDE
AND SINGLE STOREY EXT AT
REAR

ADDRESS 12 TRISPEN CLOSE
HALEWOOD
KNOWLEY L26 7YP

DRAWING NUMBER
EXISTING TQ01 REV

DATE JAN 2021 DRAWN

SCALES 1:50 1:100 CHECKED