


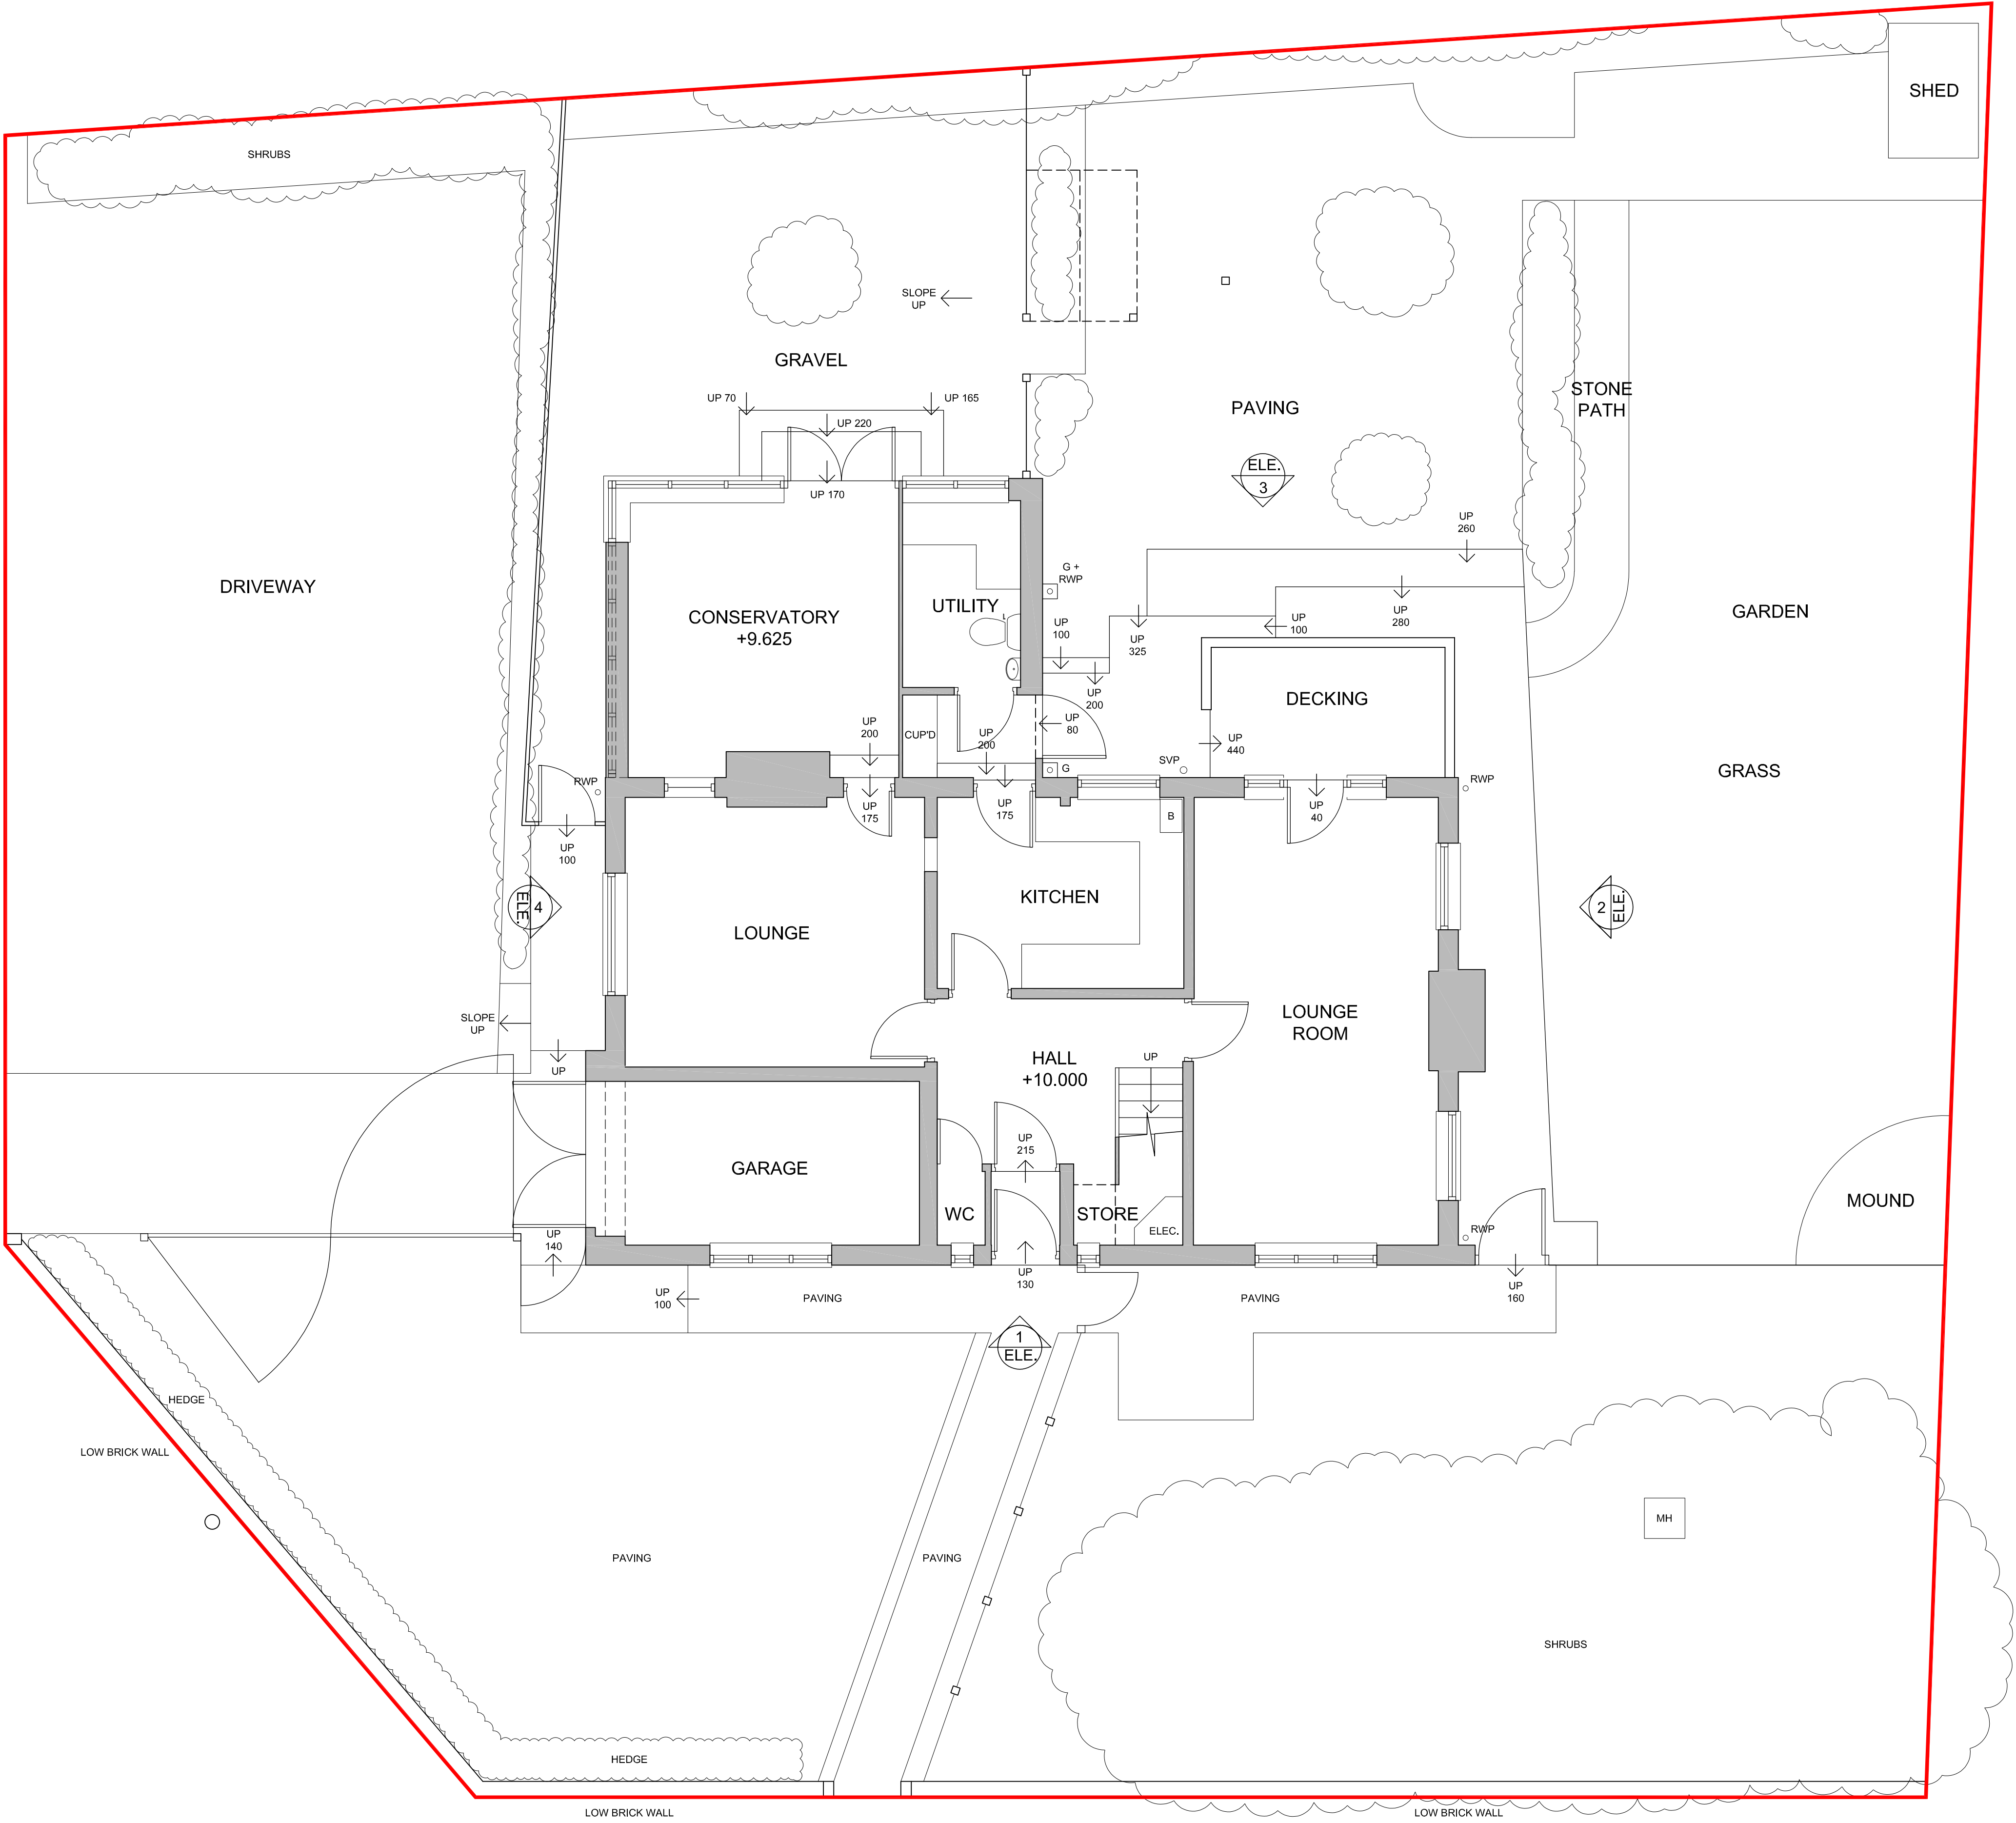


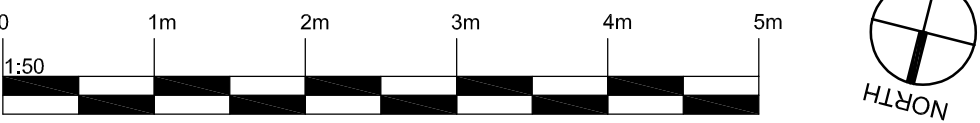


SITE PLAN: AS EXISTING 1:50

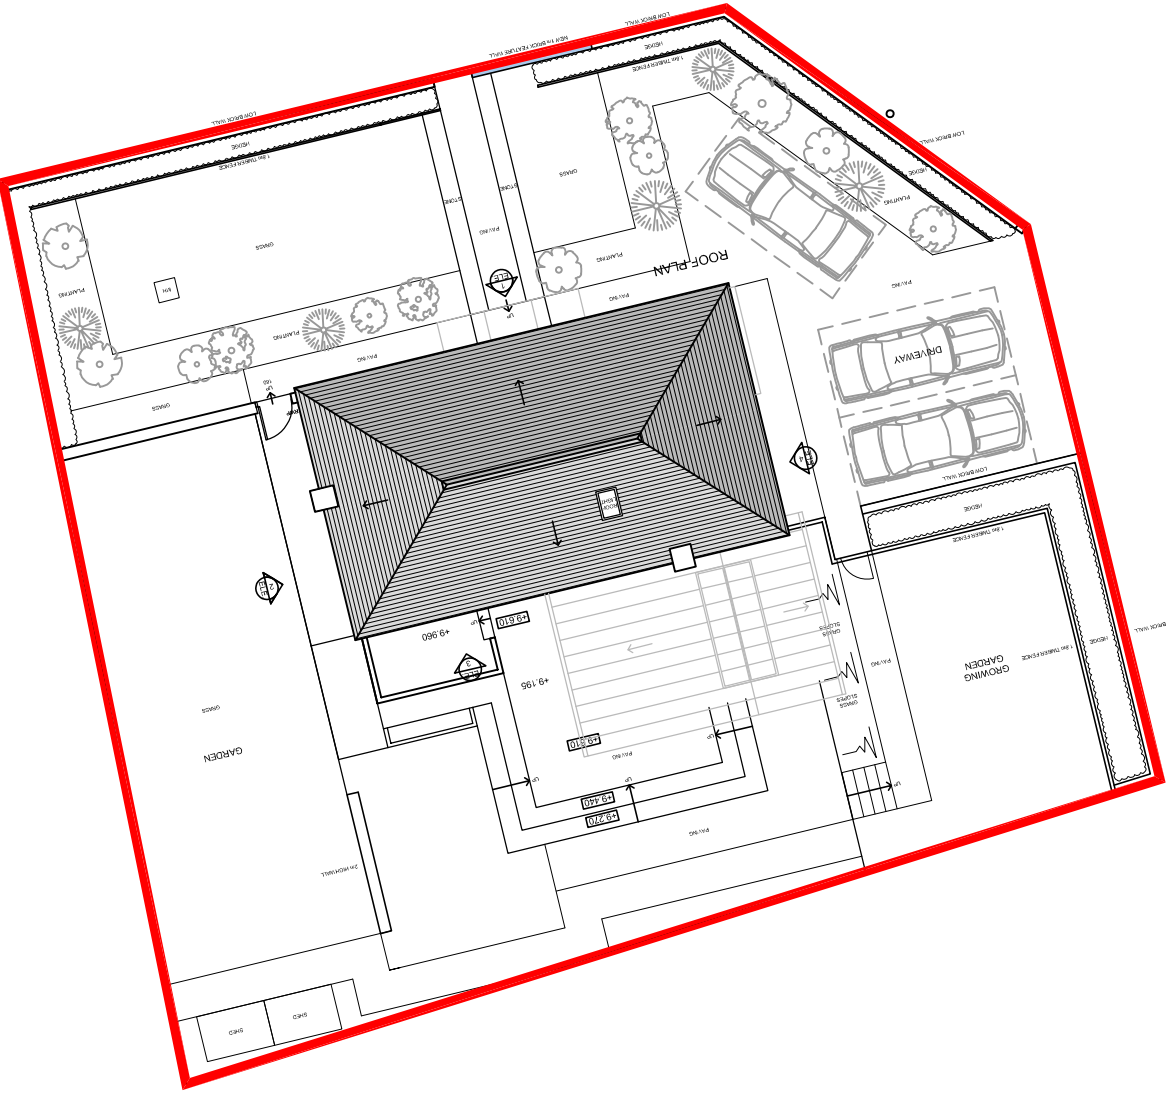

LOCATION PLAN: AS EXISTING 1:1250

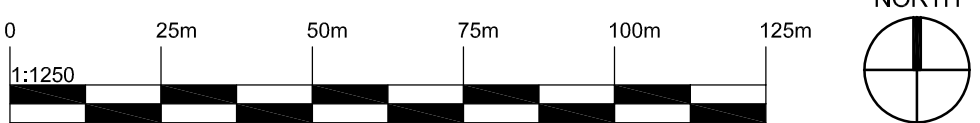

BLOCK PLAN: AS PROPOSED 1:200

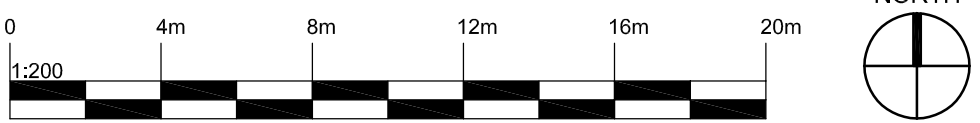

PLANNING DRAWING
THIS DRAWING IS FOR PLANNING PURPOSES ONLY AND NOT TO BE USED FOR CONSTRUCTION

KEY	
	Site boundary
	Existing structures

Rev.	Description	Date	By	Chk'd
A	Added location and block plan	10.10.2022	JT	AW

REVISIONS

purpose

PLANNING

Cass
associates
architecture
masterplanning
planning
landscape
conservation

Studio 204B The Tea Factory, 82 Wood Street, Liverpool, L1 4DG
T +44 (0)151 707 0110 E info@cassassociates.co.uk W www.cassassociates.co.uk

client
MR CARL POLLARD

project
**2 COURT HEY ROAD,
LIVERPOOL, L16 2LZ**

drawing title
**SITE, LOCATION AND BLOCK
PLANS**

scale @ A1 1:50 & 1:1250	1648-001 A
date 18.05.2022	
dm JT chkd AW	

Original paper size (A1) 841x 594mm