



PLANNING DRAWING
THIS DRAWING IS FOR PLANNING PURPOSES ONLY AND NOT
TO BE USED FOR CONSTRUCTION


KEY	
—	Site boundary
	Existing structures
	New structures
—	New drainage

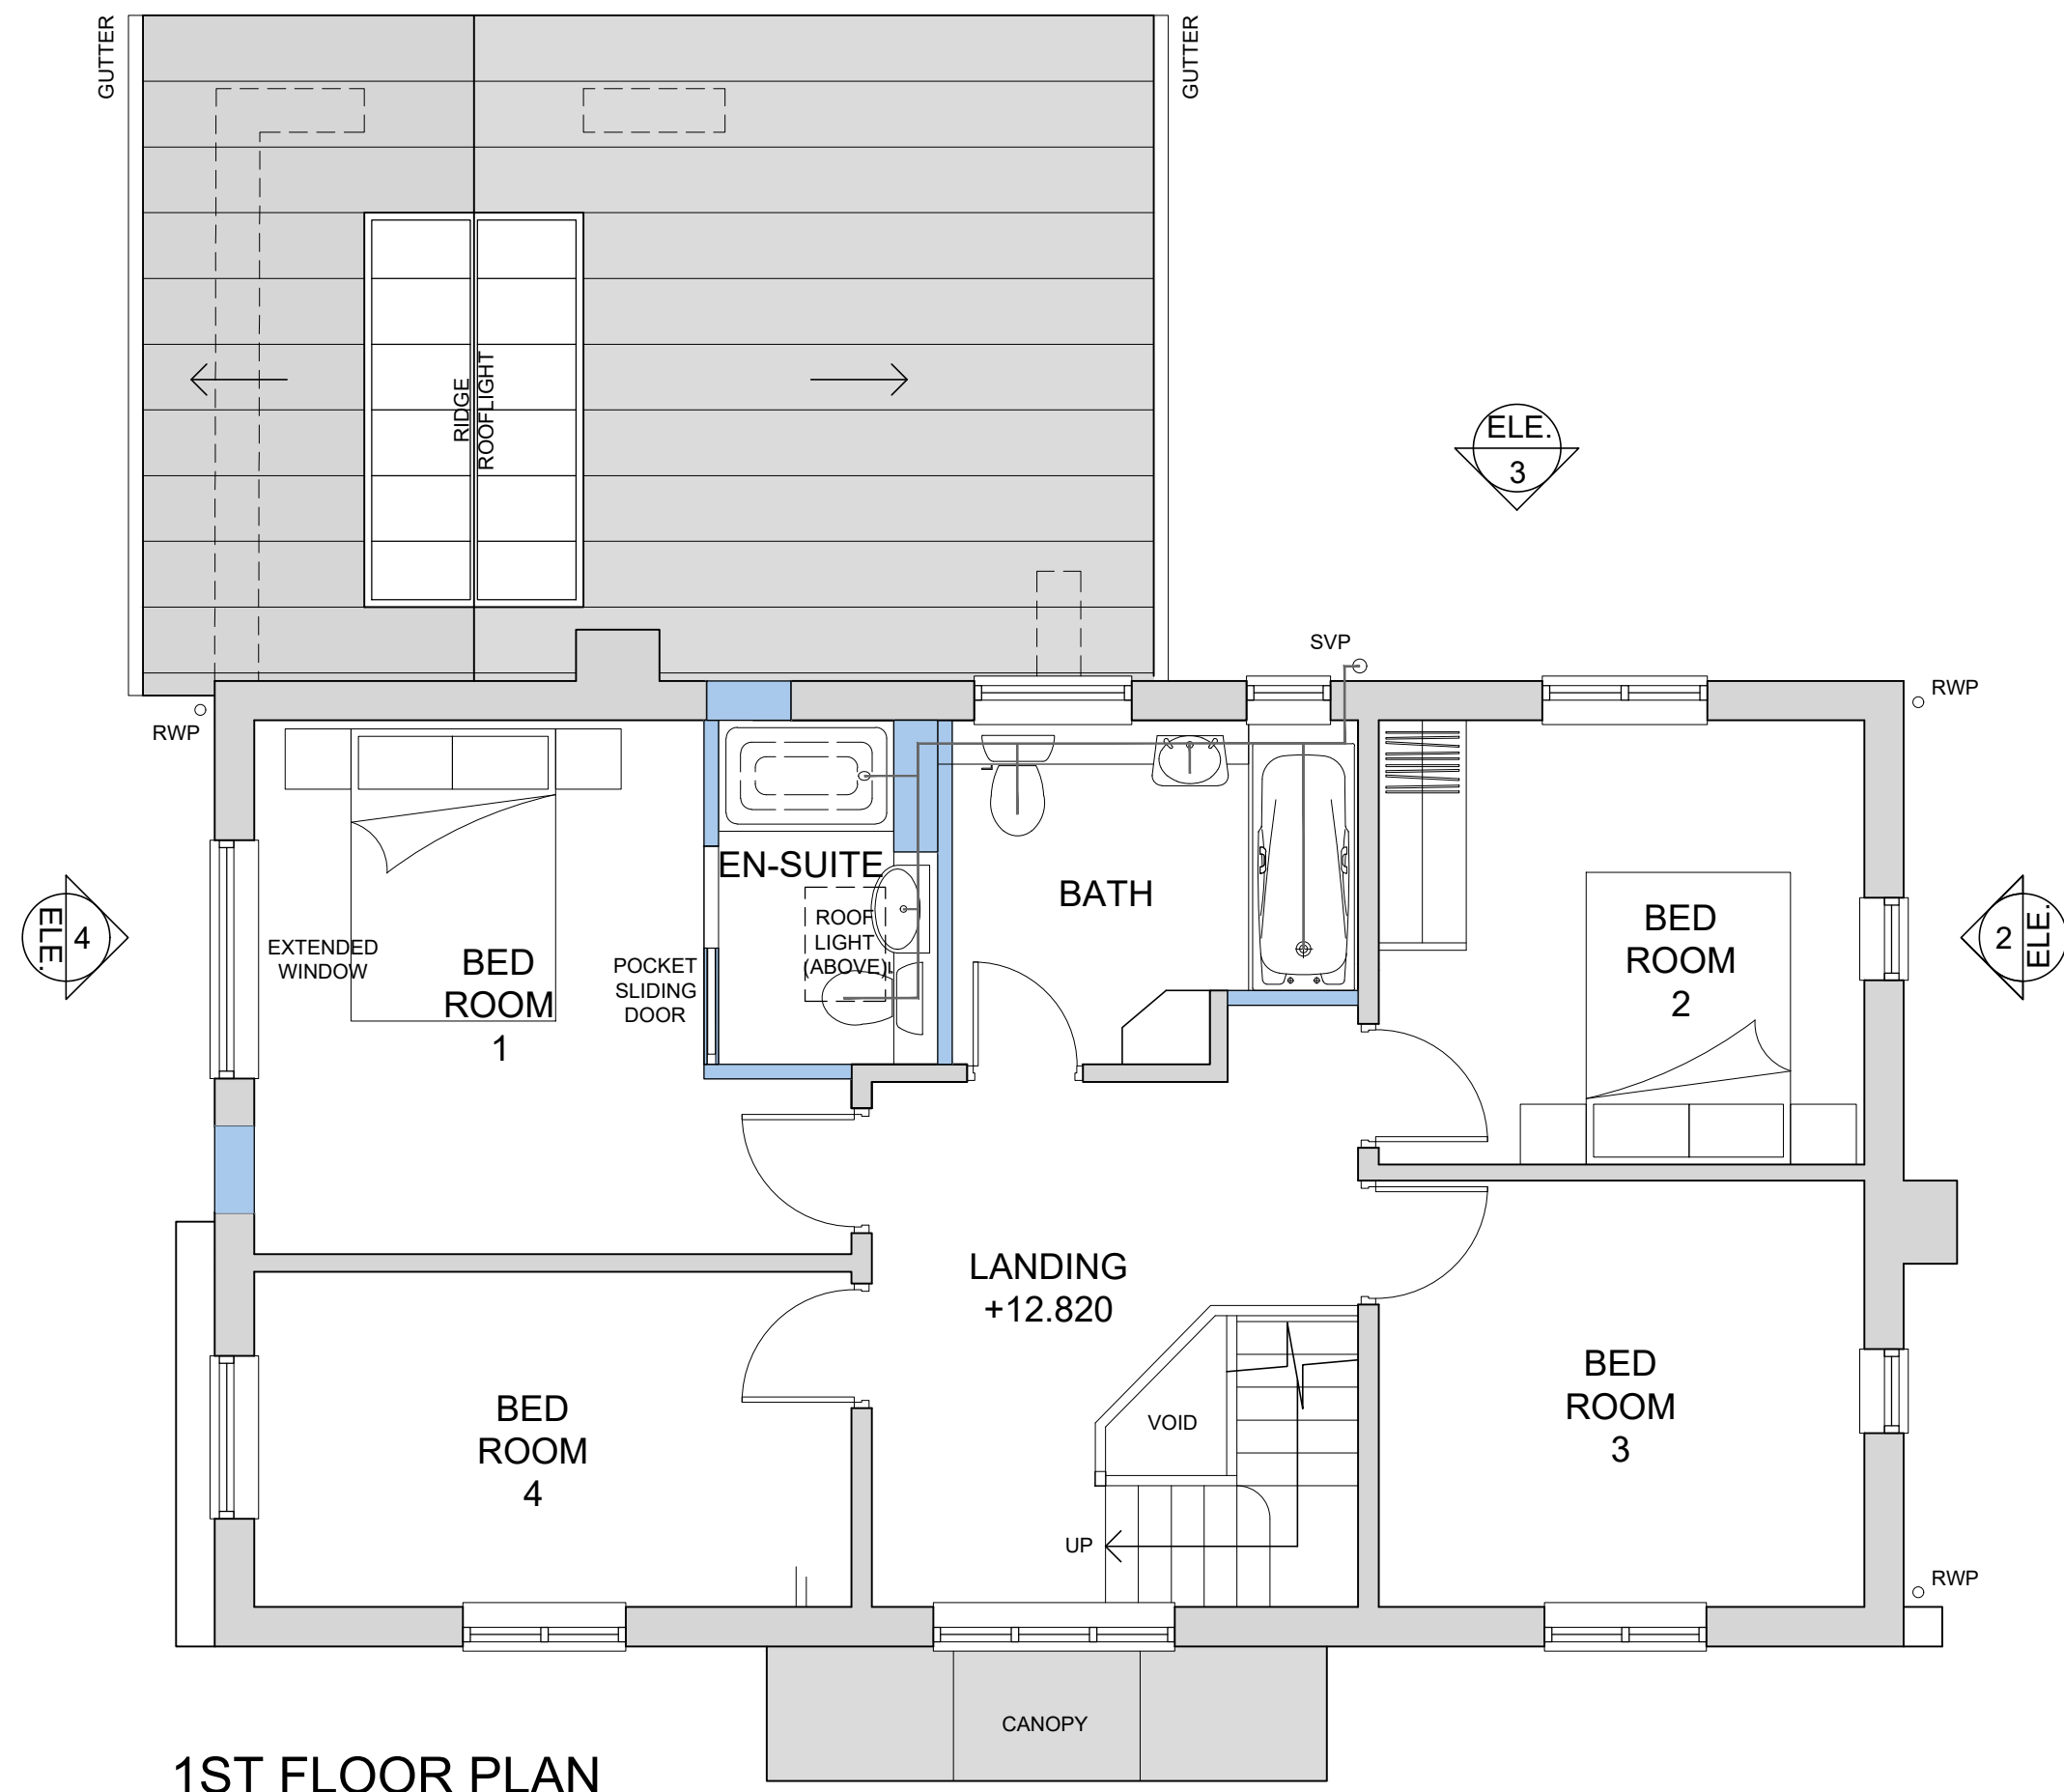

1ST FLOOR PLAN

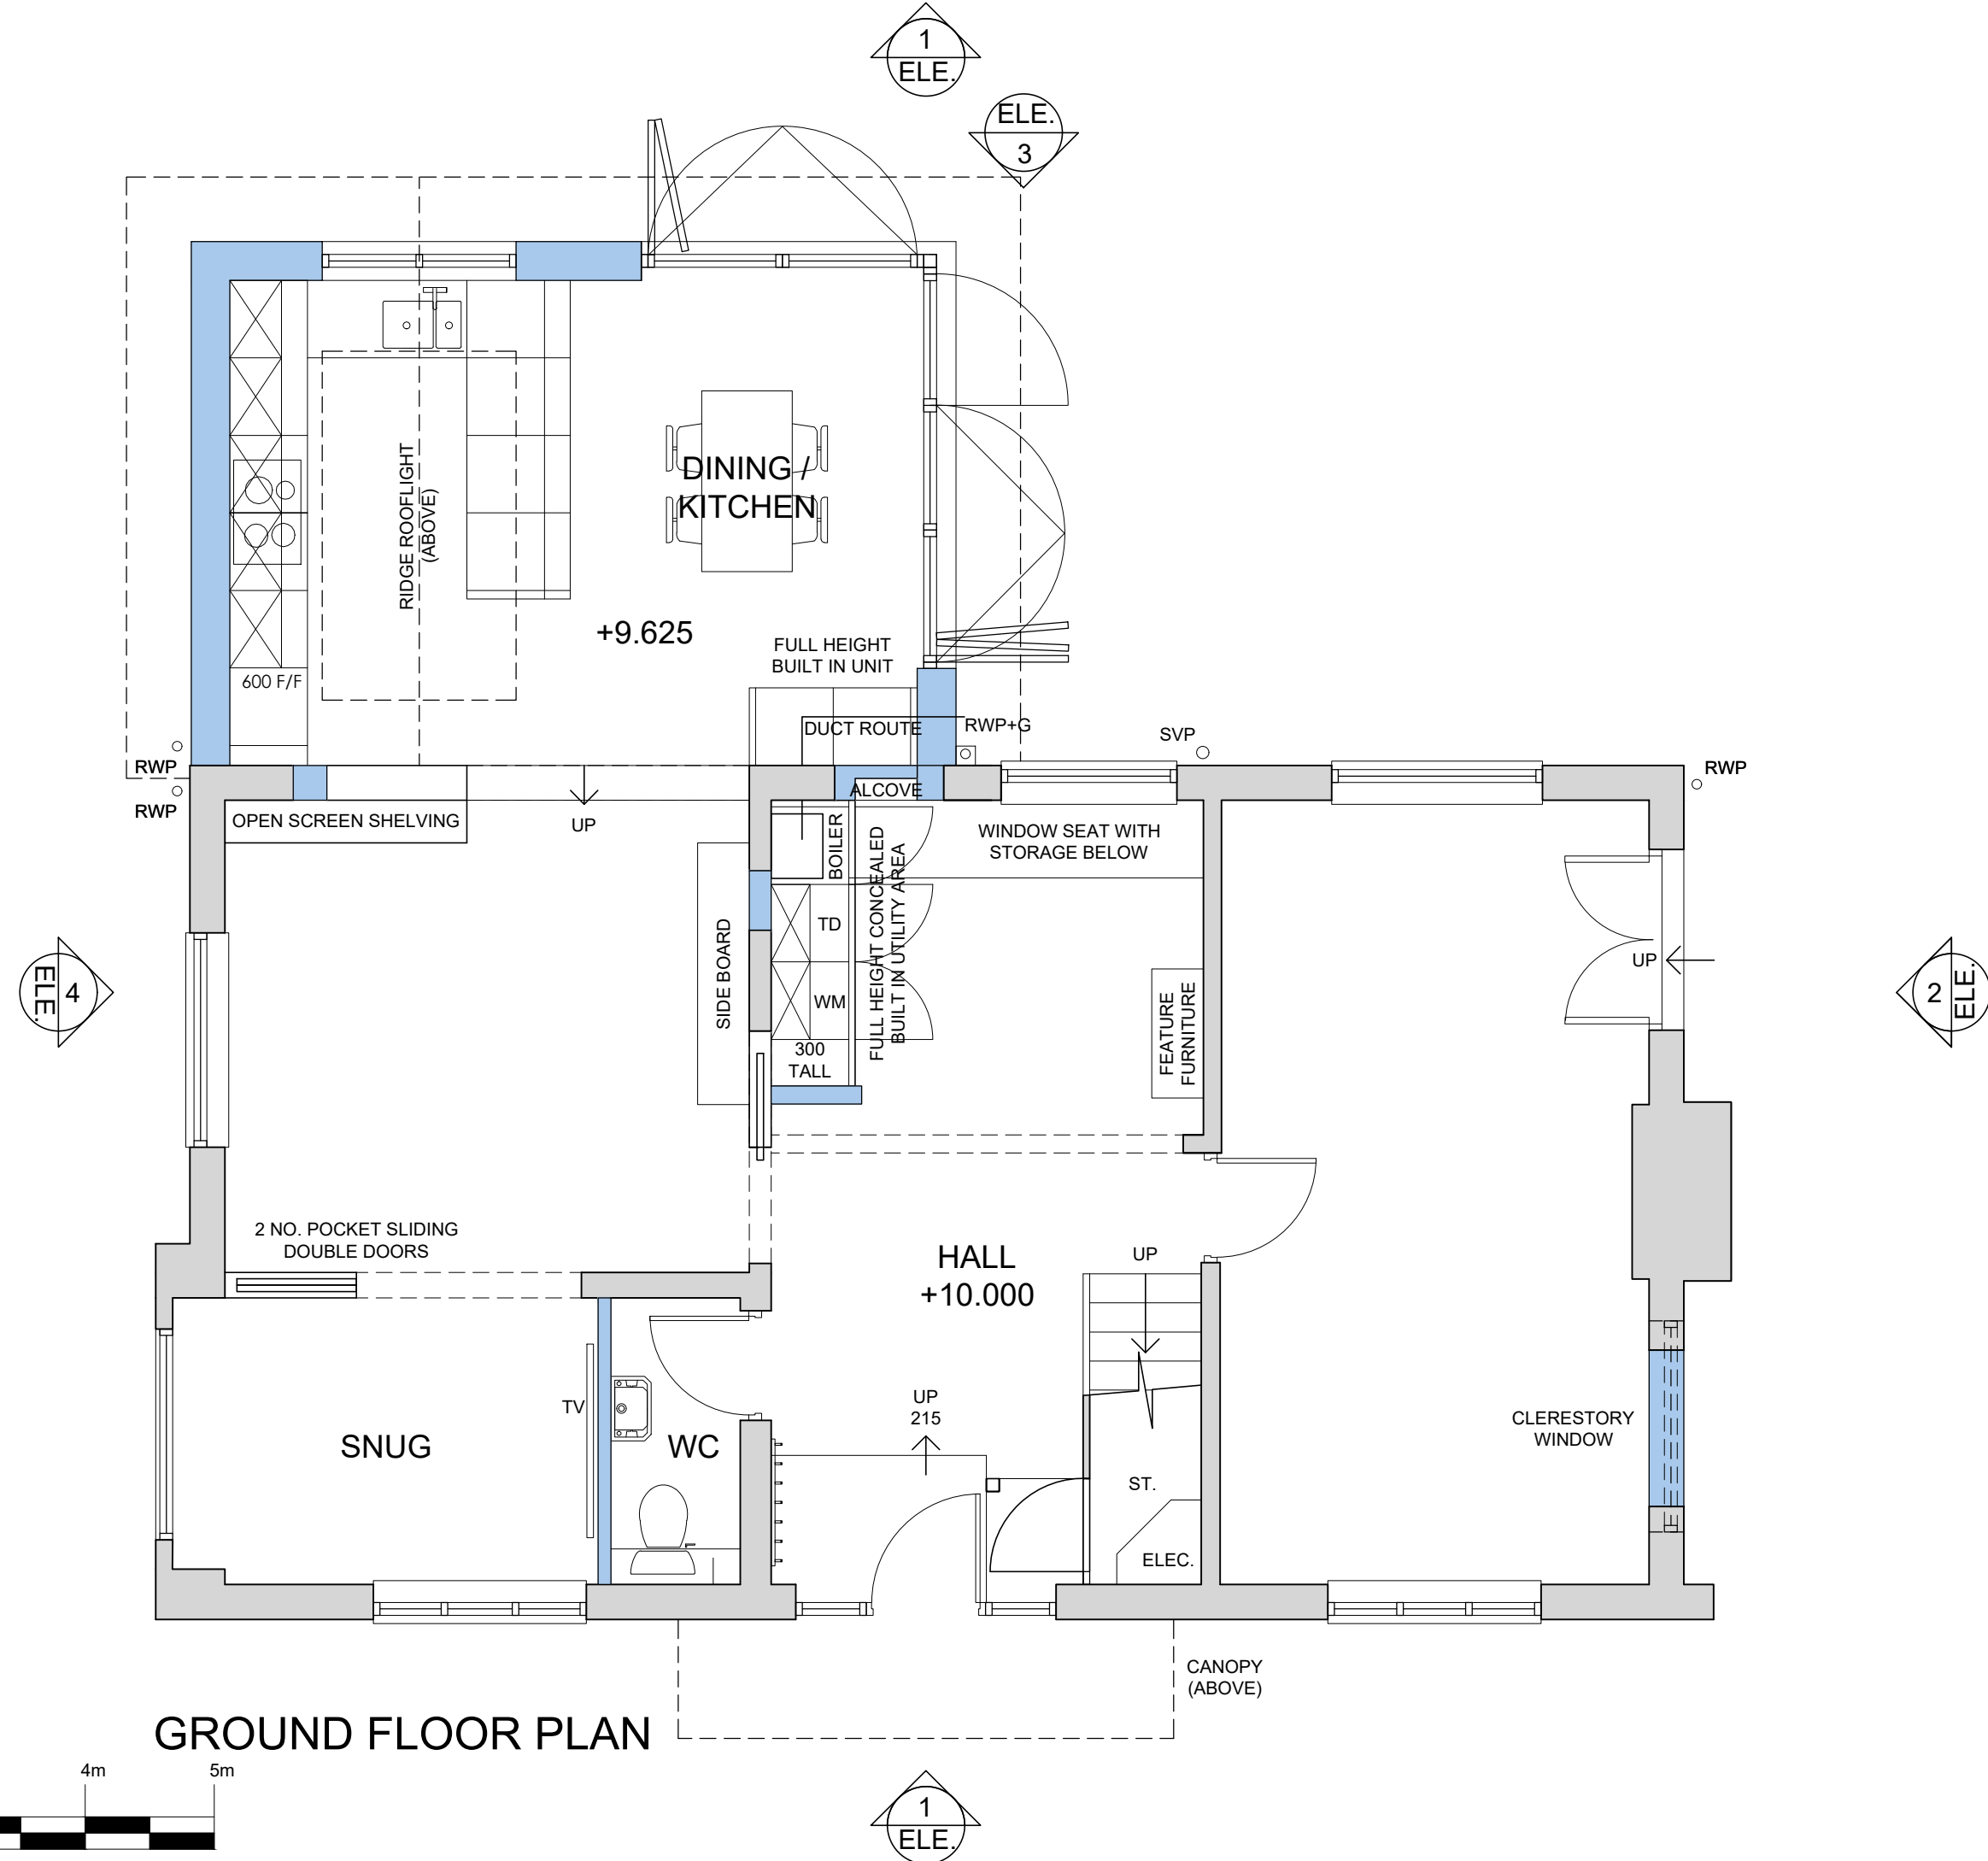

GROUND FLOOR PLAN

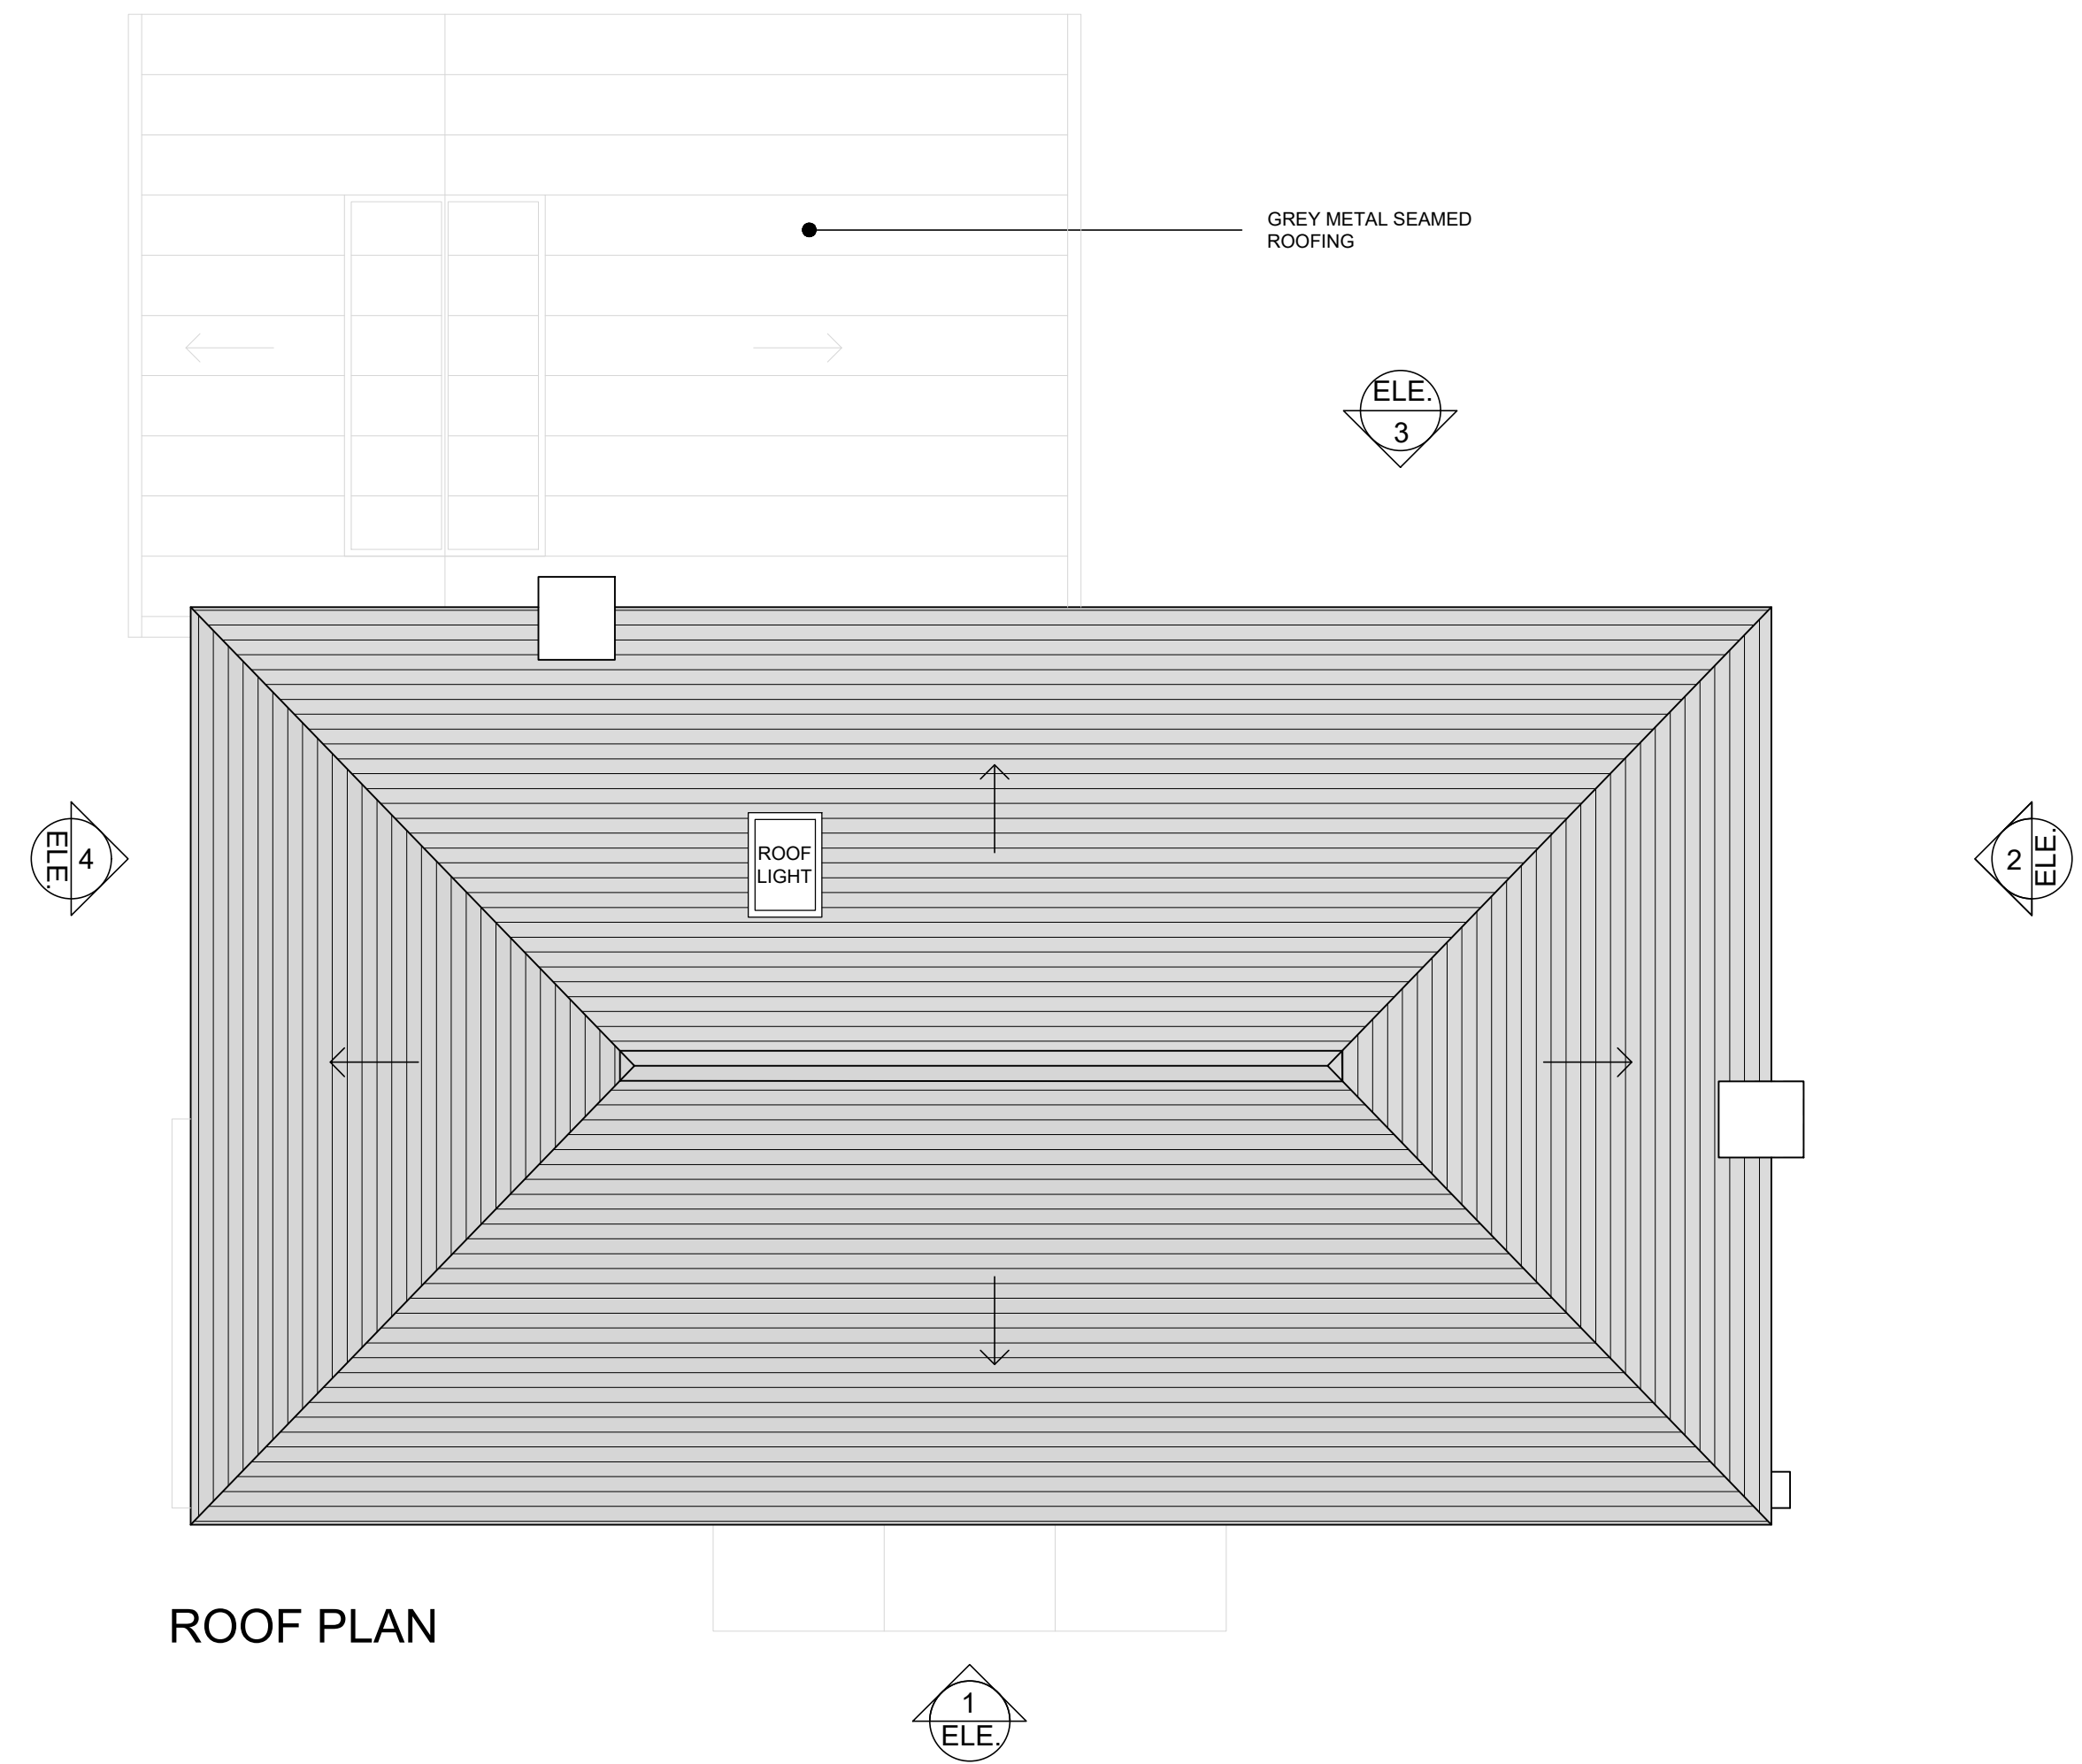

ROOF PLAN

REVISIONS	
Rev.	Description
C	Updated as per client's request
B	Updated as per client's request
A	Updated following client meeting

Date	By	Chk'd
08.12.2022	JT	AW
18.10.2022	JT	AW
09.08.2022	AW	RR

purpose	
PLANNING	
Cass associates	
Studio 204B The Tea Factory, 82 Wood Street, Liverpool, L1 4DG	
T +44 (0)151 707 0110 E info@cassassociates.co.uk W www.cassassociates.co.uk	
client	
MR CARL POLLARD	
project	
2 COURT HEY ROAD, LIVERPOOL, L16 2LZ	
drawing title	
PLANS AS PROPOSED	
scale @ A1 1:50	
date 18.05.2022	
1648-011	
C	
dm JT	chk'd AW