



PLANNING DRAWING
THIS DRAWING IS FOR PLANNING PURPOSES ONLY AND NOT
TO BE USED FOR CONSTRUCTION

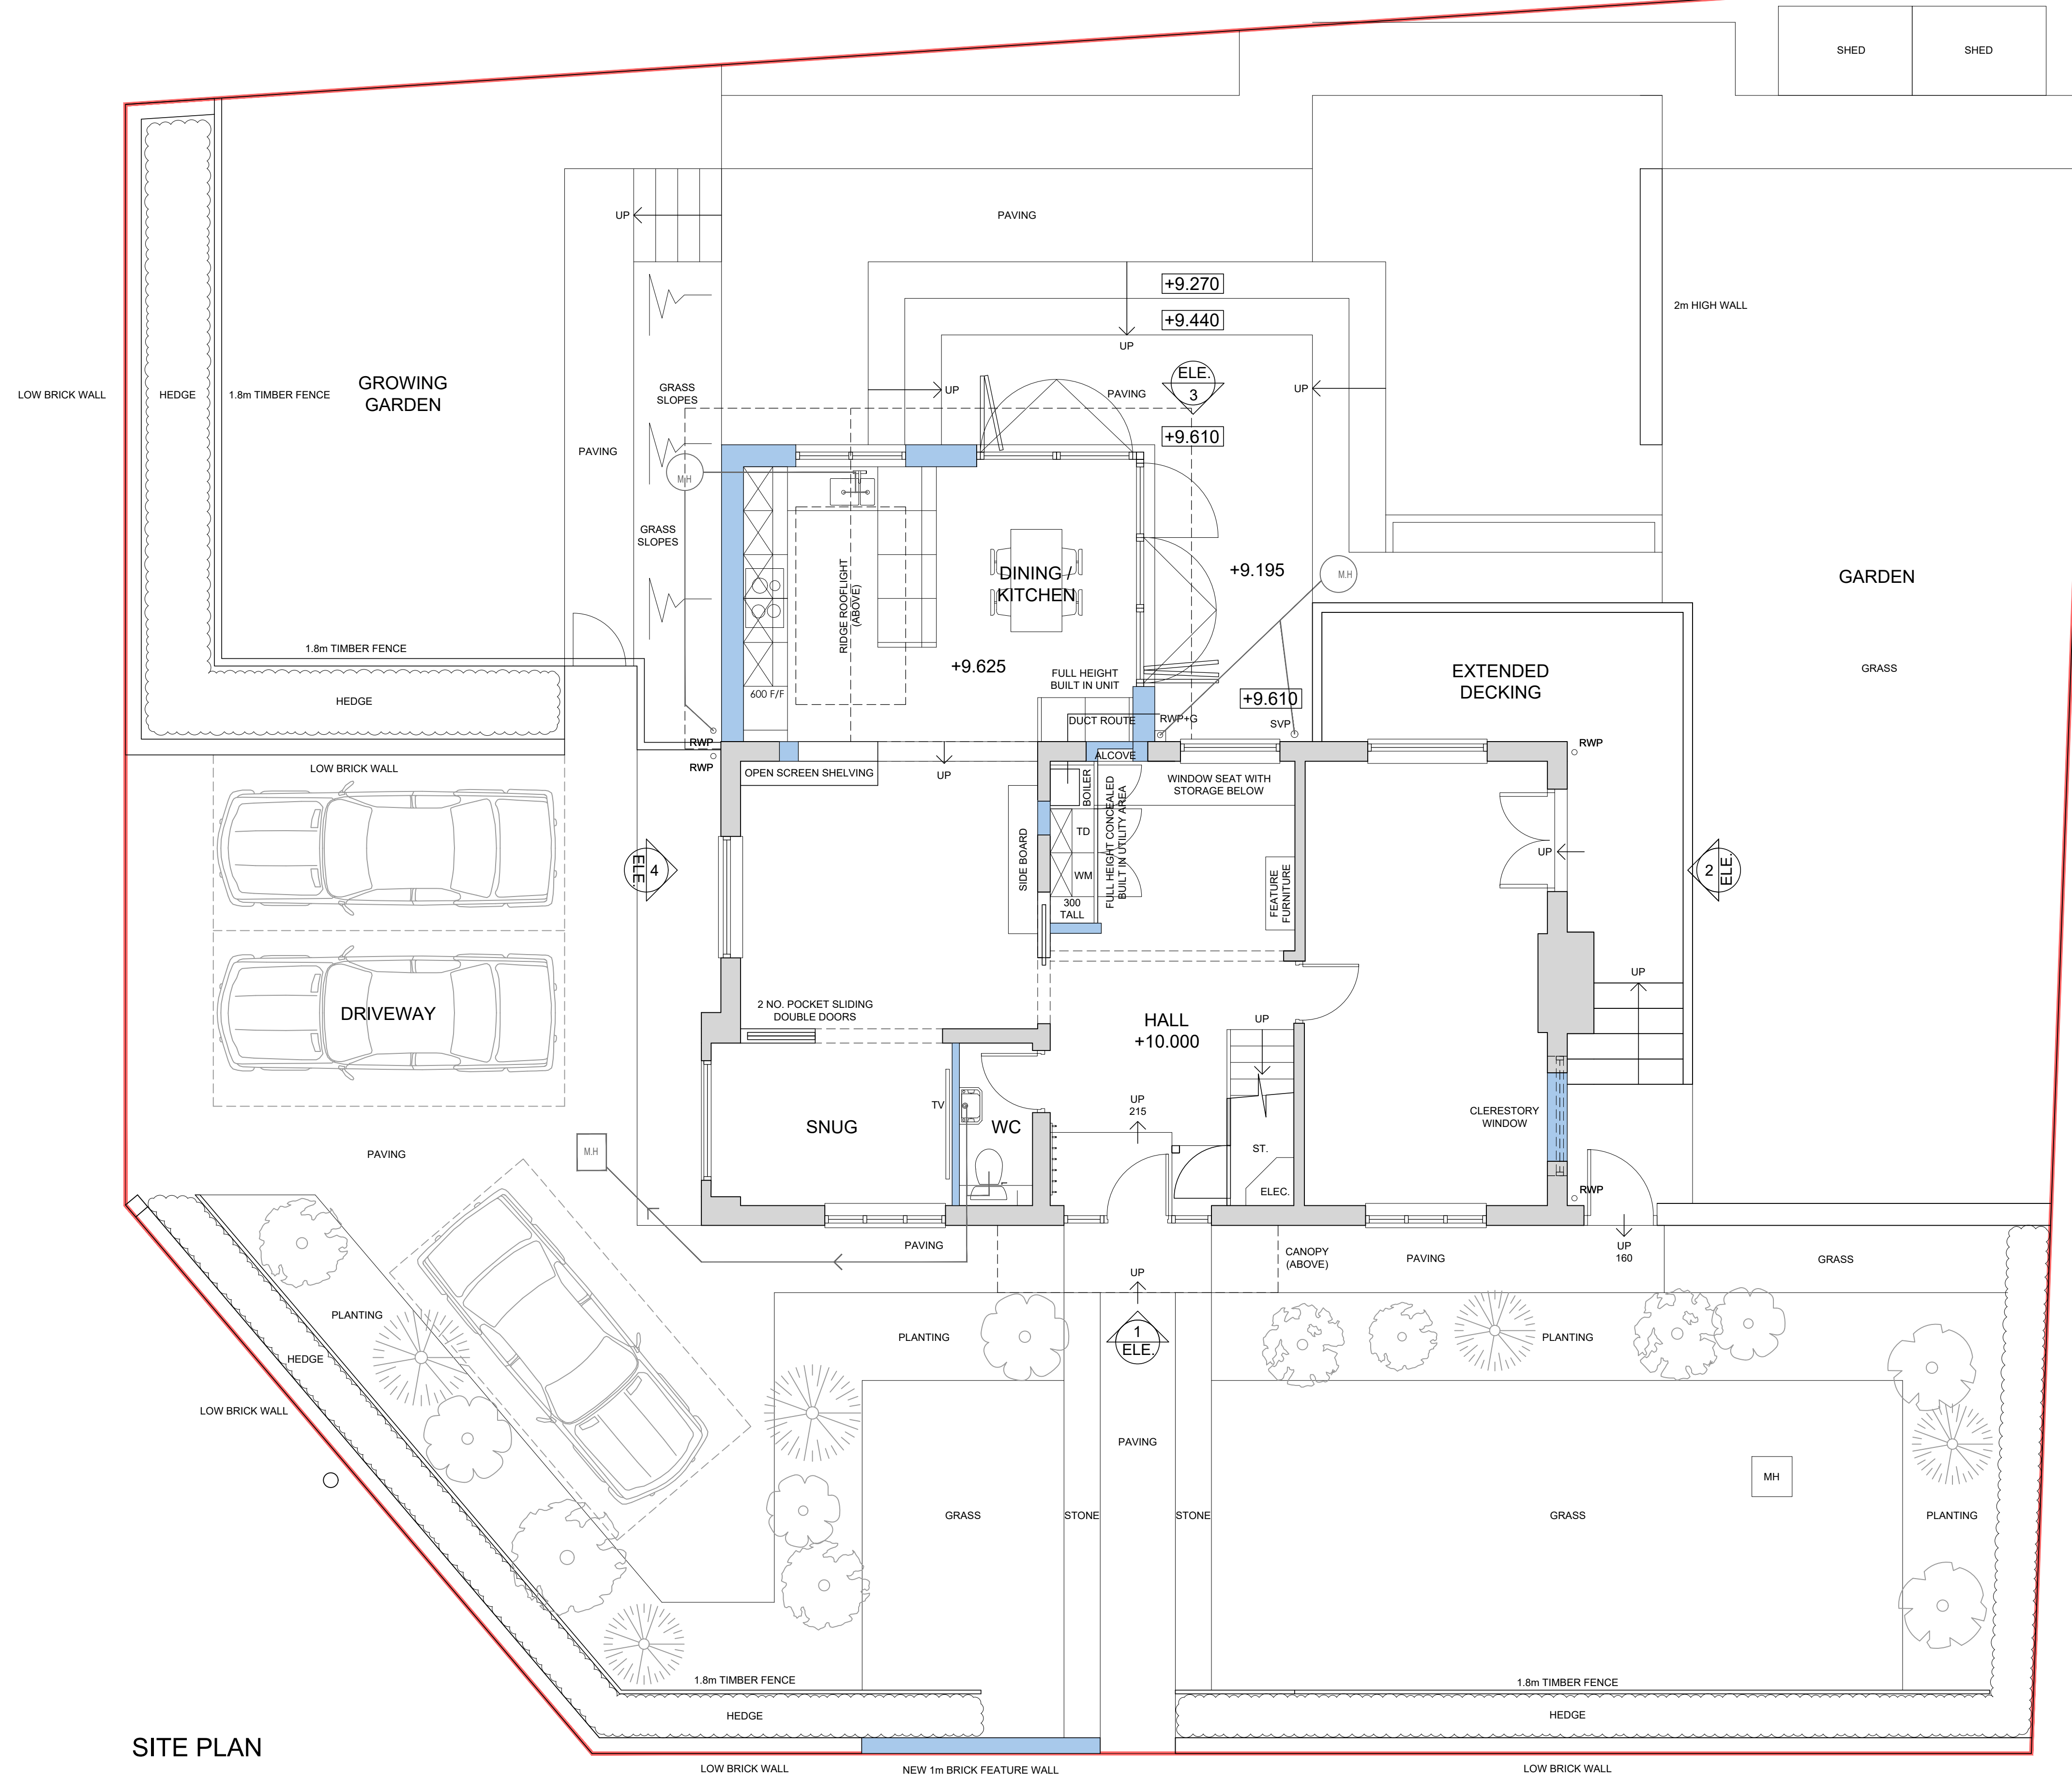

SITE PLAN

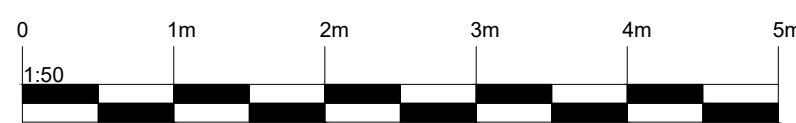

C	Updated as per client's request	08.12.2022	JT	AW
B	Updated as per client's request	18.10.2022	JT	AW
A	Updated following client meeting	09.08.2022	AW	RR
Rev.	Description	Date	By	Chk'd

purpose **PLANNING**

Cass
associates

architecture
masterplanning
planning
landscape
conservation

Studio 204B The Tea Factory, 82 Wood Street, Liverpool, L1 4DQ
T +44 (0)151 707 0110 E info@cassassociates.co.uk W www.cassassociates.co.uk

client
MR CARL POLLARD

project
2 COURT HEY ROAD,
LIVERPOOL, L16 2LZ

drawing title
SITE PLAN AS PROPOSED

scale @ A1 1:50

date 18.05.2022

drn	JT	chk'd AW
-----	----	----------

1648-010

;