




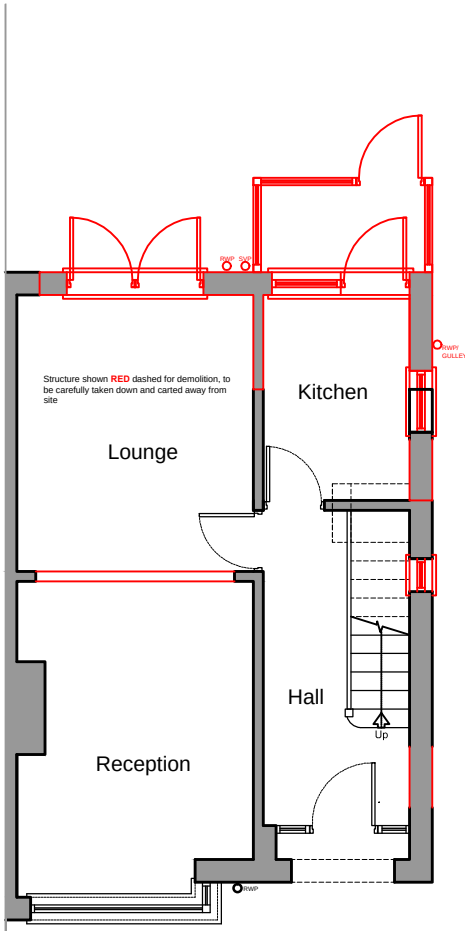


Existing Ground Floor
Scale 1:100

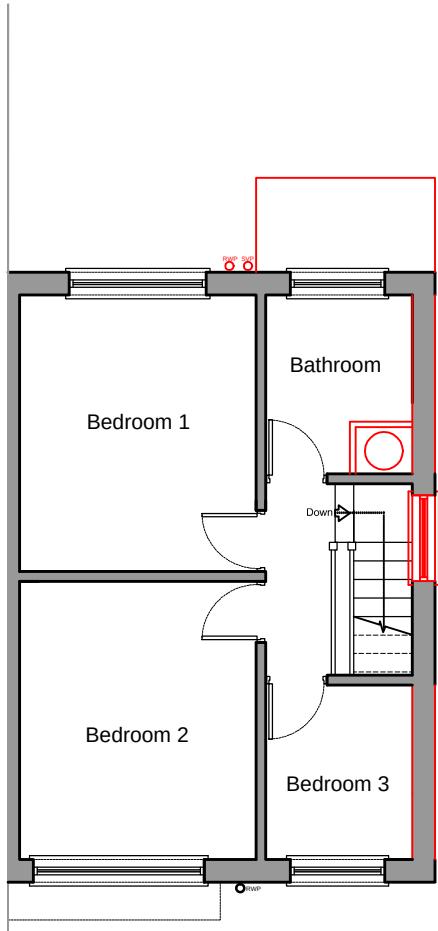


Existing First Floor
Scale 1:100

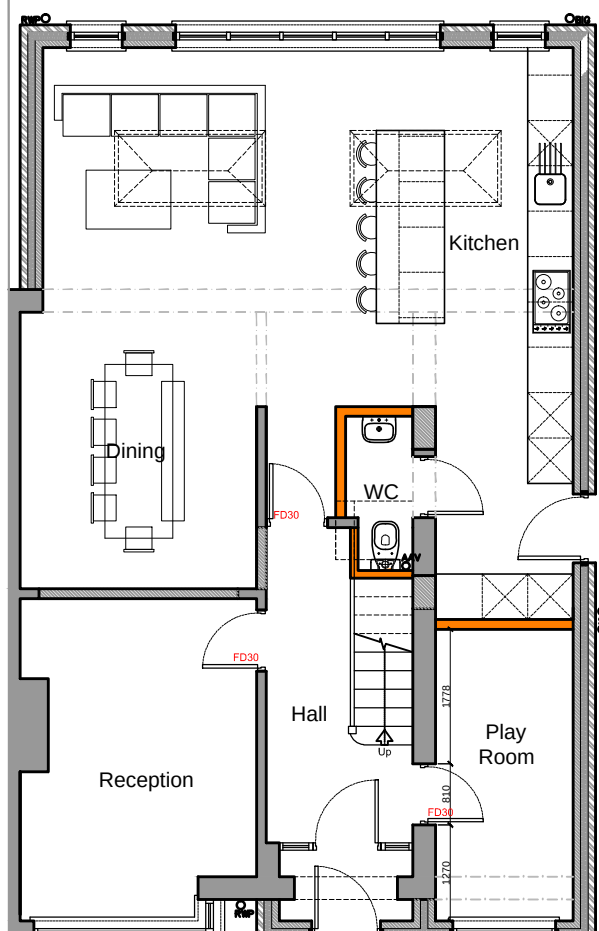


Proposed Ground Floor
Scale 1:100

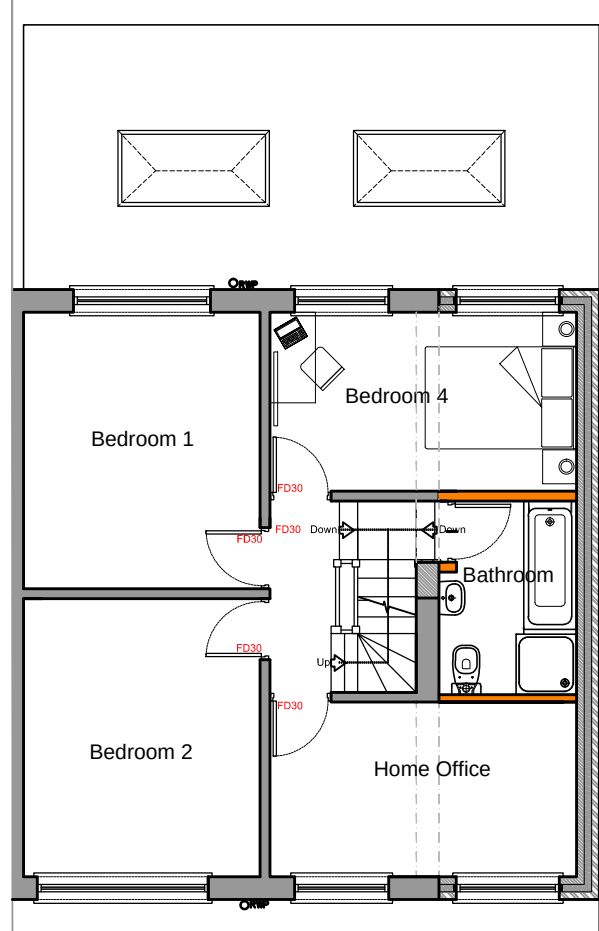

Proposed First Floor
Scale 1:100

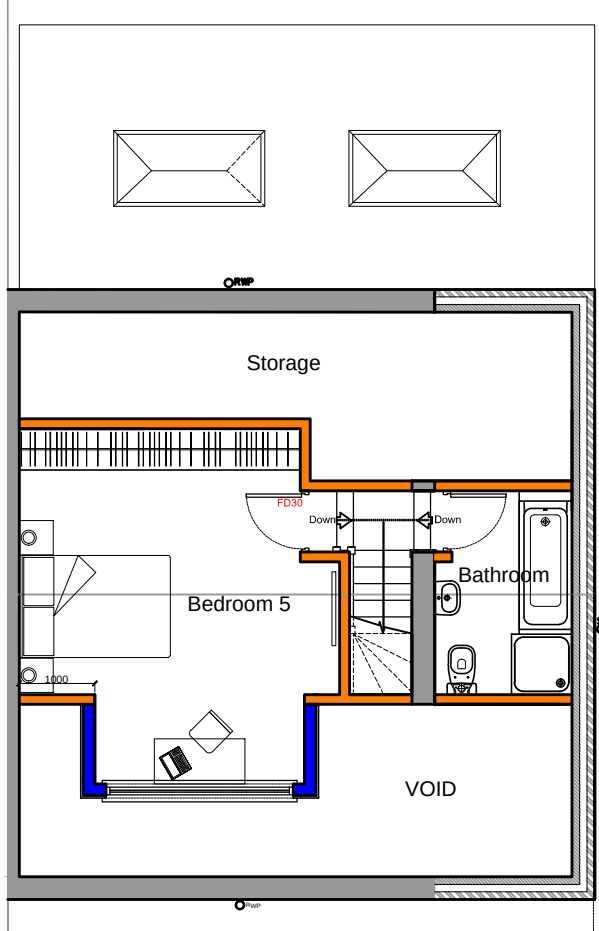

Proposed Second Floor
Scale 1:100

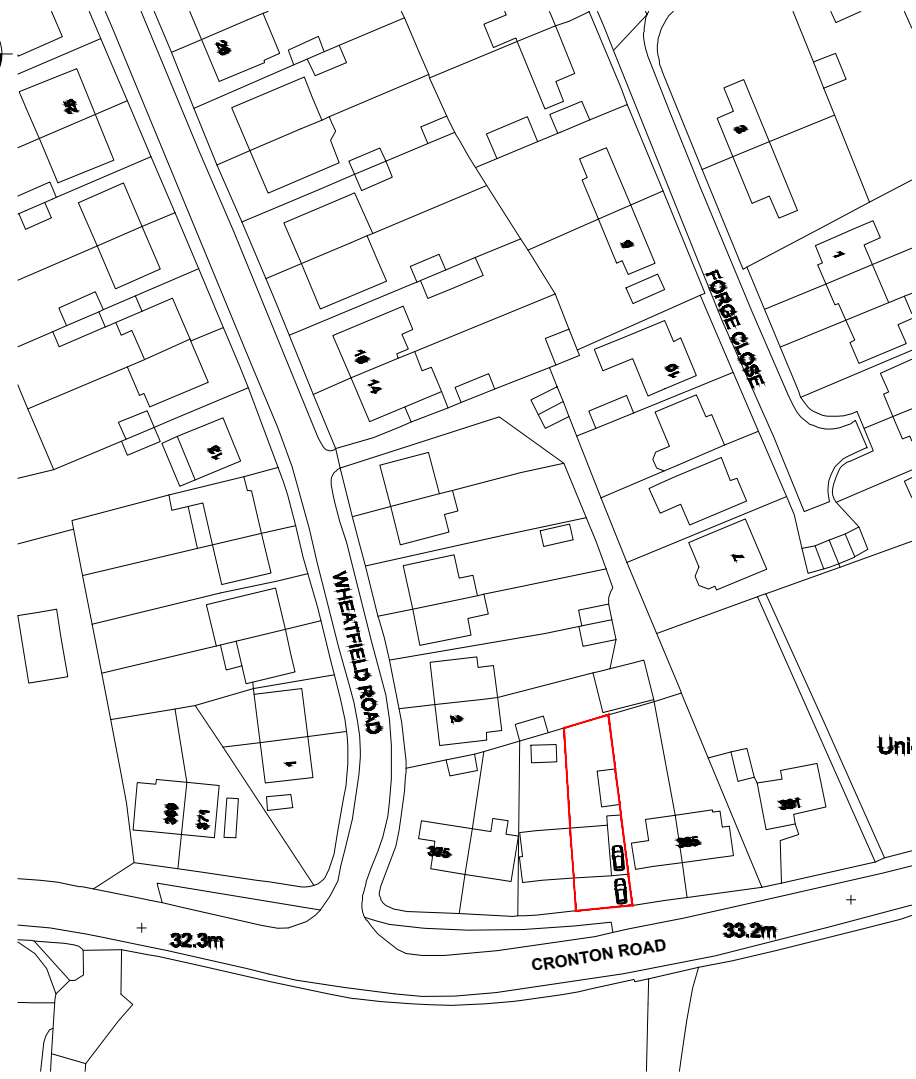

Location Plan
Scale 1:1250

NOTES

All dimensions to be checked on site. Figured dimensions to be read in preference to scaled. Drawing author accepts no responsibility for any unauthorised amendments to the drawing and does not permit unauthorised copying of the drawing. This drawing is copyright and remains the property of drawing author unless otherwise agreed.



Existing Front Elevation
Scale 1:100



Existing Rear Elevation
Scale 1:100





Proposed Front Elevation
Scale 1:100




Proposed Rear Elevation
Scale 1:100


SCALE BAR: Scale 1:100

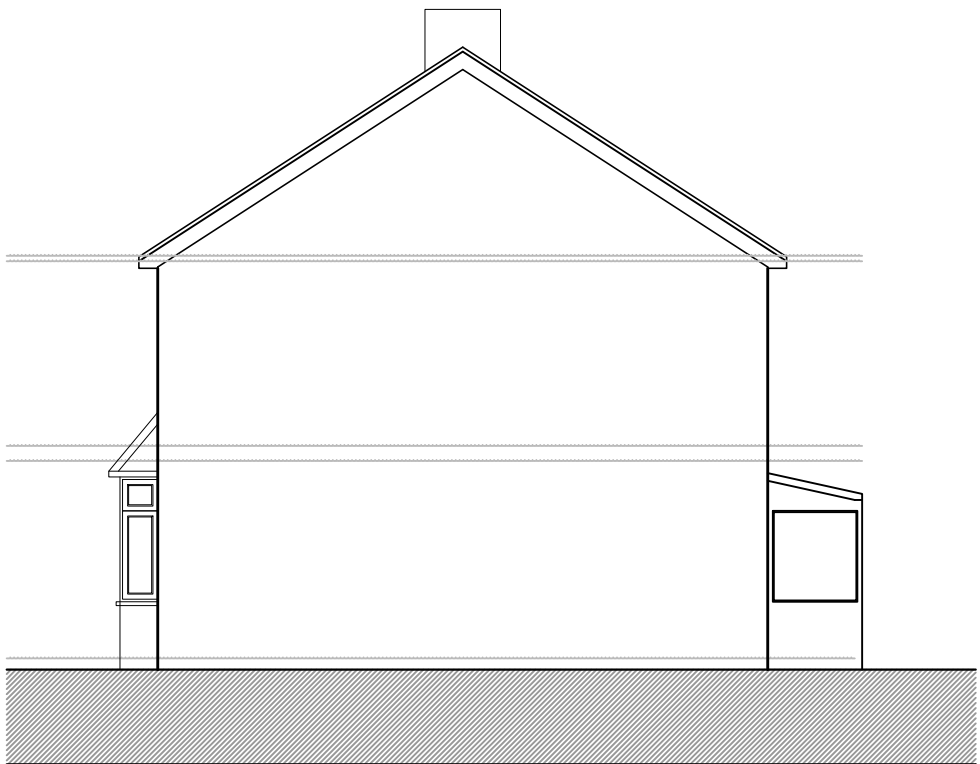 


Existing Side Elevation
Scale 1:100

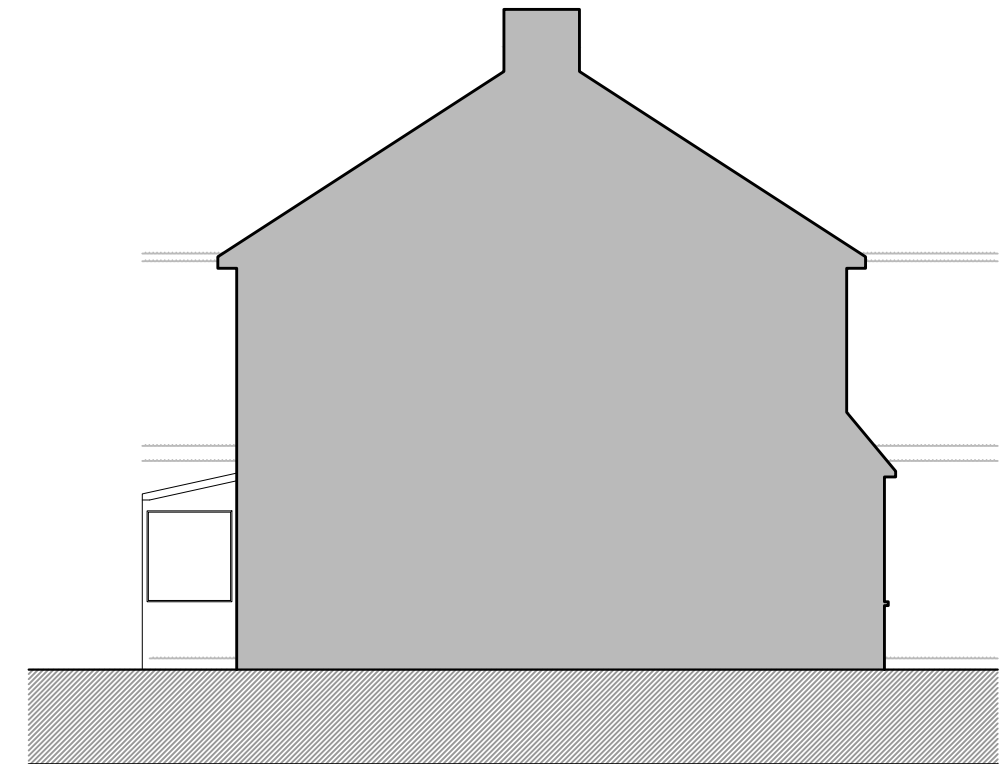

Existing Side Elevation
Scale 1:100

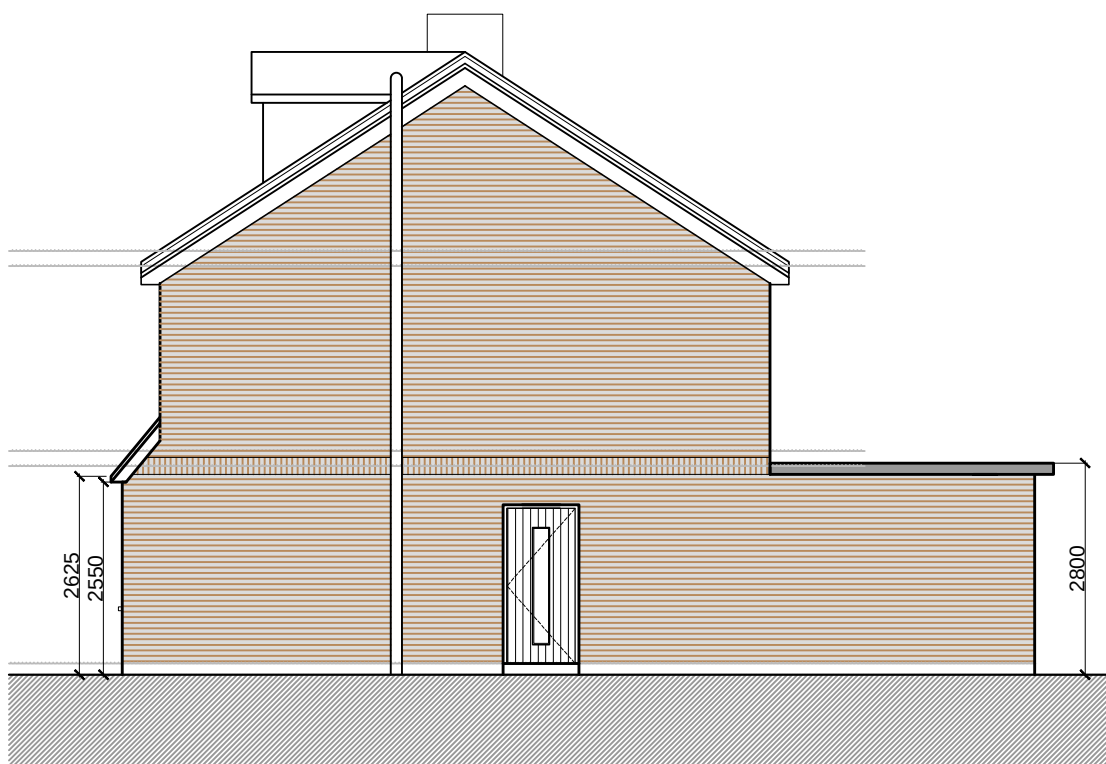

Proposed Side Elevation
Scale 1:100

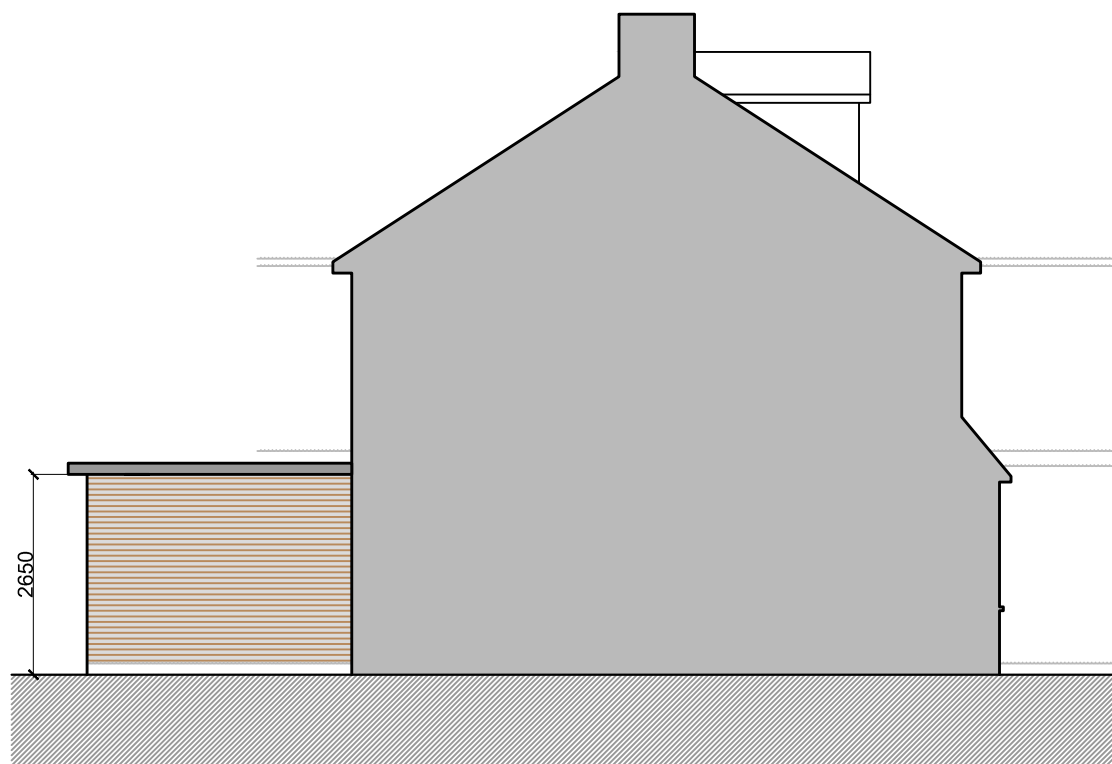

Proposed Side Elevation
Scale 1:100

Version	Amendment	Drawn & Date	Checked & Date	Approved & Date
McGovern Architectural Design				
Telephone: 07732880678 Email: mvgovernarchitecturaldesign@gmail.com				
Internal Project Number: 100				
Client: Mr Liam Shaw				
Project Name: Residential extension at 381 Cronton Road, Cronton				
Drawing Title: Existing & Proposed Plans/Elevations				
Scale SHOWN	Original Size A1	*		
Date NOV_2022	Drawn MMC	Checked MMC	Approved +	Status PLANNING
Drawing Number P_01				Revision C